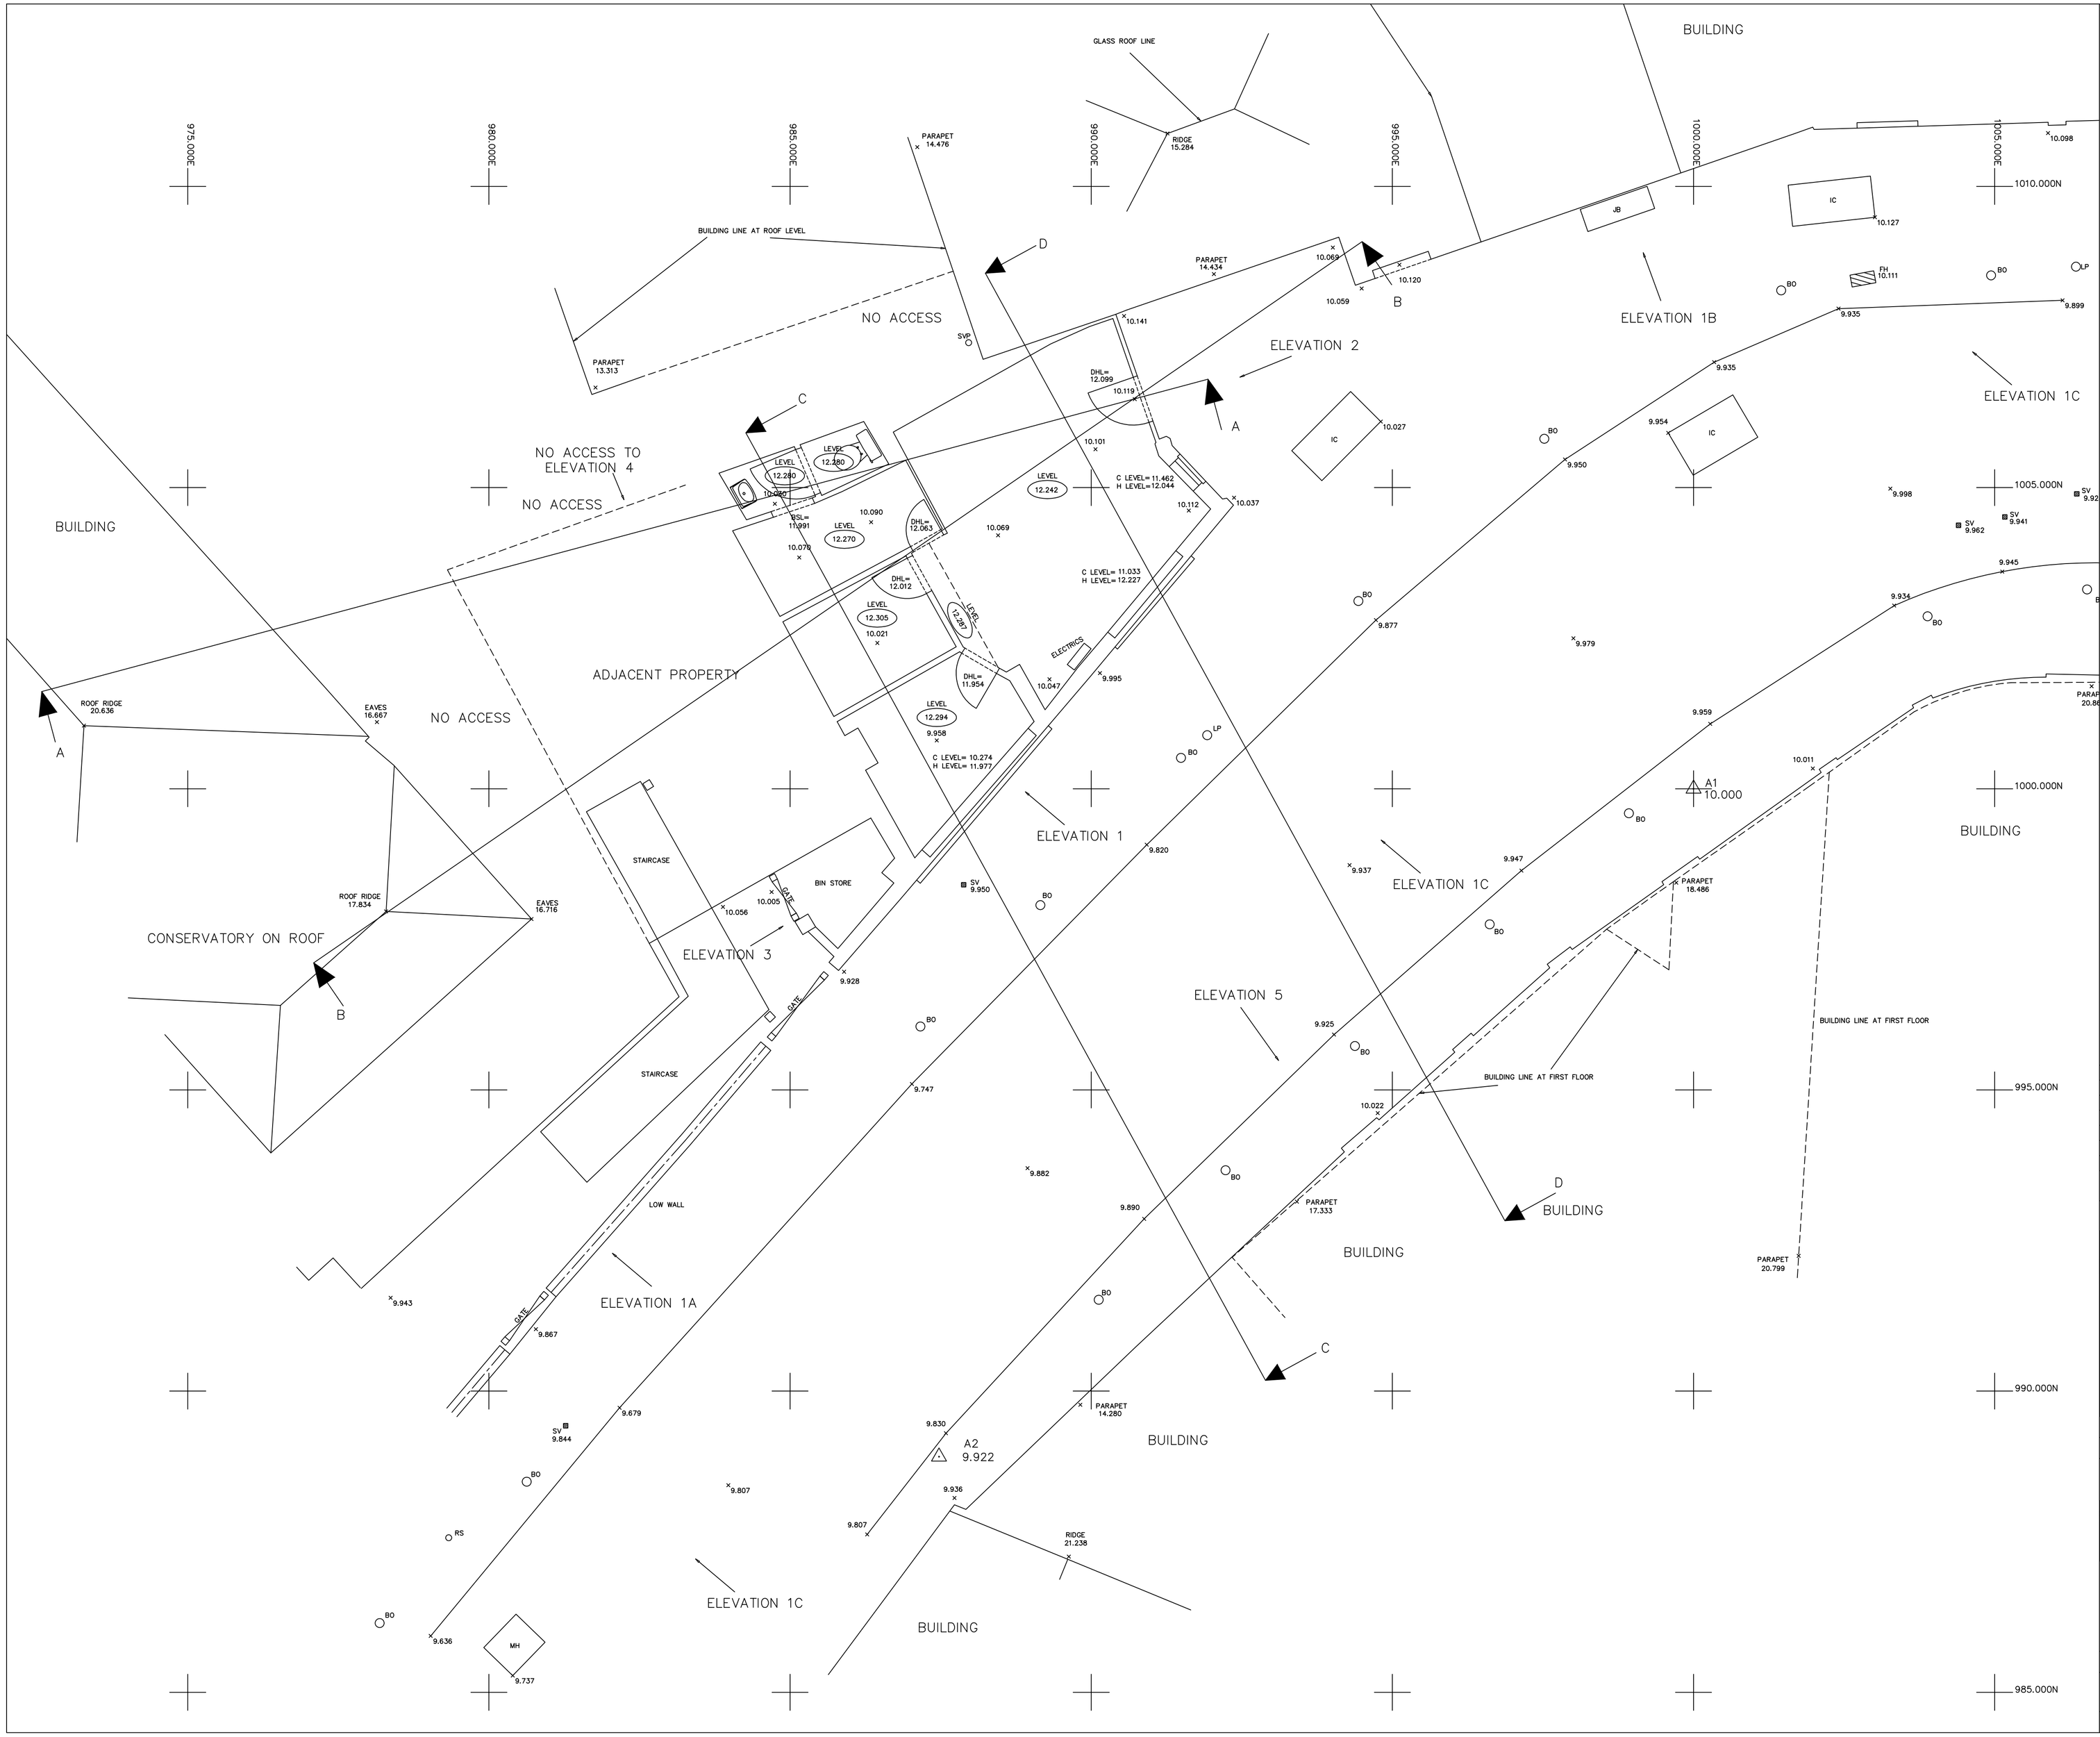

INDICATIVE ONLY

Building Abbreviations

BL	Basement Level	HD	Heating Duct
BH	Beam Soffit Height	H	Height
BSL	Beam Soffit Level	RWP	Rain Water Pipe
C	Cill Height from FFL	SL	Soffit Level
DP	Down Pipe	SVP	Soil and Vent Pipe
DPC	Damp Proof Course	VP	Vent Pipe
DH	Door Height	W	Window Height from cill
DHL	Door Head level		Direction of Floor Joist Span
FFL	Finished Floor Level	C Level	Cill Level
(2100)	Floor to Ceiling Height	H Level	Window Head Level
(25.26)	or Ceiling Level	------	Detail Approx.
		CSU	Ceiling slopes up
CH	Ceiling Height	F-H	Floor - Window head Ht

Topographical Abbreviations

A/R	Assumed Route	MKR	Marker
BH	Borehole	MT	Mercury Telecom Cover
BOL	Bollard	OHC	Overhead Cable
BT	British Telecom Cover	OHP	Overhead Pipe
BW	Barbed Wire Fence	OSBM	Ordnance Survey Bench Mark
BWK	Brickwork	PB	Post Box
CATV	Cable TV Cover	PGM	Permanent Ground Marker
CB	Close Boarded Fence	PR	Post & Rail Fence
CCTV	Closed Circuit TV	PW	Post & Wire Fence
CHLK	Chainlink Fence	PWM	Post & Wire Mesh Fence
CHPL	Chestnut Paling Fence	RE	Rodding Eye
CL	Cover Level	RG	Road Gully
CM	Cable Marker	RN	Road Name
CP	Catch Pit	RS	Road Sign
CPL	Catch Pit Base Level	RW	Retaining Wall
DIA	Diameter	RWP	Rain Water Pipe
DK	Drop Kerb	SAP	Sapling
DP	Down Pipe	SC	Stop Cock
EJB	Electricity Junction Box	SPR	Spread
EC	Electricity Cover	STA	Traverse Station
EP	Electricity Pole	SV	Stop Valve
ER	Earthing Rod	SVP	Soil Vent Pipe
FH	Fire Hydrant	SW	Storm Water
FIG	Feed Into Ground	TB	Telephone Box
FW	Foul Water	TBM	Temporary Bench Mark
GU	Gully	TFR	Taken From Records
GV	Gas Valve	TJB	Telephone Junction Box
H	Height	TPT	Trial Pit
IC	Inspection Cover	TL	Traffic Light
IL	Invert Level	TP	Telephone Pole
IR	Iron Railing Fence	UTL	Unable To Lift
KO	Kerb Outlet	UTT	Unable To Trace
LB	Litter Bin	VP	Vent Pipe
LC	Lamp Column	WKH	Water Key Hole
LP	Lamp Post	WM	Water Meter
MH	Manhole	WV	Water Valve
		---	Approximate

THIS SURVEY DATA HAS BEEN PREPARED FOR THE CLIENT DETAILED BELOW TO AN AGREED SPECIFICATION. UNLESS OTHERWISE AGREED IN WRITING THE LIABILITY OF STH SURVEYS LTD IS LIMITED TO THE CLIENT OR HIS APPOINTED AGENT AND DOES NOT EXTEND TO USE BEYOND THE LIMITATIONS OF THE SPECIFICATION.

Survey Station Information

STA No.	Easting	Northing	Level	Type
STN A1	1000.000	1000.000	10.000	Nail
STN A2	987.473	988.912	9.922	Nail

Notes

The Grid is Arbitrary

All Levels are related to Station A1 given value 10.00m

Rev	QA Check	Description	Date
5	-	-	-
4	-	-	-
3	-	-	-
2	-	-	-
1	SR	Section 1c position added	05-03-2013
0	GR	First Complete Issue	-
Prelim	SR	Preliminary - Not Complete	26-02-2013

© Copyright STH Surveys Ltd 2013

SURVEYED BY
STH SURVEYS LTD
16 St NICHOLAS DRIVE
SHEPPERTON
MIDDX
TW17 9LD

TEL 01932 221358
CELL 07939 100008
E-MAIL info@sthsurveys.com
www.sthsurveys.com

SURVEYED	SR	CLIENT:
DRAWN	SR	BB PARTNERSHIP
SCALE	1:50	

TOPOGRAPHICAL SURVEY GROUND FLOOR

ADDRESS:
28 ANGLERS LANE
LONDON
NW5

JOB No	DRAWING NUMBER
B13/482	B13/482-01

A1 Sheet - 841mm X 594mm