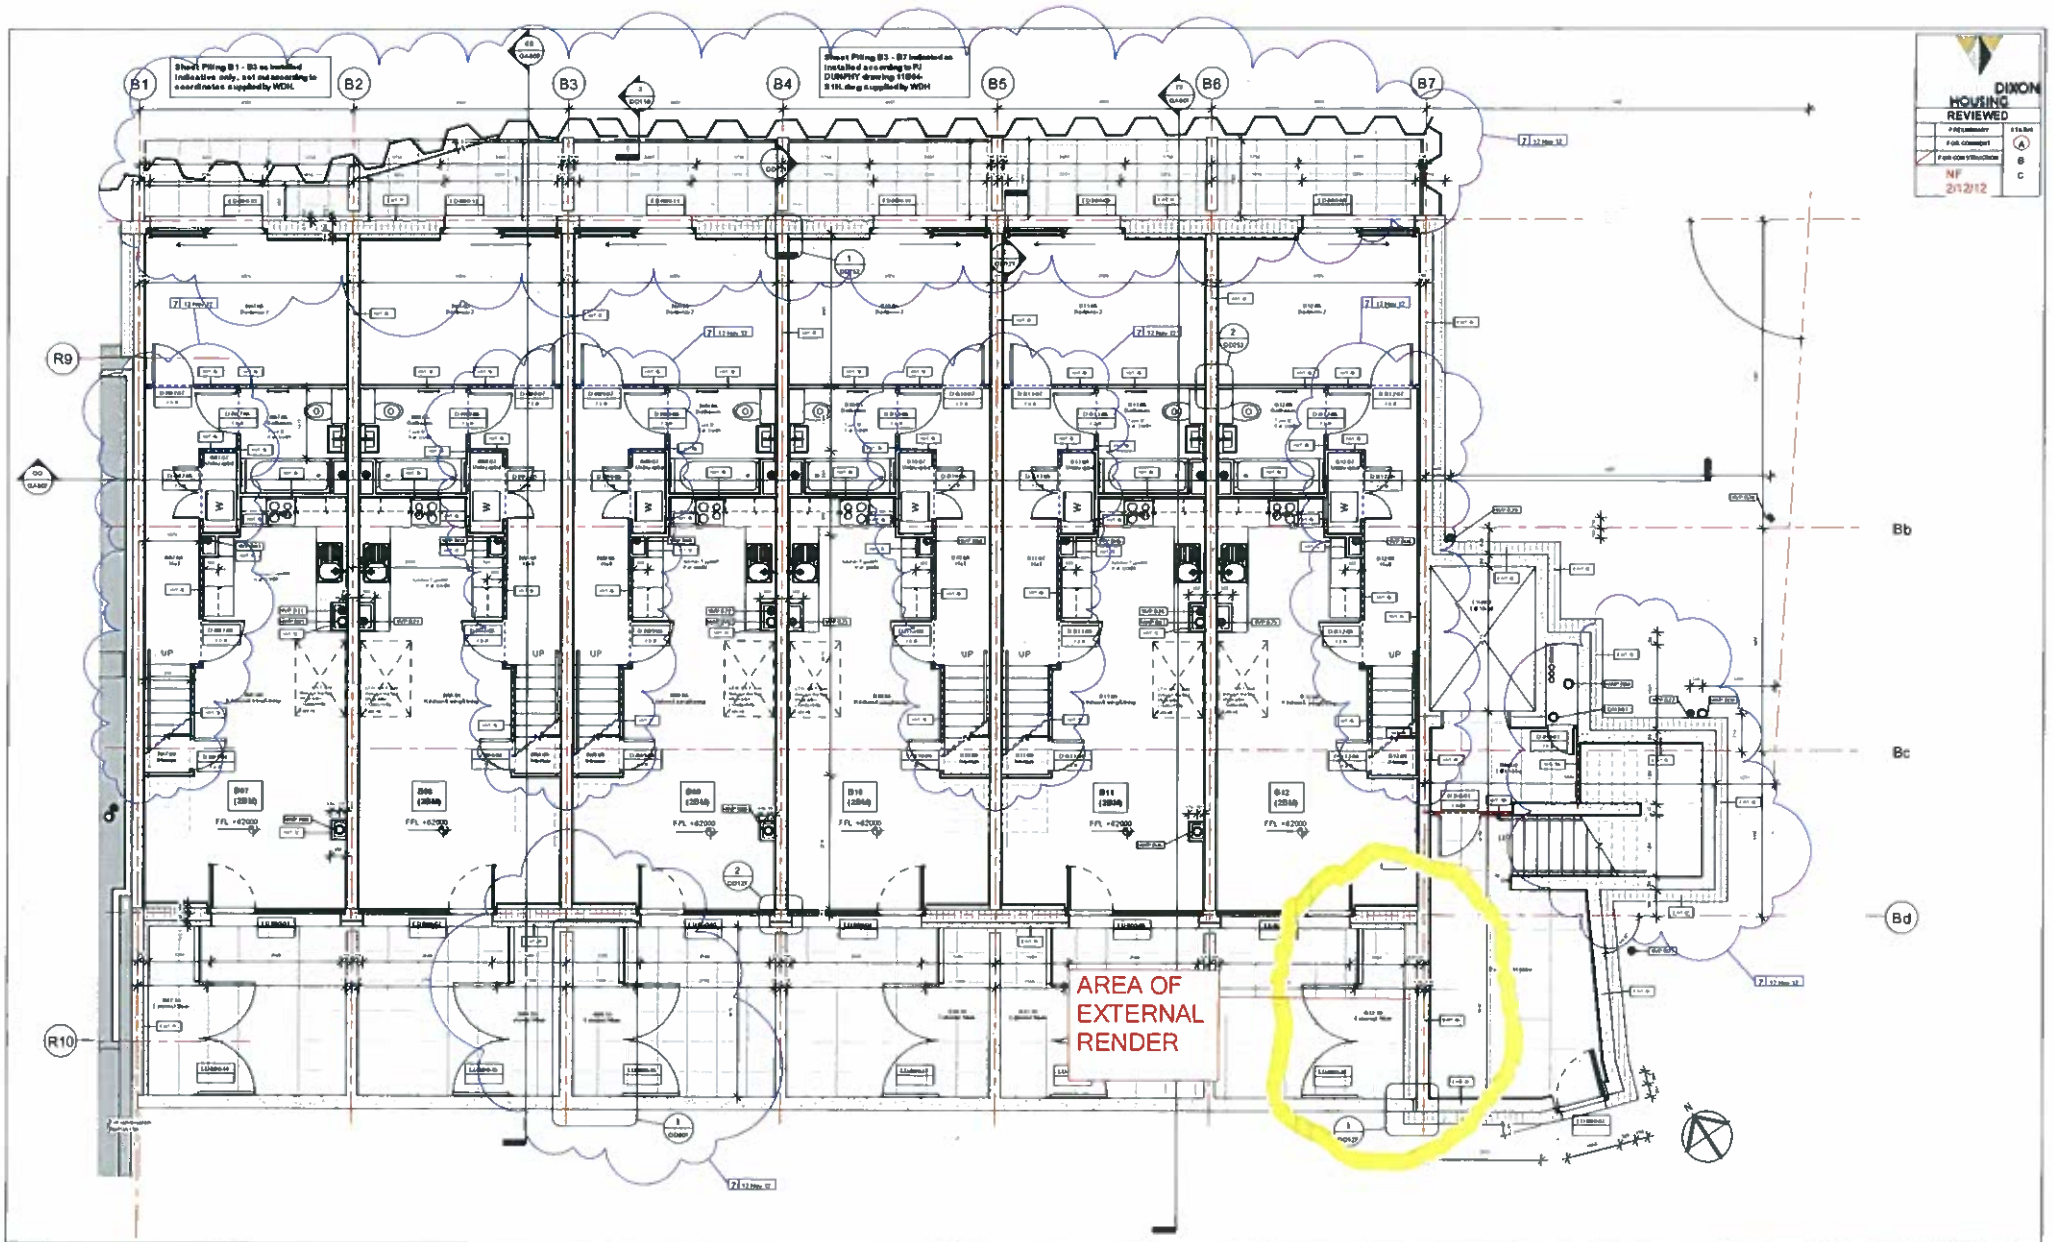

Notes

Check this drawing is the latest revision.
Do not scale from this drawing.
Do not use the information on this drawing without checking all dimensions on site.
Do not use any areas indicated for other situation, purchase, sale or any other loan security lending contract.
Do not reproduce any part of this drawing without prior written consent.
Equivalent products/materials may be
Approximations for Employer's Requirements, Thermal Performance, Ambiguities and any other specified performance requirements are not.
All materials to be certified to comply with BS 14001/or ISO14001 or be able to provide a Chain of Custody certificate in order to comply Code for Sustainable Homes.
All timbers/boards and veneers used in the development to not to be listed on the GTZA specimens for endangered or threatened species (appendix I, II or III)

Rev	Date	Description	Drawn	Checked
A	14.12.11	Issued for Planning	TNc	EB
B	13.12.11	Revised to reflect revised planning drawings	TNc	EB
QB	12.12.11