Do not scale off this drawing - All areas and dimensions are approximate and subject to site survey.
© copyright of tasou associates

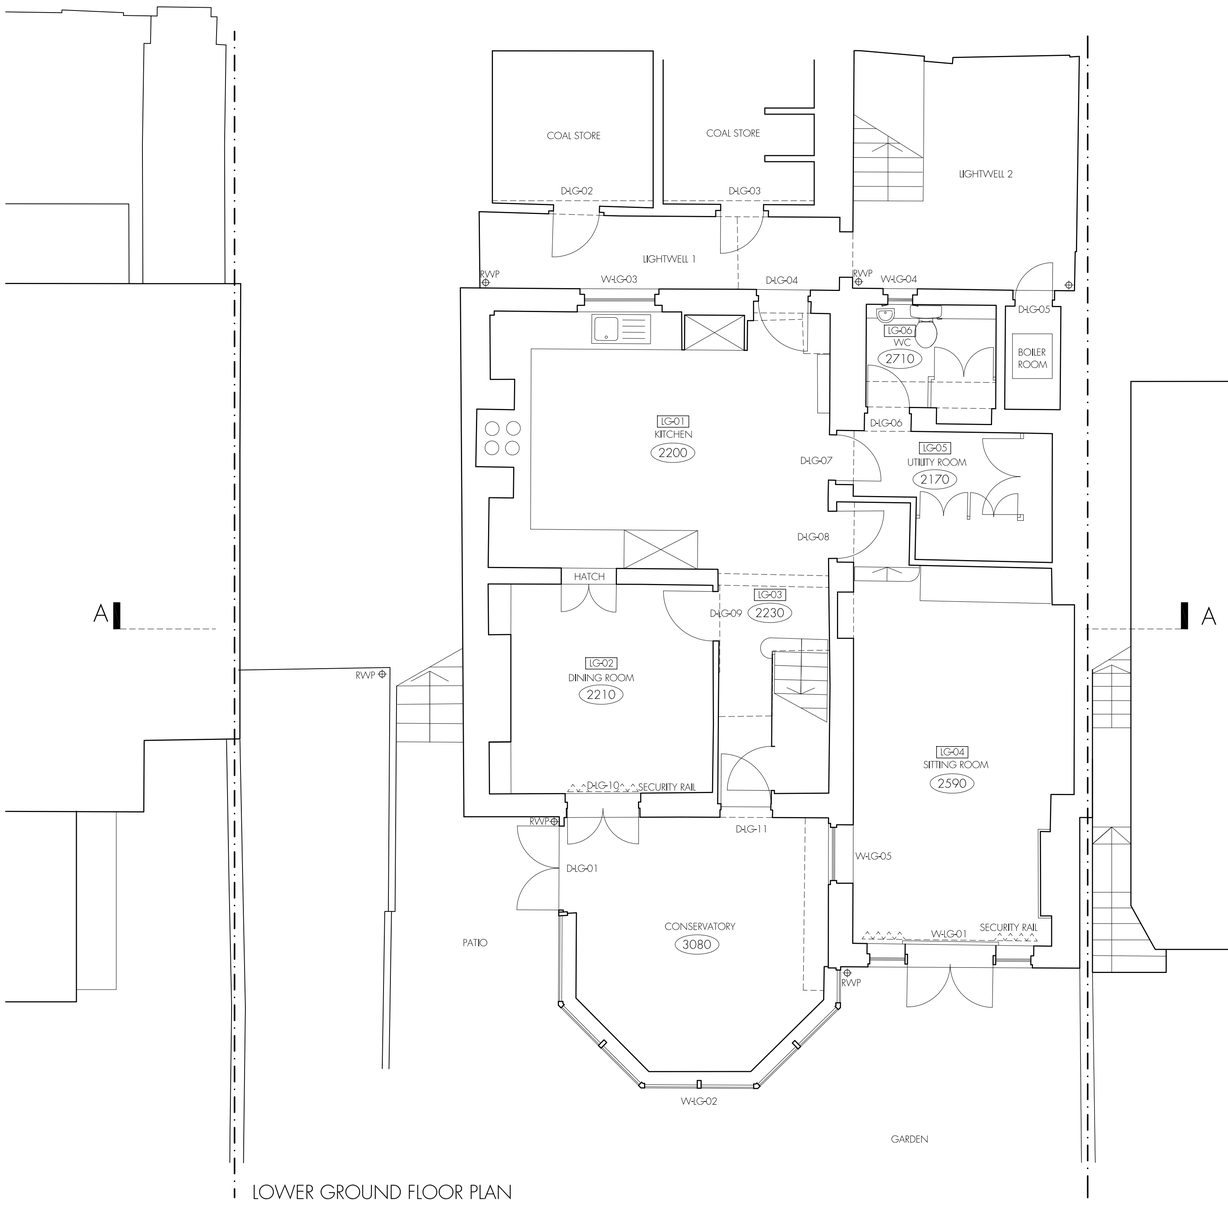

LOWER GROUND FLOOR PLAN

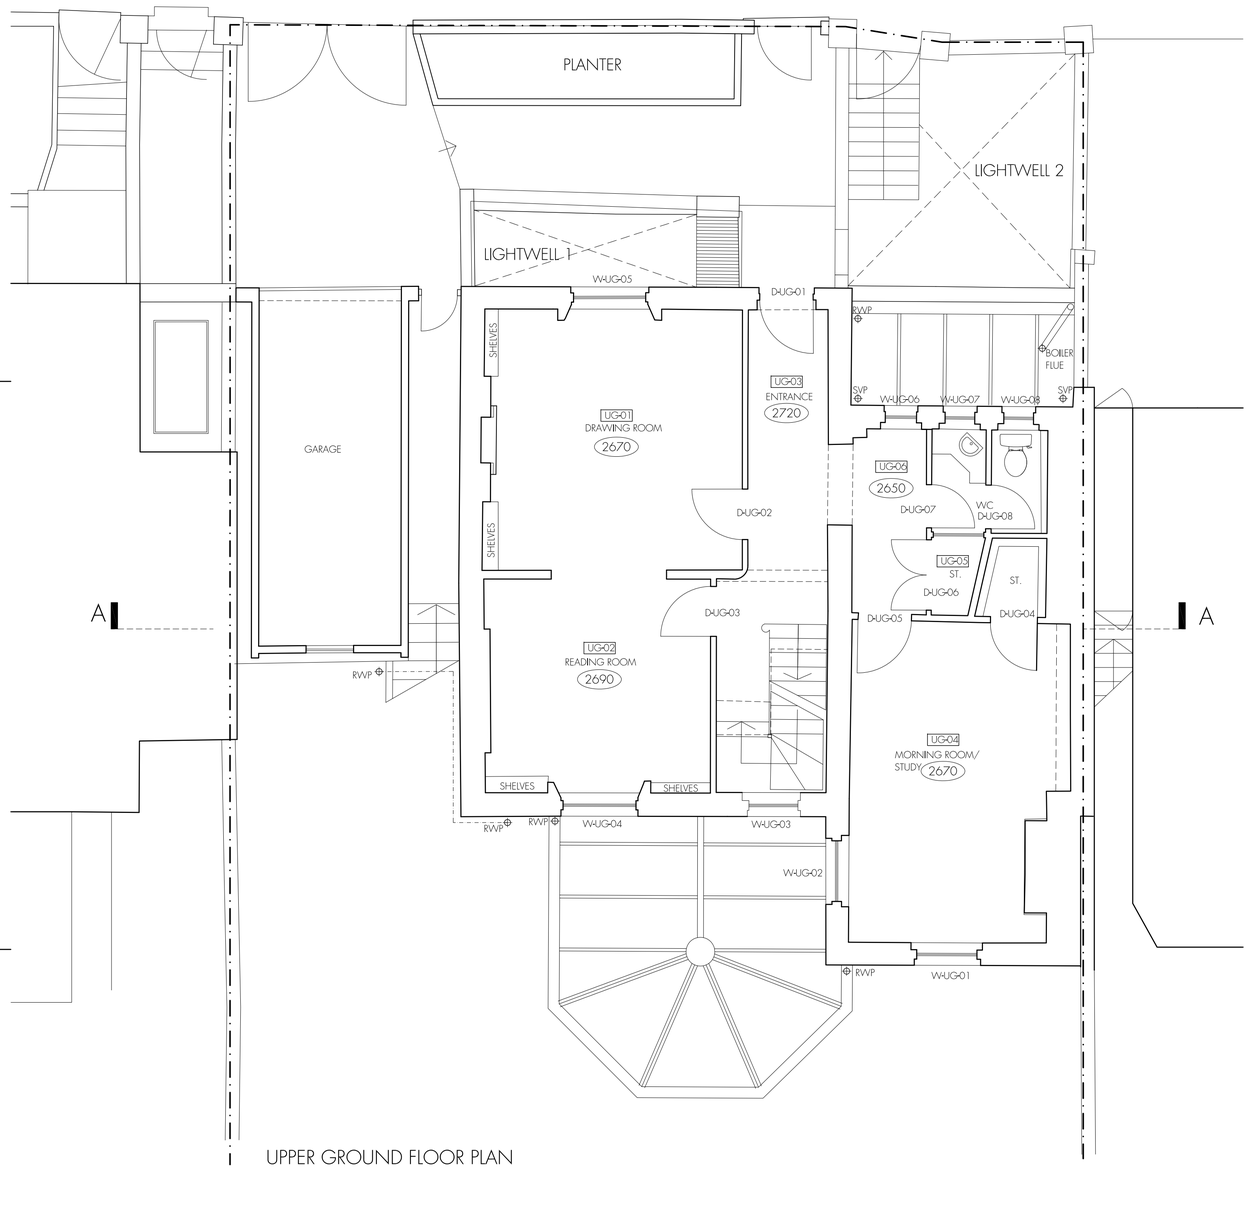

UPPER GROUND FLOOR PLAN

tasou associates
architects + structural engineers
4 Amwell Street, London. EC1R 1UQ T:020 7713 7070 F:020 7713 7071 E:tasou@tasou.co.uk

project	36 Downshire Hill, London, NW3 1NU		
drwg title	Exisitng Lower Ground and Upper Ground Floor Plans		
job no.	1427	drwg no. EX.01	rev.
date	March 2013	scale @ A1 1:50	scale @ A3 1:100

Do not scale off this drawing - All areas and dimensions are approximate and subject to site survey.
© copyright of tasou associates

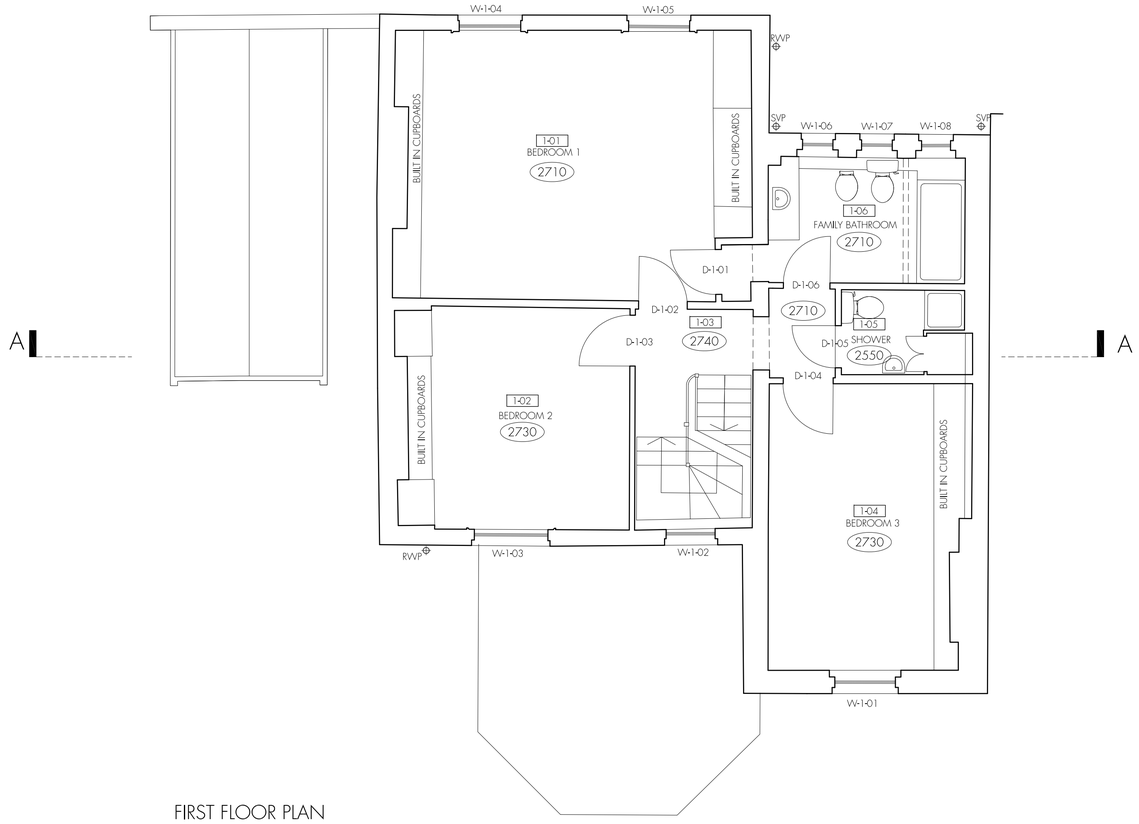

FIRST FLOOR PLAN

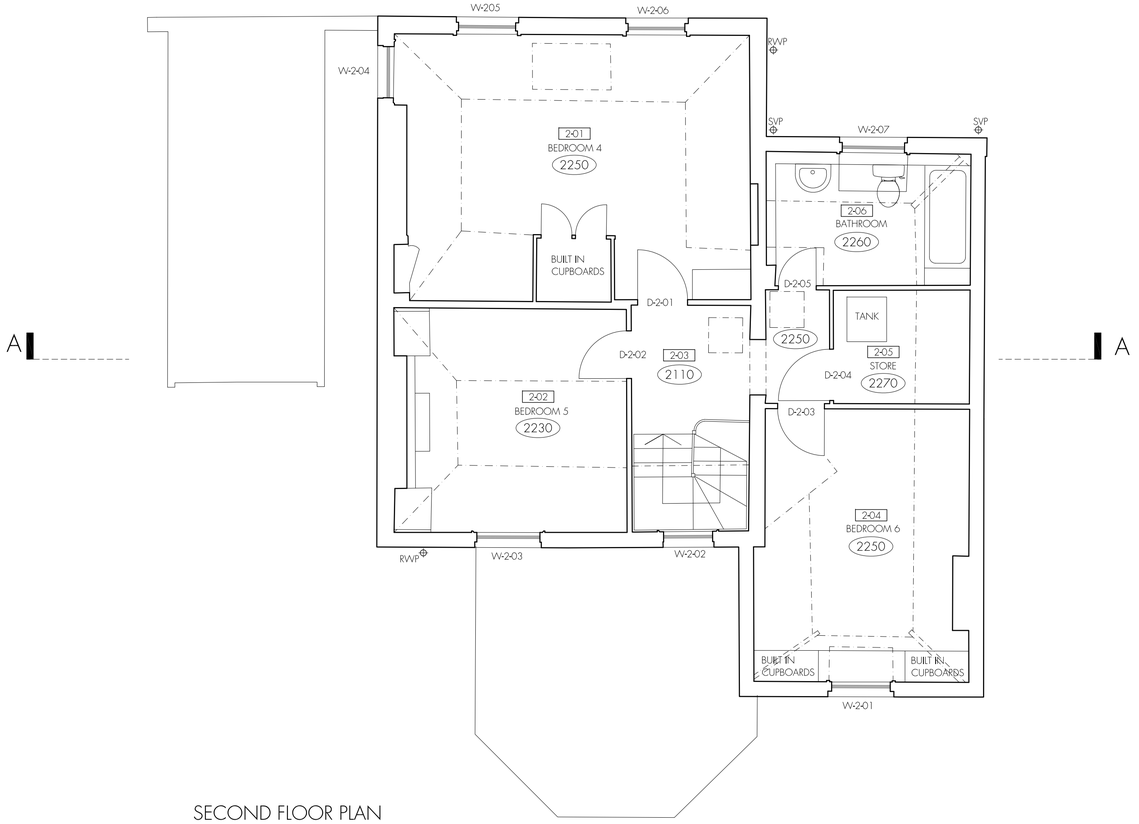

SECOND FLOOR PLAN

0 1 2 3 4 5m

tasou associates
architects + structural engineers
4 Amwell Street, London. EC1R 1UQ T:020 7713 7070 F:020 7713 7071 E:tasou@tasou.co.uk

project	36 Downshire Hill, London, NW3 1NU
drwg title	Exisitng First Floor and Second Floor Plans
job no.	1427
drwg no.	EX.02
rev.	
date	March 2013
scale @ A1	1:50
scale @ A3	1:100

Do not scale off this drawing - All areas and dimensions are approximate and subject to site survey.
© copyright of tasou associates

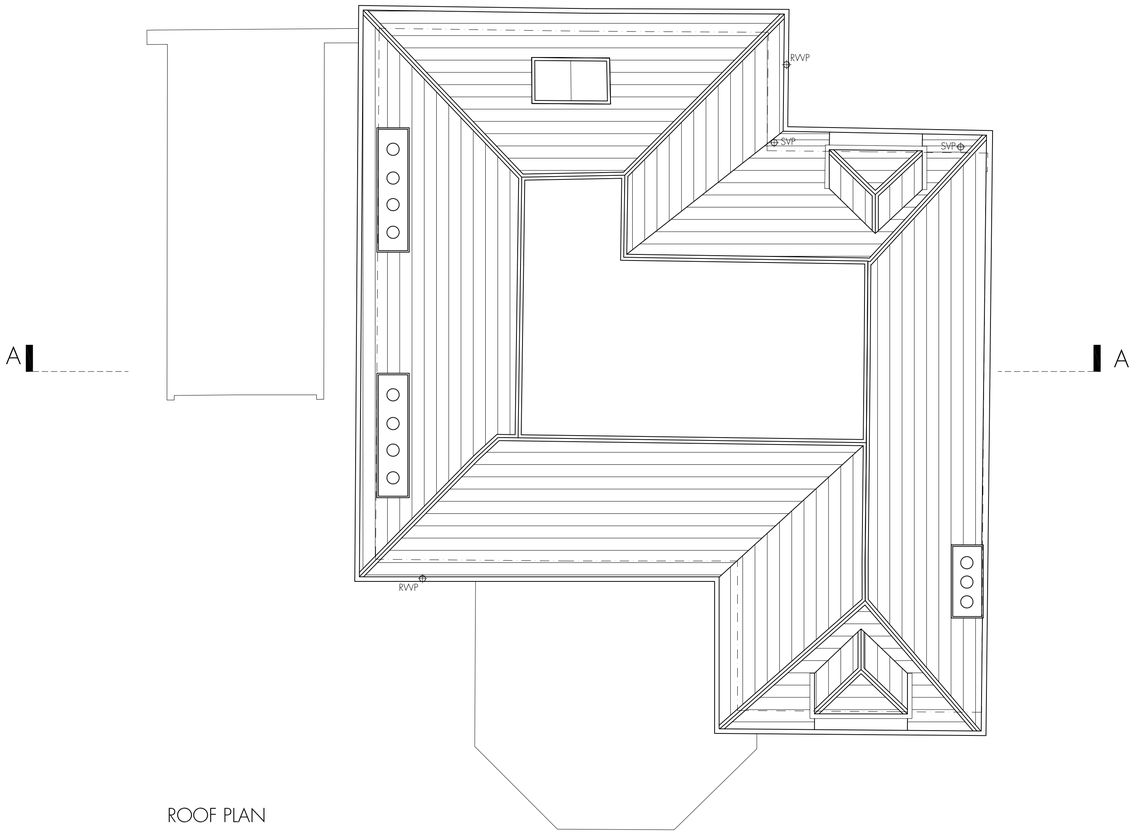

ROOF PLAN

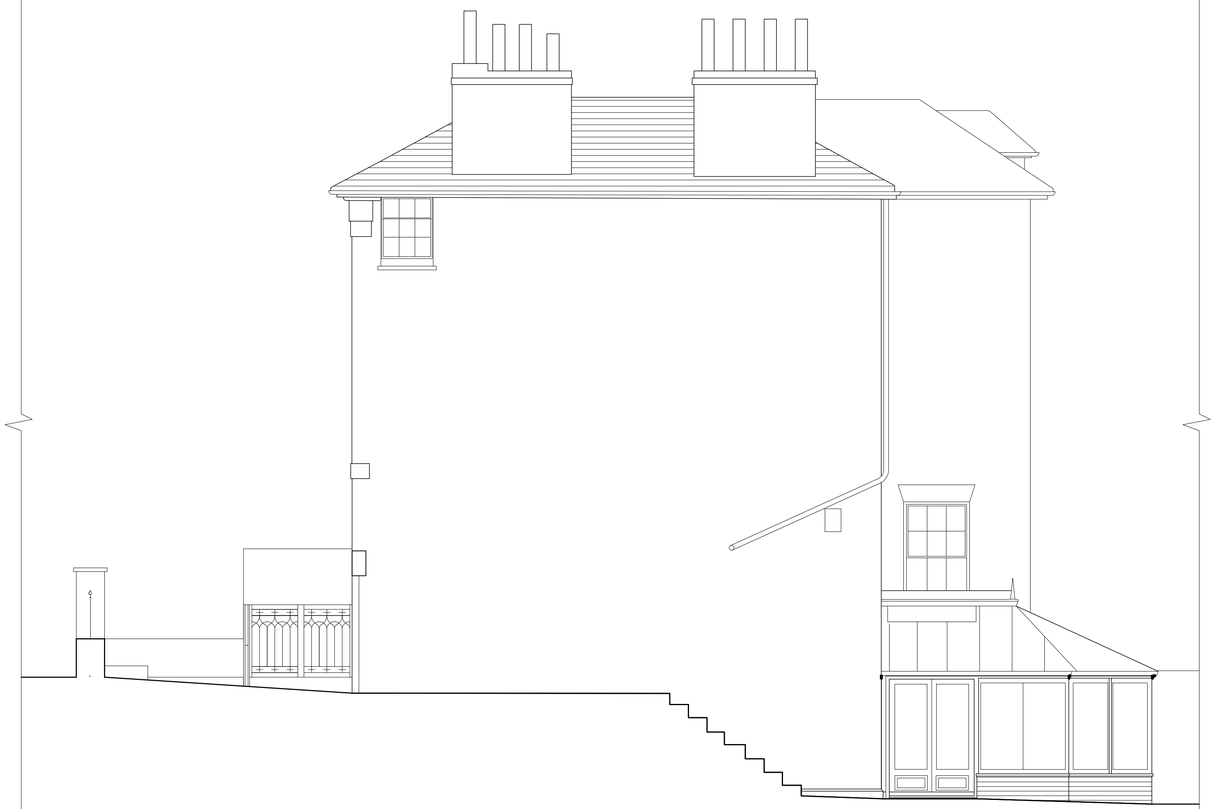

SIDE ELEVATION

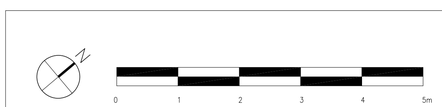

tasou associates
architects + structural engineers
4 Amwell Street, London. EC1R 1UQ T:020 7713 7070 F:020 7713 7071 E:tasou@tasou.co.uk

project: 36 Downshire Hill, London, NW3 1NU
drwg title: Exisitng Roof Plan & Side Elevation
job no.: 1427
drwg no.: EX.03
rev.:
date: March 2013
scale @ A1: 1:50
scale @ A3: 1:100

Do not scale off this drawing - All areas and dimensions are approximate and subject to site survey.
© copyright of tasou associates

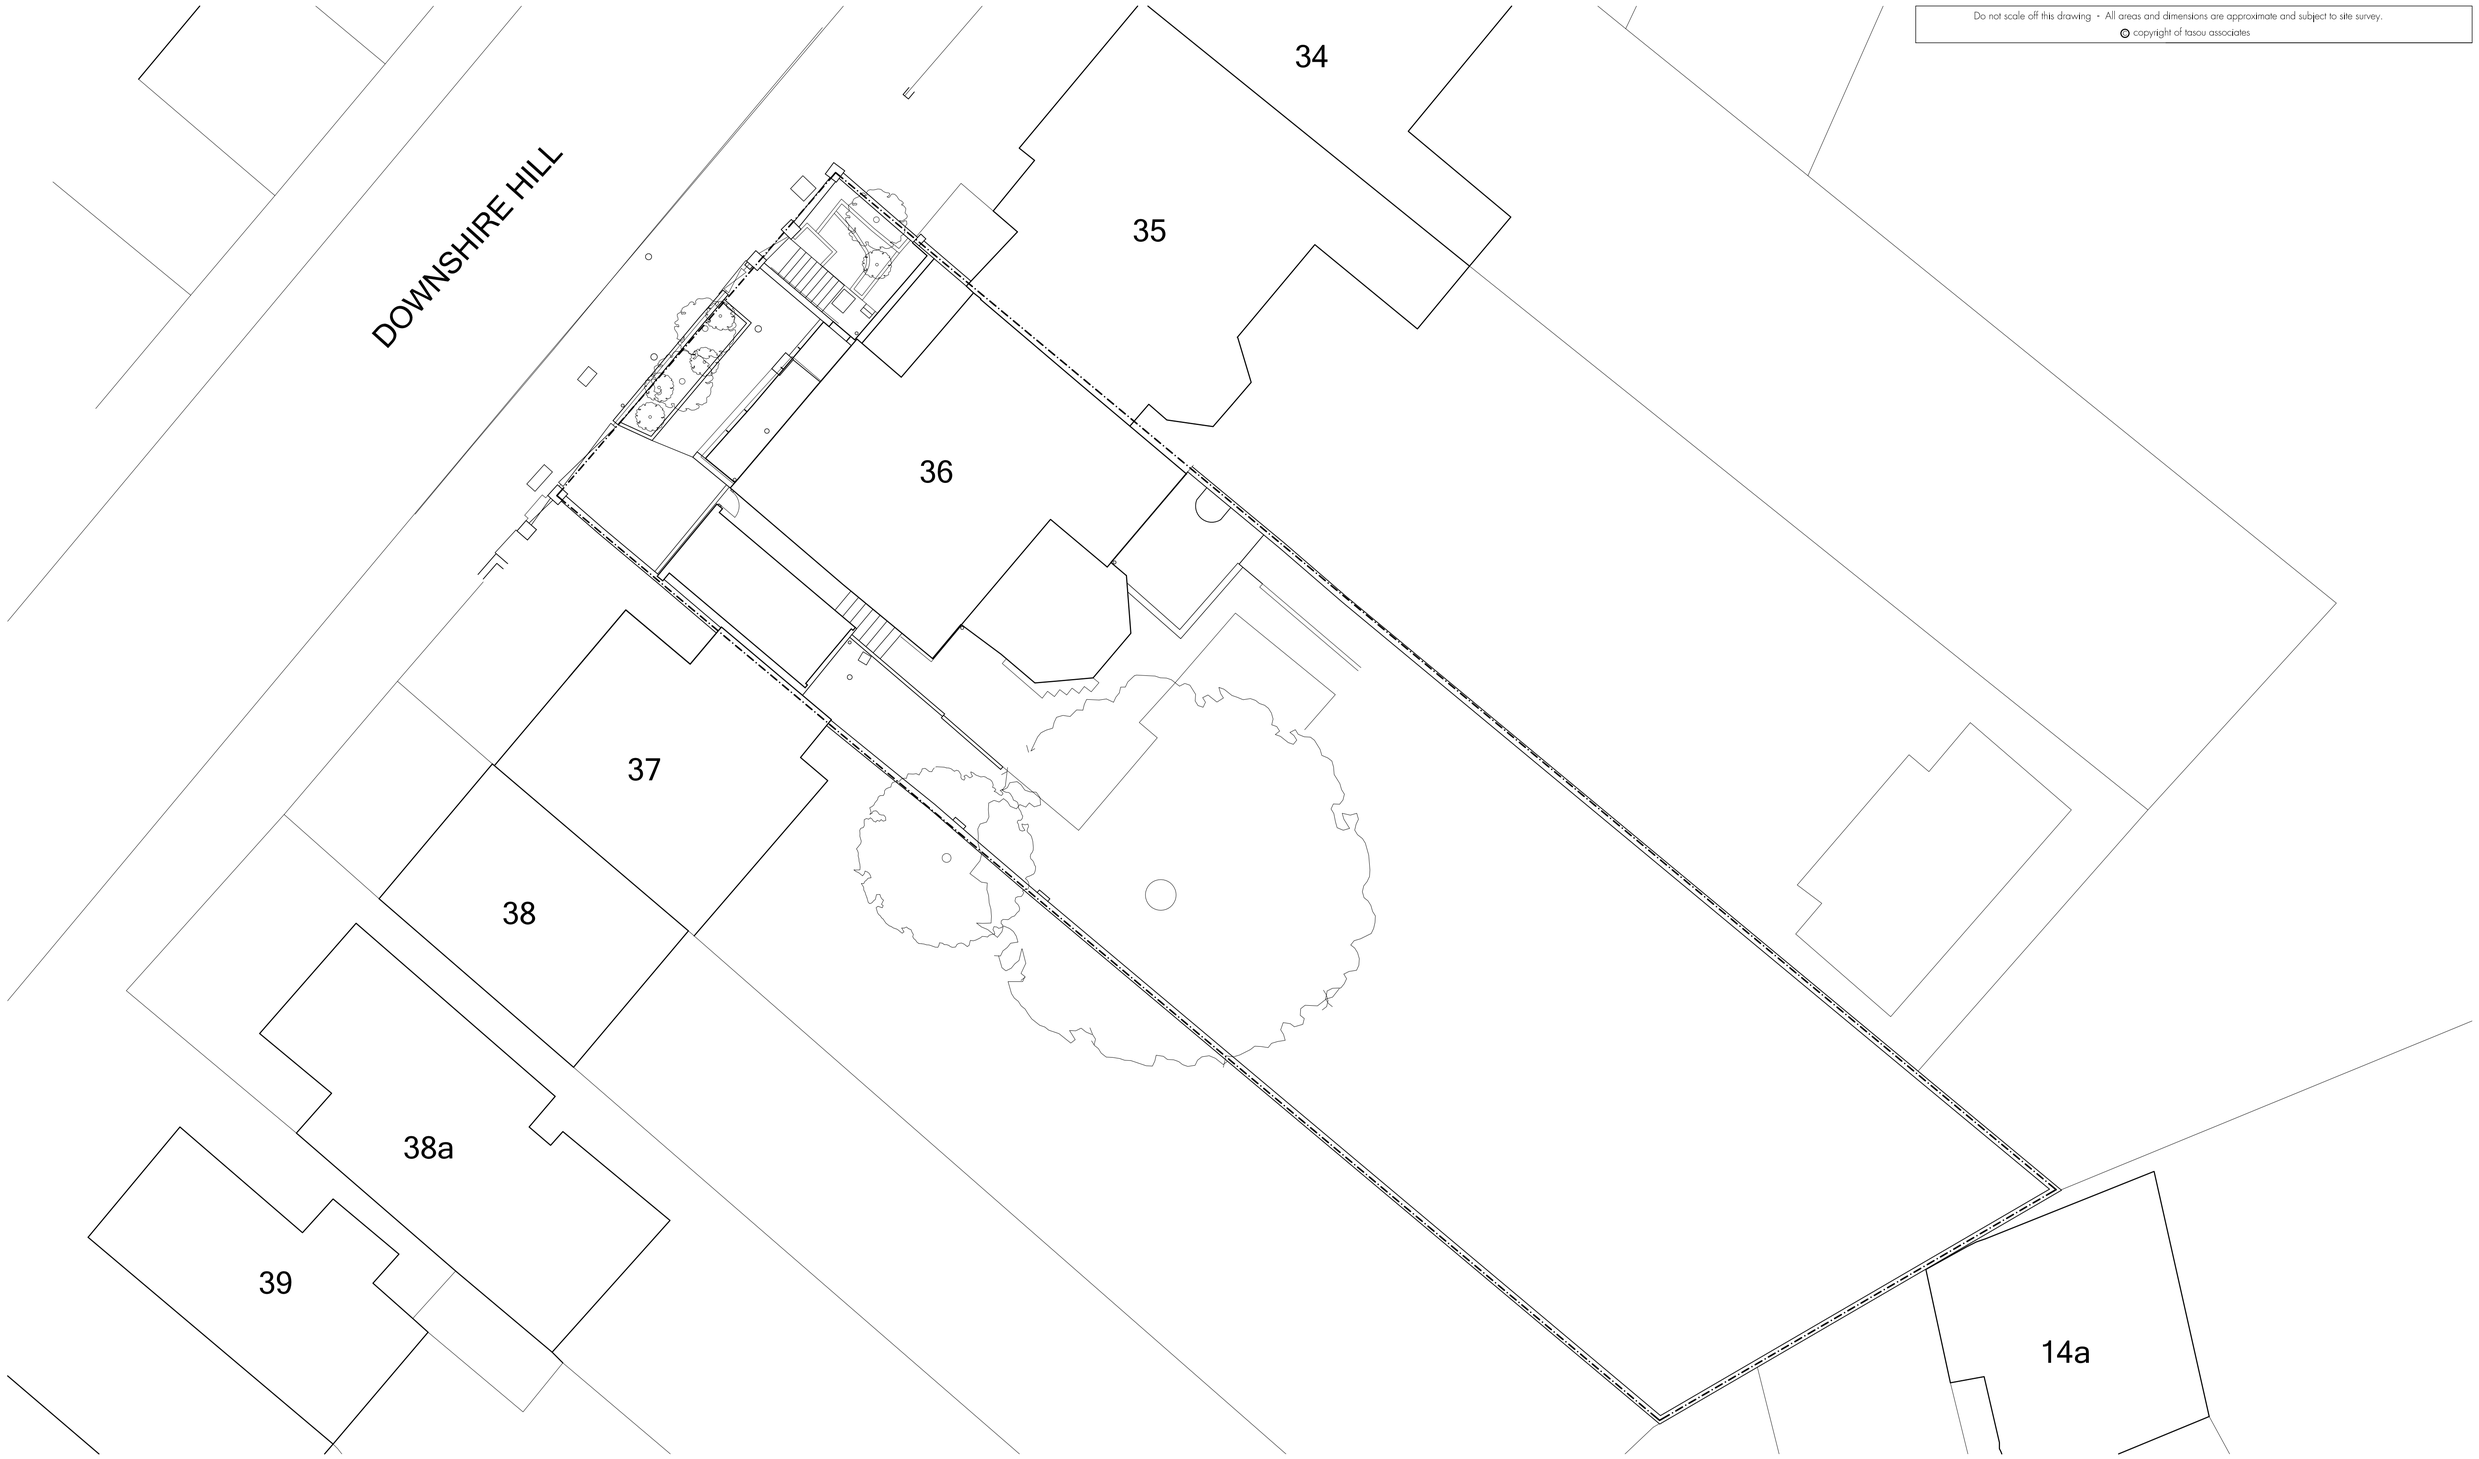

tasou associates
architects + structural engineers
4 Amwell Street, London. EC1R 1UQ T:020 7713 7070 F:020 7713 7071 E:tasou@tasou.co.uk

N

5 4 3 2 1 0 5m

project	36 Downshire Hill, London, NW3 1NU
drwg title	Exisitng Site Plan
job no.	1427
drwg no.	EX.04
rev.	
date	March 2013
scale @ A1	1:100
scale @ A3	1:200

Do not scale off this drawing - All areas and dimensions are approximate and subject to site survey.
© copyright of tasou associates

0 1 2 3 4 5m

tasou associates
architects + structural engineers
4 Amwell Street, London. EC1R 1UQ T:020 7713 7070 F:020 7713 7071 E:tasou@tasou.co.uk

project	36 Downshire Hill, London, NW3 1NU
drwg title	Exisitng Front Elevation/ Section
job no.	1427
drwg no.	EX.05
rev.	
date	March 2013
scale @ A1	1:50
scale @ A3	1:100

Do not scale off this drawing - All areas and dimensions are approximate and subject to site survey.
© copyright of tasou associates

tasou associates
architects + structural engineers
4 Amwell Street, London. EC1R 1UQ T:020 7713 7070 F:020 7713 7071 E:tasou@tasou.co.uk

project: 36 Downshire Hill, London, NW3 1NU
drwg title: Exisitng Street Elevation
job no.: 1427
drwg no.: EX.06
rev.:
date: March 2013
scale @ A1: 1:50
scale @ A3: 1:100

Do not scale off this drawing - All areas and dimensions are approximate and subject to site survey.
© copyright of tasou associates

0 1 2 3 4 5m

tasou associates
architects + structural engineers
4 Amwell Street, London. EC1R 1UQ T:020 7713 7070 F:020 7713 7071 E:tasou@tasou.co.uk

project: 36 Downshire Hill, London, NW3 1NU

drwg title: Exisitng Rear Elevation

job no.: 1427

drwg no.: EX.07

rev.:

date: March 2013

scale @ A1: 1:50

scale @ A3: 1:100

Do not scale off this drawing - All areas and dimensions are approximate and subject to site survey.
© copyright of tasou associates

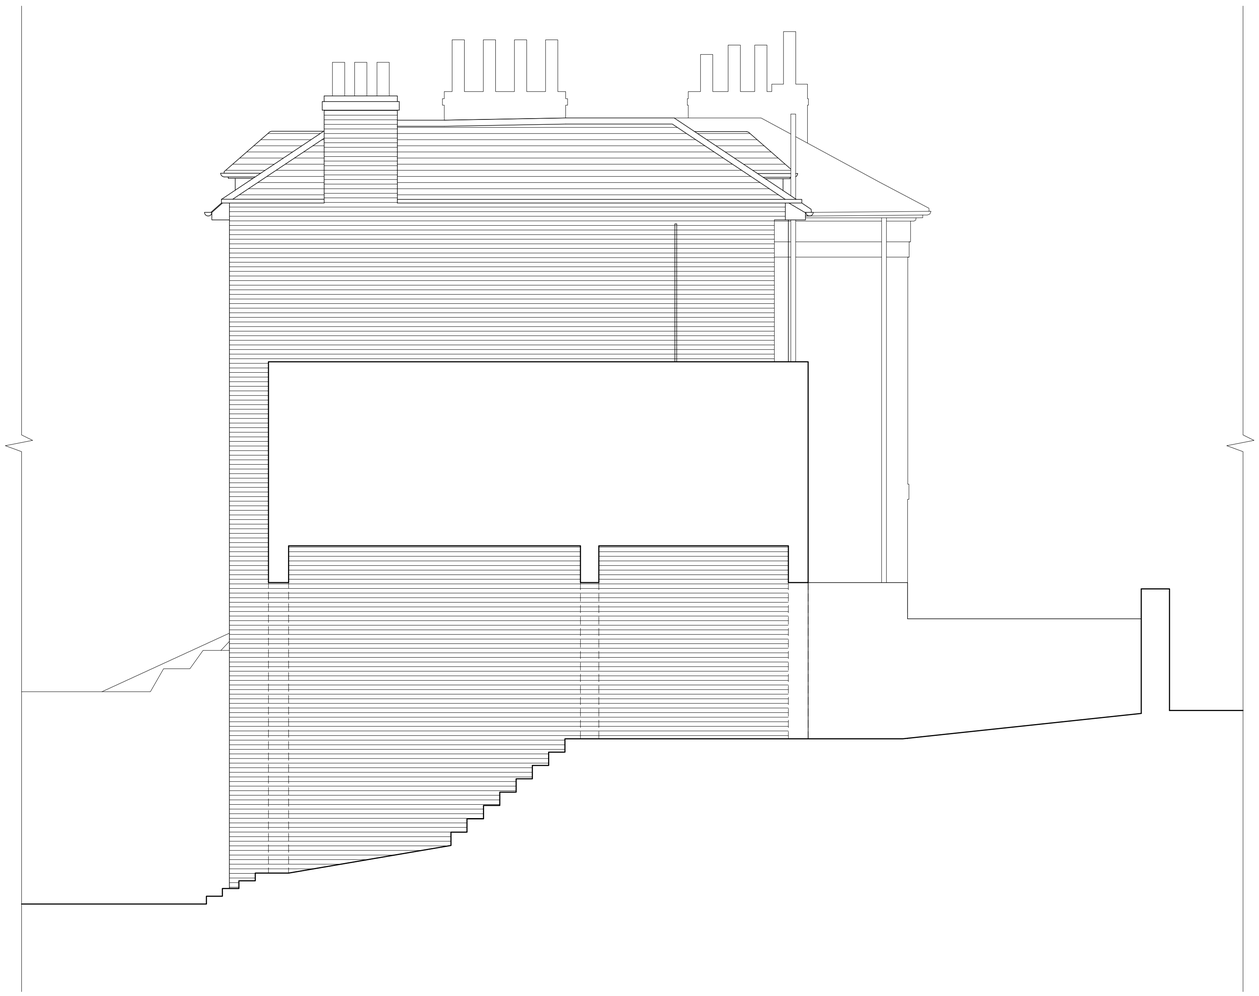

36 DOWNSHIRE HILL

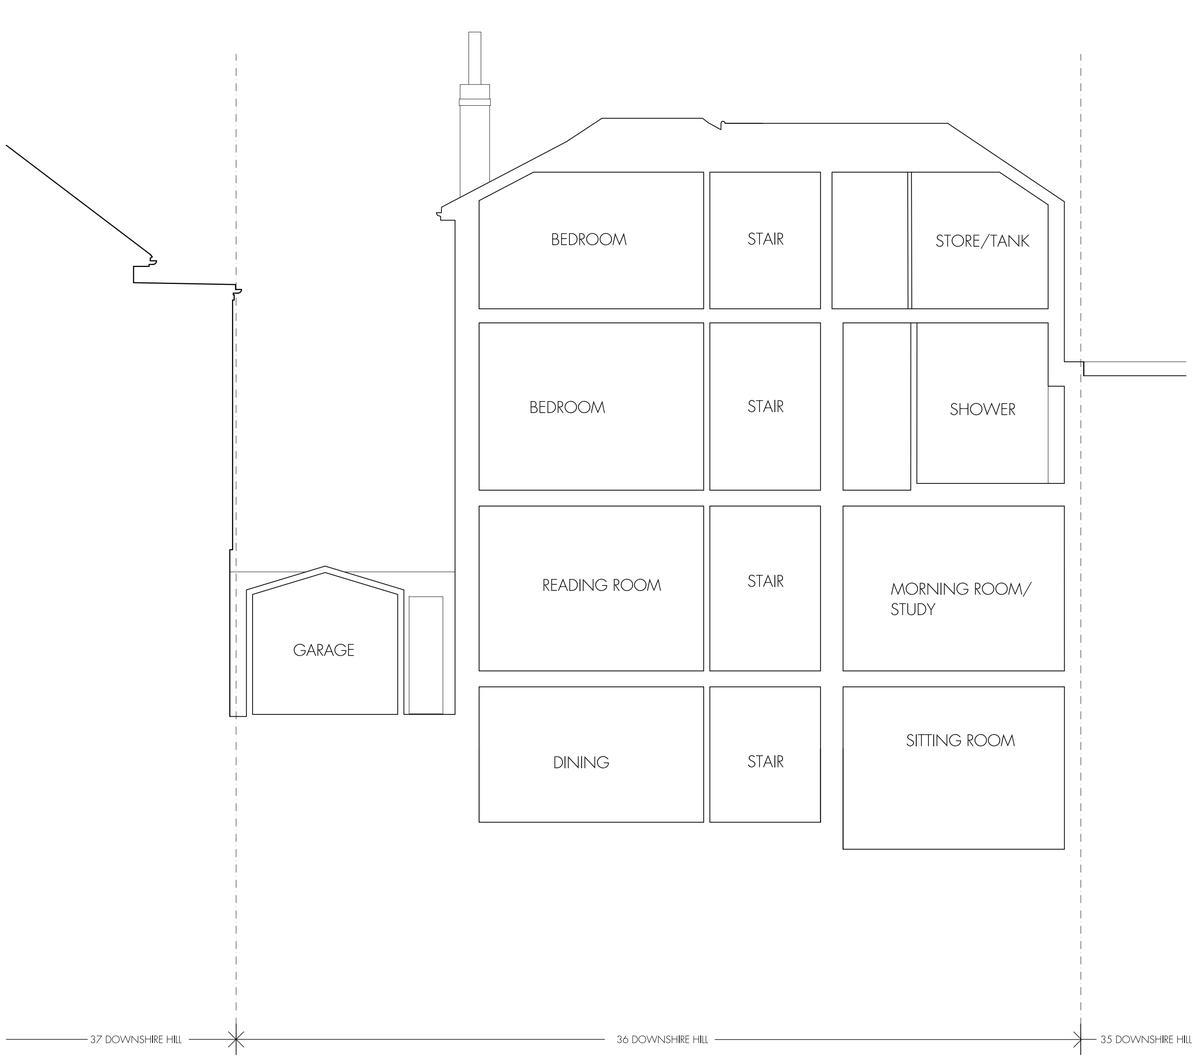

37 DOWNSHIRE HILL — 36 DOWNSHIRE HILL — 35 DOWNSHIRE HILL

0 1 2 3 4 5m

tasou
associates
architects + structural engineers
4 Amwell Street, London. EC1R 1UQ T:020 7713 7070 F:020 7713 7071 E:tasou@tasou.co.uk

project: 36 Downshire Hill, London, NW3 1NU
drwg title: Exisitng Side Elevation and Section
job no.: 1427
drwg no.: EX.08
rev.:
date: March 2013
scale @ A1: 1:50
scale @ A3: 1:100