File:

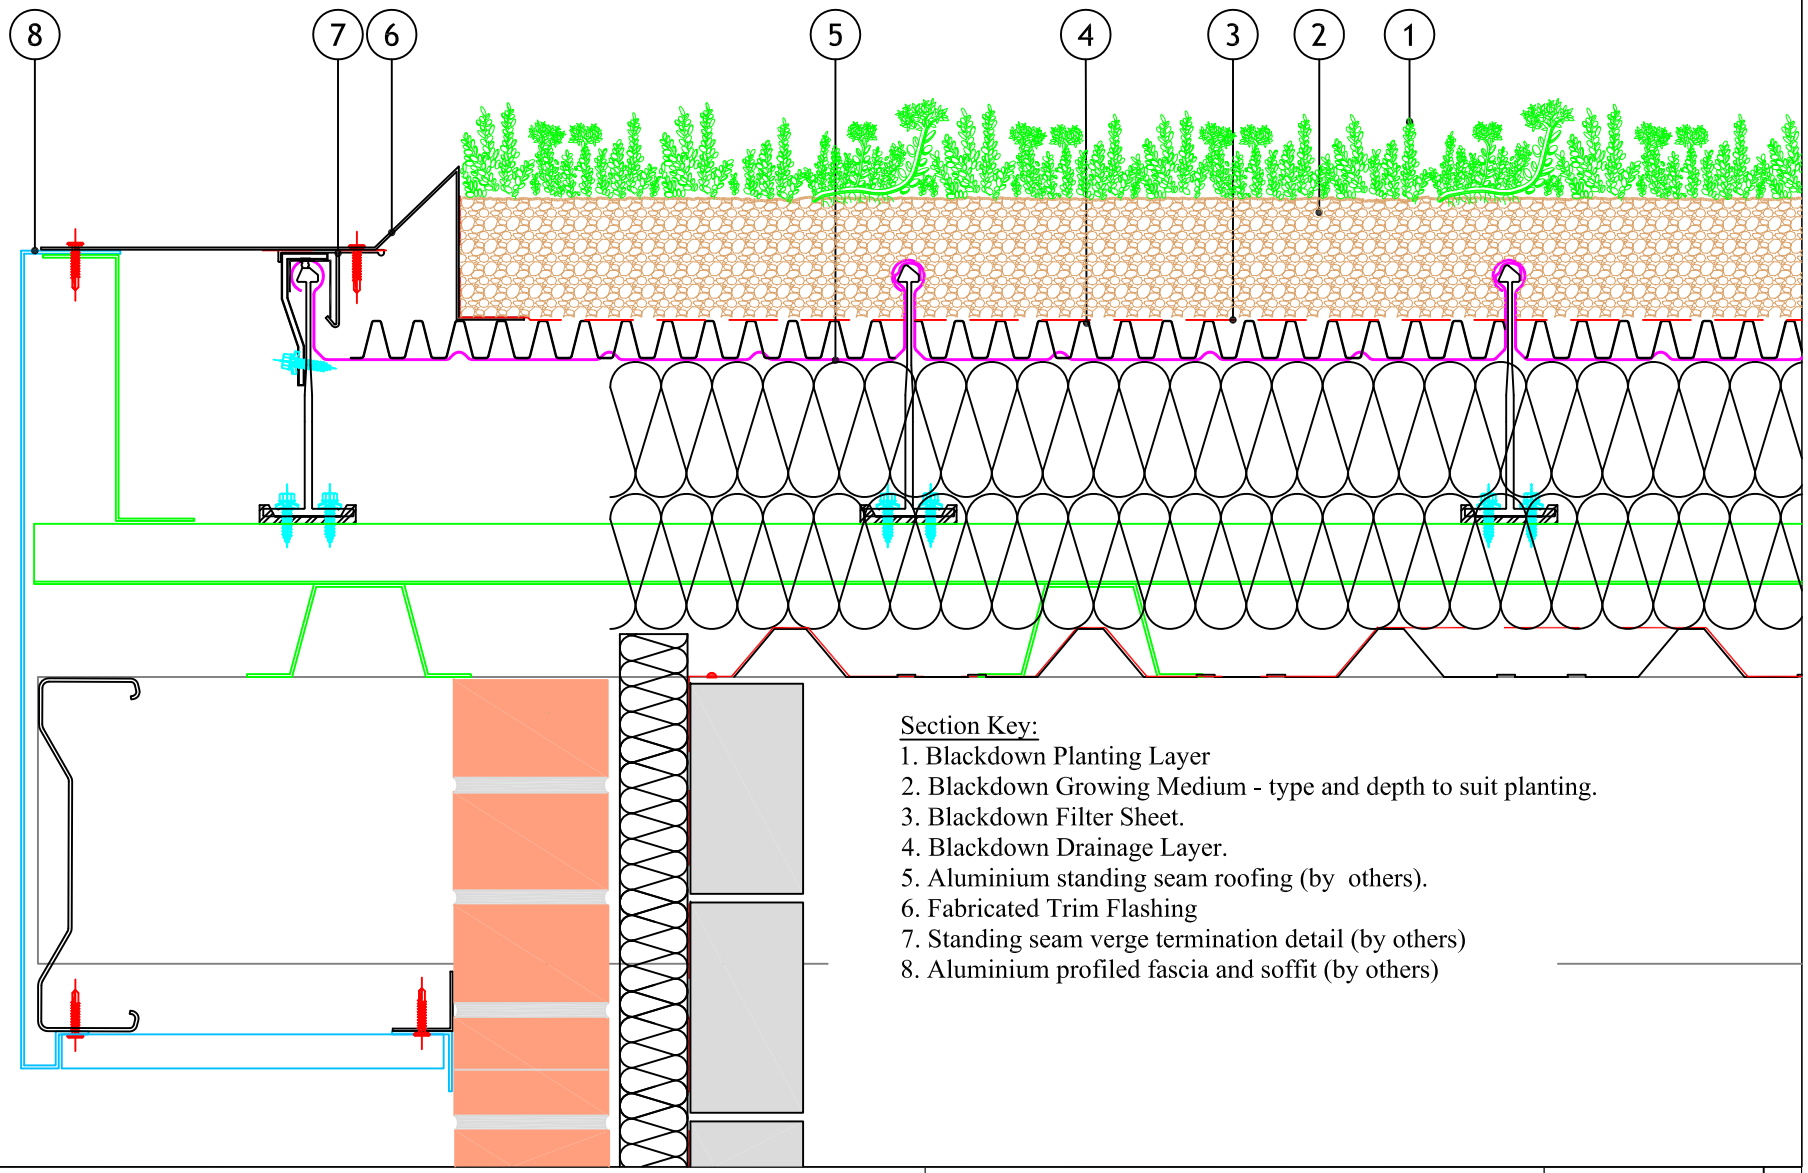

Section Key:

1. Blackdown Planting Layer
2. Blackdown Growing Medium - type and depth to suit planting.
3. Blackdown Filter Sheet.
4. Blackdown Drainage Layer.
5. Aluminium standing seam roofing (by others).
6. Fabricated Trim Flashing
7. Standing seam verge termination detail (by others)
8. Aluminium profiled fascia and soffit (by others)

blackdown greenroofs

Street Ash Nursery, Combe St Nicholas, Chard, Somerset, UK TA20 3HZ
t. 01460 234582 f. 0845 0760267 e. enquiries@blackdown.co.uk www.blackdown.co.uk

design • grow • supply • install • maintain

Drawing title:
Standing Seam Perimeter Detail to Gable Overhang
Blackdown Green Roof System [Generic]

Drawing No:	Scale:	Drawn by:
EXT-D-P-09	NTS	SRP
Revision:	Date: December 2010	Checked by:

Note: This drawing is intended to illustrate the correct application of Blackdown products only. All other elements are shown indicatively and it is not the intention to detail building construction.

© Copyright reserved