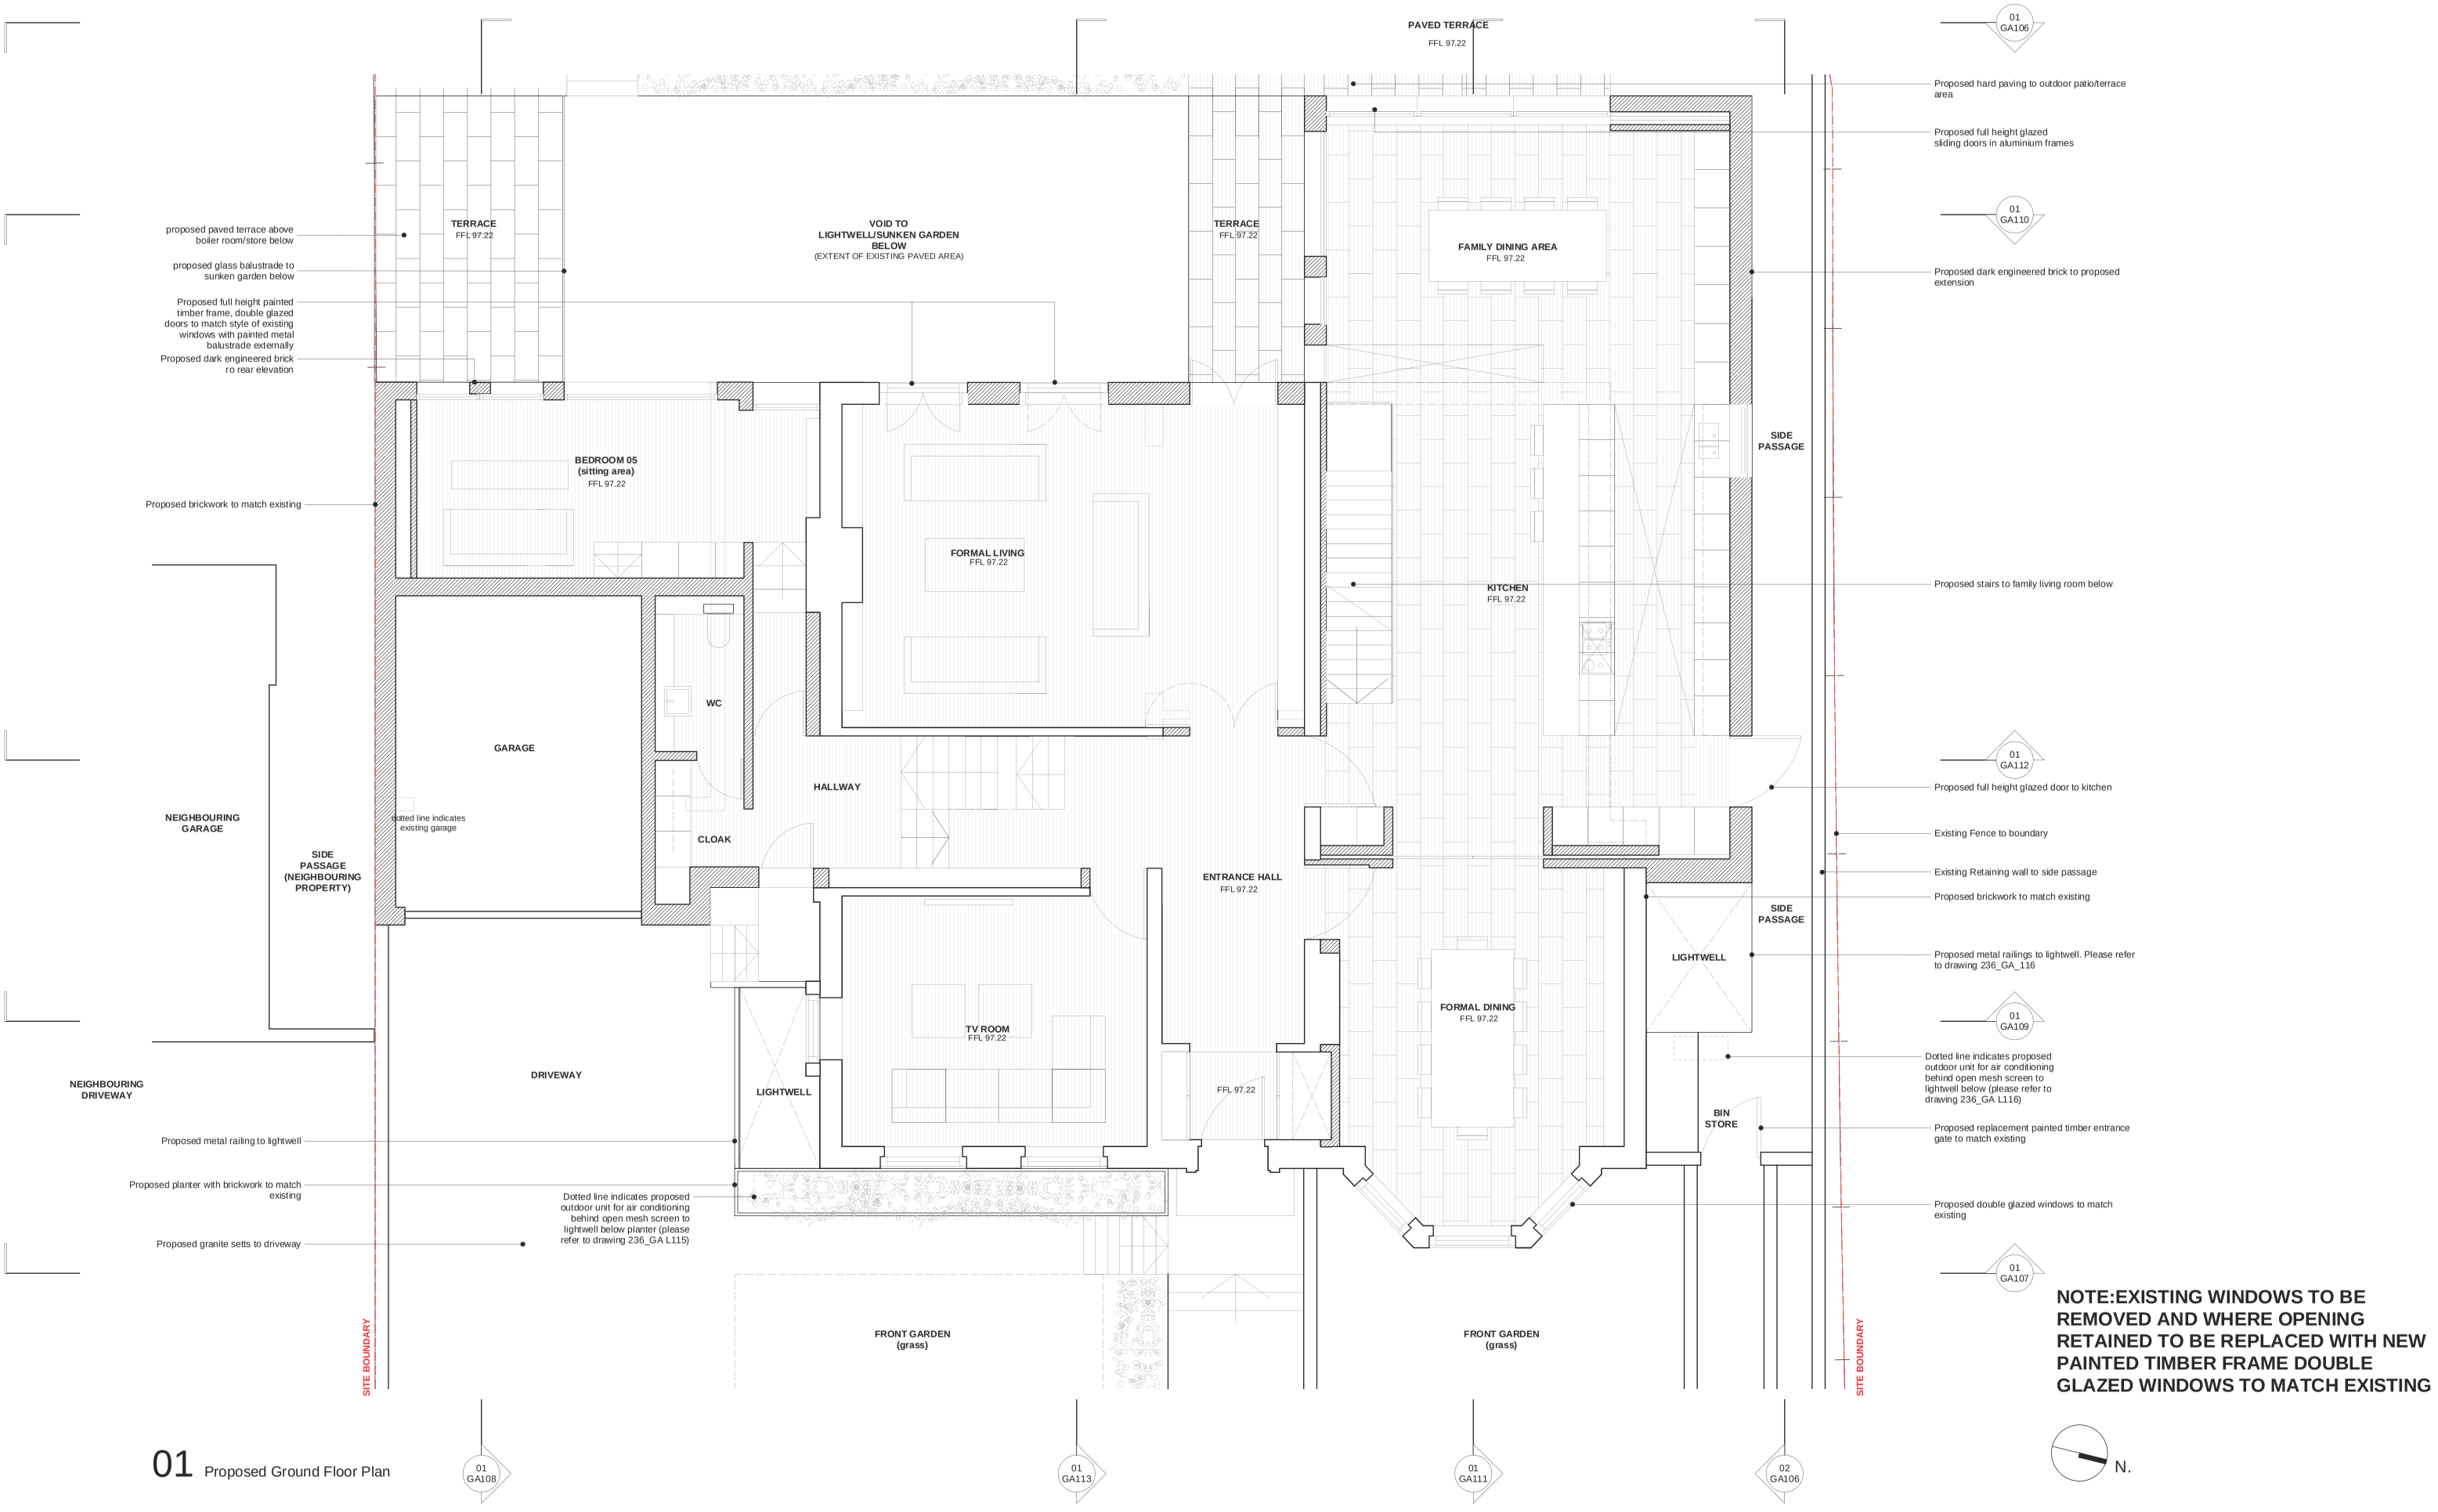

NOTE:EXISTING WINDOWS TO BE REMOVED AND WHERE OPENING RETAINED TO BE REPLACED WITH NEW PAINTED TIMBER FRAME DOUBLE GLAZED WINDOWS TO MATCH EXISTING

N.

01 Proposed Ground Floor Plan

REVISIONS

- 04/02/13 P* FA - Issued for planning approval
- 25/02/13 P1 FA - Issued for planning approval - outdoor air con units added to lightwell

hatch indicates proposed wall

Outline indicates existing wall structure

hatch indicates proposed stone floor finish

hatch indicates proposed timber floor finish

0 0.5 1 1.5 2 2.5m 5m

GREGORY PHILLIPS ARCHITECTS
17 SAVILE ROW - LONDON - W1 S3PH - TELEPHONE 020 7724 3140 - FACSIMILE 020 7734 3020

CLIENT: Azmil Khalid & Fuziah Hussain
PROJECT: Brabourne House, 63 Frognal, NW3
DRAWING TITLE: Proposed Plans - Ground Floor
SCALE: 1:50 @ A1, 1:100 @ A3
DATE: 04/02/2013

COPYRIGHT GREGORY PHILLIPS ARCHITECTS

Job - Org. no. 236_GA.102 Rev. P1