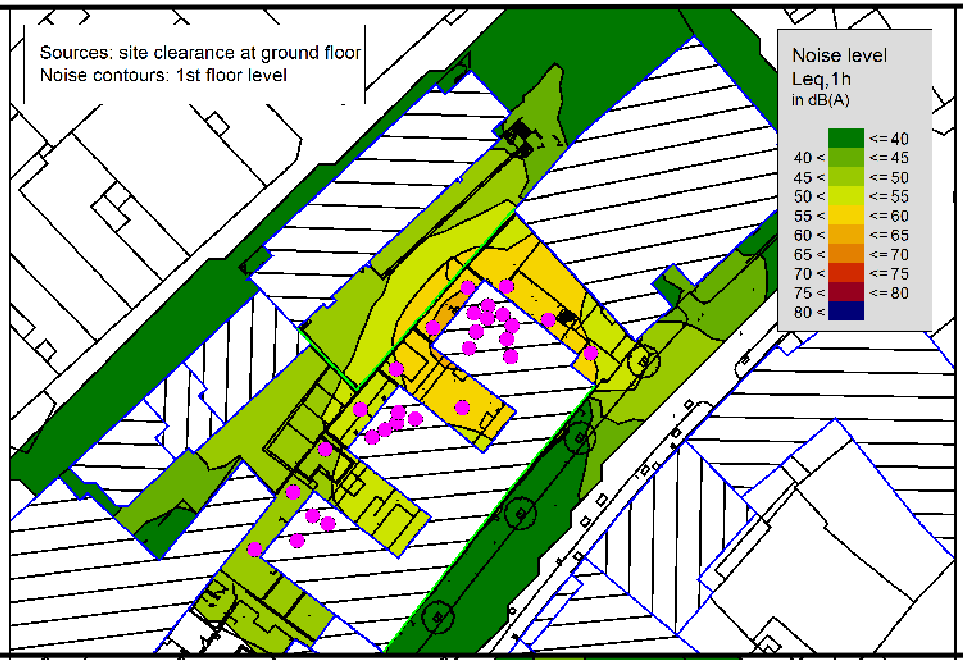

pba peterbrett
www.peterbrett.com
Peter Brett Associates LLP
READING
Tel: 0118 950 0761 Fax: 0118 959 7498

Client: Camden

PARKER HOUSE
DEMOLITION NOISE LEVELS WITH NO MITIGATION
SOURCES ON DURING SITE CLEARANCE

Date: February 2013
Scale: NTS
Drawn By: AB Checked By: BB
Rev: -
Figure Number
5

J:\27474 Parker House\St Josephs Primary School\GIS