DO NOT SCALE DIMENSIONS OFF THIS DRAWING
CHECK ALL DIMENSIONS ON SITE BEFORE FABRICATION
REPORT ALL ERRORS OR OMISSIONS TO SPRUNT LIMITED
THIS DRAWING IS PROTECTED UNDER COPYRIGHT AND
SHALL NOT BE REPRODUCED IN PART OR WHOLE WITHOUT
PRIOR EXPRESSED PERMISSION OF SPRUNT LIMITED

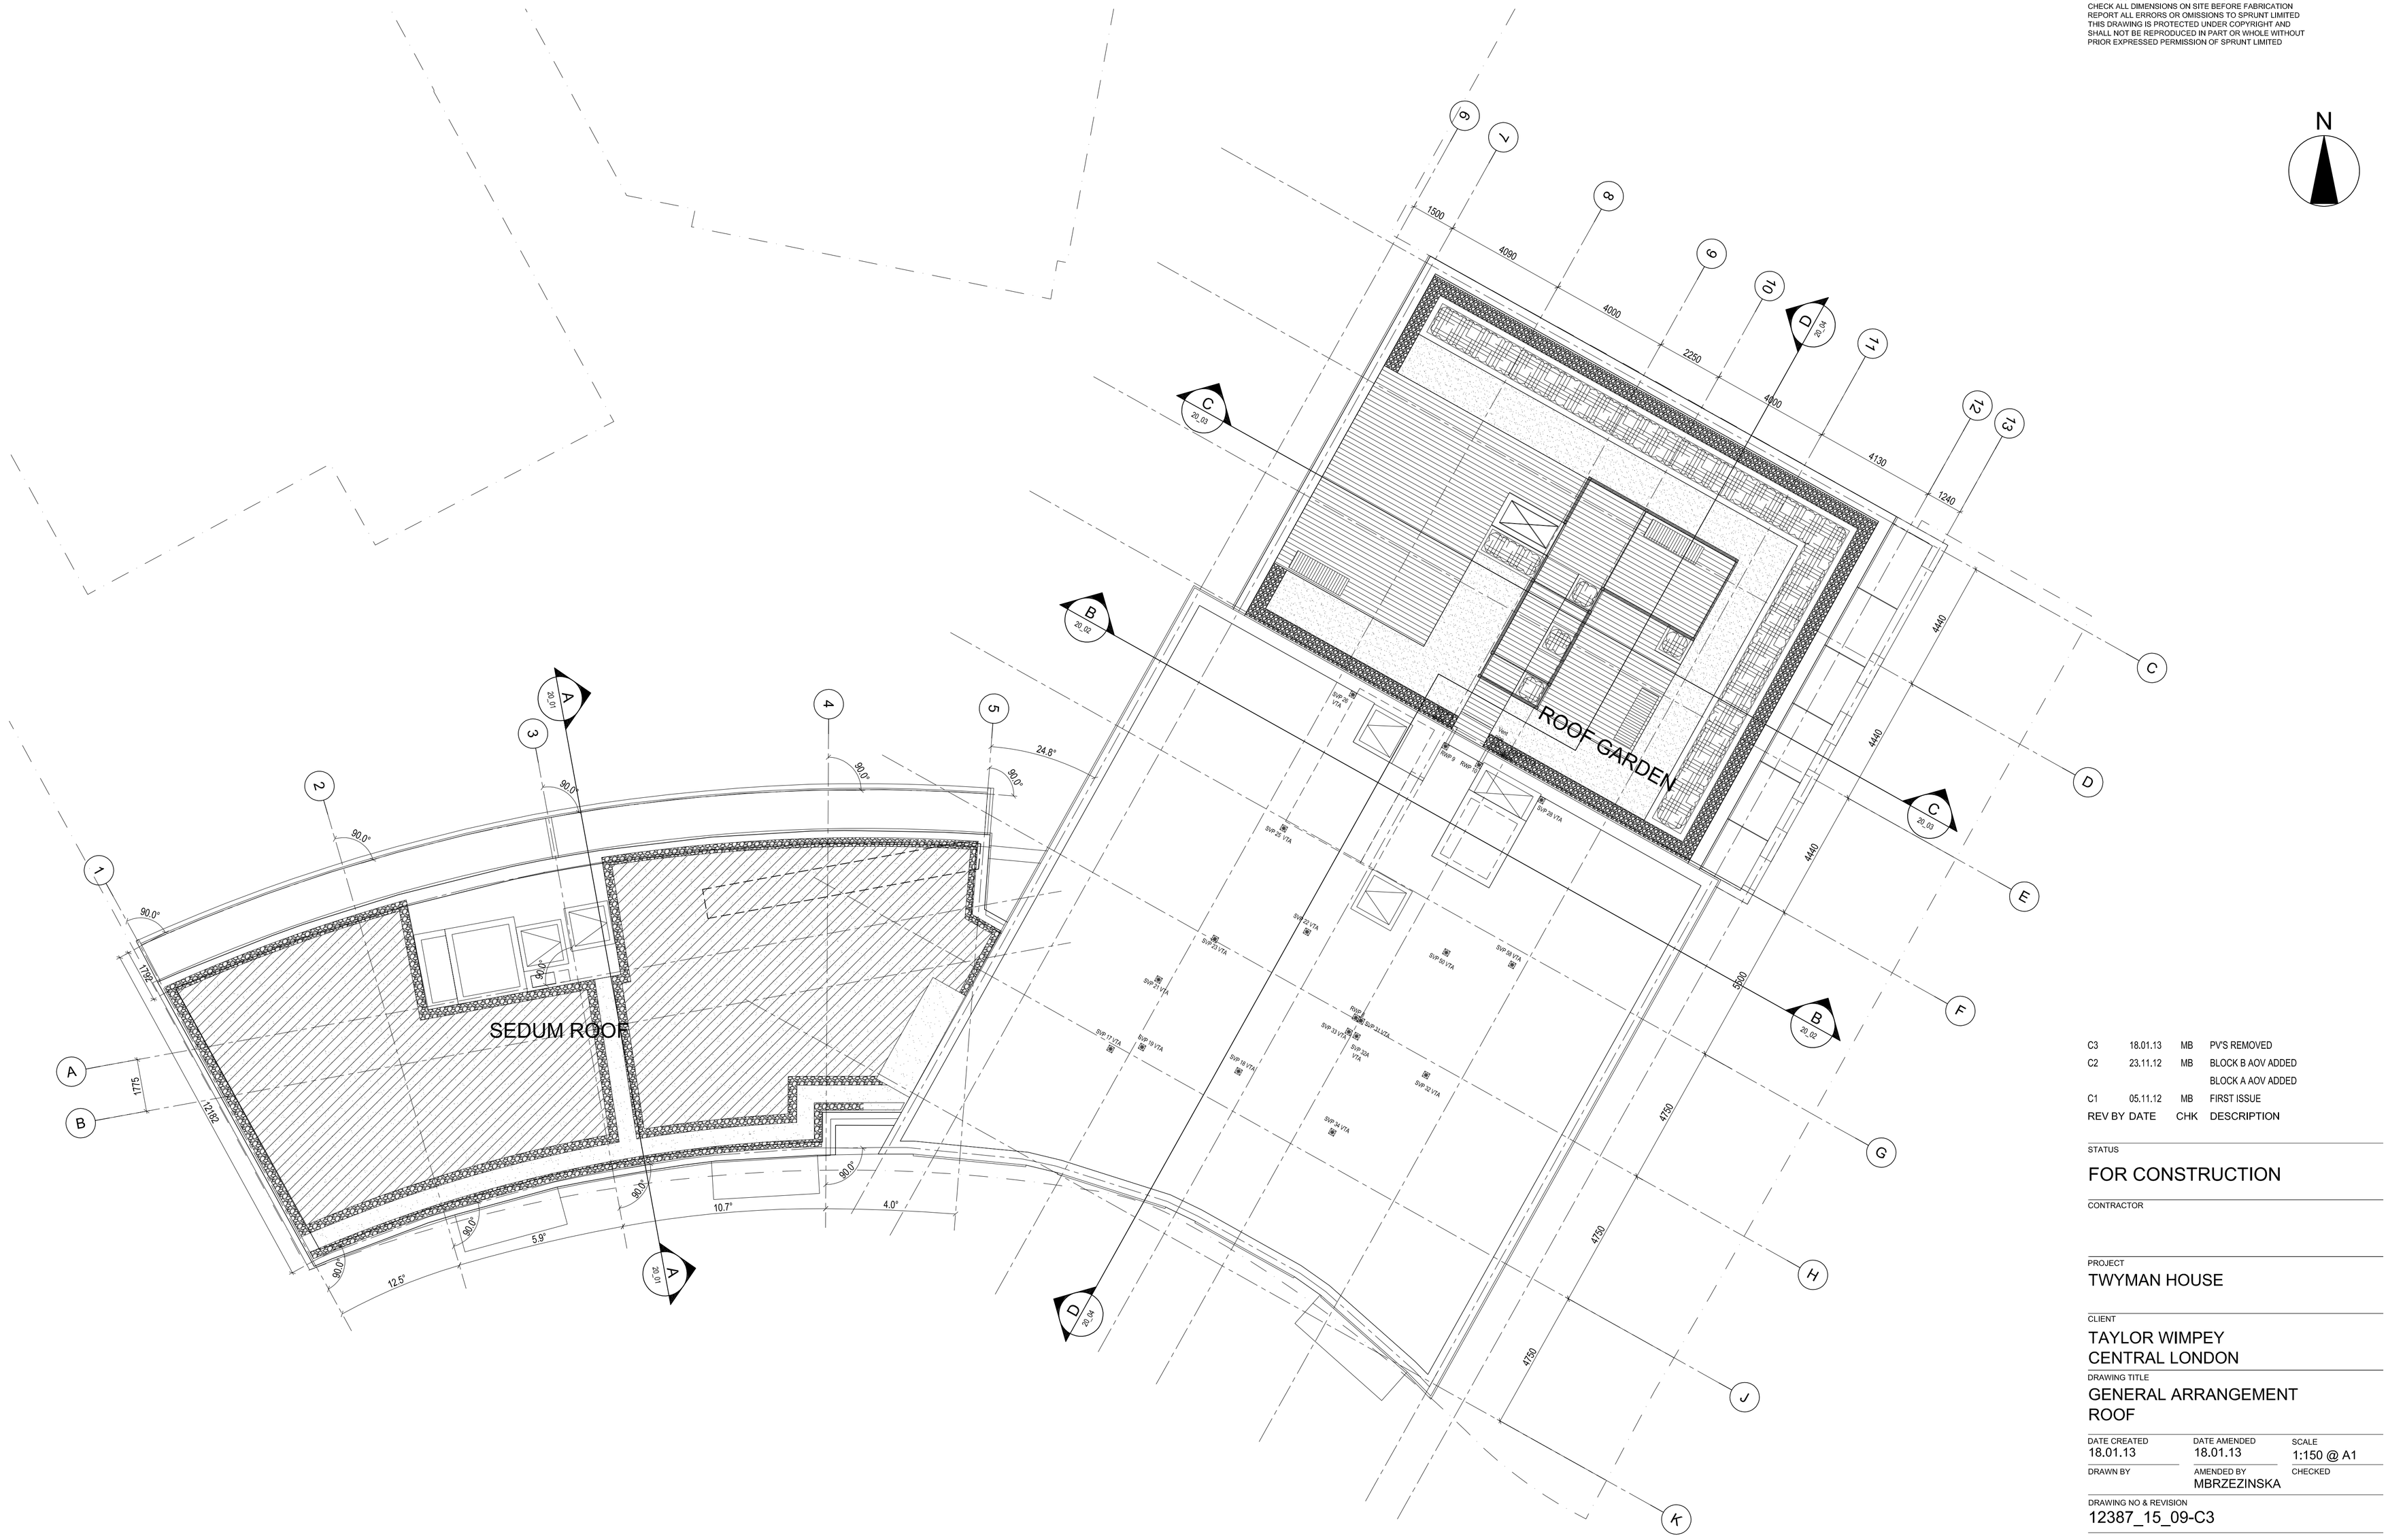

REV	BY	DATE	CHK	DESCRIPTION
C3		18.01.13	MB	PV'S REMOVED
C2		23.11.12	MB	BLOCK B AOV ADDED BLOCK A AOV ADDED
C1		05.11.12	MB	FIRST ISSUE

STATUS
FOR CONSTRUCTION

CONTRACTOR

PROJECT
TWYMAN HOUSE

CLIENT
TAYLOR WIMPEY
CENTRAL LONDON

DRAWING TITLE
GENERAL ARRANGEMENT
ROOF

DATE CREATED	DATE AMENDED	SCALE
18.01.13	18.01.13	1:150 @ A1
DRAWN BY	AMENDED BY	CHECKED
	MBRZEZINSKA	

DRAWING NO & REVISION
12387_15_09-C3

The Quadrangle,
180 Wardour Street,
London W1F 8FY
T +44 (0)20 7287 1153
F +44 (0)20 7287 3675
www.sprunt.net

sprunt.

ver 2.2