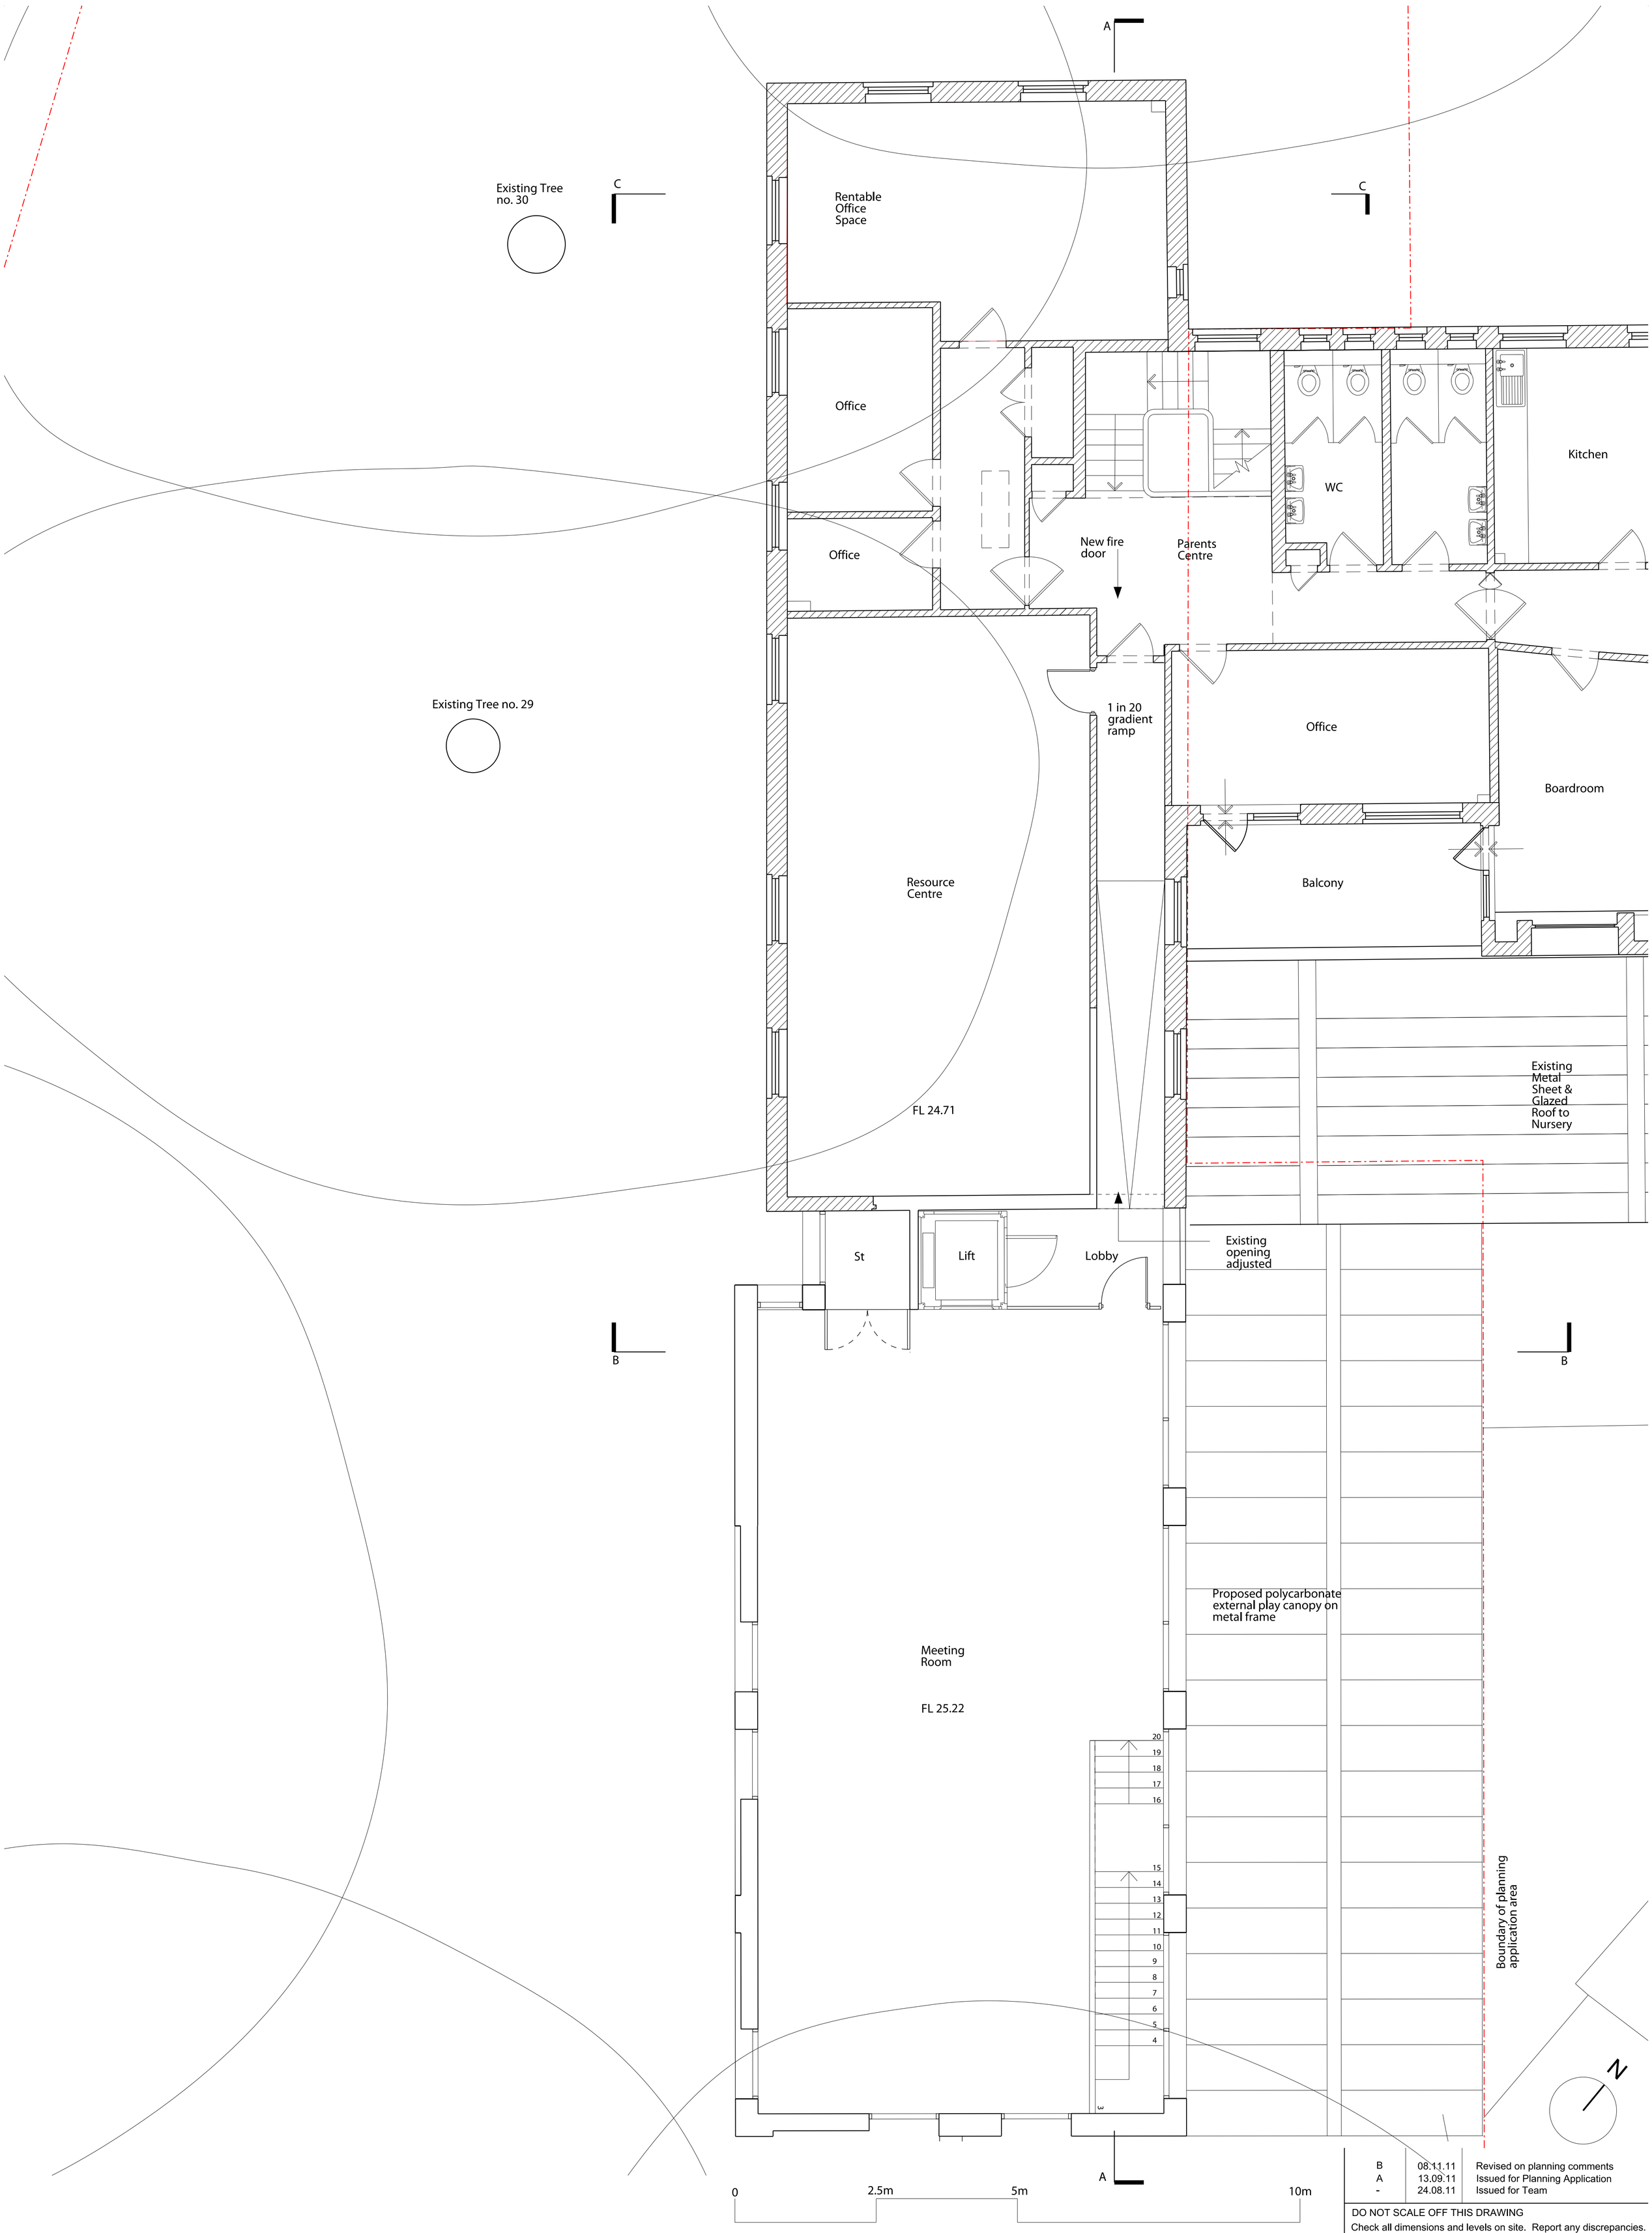

B	08.11.11	Revised on planning comments
A	13.09.11	Issued for Planning Application
-	24.08.11	Issued for Team

DO NOT SCALE OFF THIS DRAWING

Check all dimensions and levels on site. Report any discrepancies.
The drawings and the works are copyright of this practice.

MEADOWCROFT GRIFFIN ARCHITECTS
STUDIO 1A HIGHGATE BUSINESS CENTRE 33 GREENWOOD PLACE LONDON NW5 1LB
T +44(0)20 7485 0494 F +44(0)20 7485 0254 E office@meadowcroftgriffin.co.uk www.meadowcroftgriffin.co.uk

Job	Status	Scale	Rev Date
0903EB CORAM CAMPUS ENTRANCE BUILDING	PLANNING	1:50@A1 1:100@A3	08.11.11
Drwg description	**Drwg No**		**Rev**
PROPOSED G+1	0903EB_502		B