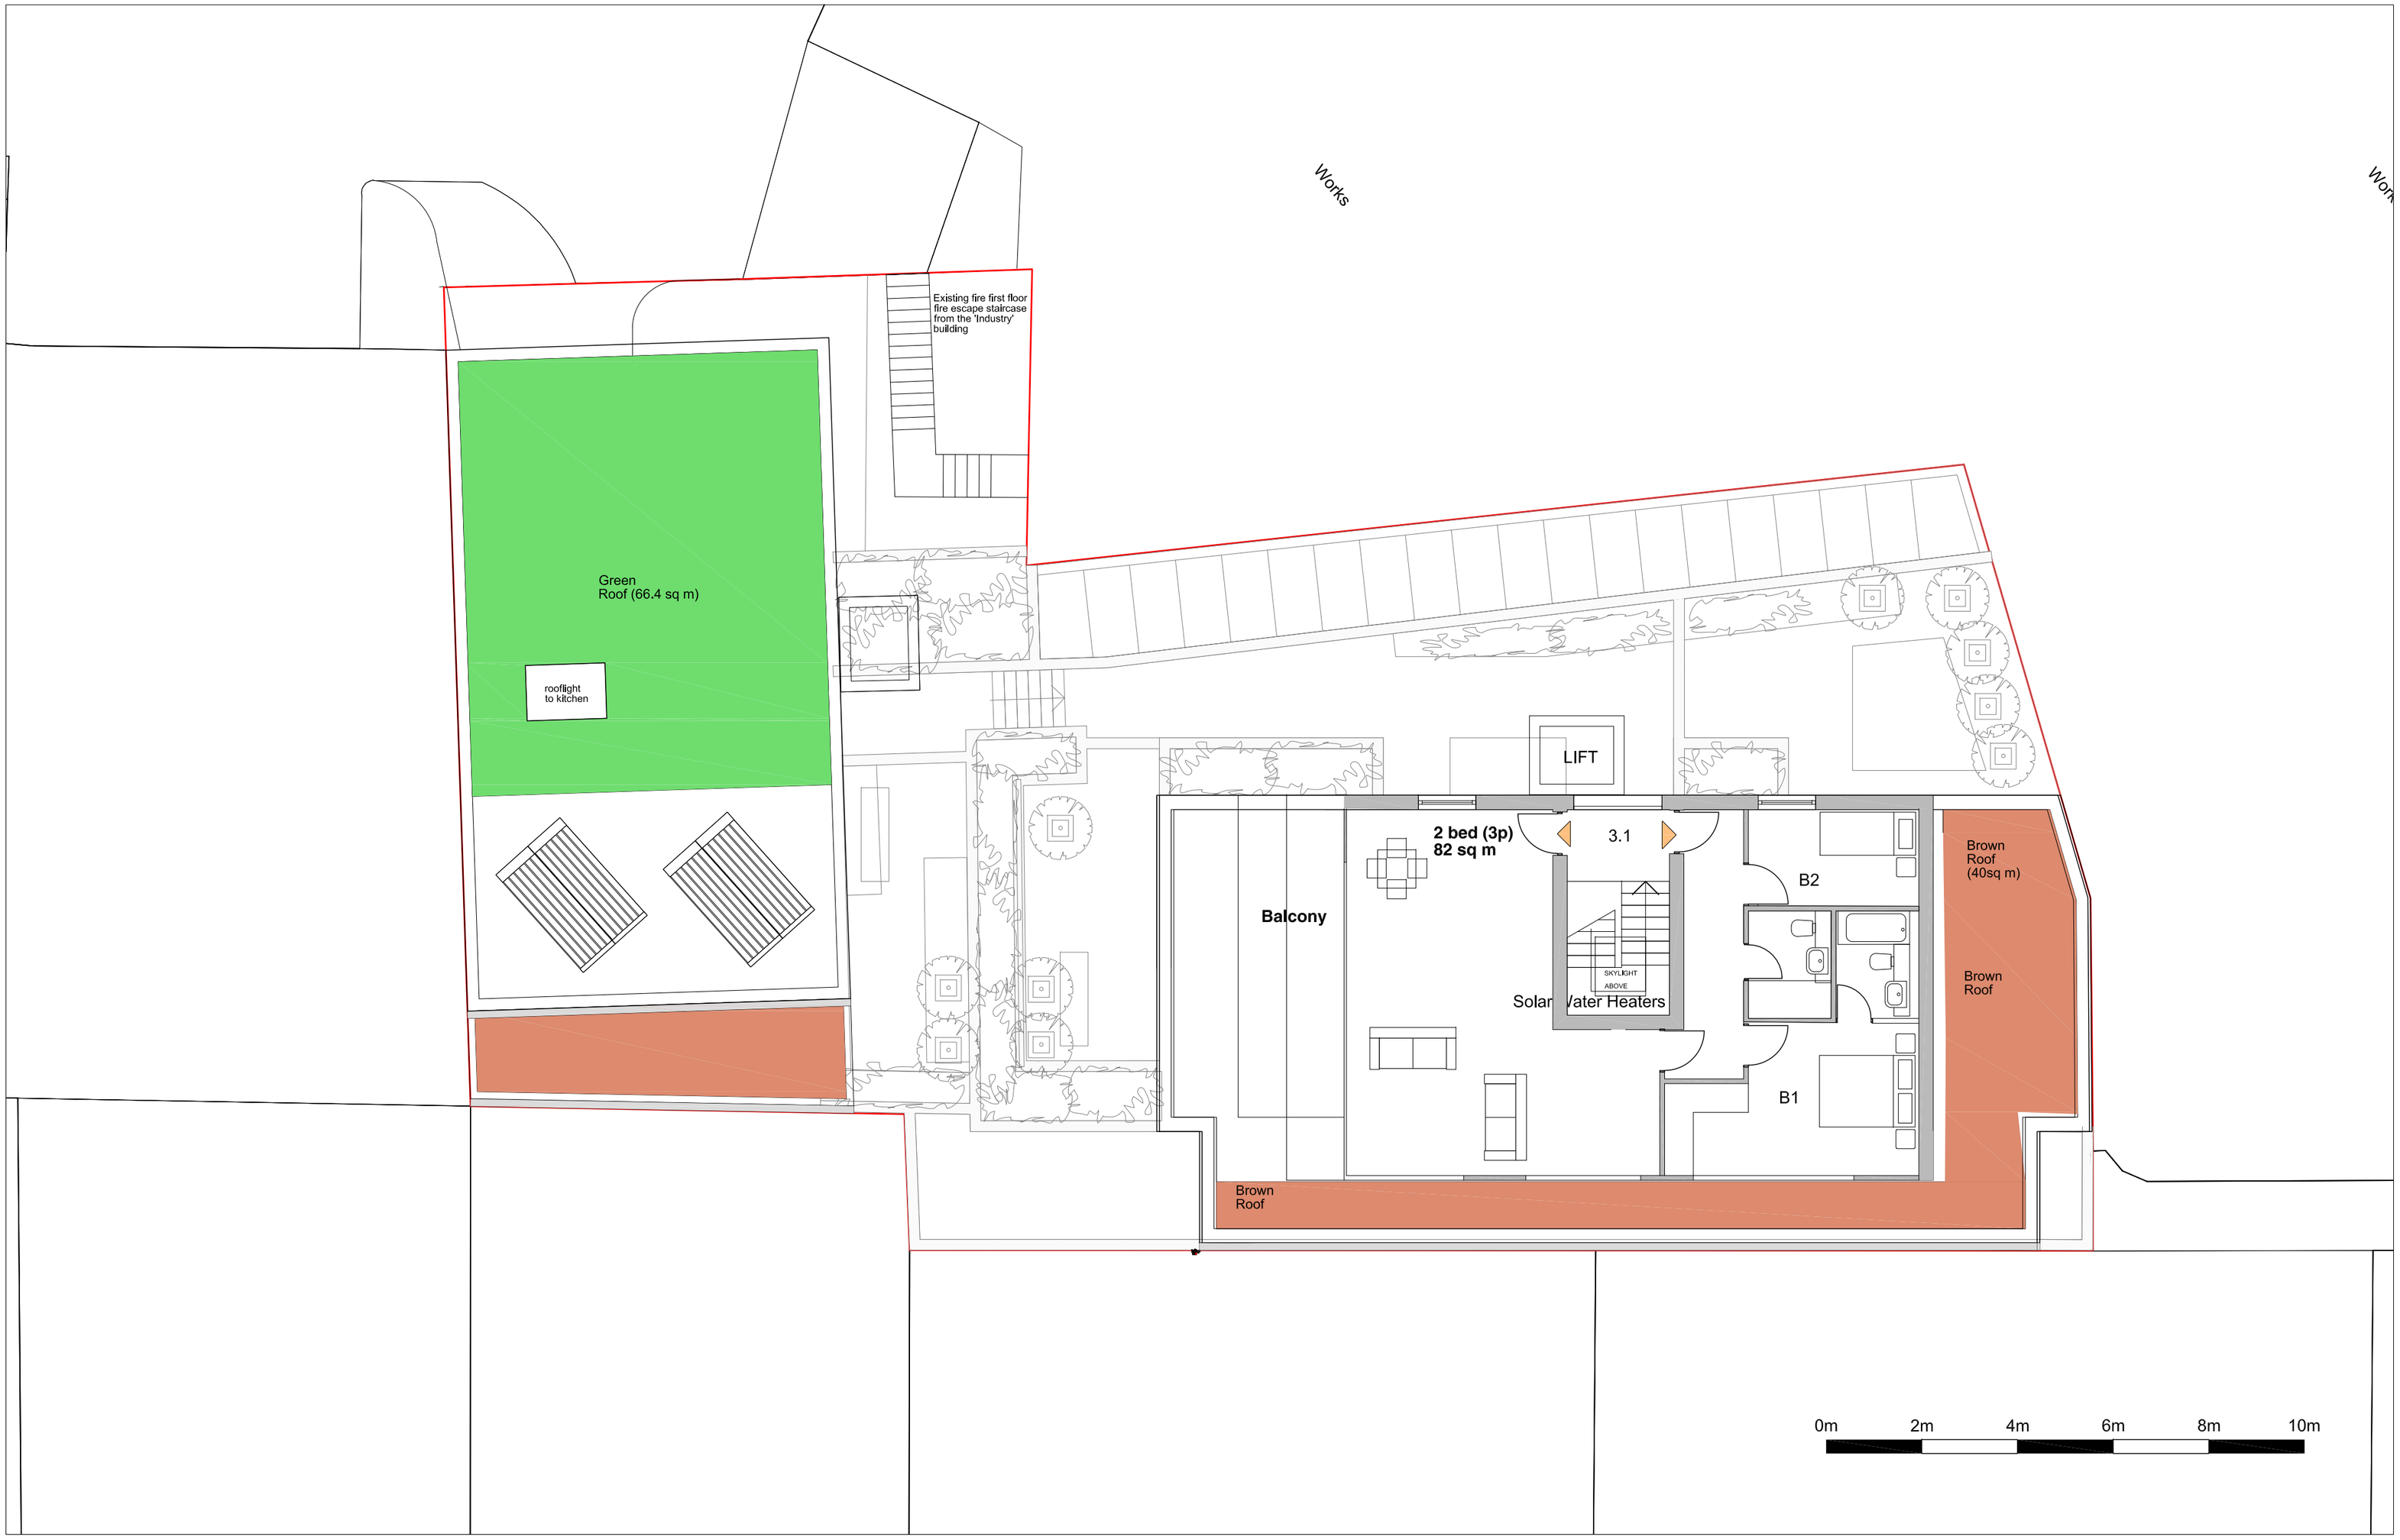

Total Area 202.06 m²

General Informations:
- For Finish Code refer to sep. material index.
- For Index overview, use Issue Sheet.
- Contractor to verify and to be responsible for all requirements and restrictions due to local rules and to report of any discrepancy in the drawings to PURA LTD.
- Contractor to check all dimensions on site and to report any discrepance to PURA LTD.
- Contractor to notify of any problem in time to specify alternatives.

Copyright to all designs, notes and drawings remains with the PURA LTD subject to written authorization.
PURA LTD, phone: 0044-(0)20 76133833

LONDON NW5 2TE
3 HAMPSHIRE STREET

Project Type	New
Object No.	GB_LON_0048
Plan Type	GROUNDPLAN

PROPOSED 3rd Floor

Plan No.	210-A
Level / Floor	.....
Index	A
Plan Set	1
File Name	
Format Scale	1:100 A3
Format Paper	
First Drawn / By	13.10.11 / CH
Last Revision / By	/