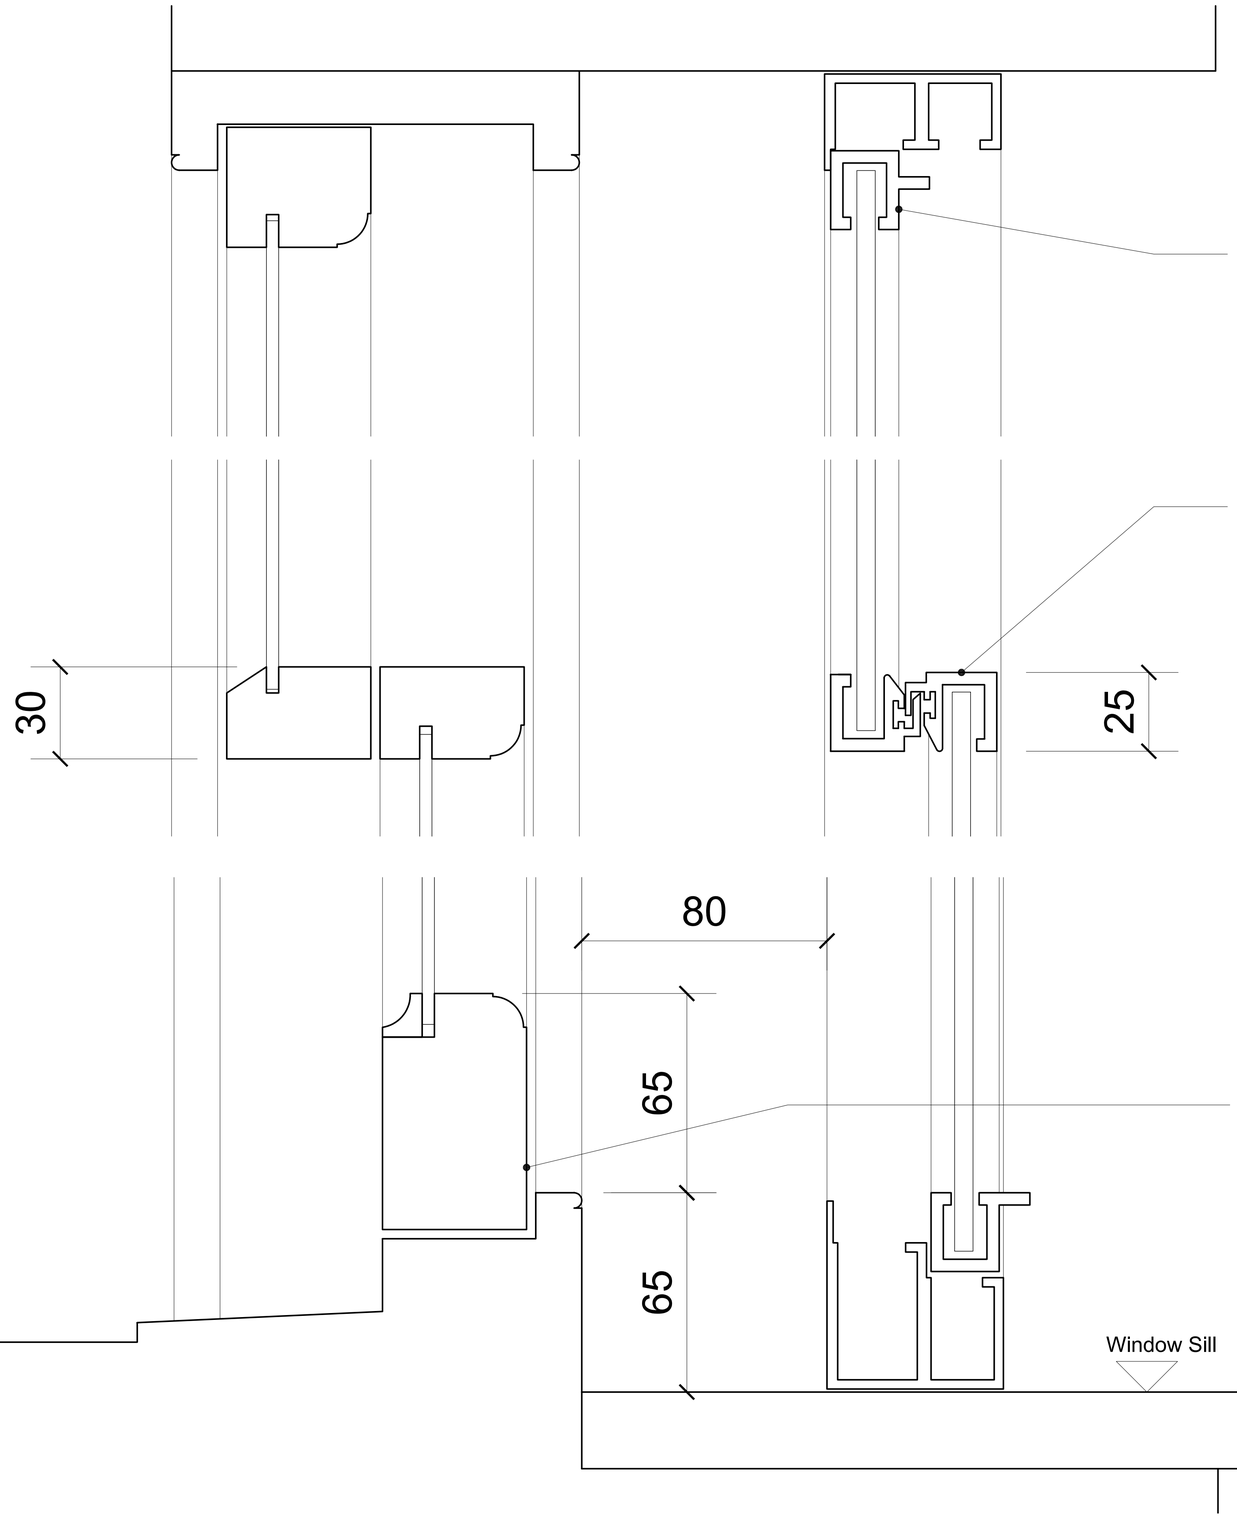

New secondary glazing with 6mm thick noise control glazing - 'Pilkington Optiphon™' or equivalent; white gloss powder coated Low-profile aluminium section sash frame.

Line up the overlapping with existing sash windows transom

Overhaul all the sliding mechanism of windows, repair and replace if necessary any rotten section. Install handles and lock where missing; and add draught proofing to all existing windows.

GENERAL NOTES

All dimensions are in millimetres

REVISION

A	OCT 11	Add Annotation to show the internal window sill	

Ko and Partners
Unit 6
1-3 Upper Richmond Road
London SW15 2RF
T 020 8874 0758
F 0870 762 3742
E postbox@koandpartners.co.uk

Project: 165 GRAY'S INN ROAD, LONDON WC1X 8UE

FOR CONSTRUCTION

Typical Section of Seondary Glazing with window sill

342-B-031

Date: OCT 11

Revision: A

Scale: 1:1@A1

Client:
Edenfield Estates Ltd