This drawing is the property of Technical Signs and must not be reproduced in part or in full without prior consent of Technical Signs.

Proposed

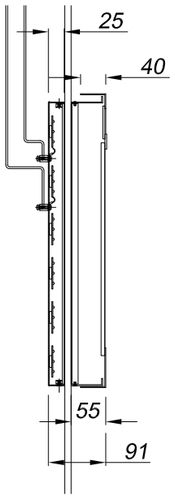

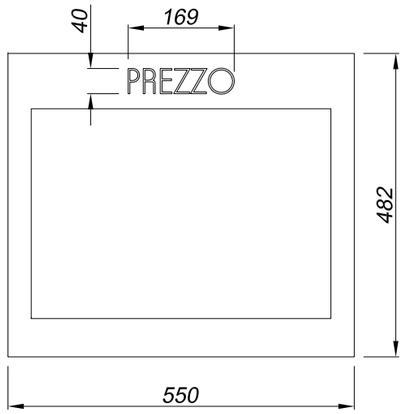

Menu sign - 2 off
Scale 1:10
Front and back sections seperated by glazing are descaled stainless steel finished satin black.
Logo to be pushed through opal perspex.
Internal illumination provided by white LEDs
6mm toughend glass front.
5mm white acrylic fixed to face of glass via clear VHB tape in front section .
Front of back section to be 3mm 1TL2 opal acrylic fixed to inside face of glass via clear VHB tape.

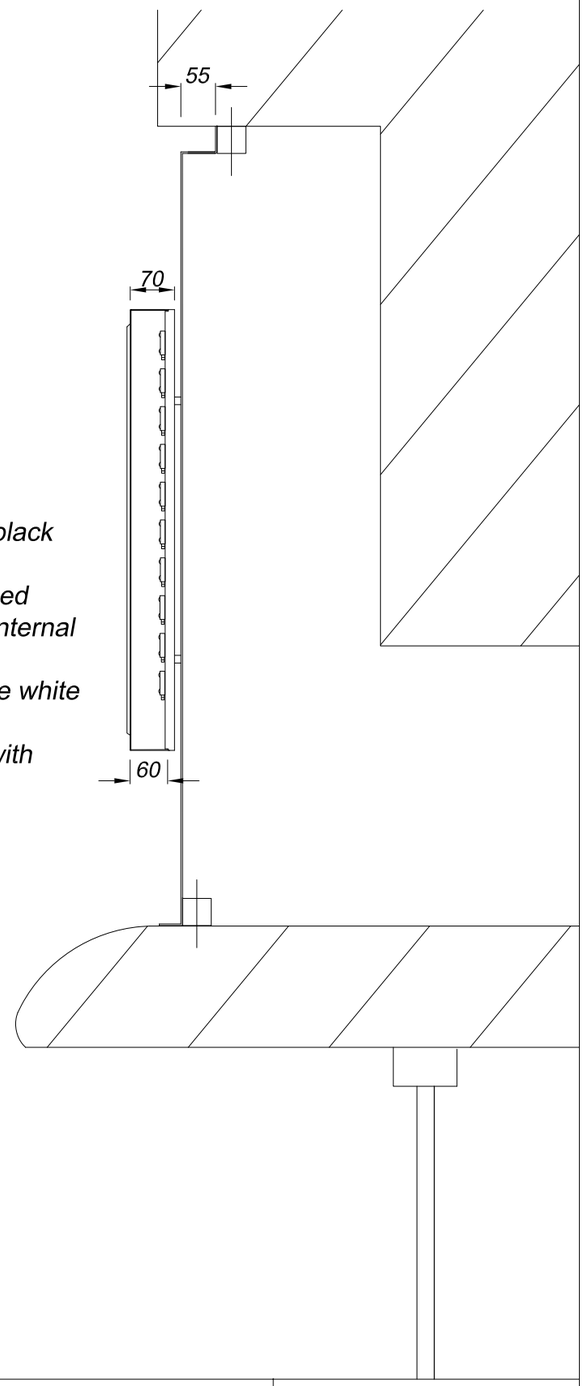

Section A-A through letters
Scale 1:10
2.5mm aluminium tray finished satin black with letters fixed via locators.
Letters constructed from mirror polished stainless steel face and returns with internal soldered bridges.
Front of letters having a bevelled edge white acrylic bonded to face.
Backs from 15mm opal acrylic fitted with white LEDs for halo illumination.

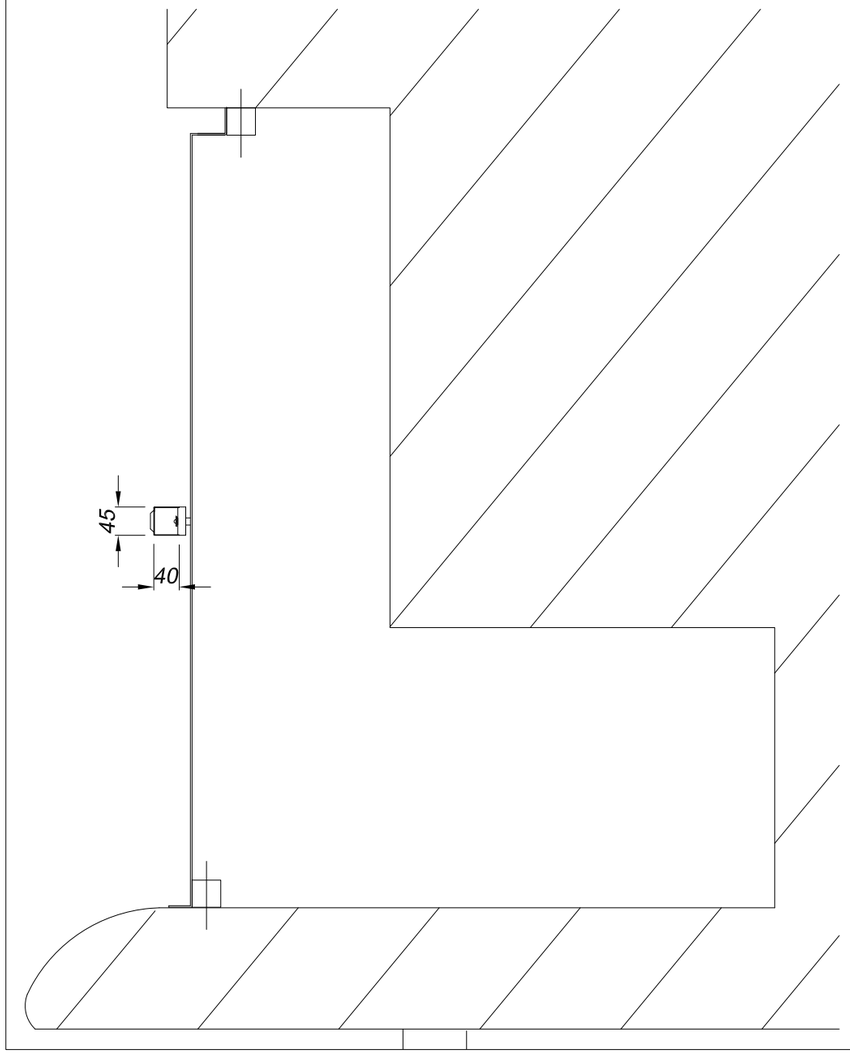

Section B-B through LED lightline
Scale 1:10
2.5mm aluminium tray finished satin black with lightline fixed via locators.
Lightline constructed from mirror polished stainless steel face and returns with internal soldered bridges.
Front of lightline having a bevelled edge white acrylic bonded to face.
Backs from 10mm opal acrylic fitted with white LEDs for halo illumination.

A	Fascia spec altered	06/07/11

Technical Signs
Floor 1 - Unit 3
Hille Business Centre
132 St Albans Road
Watford, Herts, WD2 4AE
Tel: 01923 811999
Fax: 01923 811998
E-mail: info@technicalsigns.co.uk

Client: Prezzo
Address/Job details: 30-34 New Oxford Street, London, WC1 1AP
Proposed Signs
Job No:
Drawn by: DN
Date: 13th May 2011
Scale: 1:10 (A3)
Drawing No: 284248-6
Rev: A