NOTES

1 - COPYRIGHT OF THIS DRAWING IS THE PROPERTY OF THE ARCHITECTS AND MAY NOT BE REPRODUCED WITHOUT THEIR PERMISSION.

2 - WRITTEN DIMENSIONS TO BE USED IN PREFERENCE TO SCALED DIMENSIONS AT ALL TIMES

3 - ALL DIMENSIONS AND LEVELS TO BE VERIFIED BY THE CONTRACTOR ON SITE AND ANY DISCREOENCIES REPORTED TO THE ARCHITECTS

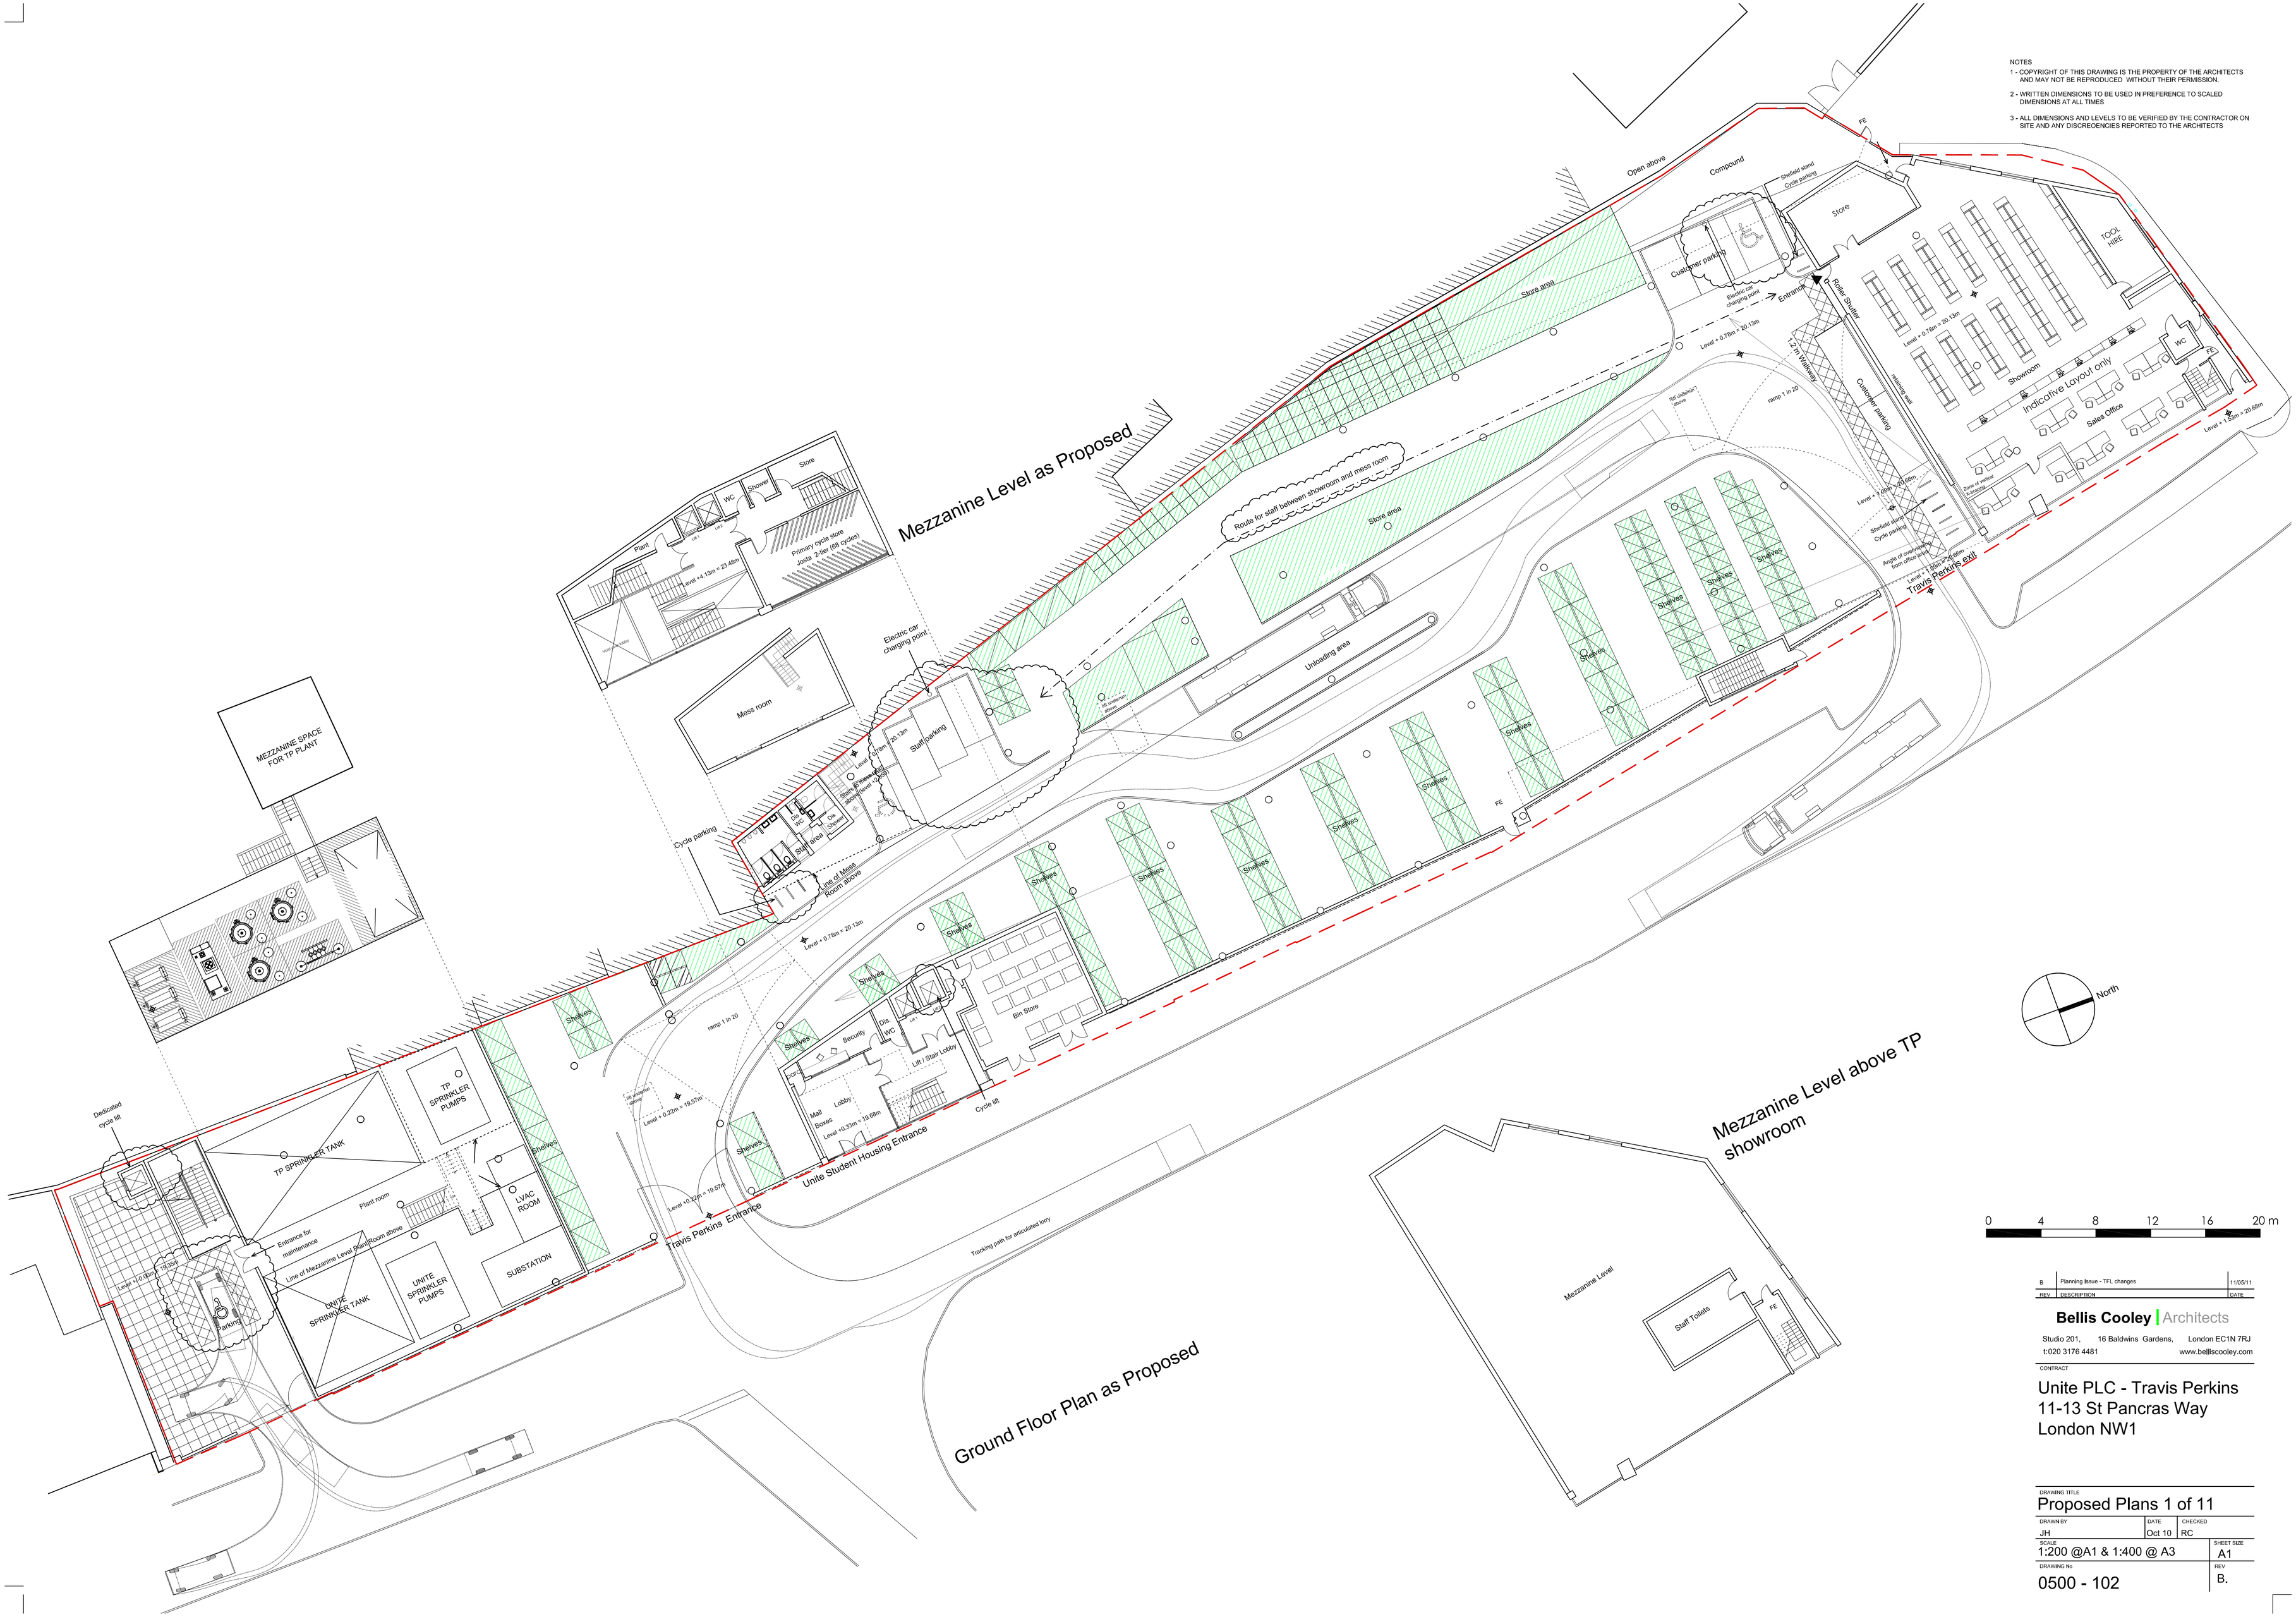

REV	DESCRIPTION	DATE
B	Planning Issue - TFL changes	11/05/11

Bellis Cooley | Architects

Studio 201, 16 Baldwins Gardens, London EC1N 7RJ
t:020 3176 4481 www.belliscooley.com

CONTRACT

Unite PLC - Travis Perkins
11-13 St Pancras Way
London NW1

DRAWING TITLE

Proposed Plans 1 of 11

DRAWN BY	DATE	CHECKED
JH	Oct 10	RC

SCALE	SHEET SIZE
1:200 @A1 & 1:400 @ A3	A1

DRAWING No	REV
0500 - 102	B.