AREA 2 HA
SCALE: 1:1250
CENTRE COORDINATES: 527020 , 185300

Supplied by Streetwise Maps Ltd
www.streetwise.net Licence No:
100047474

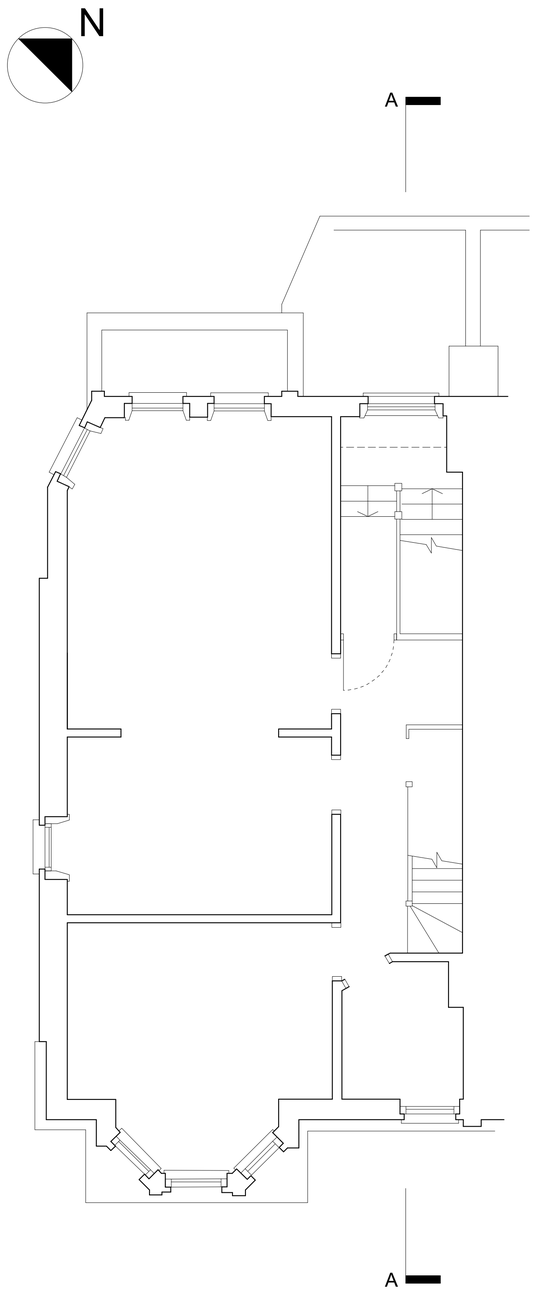

01. EXISTING SECOND FLOOR PLAN

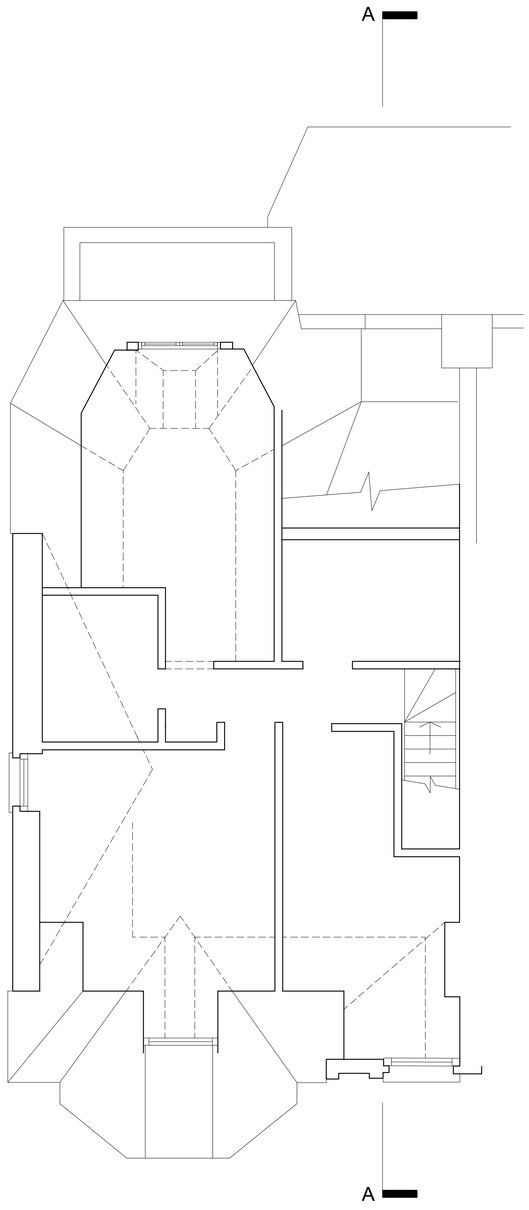

02. EXISTING THIRD FLOOR PLAN

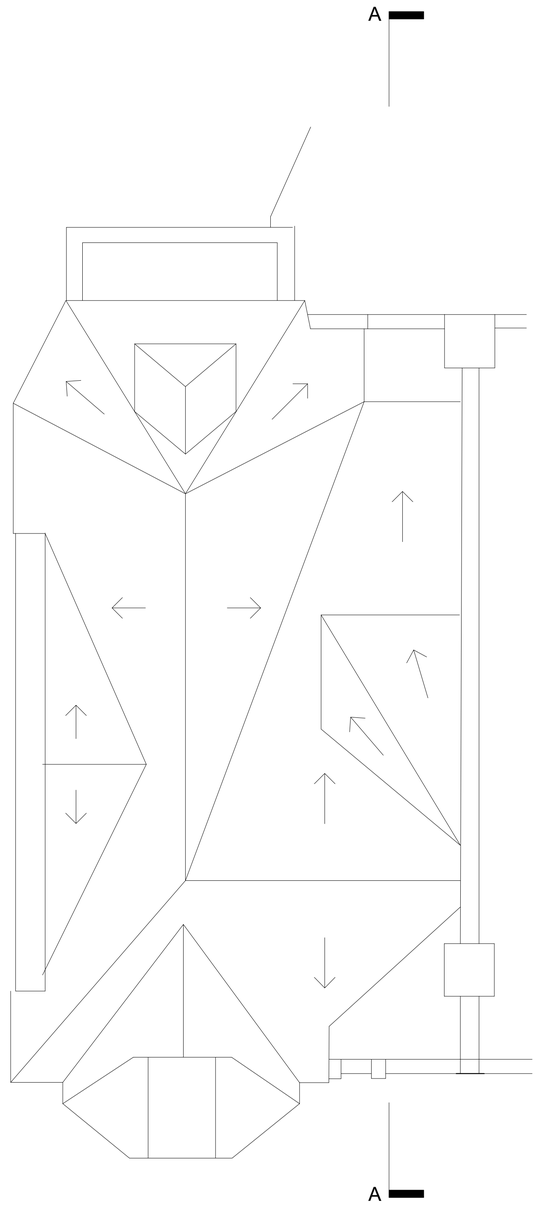

03. EXISTING ROOF PLAN

NOTES:

1. DO NOT SCALE FROM THIS DRAWING.
   USE FIGURED DIMENSIONS ONLY.
   CONTRACTOR TO CHECK DIMENSIONS ON SITE
   PRIOR TO CONSTRUCTIONS AND NOTIFY ARCHITECT
   OF ANY DISCREPANCY.

2. THIS DRAWING TO BE READ IN CONJUNCTION WITH
   ALL OTHER RELEVANT CONTRACT DRAWINGS,
   SPECIFICATIONS, AND SCHEDULES.

No.	ISSUE/REVISIONS	DATE

DRAWING: Existing Second, Third & Roof Plans

CLIENT: Stacey Offer

PROJECT: 14B Belsize Park

JOB NO: 012

DRWG STATUS: Planning

SCALE AT A1: 1:50 DRAWN:

SCALE AT A3: 1:100 CHECKED:

DRAWING NO: 012.001 REVISION:

PENTTINEN SCHÖNE
14 Furnival Mansions Wells Street
London W1T 3PL tel 020 344 13014
studio@penttinenschone.co.uk

01. EXISTING FRONT ELEVATION

02. EXISTING SIDE ELEVATION

NOTES:

1. DO NOT SCALE FROM THIS DRAWING.
   USE FIGURED DIMENSIONS ONLY.
   CONTRACTOR TO CHECK DIMENSIONS ON SITE
   PRIOR TO CONSTRUCTIONS AND NOTIFY ARCHITECT
   OF ANY DISCREPANCY.

2. THIS DRAWING TO BE READ IN CONJUNCTION WITH
   ALL OTHER RELEVANT CONTRACT DRAWINGS,
   SPECIFICATIONS, AND SCHEDULES.

No.	ISSUE/REVISIONS	DATE

DRAWING: Existing Front & Side Elevations

CLIENT: Stacey Offer

PROJECT: 14B Belsize Park

JOB NO: 012

DRWG STATUS: Planning

SCALE AT A1: 1:50 DRAWN:

SCALE AT A3: 1:100 CHECKED:

DRAWING NO: 012.002 REVISION:

PENTTINEN SCHÖNE
14 Furnival Mansions Wells Street
London W1T 3PL tel 020 344 13014
studio@penttinenschone.co.uk

01. EXISTING REAR ELEVATION

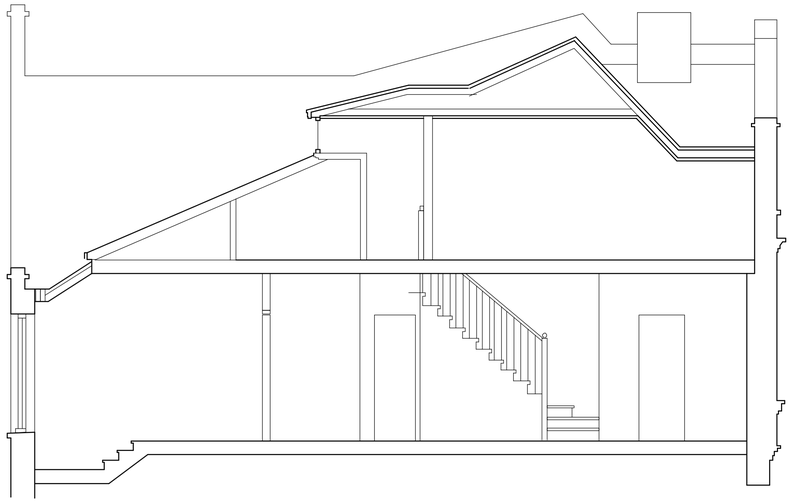

02. EXISTING SECTION A

03. SITE PHOTOS

NOTES:

1. DO NOT SCALE FROM THIS DRAWING. USE FIGURED DIMENSIONS ONLY. CONTRACTOR TO CHECK DIMENSIONS ON SITE PRIOR TO CONSTRUCTIONS AND NOTIFY ARCHITECT OF ANY DISCREPANCY.
2. THIS DRAWING TO BE READ IN CONJUNCTION WITH ALL OTHER RELEVANT CONTRACT DRAWINGS, SPECIFICATIONS, AND SCHEDULES.

No.	ISSUE/REVISIONS	DATE

DRAWING: Existing Rear Elevation & Section A

CLIENT: Stacey Offer

PROJECT: 14B Belsize Park

JOB NO: 012

DRWG STATUS: Planning

SCALE AT A1: 1:50 DRAWN:

SCALE AT A3: 1:100 CHECKED:

DRAWING NO: 012.003 REVISION:

PENTTINEN SCHÖNE
14 Furnival Mansions Wells Street
London W1T 3PL tel 020 344 13014
studio@penttinenschone.co.uk

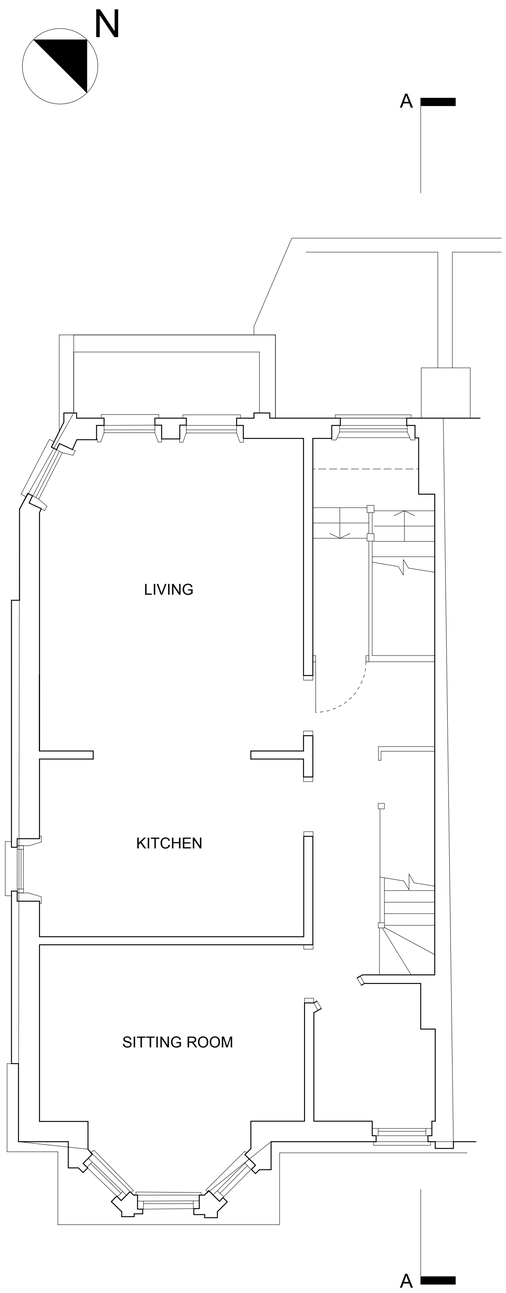

01. PROPOSED SECOND FLOOR PLAN

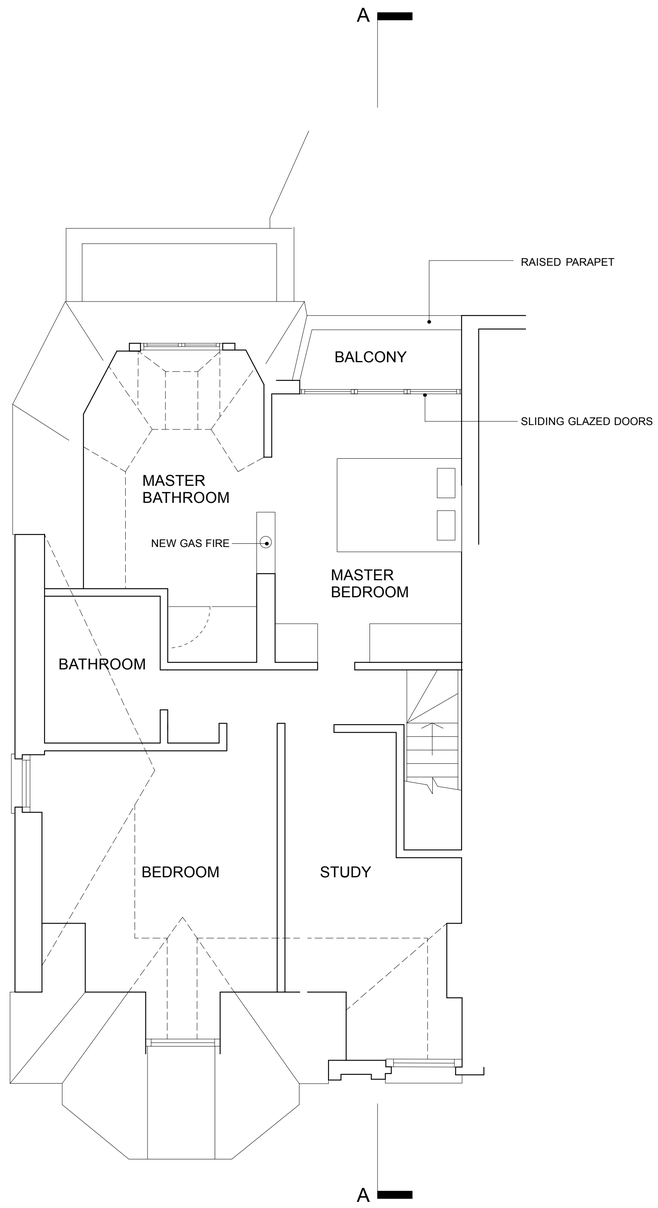

02. PROPOSED THIRD FLOOR PLAN

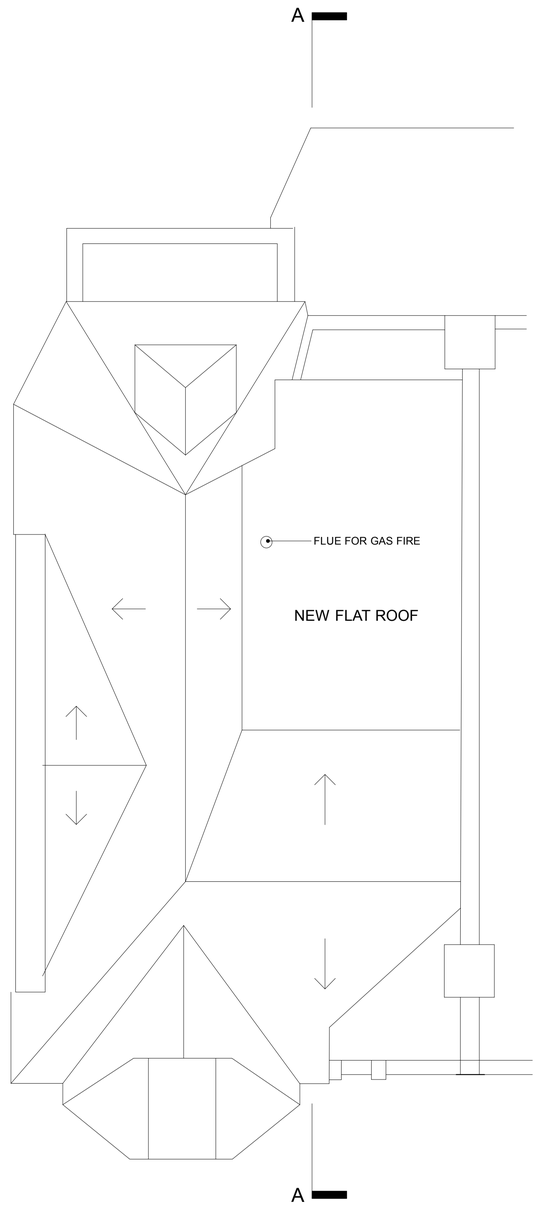

03. PROPOSED ROOF PLAN

NOTES:

1. DO NOT SCALE FROM THIS DRAWING.
   USE FIGURED DIMENSIONS ONLY.
   CONTRACTOR TO CHECK DIMENSIONS ON SITE PRIOR TO CONSTRUCTIONS AND NOTIFY ARCHITECT OF ANY DISCREPANCY.
2. THIS DRAWING TO BE READ IN CONJUNCTION WITH ALL OTHER RELEVANT CONTRACT DRAWINGS, SPECIFICATIONS, AND SCHEDULES.

No.	ISSUE/REVISIONS	DATE

DRAWING: Proposed First, Second & Roof Plan

CLIENT: Stacey Offer

PROJECT: 14B Belsize Park

JOB NO: 012

DRWG STATUS: Planning

SCALE AT A1: 1:50 DRAWN:

SCALE AT A3: 1:100 CHECKED:

DRAWING NO: 012.004 REVISION:

PENTTINEN SCHÖNE
14 Furnival Mansions Wells Street
London W1T 3PL tel 020 344 13014
studio@penttinenschone.co.uk

01. PROPOSED FRONT ELEVATION

02. PROPOSED SIDE ELEVATION

NOTES:

1. DO NOT SCALE FROM THIS DRAWING.
   USE FIGURED DIMENSIONS ONLY.
   CONTRACTOR TO CHECK DIMENSIONS ON SITE
   PRIOR TO CONSTRUCTIONS AND NOTIFY ARCHITECT
   OF ANY DISCREPANCY.

2. THIS DRAWING TO BE READ IN CONJUNCTION WITH
   ALL OTHER RELEVANT CONTRACT DRAWINGS,
   SPECIFICATIONS, AND SCHEDULES.

No.	ISSUE/REVISIONS	DATE

DRAWING: Proposed Front & Side Elevations

CLIENT: Stacey Offer

PROJECT: 14B Belsize Park

JOB NO: 012

DRWG STATUS: Planning

SCALE AT A1: 1:50 DRAWN:

SCALE AT A3: 1:100 CHECKED:

DRAWING NO: 012.005 REVISION:

PENTTINEN SCHÖNE
14 Furnival Mansions Wells Street
London W1T 3PL tel 020 344 13014
studio@penttinenschone.co.uk

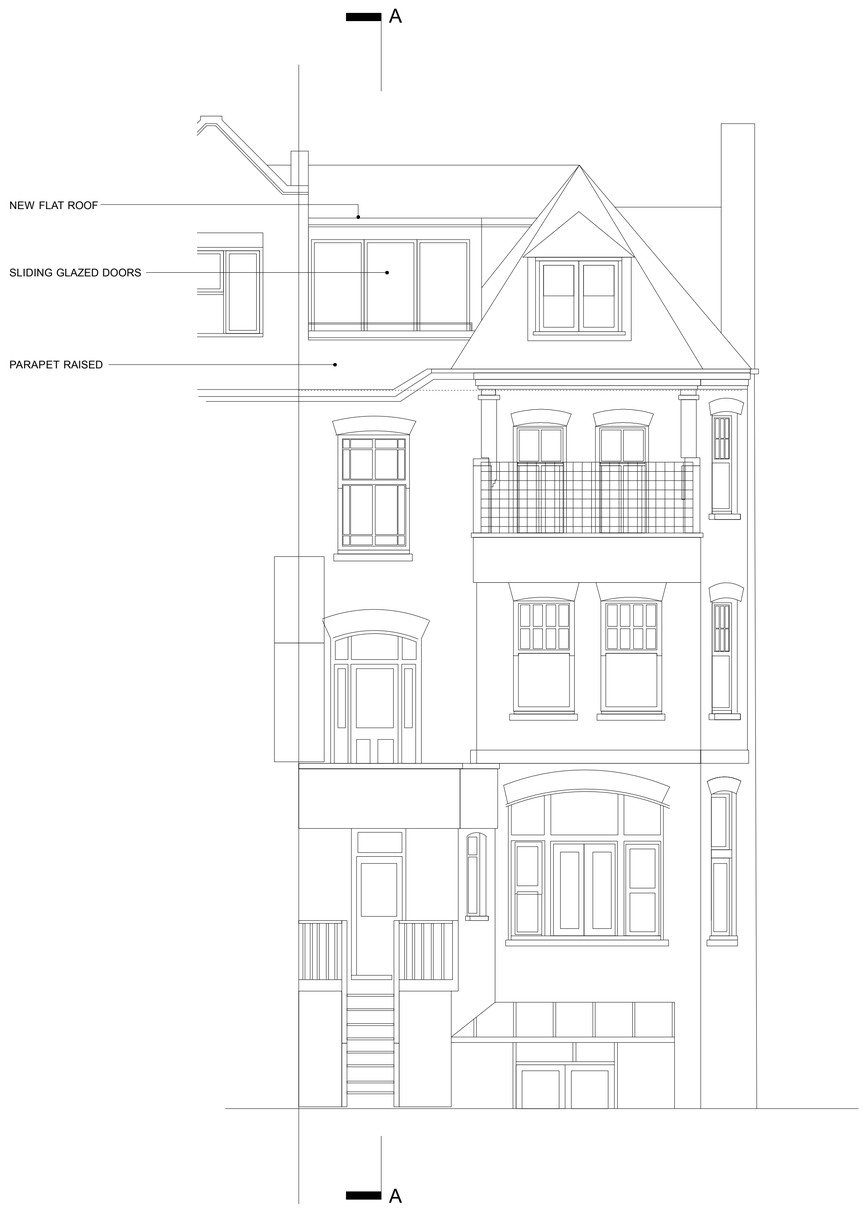

01. PROPOSED REAR ELEVATION

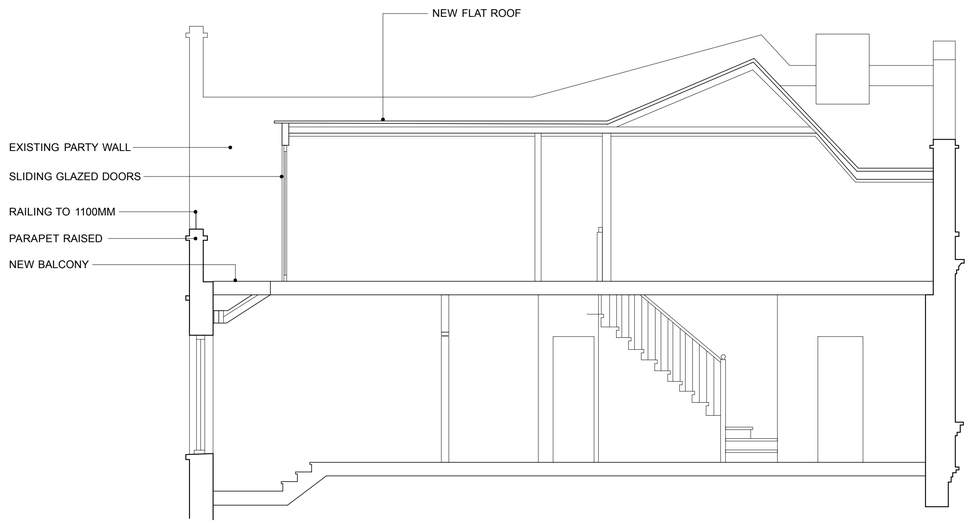

02. PROPOSED SECTION A

NOTES:

1. DO NOT SCALE FROM THIS DRAWING.
   USE FIGURED DIMENSIONS ONLY.
   CONTRACTOR TO CHECK DIMENSIONS ON SITE PRIOR TO CONSTRUCTIONS AND NOTIFY ARCHITECT OF ANY DISCREPANCY.
2. THIS DRAWING TO BE READ IN CONJUNCTION WITH ALL OTHER RELEVANT CONTRACT DRAWINGS, SPECIFICATIONS, AND SCHEDULES.

No.	ISSUE/REVISIONS	DATE

DRAWING: Proposed Rear Elevation & Section A

CLIENT: Stacey Offer

PROJECT: 14B Belsize Park

JOB NO: 012

DRWG STATUS: Planning

SCALE AT A1: 1:50 DRAWN:

SCALE AT A3: 1:100 CHECKED:

DRAWING NO: 012.006 REVISION:

PENTTINEN SCHÖNE
14 Furnival Mansions Wells Street
London W1T 3PL tel 020 344 13014
studio@penttinenschone.co.uk