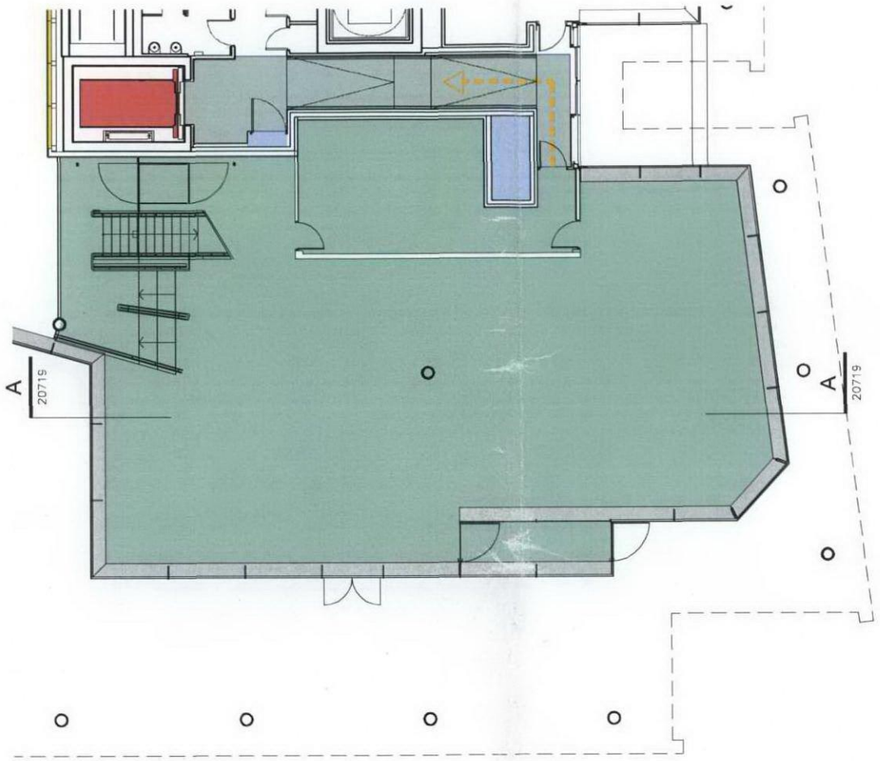

1 RETAIL UNIT 2 PLAN CORE 1

SCALE : 1:100 @ A1

KEY :

- UNIT 2
- TRENCH HEATER
- CIRCULATION AREA
- LANDLORD SERVICE RISERS
- RETAIL SERVICE RISERS
- GOODS LIFT
- ROUTE TO REFUSE STORE AND GOODS LIFTS

INDEX	DESCRIPTION	DATE
01	ISSUED FOR INFORMATION	dd mm

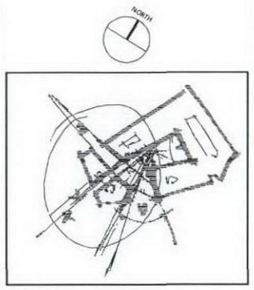

Central St. Giles London

APPLICANT

LEGAL & GENERAL ASSURANCE SOCIETY LTD.
Bucklersbury House, 3 Queen Victoria Street
London EC4N 8NH
tel: +44 (0)20 7528 6500 fax: +44 (0)20 7528 6848

DEVELOPER

STANHOPE PLC
Norfolk House, 31 St James Square London SW1Y 4JJ
tel: +44 (0)20 7170 1700 fax: +44 (0)20 7170 1701
e-mail: mail@stanhope.plc.uk

ARCHITECTS

RENZO PIANO BUILDING WORKSHO
34, rue des Archives 75004 Paris
tel: +33 (0)1.44.61.49.00 fax: +33 (0)1.42.78.01.98

FLETCHER PRIEST ARCHITECTS LONDON + KÖLN
Middlesex House, 34/42 Cleveland St, London W1T 4JE
tel: +44 (0)20 7034 2200 fax: +44 (0)20 7637 5347
internet: www.fletcherpriest.com

ENGINEERING CONSULTANT

OVE ARUP & PARTNERS
13 Fitzroy Street London W1P 9HD
tel: +44 (0)20 7636 1531 fax: +44 (0)20 7580 3924
e-mail: www.arup.com

INFORMATION

SENDER
FLETCHER PRIEST

TITLE
CORE1 RETAIL UNIT 2 PLAN

DATE 01 04 2009 | SCALE 1:50 @ A1

DRAWN BY LC | CHECKED BY MM

PLAN N° FP-C1-SC-L00-20715 | REVISION 0

2009/3889/P
FILE COPY
RECEIVED
15 JAN 2010