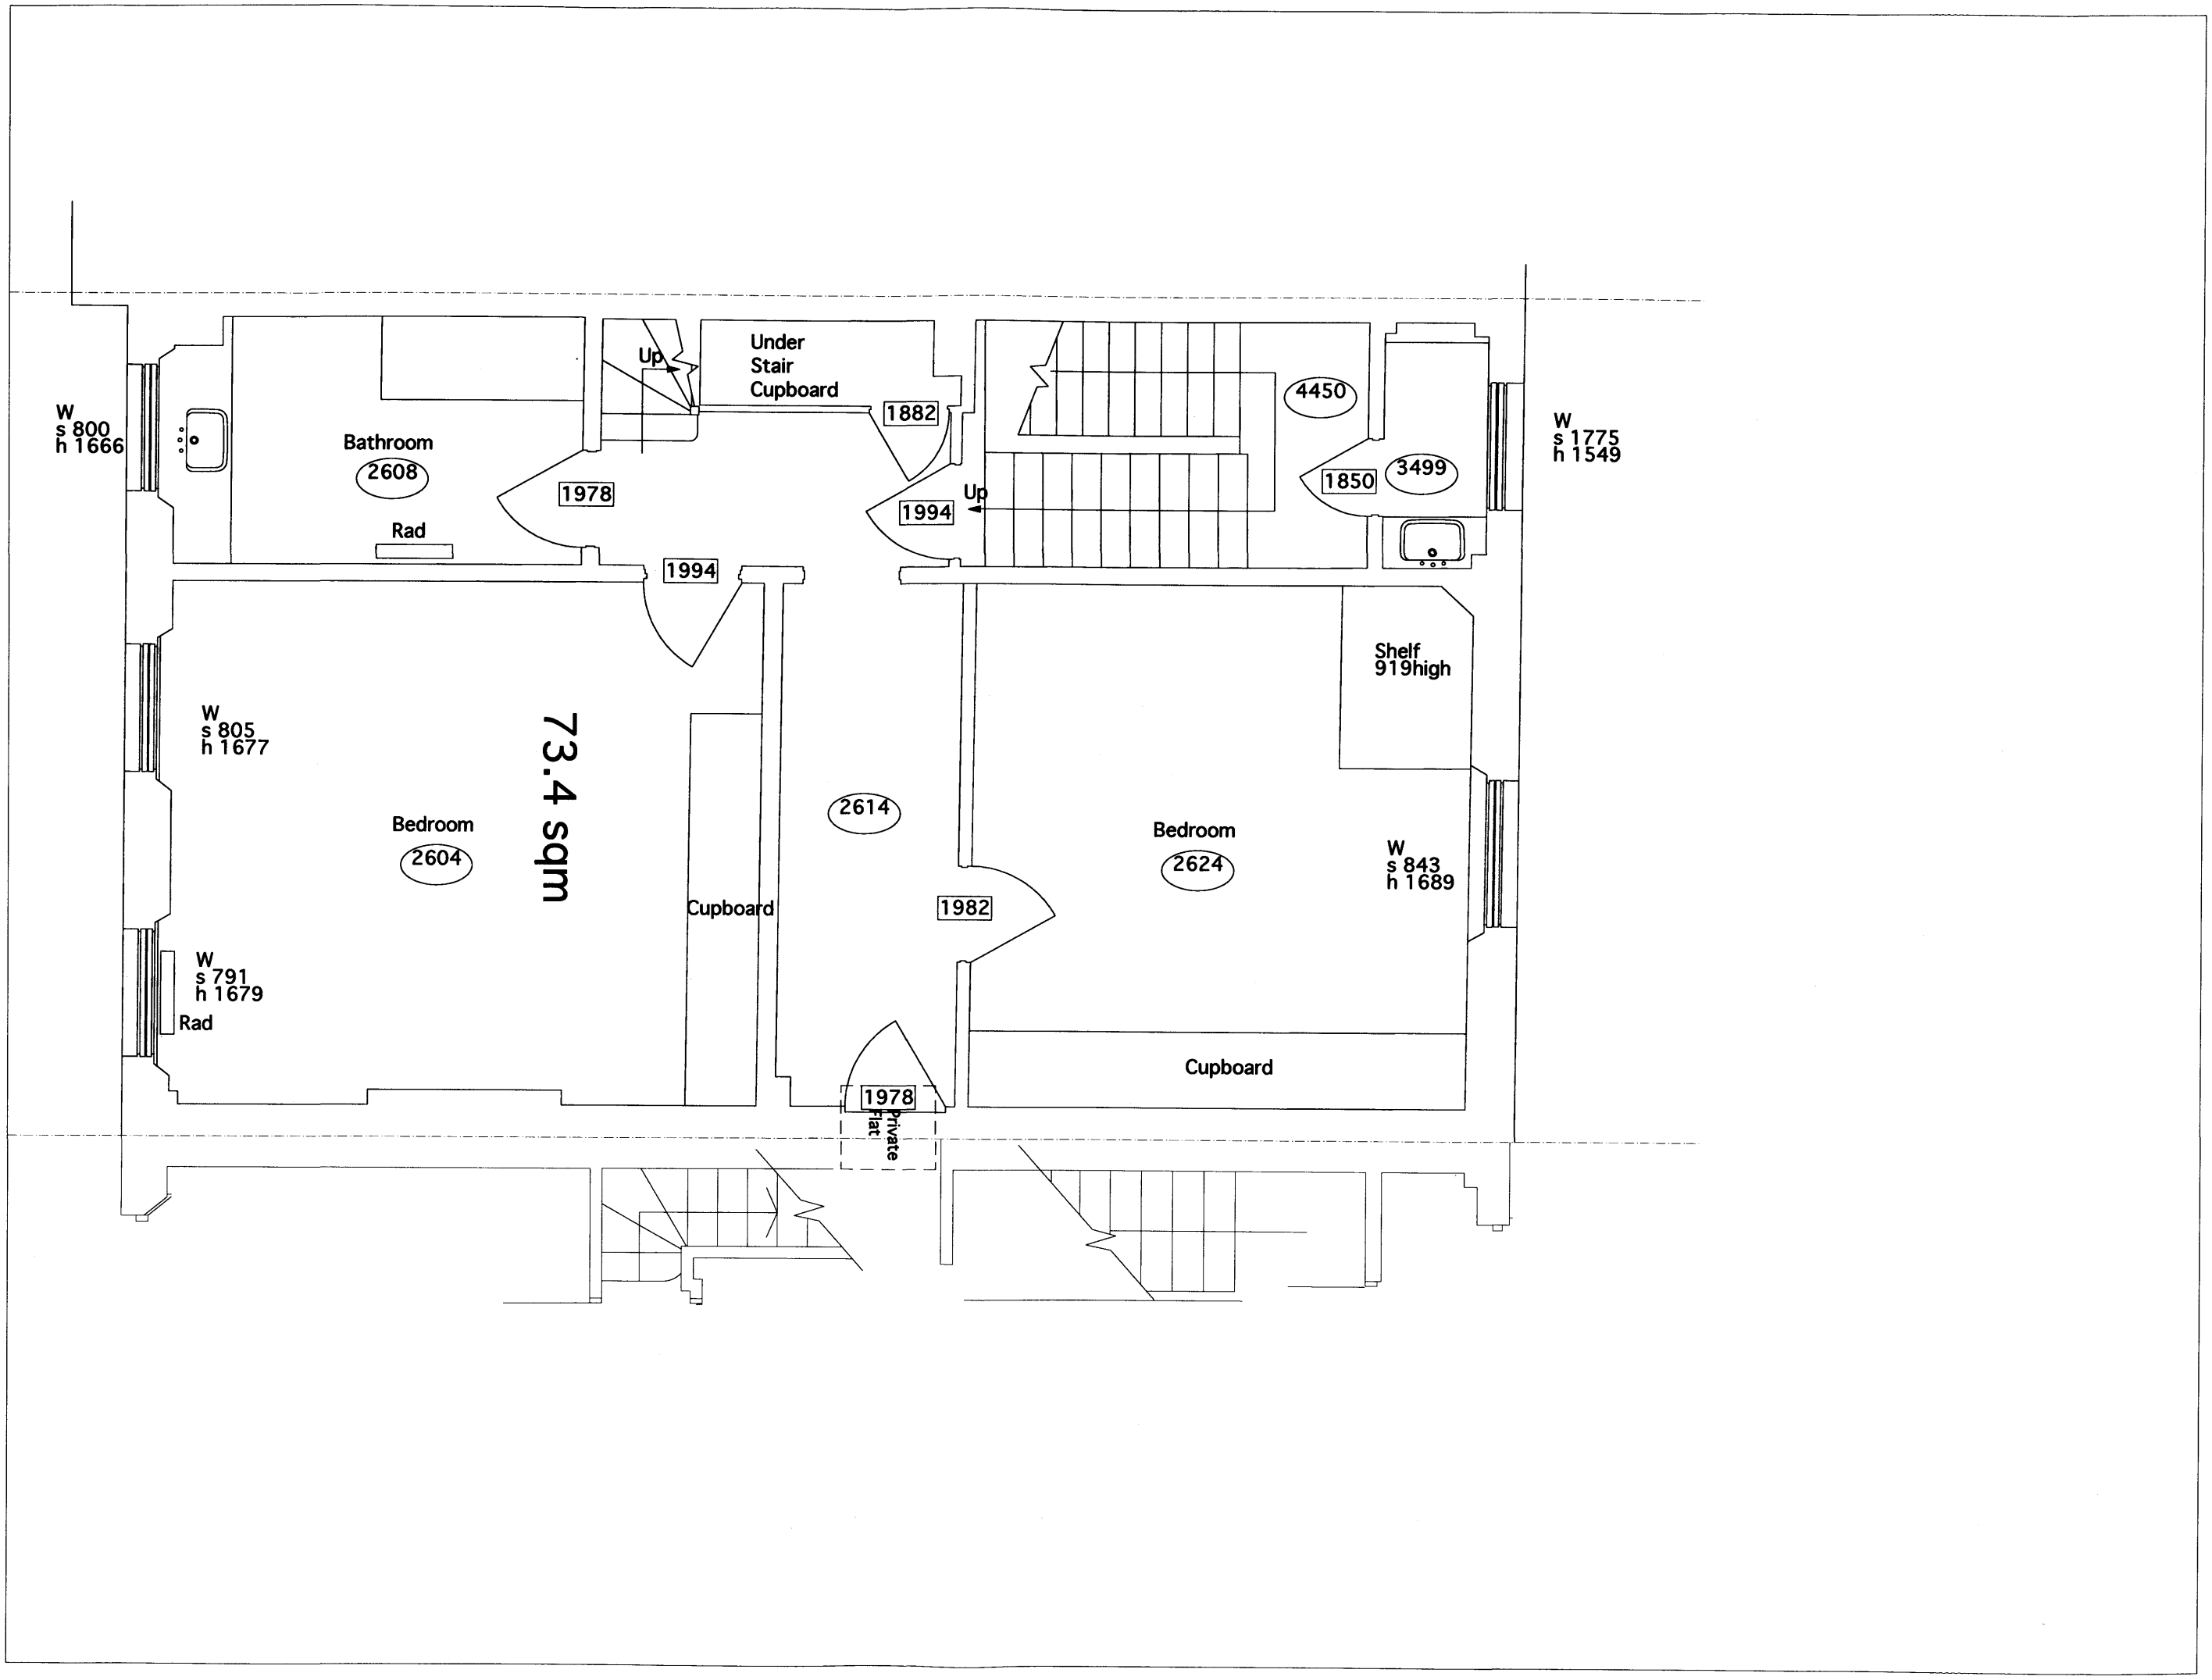


| Revision | Date | Amendment | Notes |
|---|---|---|---|

NO DIMENSIONS ARE TO BE SCALED FROM THE DRAWING. THE CONTRACTOR MANUFACTURER RESPONSIBLE FOR CHECKING ALL DIMENSIONS AND CERTIFYING ANY DISCREPANCIES. This drawing is the property of NBA ARCHITECTS LTD. COPYRIGHT IS RESERVED BY THEM AND THE DRAWING IS ISSUED ON CONDITION THAT IT IS NOT COPIED, REPRODUCED, RETAINED OR DISCLOSED TO ANY UNAUTHORISED PERSON, EITHER WHOLLY OR IN PART, WITHOUT WRITTEN CONSENT.

Client University College London
Project 48 Gordon Square, WC1H 0PD
Drawing Third Floor Plan As Existing

Scale 1:50 @ A3
Date February 2010
Status Planning
Drawn CL
Project Nº 360
Drawing Nº 360/PL/035/006
Revision -

NICHOLAS BURWELL architects
California Building Deals Gateway London SE13 7SF
T 0203 8305 6010 F 0203 8305 6020
E studio@burwellarchitects.com www.burwellarchitects.com