jsa
jsa architects
ivistock house, waltham road
woodlands park maidenhead
tel: 01628 825611
fax 01628 825120
mail@jsaarchitects.com
www.jsaarchitects.com

Existing South West Elevation

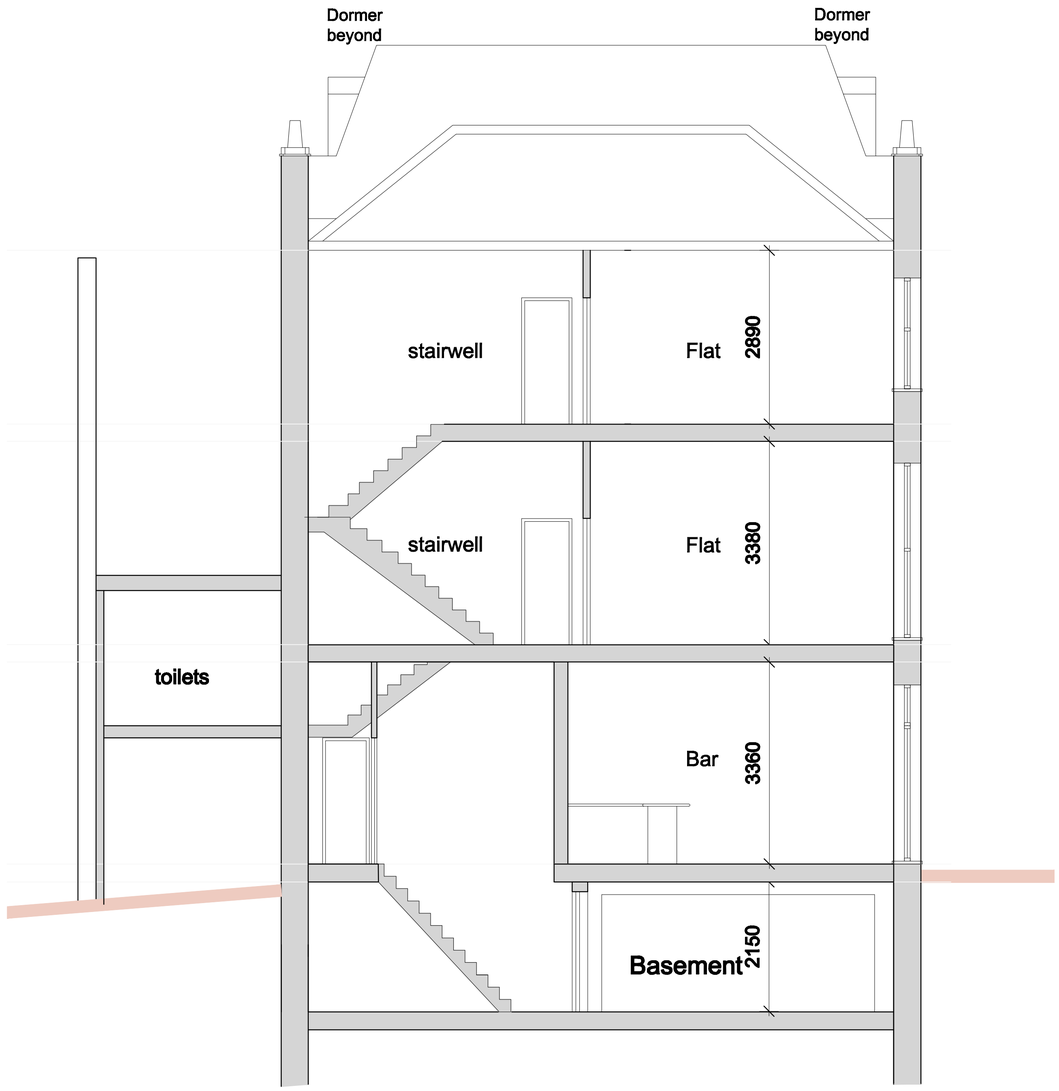

Existing Section B-B

Subject to:
Planning and Highways
Redline based on Title No. 312503
Any easements, covenants and contractual agreements restricting, limiting or preventing potential development of the site to be brought to the immediate attention of jsa architects.

Z:\Projects\Freehold Developments\Criterion\CMAC - Murray Arms, Camden\PLANNING\PL-series\Drawings\CMAC-PL4.dwg

■ Criterion Asset Management
The Murray Arms (PH), Camden
■ Existing Sections/Elevations

■ Project	CMAC
■ Dwg No/rev.	PL-303
■ Scale	1/50@A1
■ Date	FEB 10