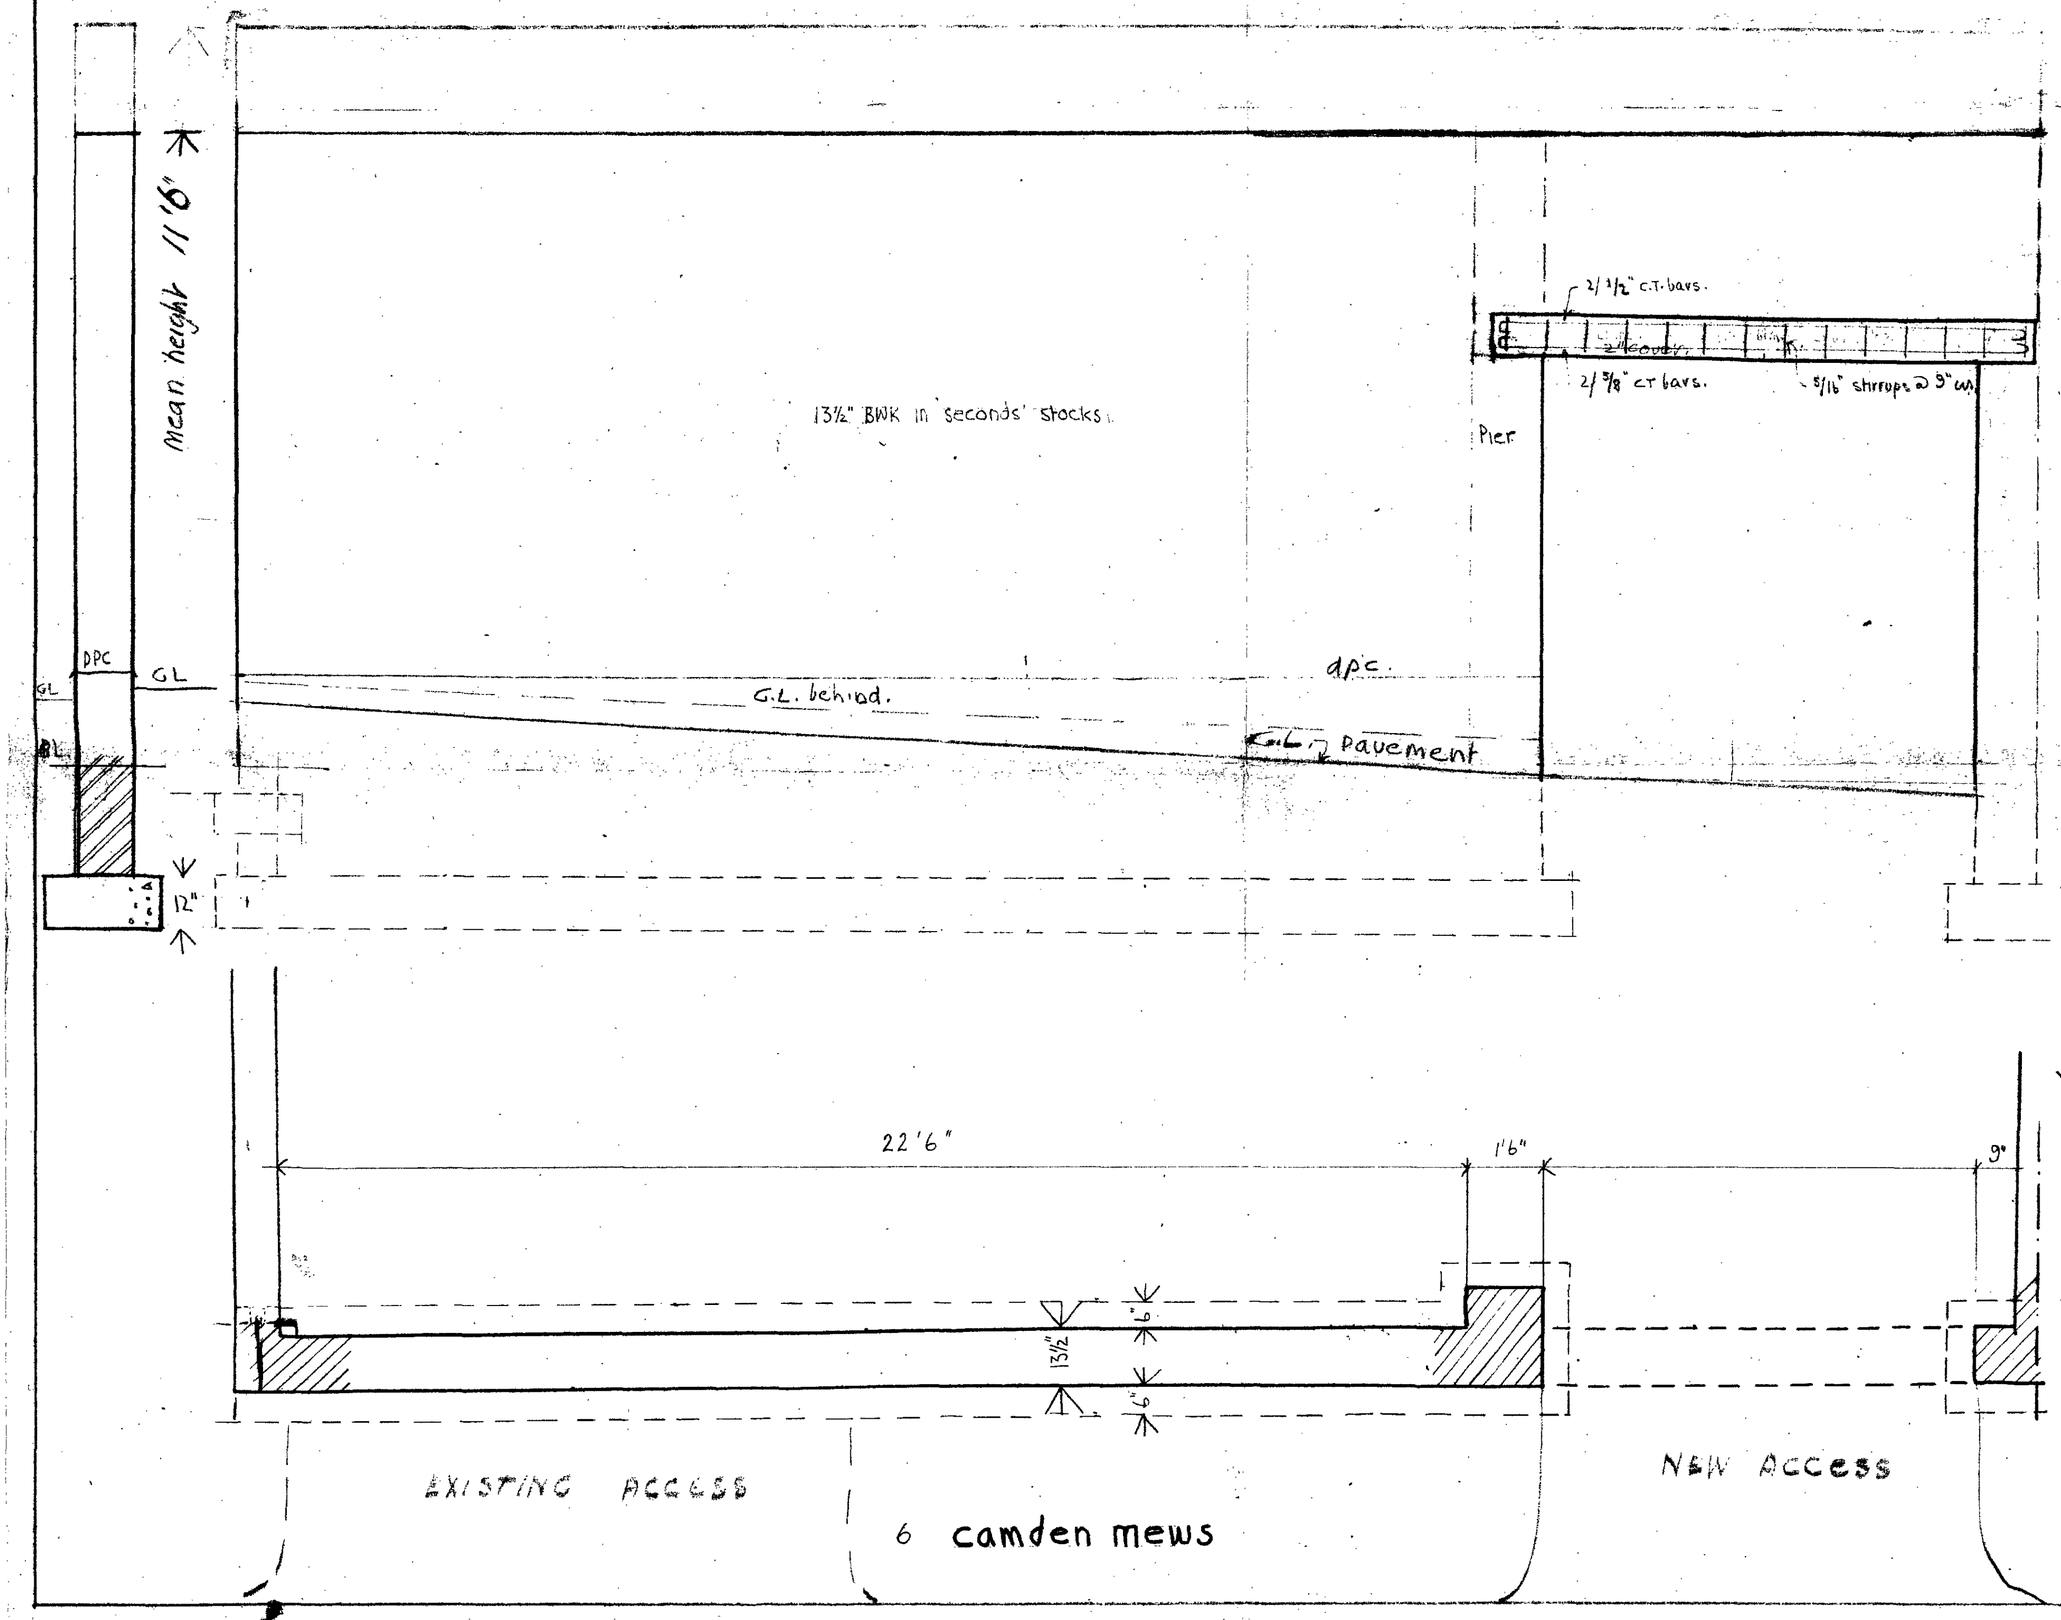

LONDON BOROUGH OF CAMDEN
PRESENTED TO THE PLANNING AND DEVELOPMENT ~~COMMITTEE~~/APPLICATIONS SUB-COMMITTEE ON 7 OCT 1965
CTP/G13/19/1/190

job 6 Camden Mews
drg ref 9
scale
date 24 · 8 · 65

Georgia Wolton
AA Dipl ARIBA
3 Gloucester Gate London NW1
Wellbeck 6294