"All dimensions and levels are to be checked on site before construction. Any discrepancies are to be reported to the Architects."

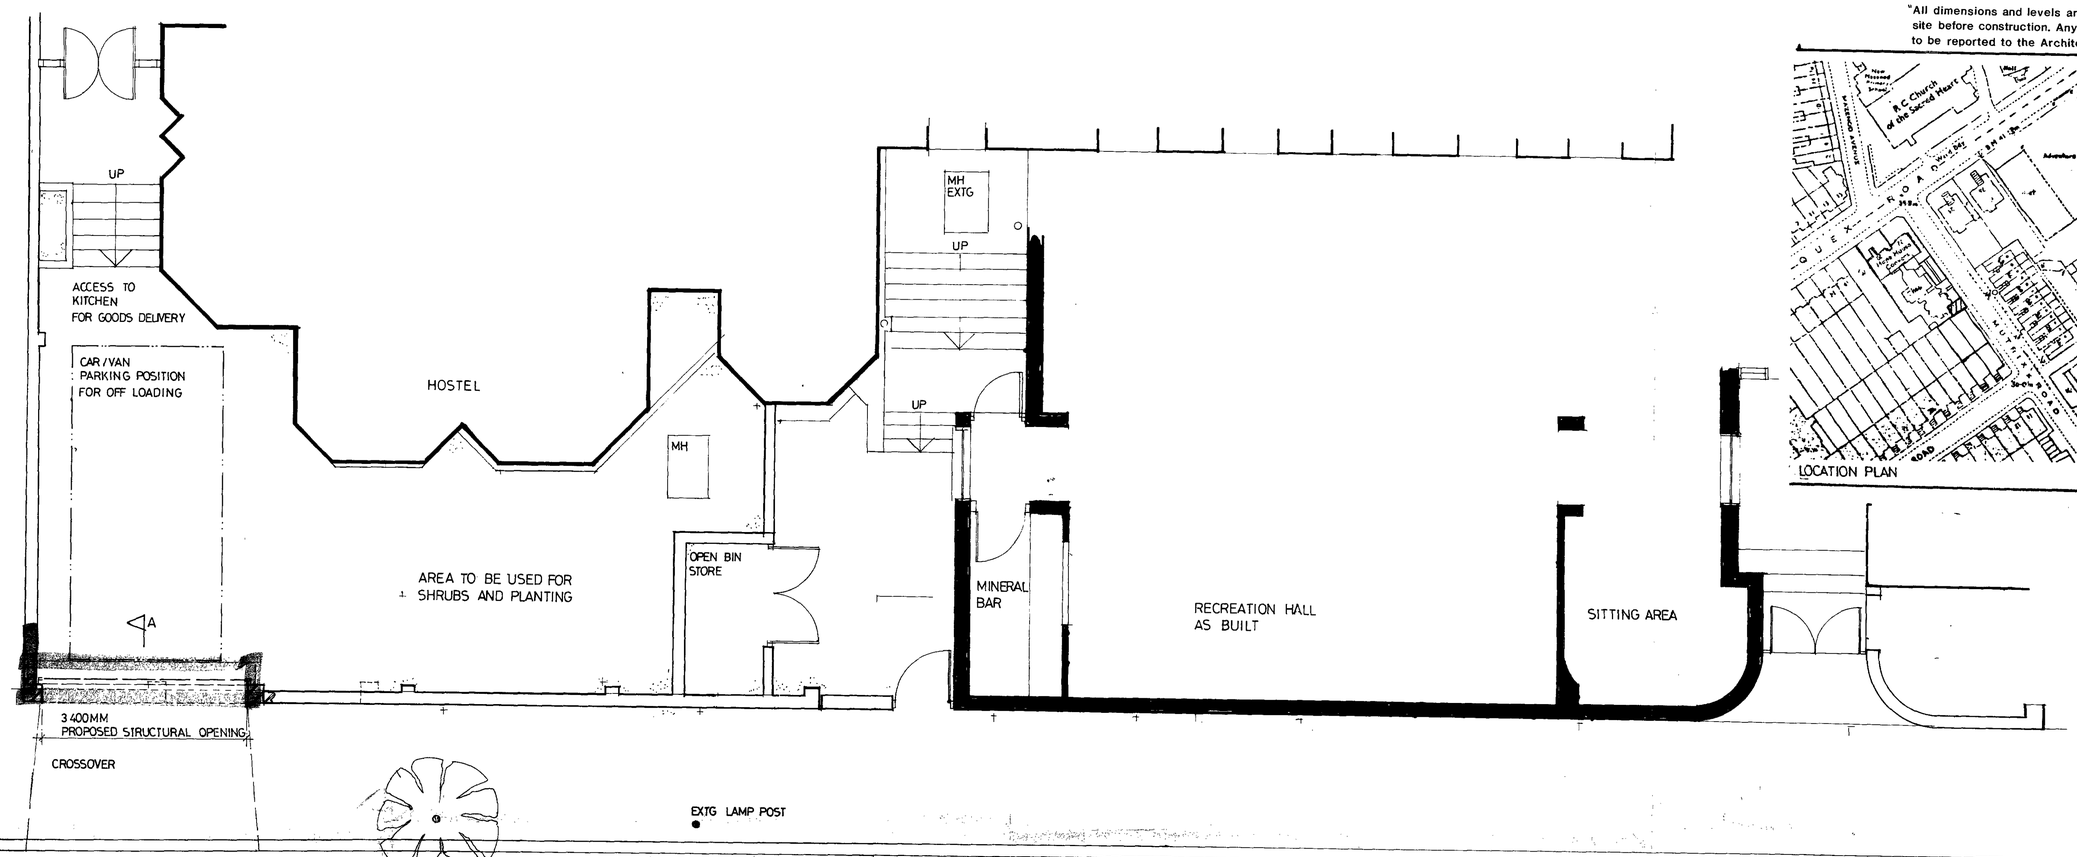

PLAN

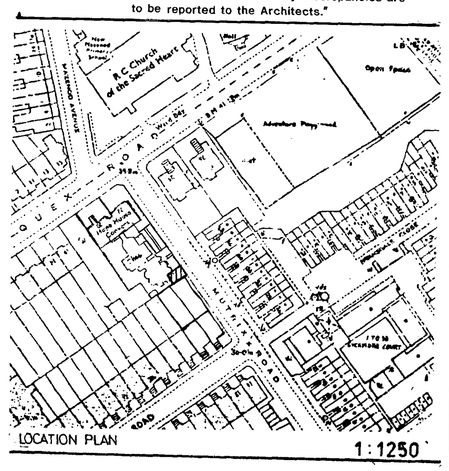
R.C. Church of the Sacred Heart
Open Space
Adventure Playground
QUEX ROAD
Mutrix Road
