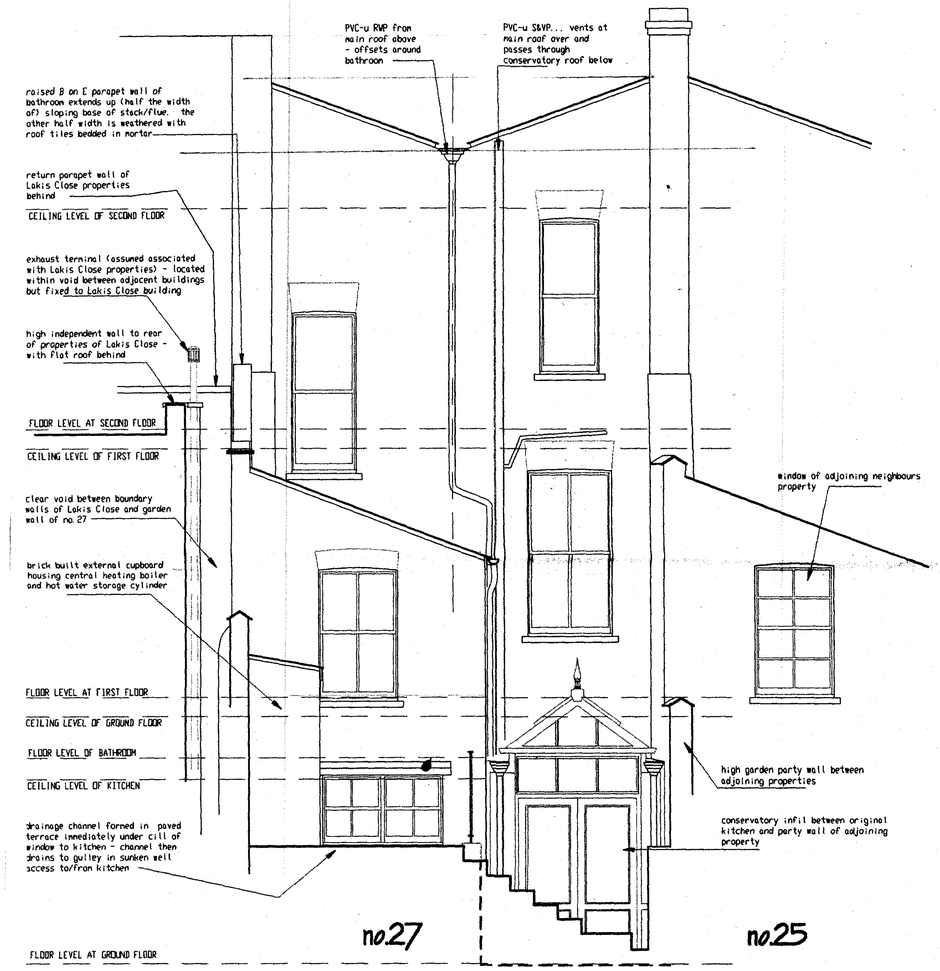

REAR ELEVATION B - B.. (see plan for location)

FRONT ELEVATION (from Flask Walk)

revisions:

date: May 2005

scale: 1:50

drawing no: 1172/04

revision no: A B C D E F G

project: 27 Flask Walk Hampstead, London. NW3

drawing title: MEASURED SURVEY Existing Front & Rear Elevations

Goldroyce Design Ltd
1 HALLS FARM COTTAGES
MILK STREET
BROMLEY
KENT
PHONE/FAX: 020 - 8464 5535

NOTE:
DUE TO THE SEVERE OBLIQUE PLANFORM OF THIS BUILDING SOME ELEVATIONS ARE ILLUSTRATED OFFSET FROM THE 'SQUARE' VIEW

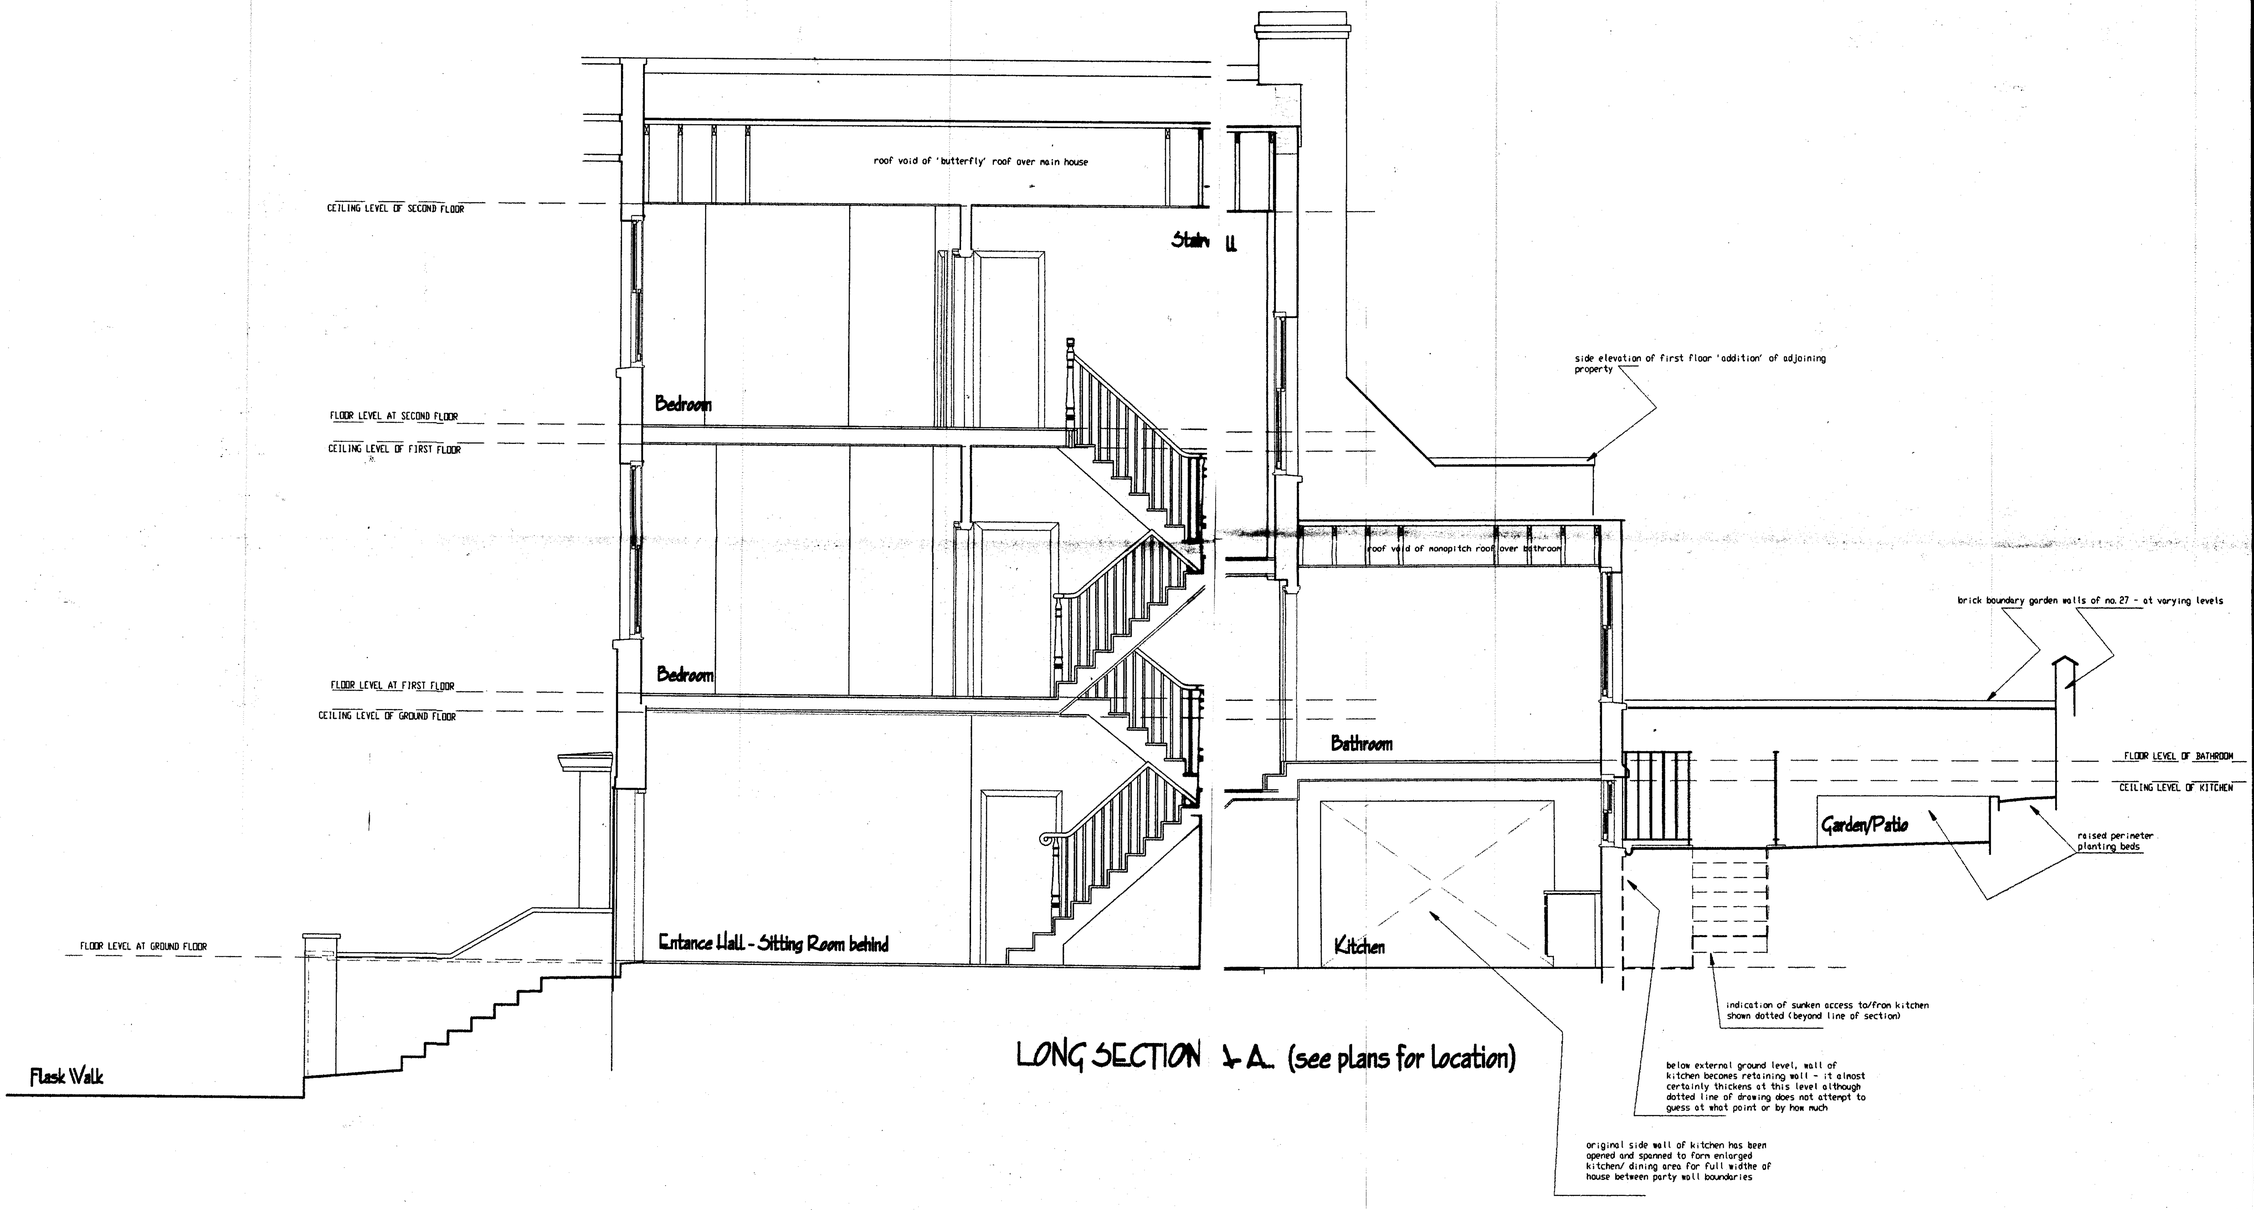

LONG SECTION 1-A (see plans for location)

revisions:

drawing no: 1172/03

revision no: A B C D E F G

scale: 1:50

date: May 2005

project: 27 Flask Walk
Hampstead, London. NW3

drawing title: MEASURED SURVEY
Long Section A - A (see plans for location)

Goldroyce Design Ltd
1 HALLS FARM COTTAGES
MILK STREET
BROMLEY
KENT
PHONE/FAX: 020 - 8464 5535

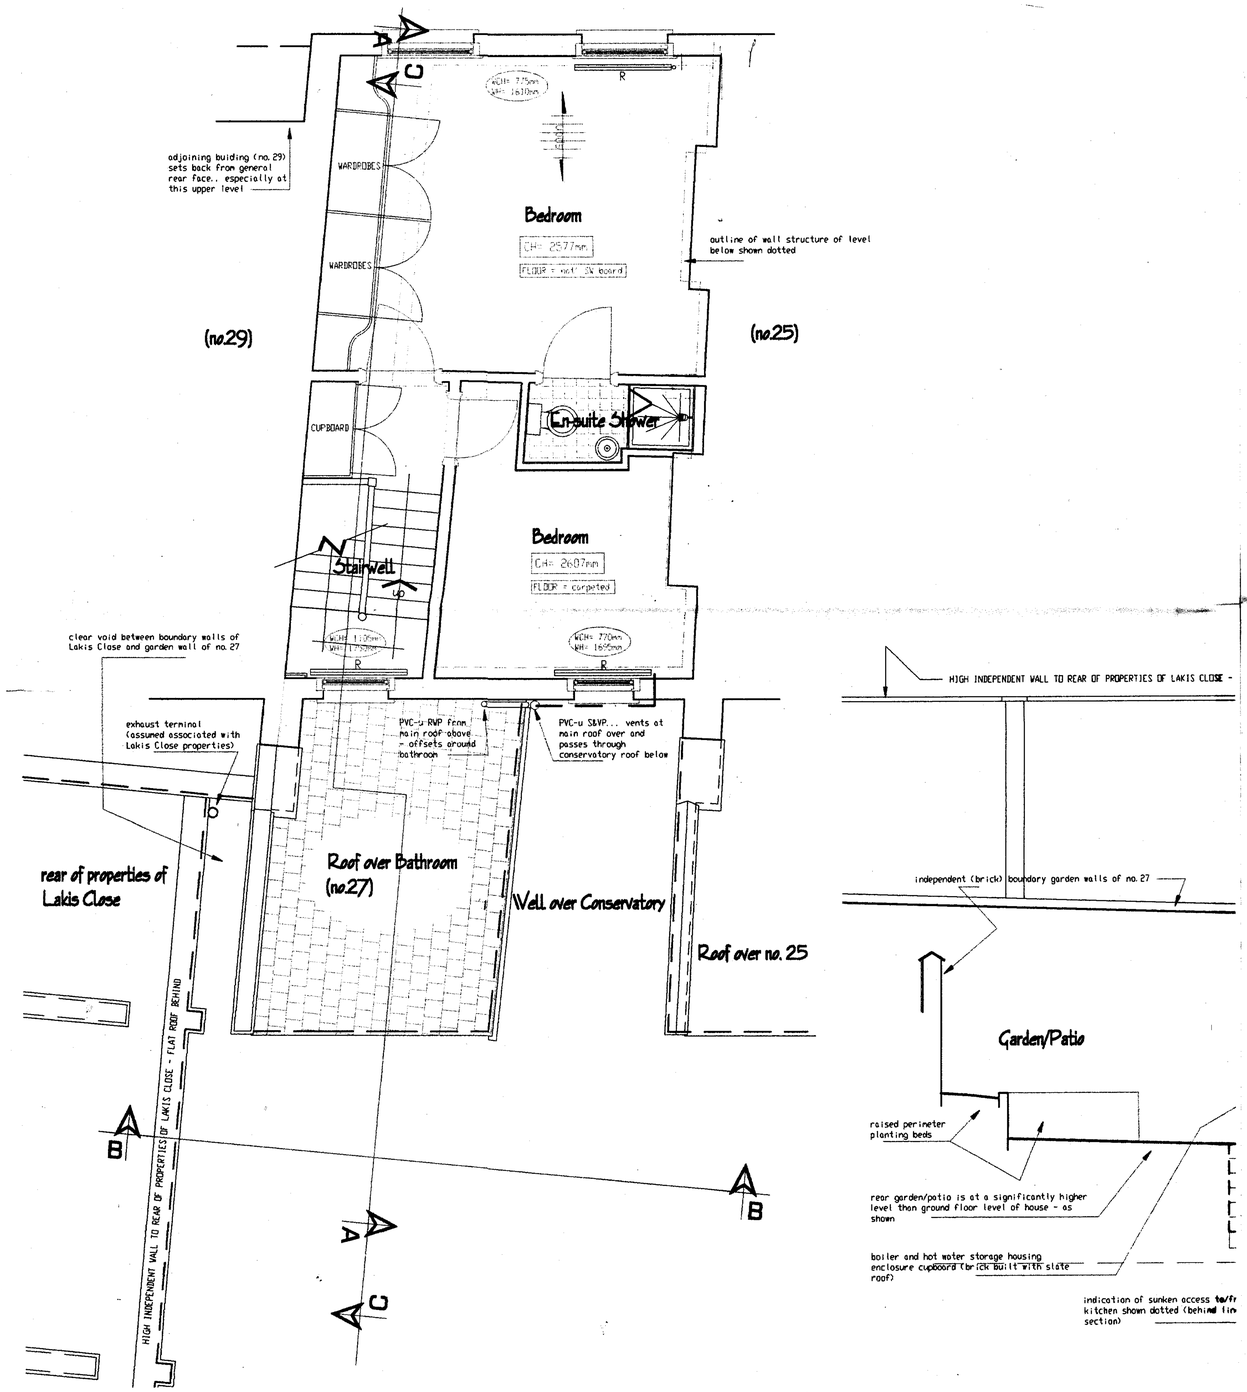

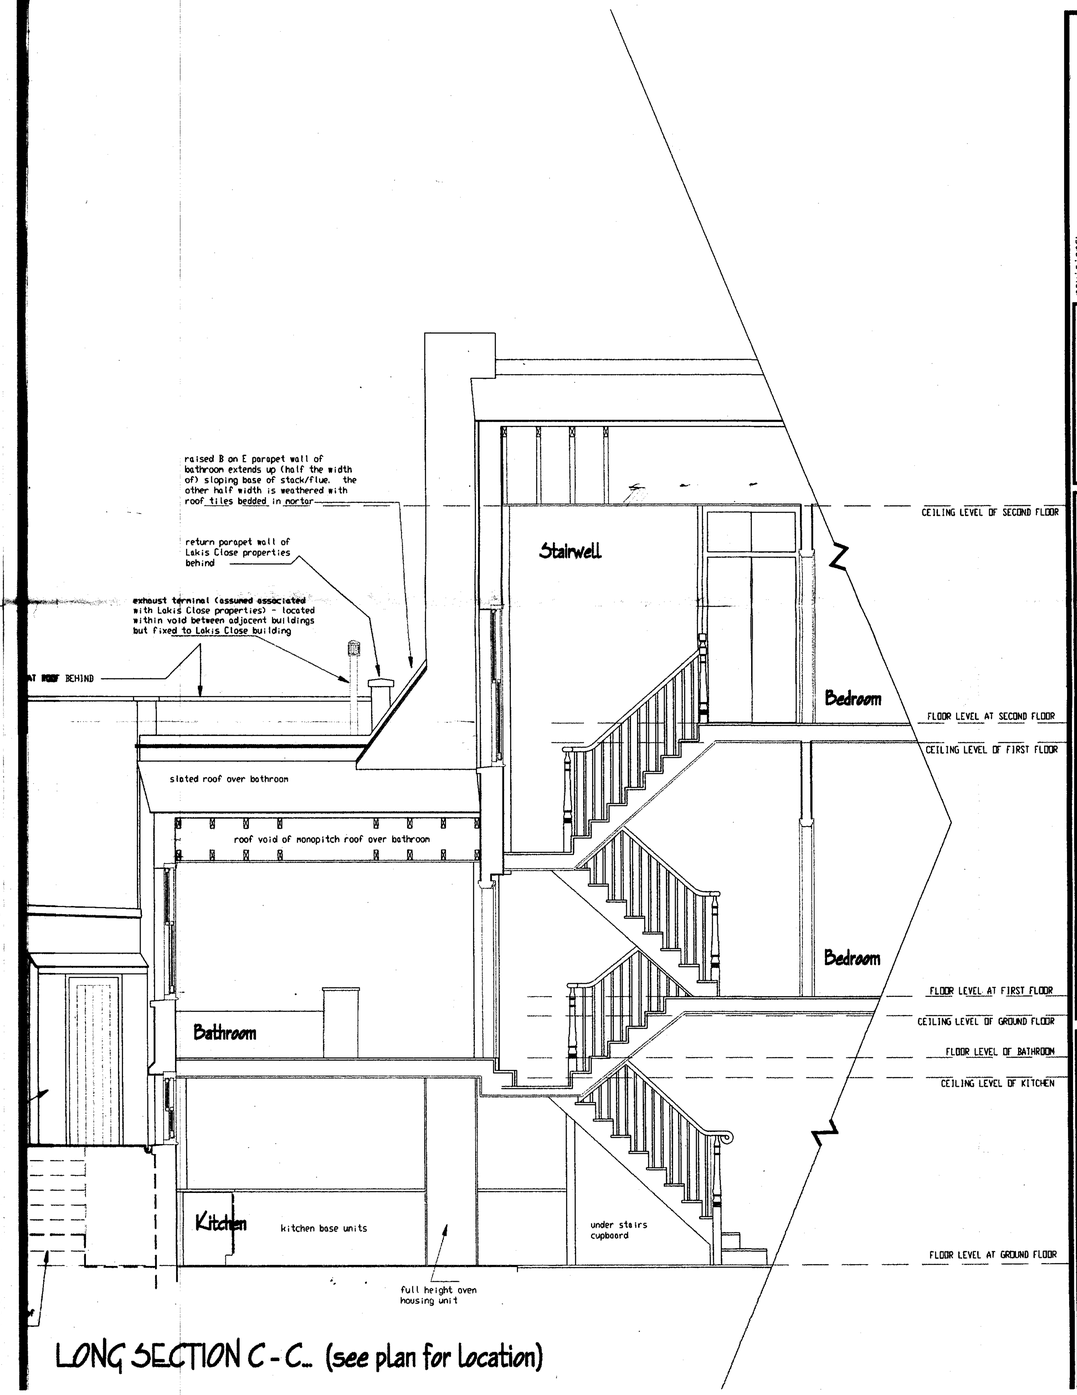

LONG SECTION C - C... (see plan for location)

revisions:

drawing no: 1172/02

revision no: A B C D E F G

scale: 1:50

date: May 2005

project: 27 Flask Walk Hampstead, London. NW3

drawing title: MEASURED SURVEY Existing Second Floor Layout - plus Section/Elev C-C

oldroyce Design Ltd
...S FARM COTTAGES
STREET
...EY
PHONE/FAX: 020 - 8464 5535