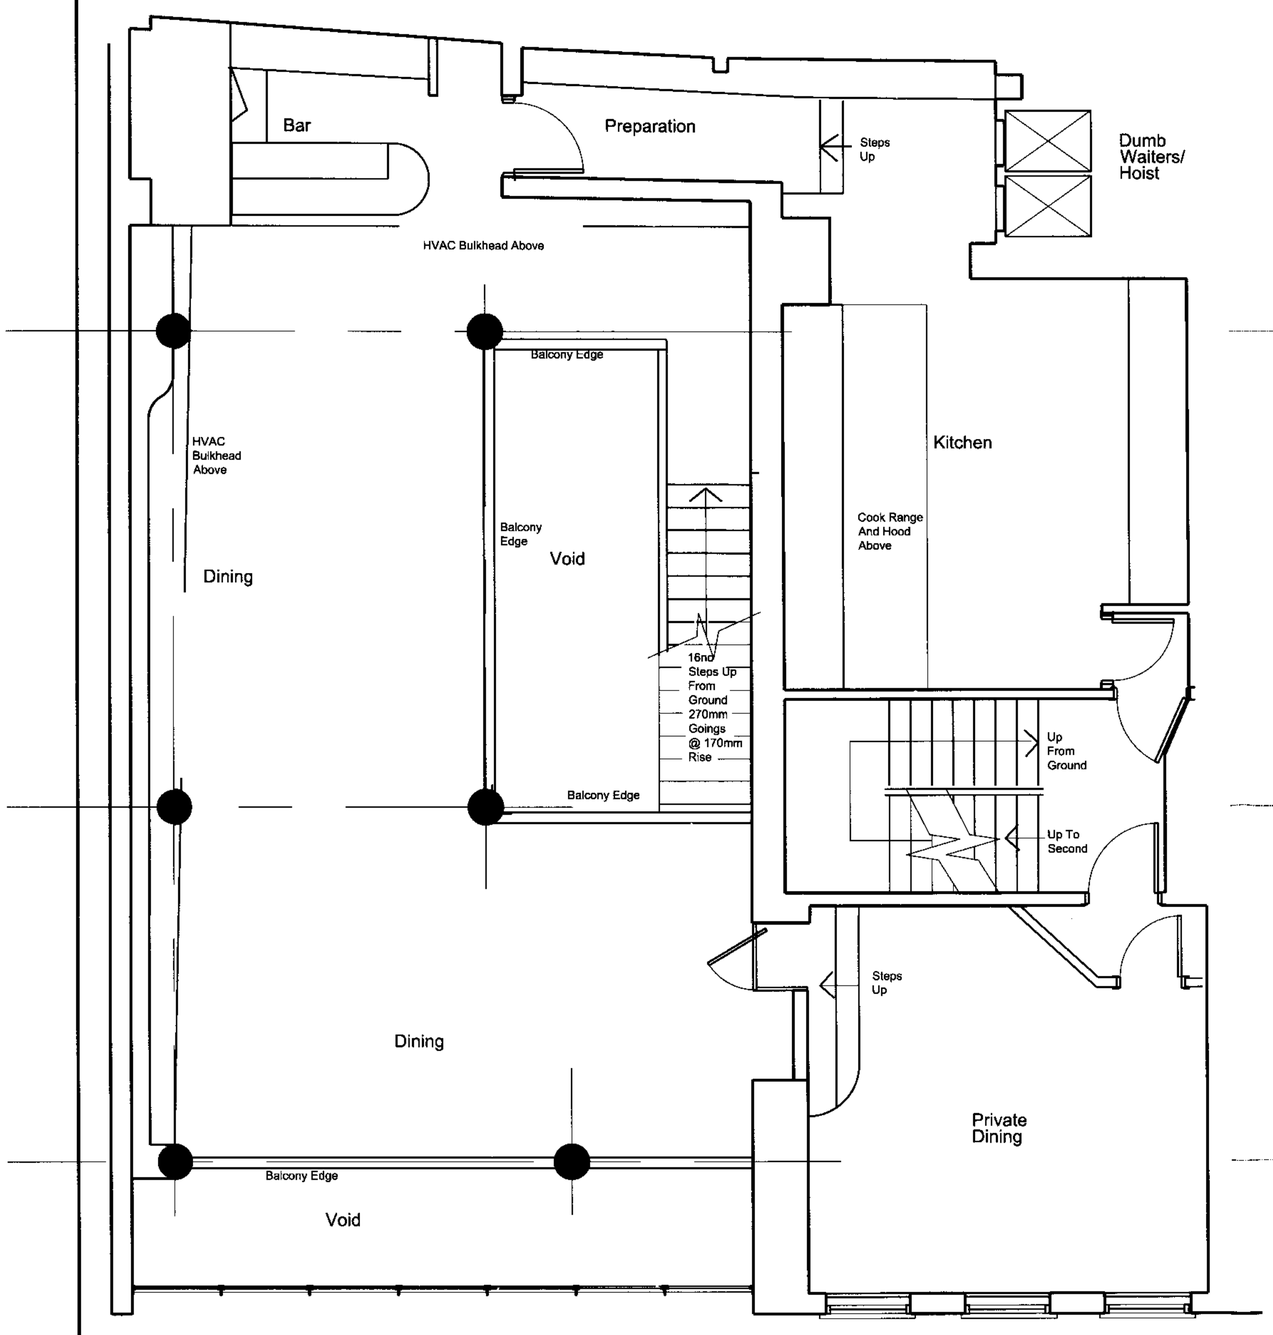

First Floor

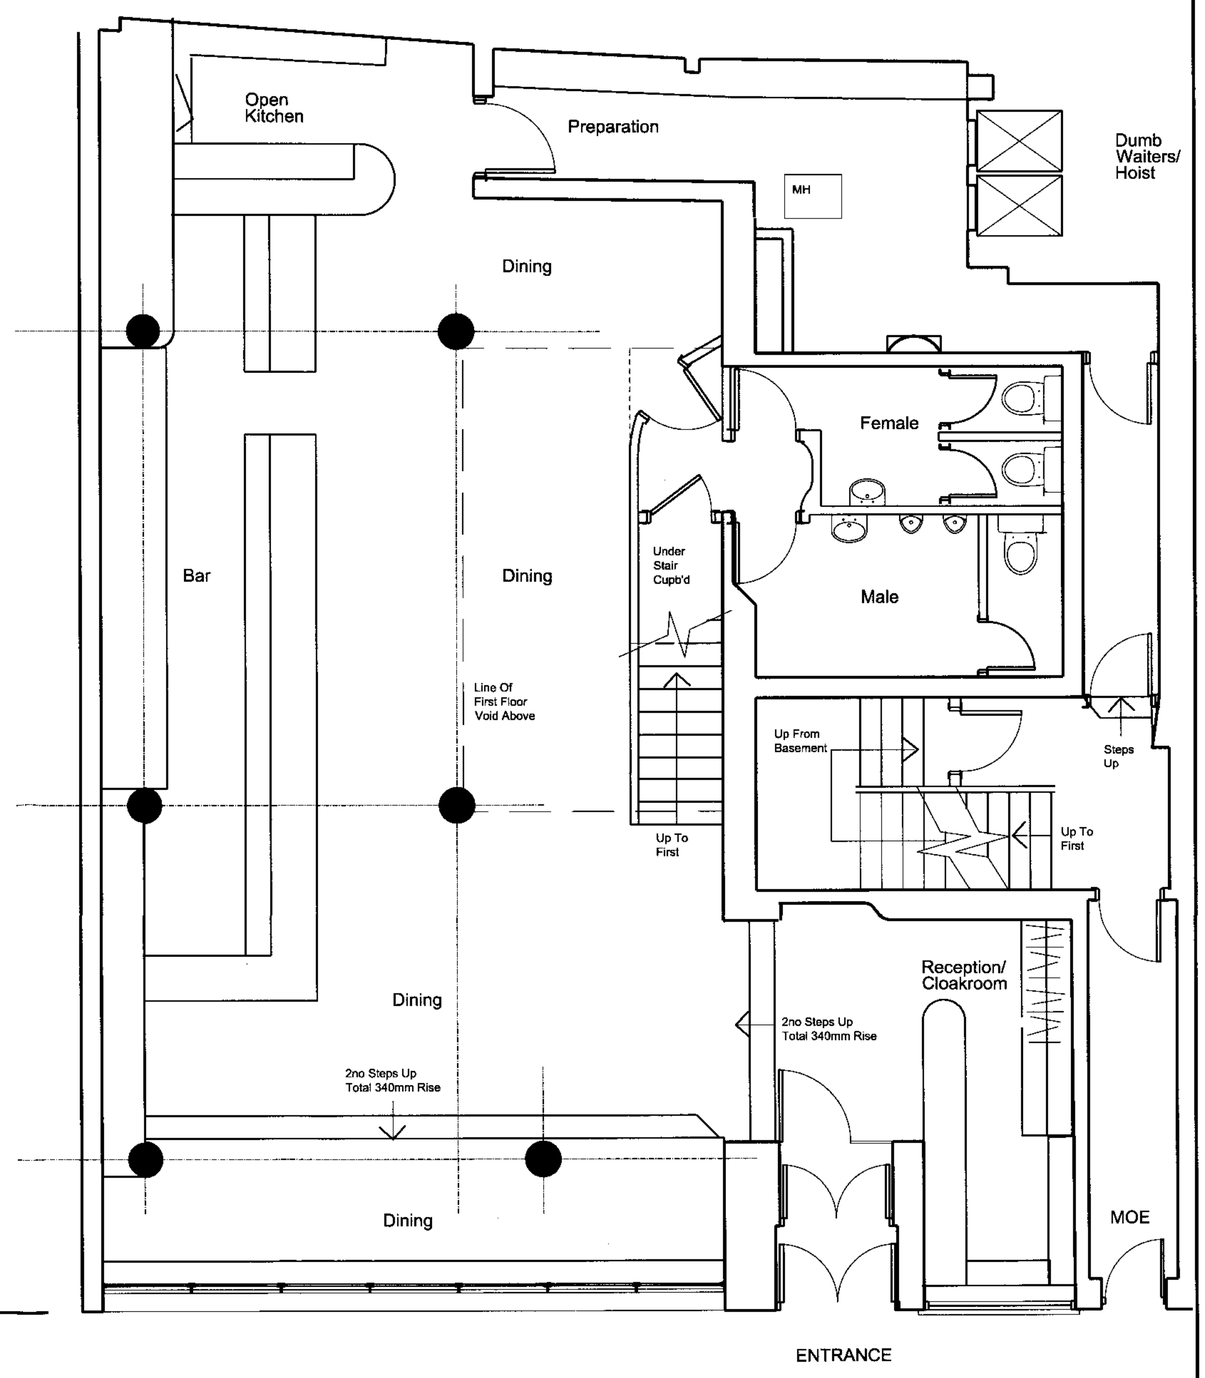

Ground Floor

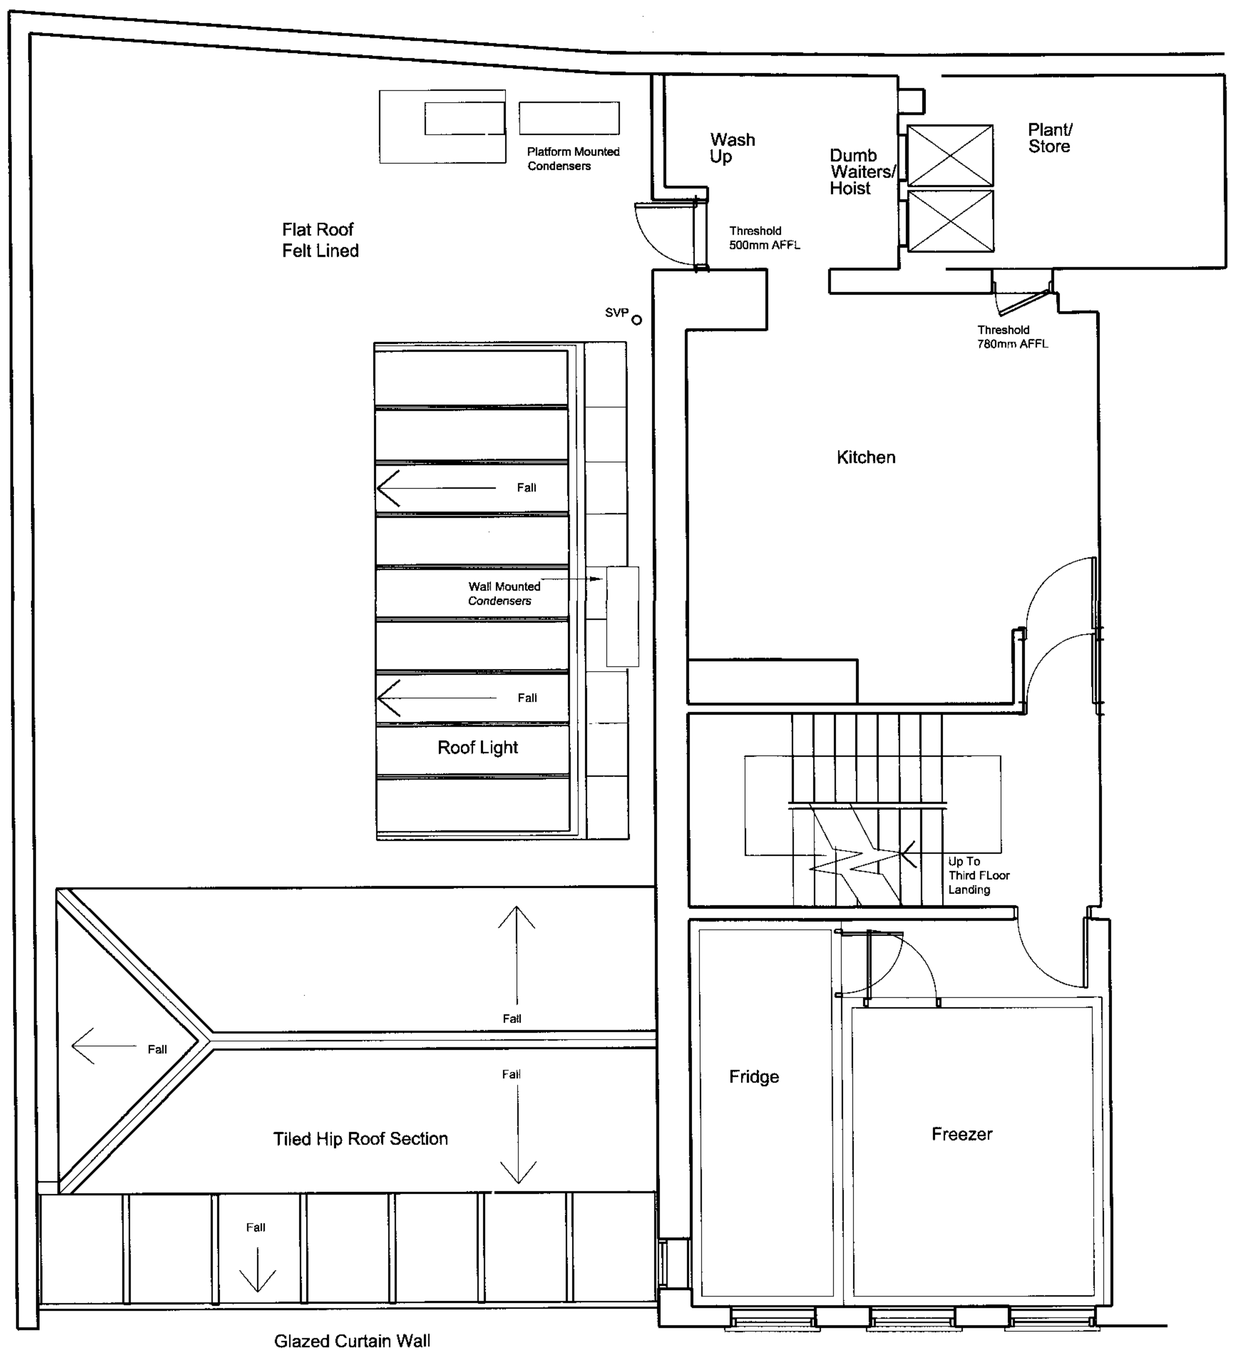

Second Floor

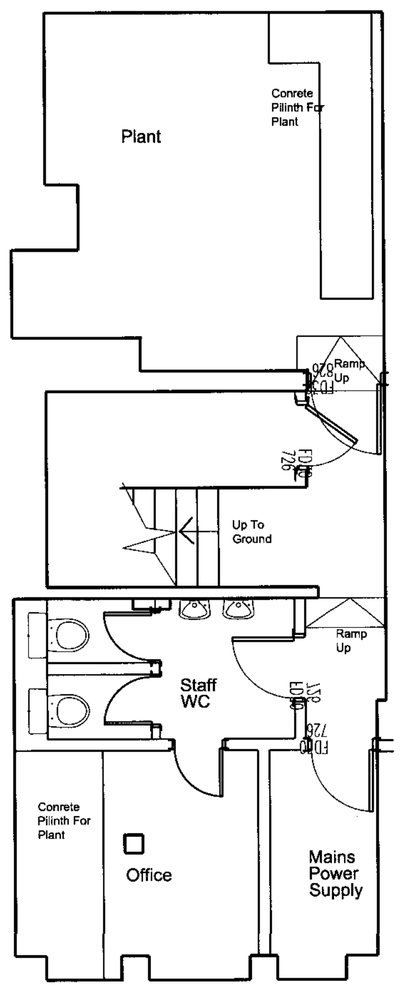

Basement

Rev.	Date	By	Comment

Client

ping pong

Project

83-84 Hampstead High Street
London NW3 1RE

Drawing Title

Floor Layouts
As Existing

Designed	Drawn	Checked
Scale 1:50@a1/1:100@A3	Date August 2007	Drg no. B07/032/100

Cotton Thompson Cole

Property & Construction Consultants

Tuition House, St George's Road,
Wimbledon, London, SW19 4EU

Telephone 020-8971-7600 Fax 020-8944-6006
www.cottonthompsoncole.co.uk

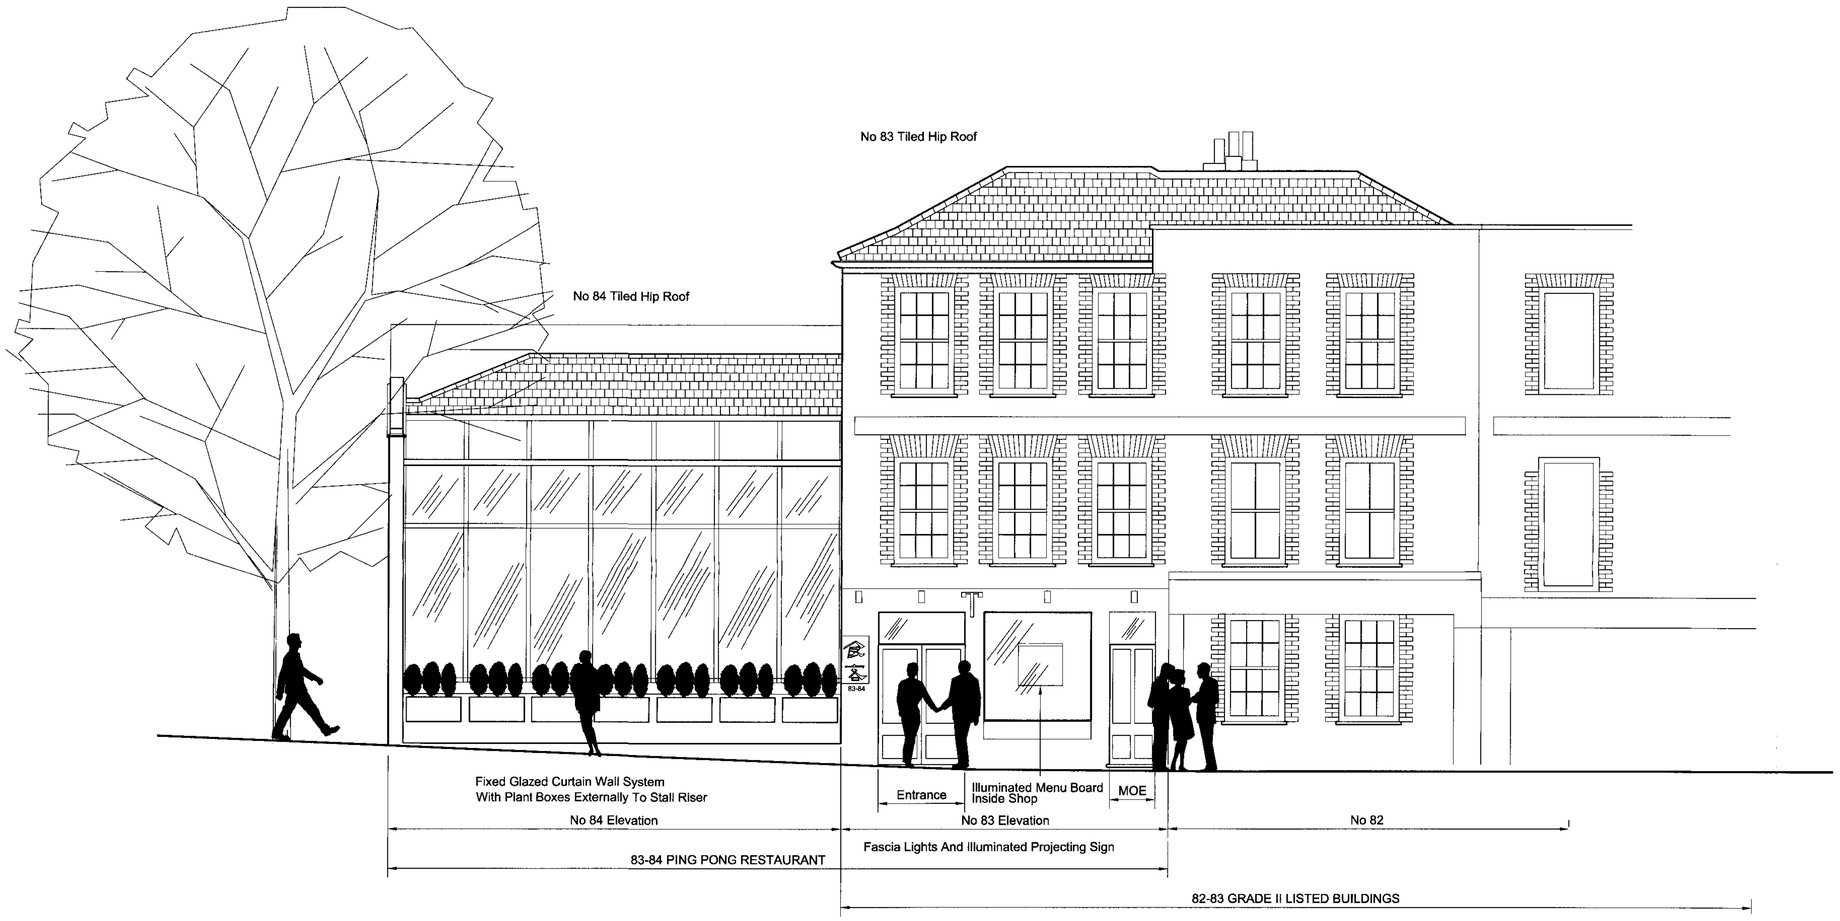

Front Elevation

Rev.	Date	By	Comment

Client

ping pong

Project

83-84 Hampstead High Street
London, NW3 1RE

Drawing Title

Front Elevation
As Existing

Designed	Drawn	Checked

Scale	Date	Drg no.
1:50 @ A1/1:100@A3	October 07	B07/032/150

Cotton Thompson Cole

Property & Construction Consultants

Tuition House, St George's Road,
Wimbledon, London, SW19 4EU

Telephone 020-8971-7600 Fax 020-8944-6006
www.cottonthompsoncole.co.uk

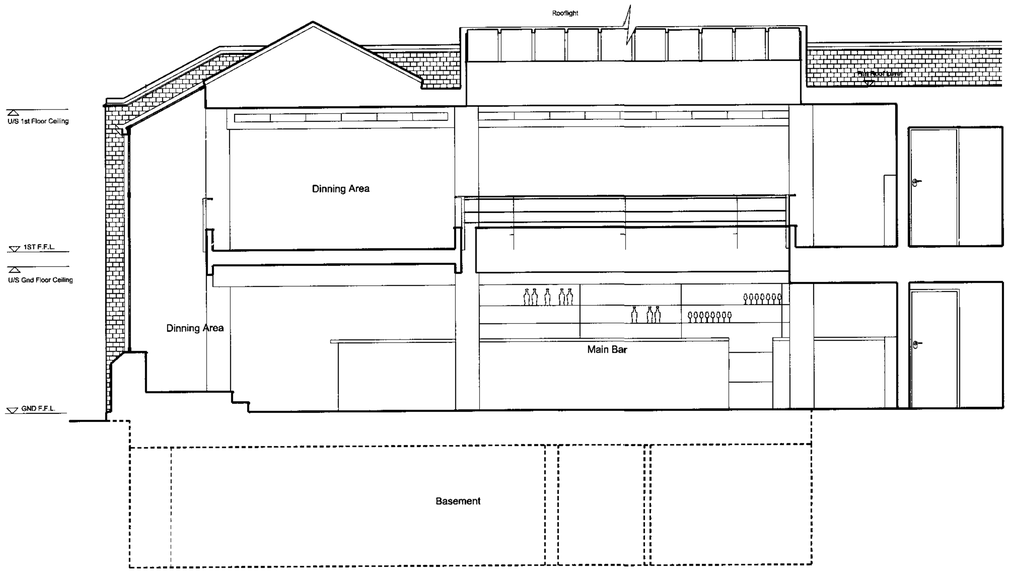

Section A-A

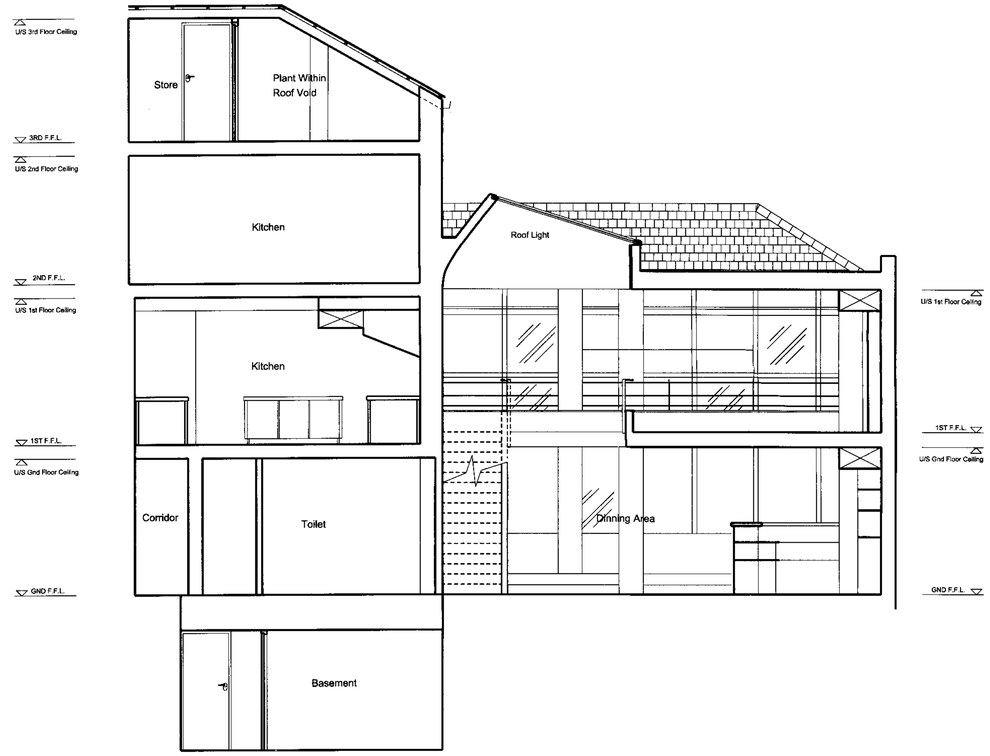

Section D-D

Key Plan
1:200

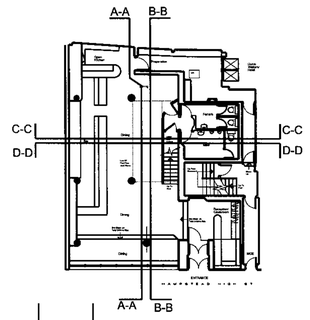

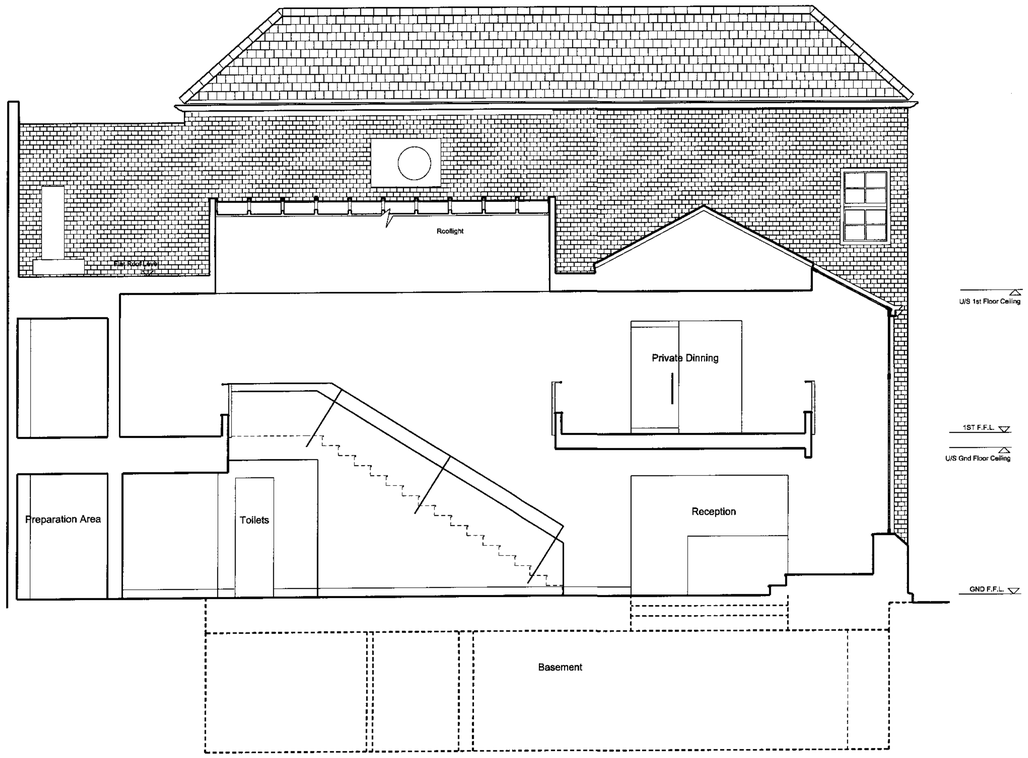

Section B-B

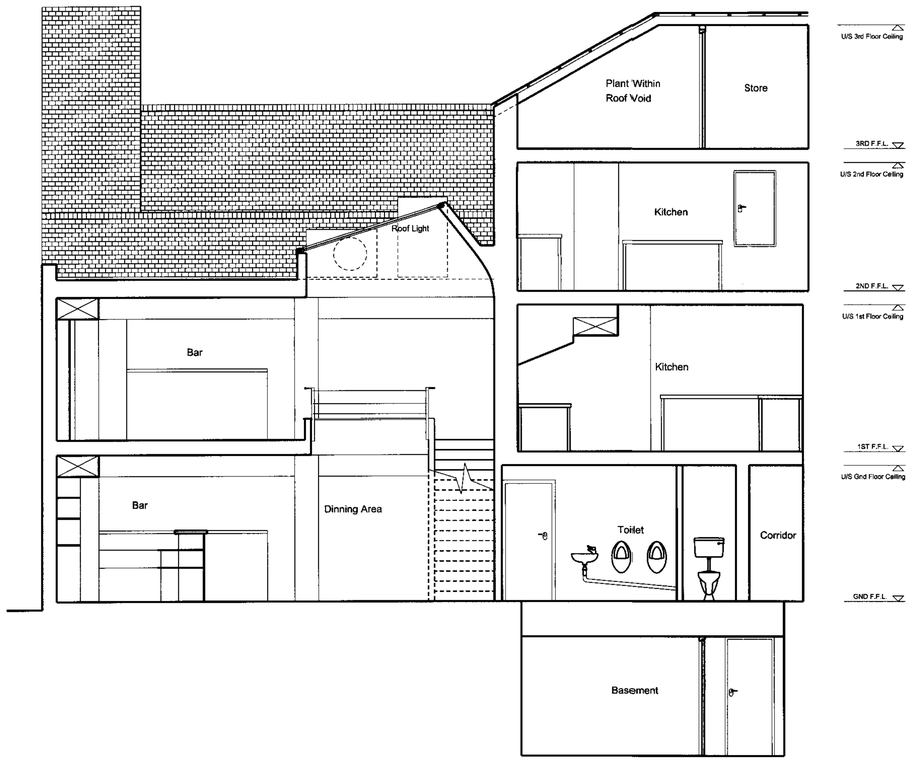

Section C-C

Rev.	Date	By	Comment

Client
Ping Pong

Project
83-84 Hampstead High Street
London, NW3 1RE

Drawing Title
Sections as Existing

Designed	Drawn	Checked

Scale	Date	Drg no.
1:50 @ A1	October 07	B07/032/160

Cotton Thompson Cole
Property & Construction Consultants
Tuition House, St George's Road, Wimbledon, London, SW19 4EU
Telephone 020-8971-7600 Fax 020-8944-6006
www.cottonthompsoncole.co.uk