PRIMA DESIGN

VIA GUIDO ROSSA 18
50015 FIRENZE
ITALY

tel +39 055209050
fax +39 0552094095

www.primadesign.it

APARTMENT 4 No.3
CAMBRIDGE GATE
REGENT'S PARK
LONDON NW1
THIRD FLOOR

ARCHITECT:
JAMES CAVAGNARI

COLLABORATORS
ARCHITECT:
LORENZO SERAFINI
RAFFAELLA VINCENZI

FINISHES

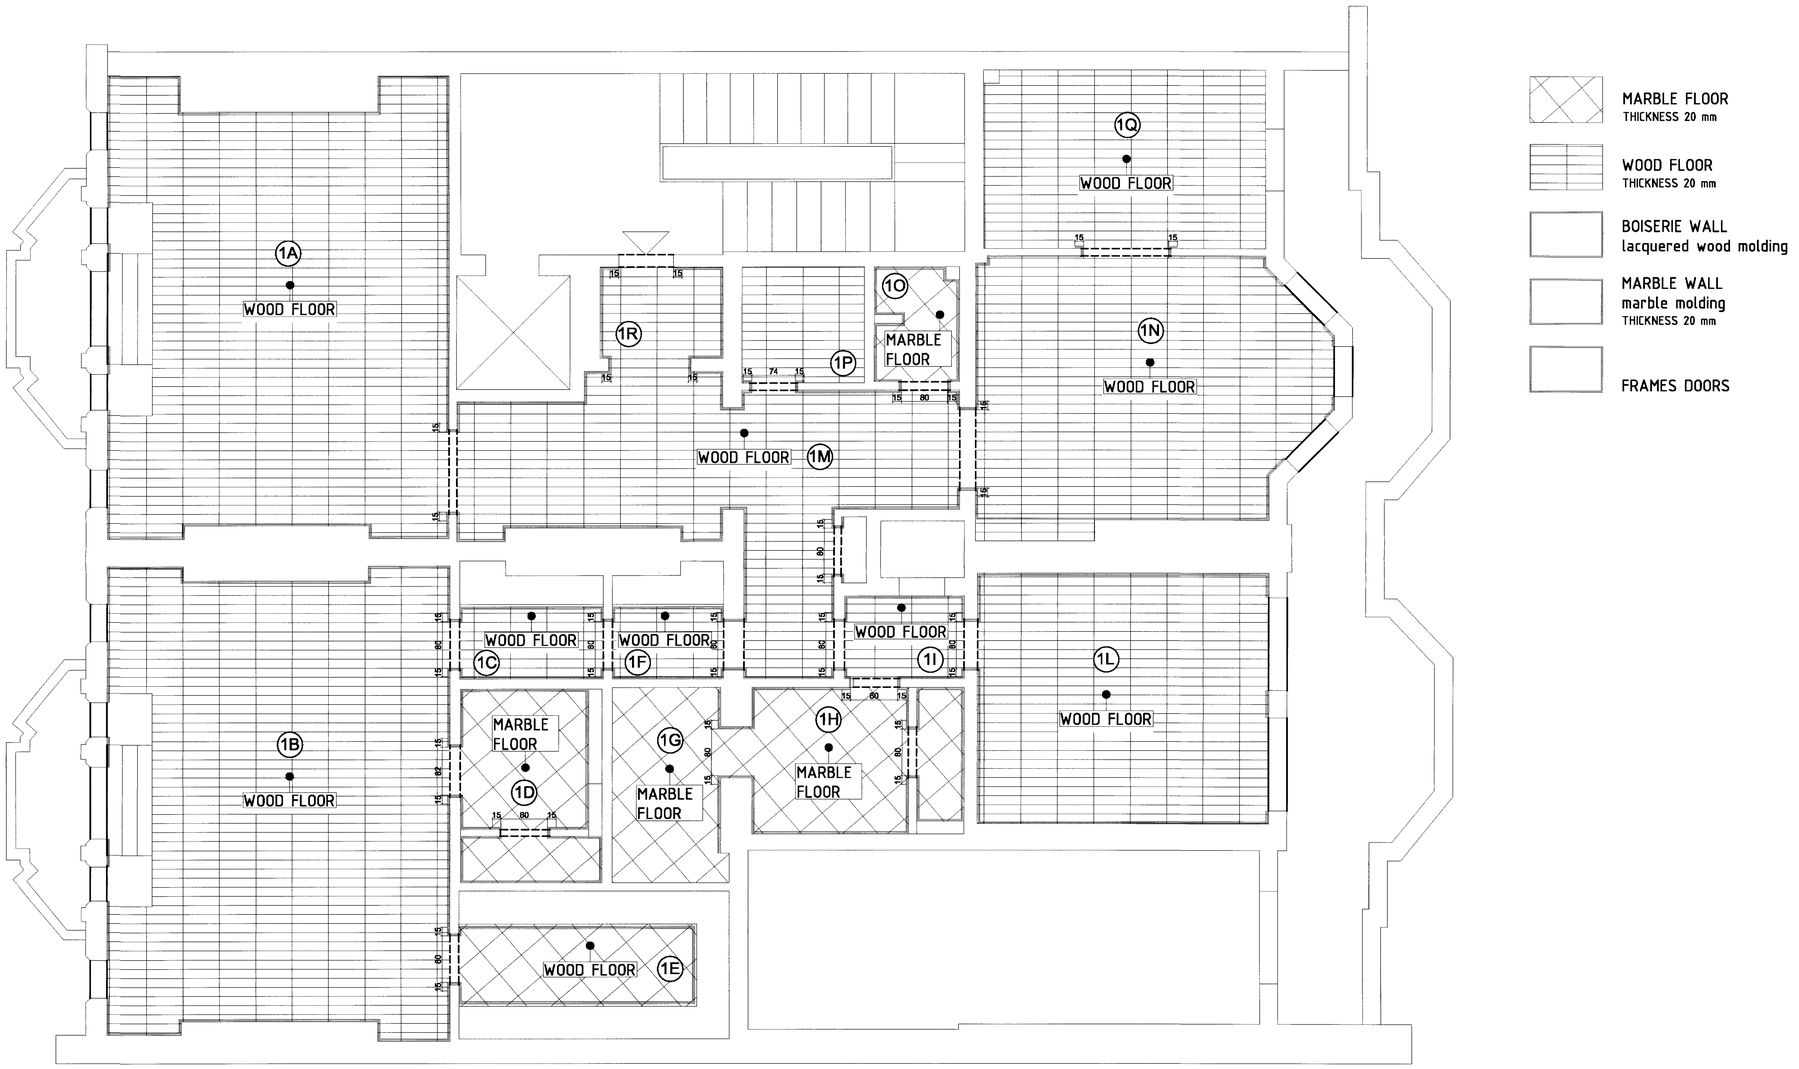

DRAWING: FI1

SCALE 1: 50

ISSUED DATE: 13.07.07

APPROVED :

DRAWING NUMBER

PRIMA DESIGN

VIA GUIDO ROSSA 18
50015 FIRENZE
ITALY

tel +39 055209050
fax +39 0552094095

www.primadesign.it

APARTMENT 4 No.3
CAMBRIDGE GATE
REGENT'S PARK
LONDON NW1
THIRD FLOOR

ARCHITECT:
JAMES CAVAGNARI

COLLABORATORS
ARCHITECT:
LORENZO SERAFINI
RAFFAELLA VINCENZI

FINISHES

DRAWING: FI2

SCALE 1: 50

ISSUED DATE: 13.07.07

APPROVED :

DRAWING NUMBER

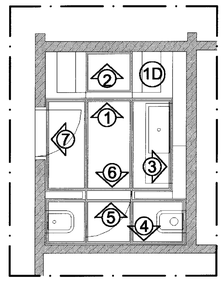

Plan 1D

marble molding

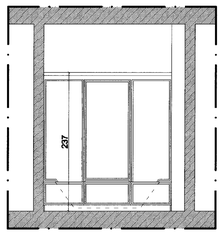

section 1

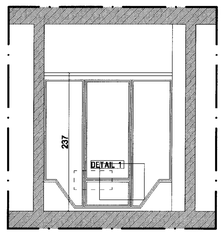

section 2

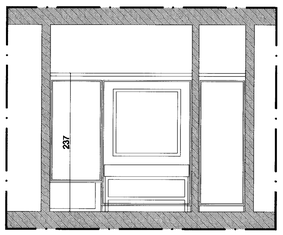

section 3

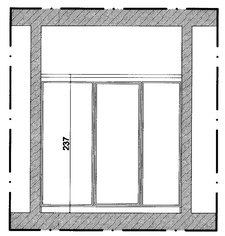

section 4

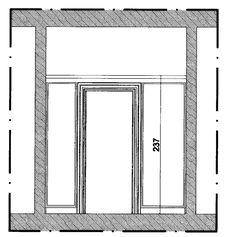

section 5

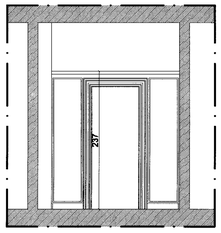

section 6

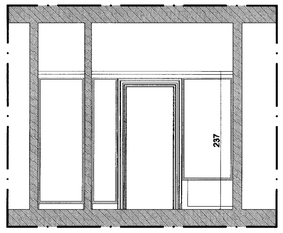

section 7

Scale 1:25

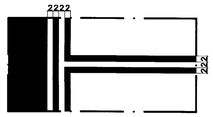

marble molding

detail 1

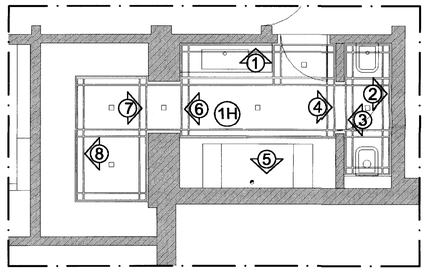

Plan 1H

marble molding

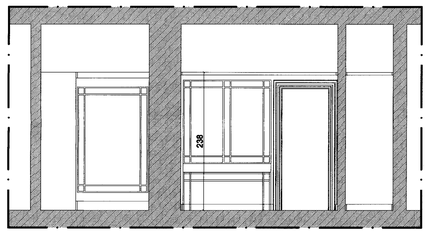

section 1

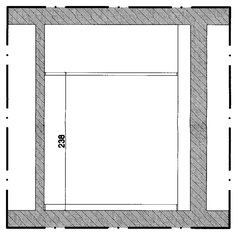

section 2

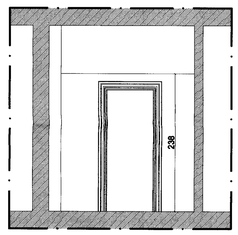

section 3

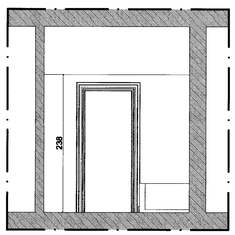

section 4

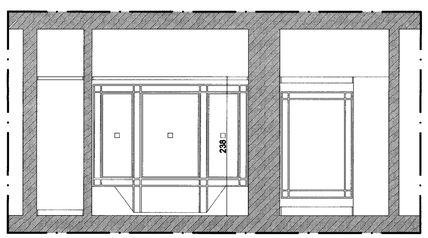

section 5

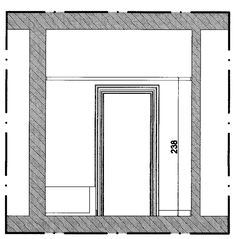

section 6

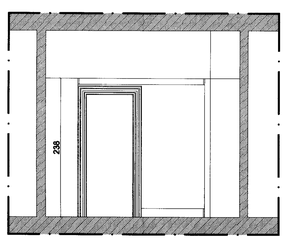

section 7

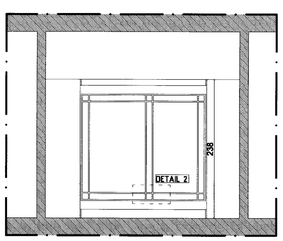

section 8

Scale 1:25

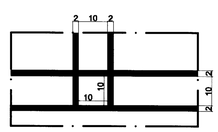

detail 2
marble molding

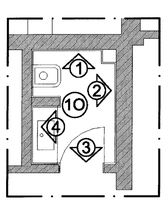

Plan 1O

lacquered wood molding

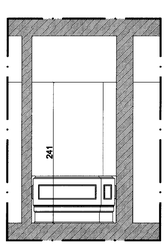

section 1

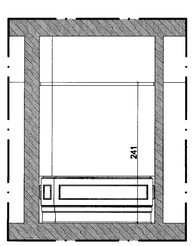

section 2

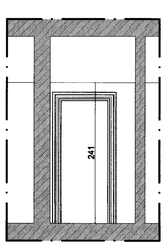

section 3

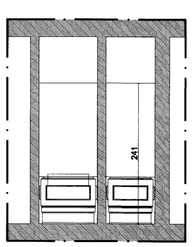

section 4

PRIMA DESIGN

VIA GUIDO ROSSA 18
50015 FIRENZE
ITALY

tel +39 055209050
fax +39 0552094095

www.primadesign.it

APARTMENT 4 No.3
CAMBRIDGE GATE
REGENT'S PARK
LONDON NW1
THIRD FLOOR

ARCHITECT:
JAMES CAVAGNARI

COLLABORATORS
ARCHITECT:
LORENZO SERAFINI
RAFFAELLA VINCENZI

FINISHES

DRAWING: FI3

SCALE 1: 50

ISSUED DATE: 13.07.07

APPROVED :

DRAWING NUMBER

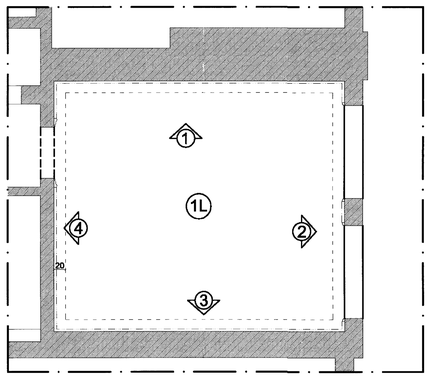

plan 1L

frame floor
frame ceiling
lacquered wood molding

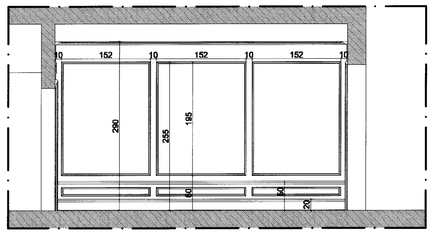

section 1

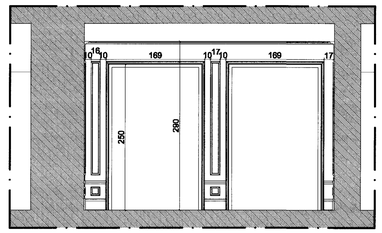

section 2

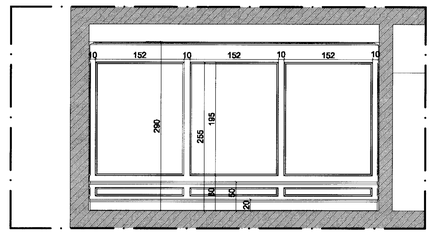

section 3

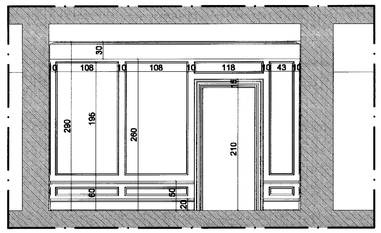

section 4

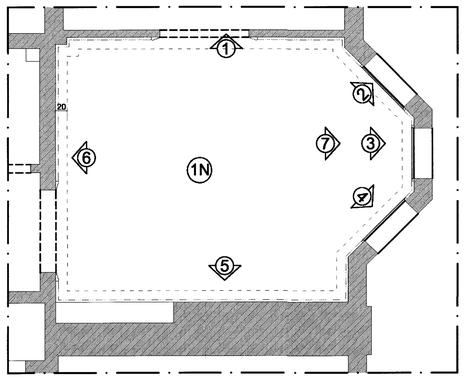

plan 1N

frame floor
frame ceiling
lacquered wood molding

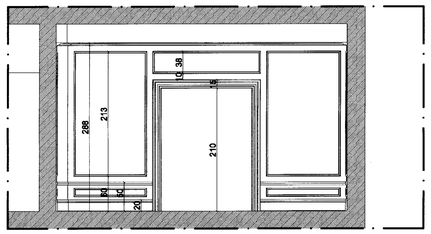

section 1

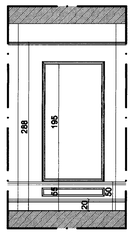

section 2

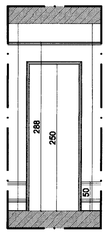

section 3

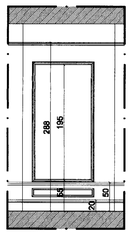

section 4

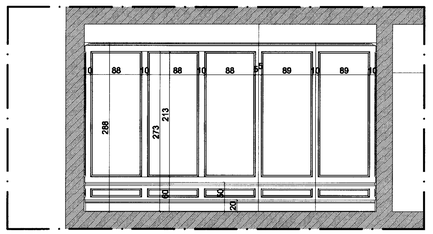

section 5

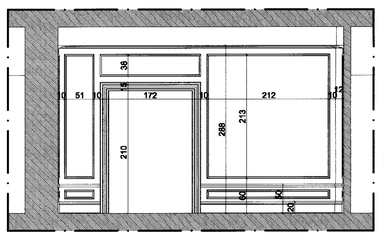

section 6

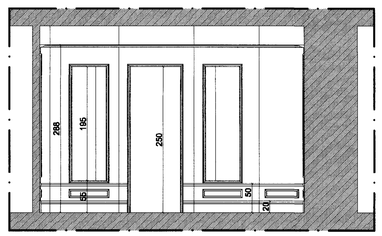

section 7

PRIMA DESIGN

VIA GUIDO ROSSA 18
50015 FIRENZE
ITALY

tel +39 055209050
fax +39 0552094095

www.primadesign.it

APARTMENT 4 No.3
CAMBRIDGE GATE
REGENT'S PARK
LONDON NW1
THIRD FLOOR

ARCHITECT:
JAMES CAVAGNARI

COLLABORATORS
ARCHITECT:
LORENZO SERAFINI
RAFFAELLA VINCENZI

FINISHES

DRAWING: FI4

SCALE 1: 50

ISSUED DATE: 13.07.07

APPROVED :

DRAWING NUMBER

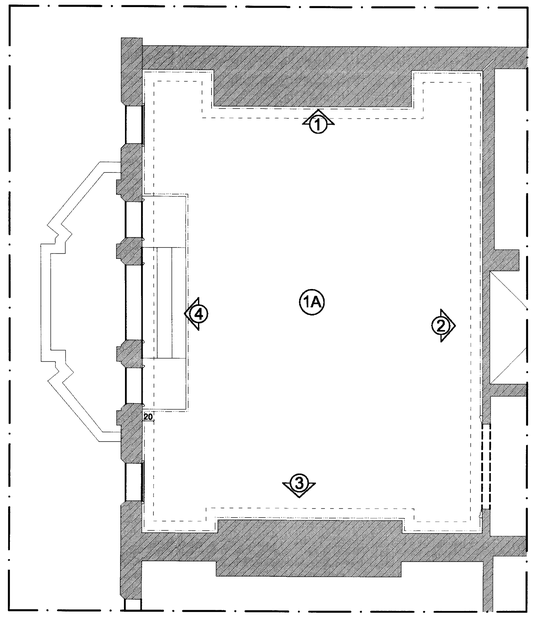

plan 1A

frame floor
frame ceiling
lacquered wood molding

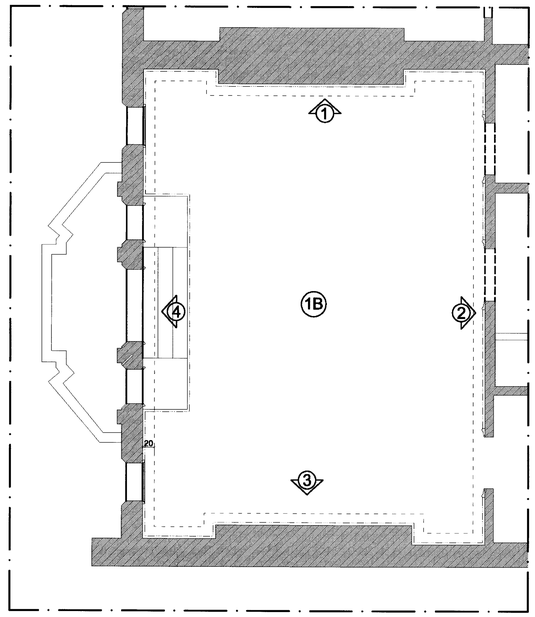

plan 1B

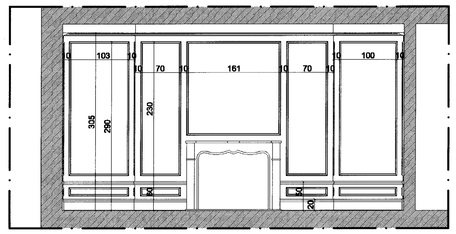

section 1

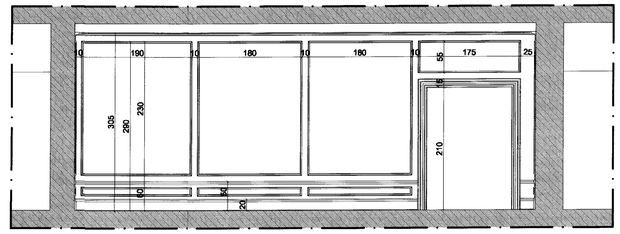

section 2

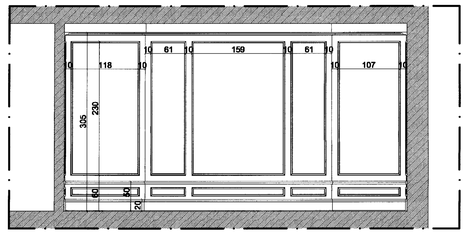

section 3

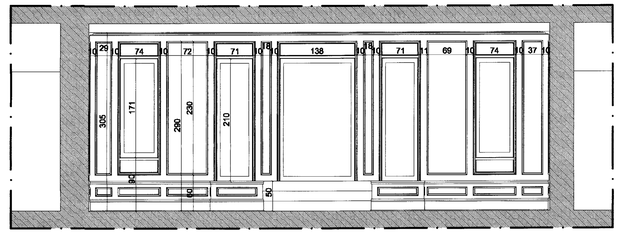

section 4

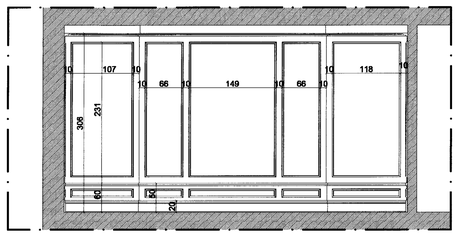

section 1

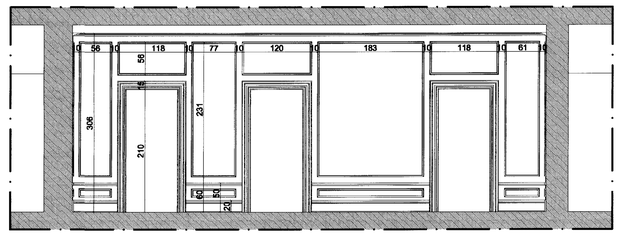

section 2

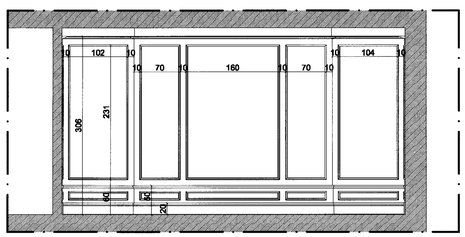

section 3

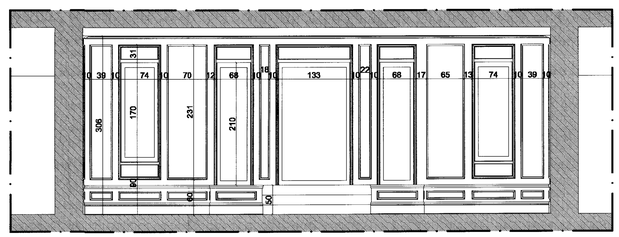

section 3