East Elevation

North Elevation

West Elevation

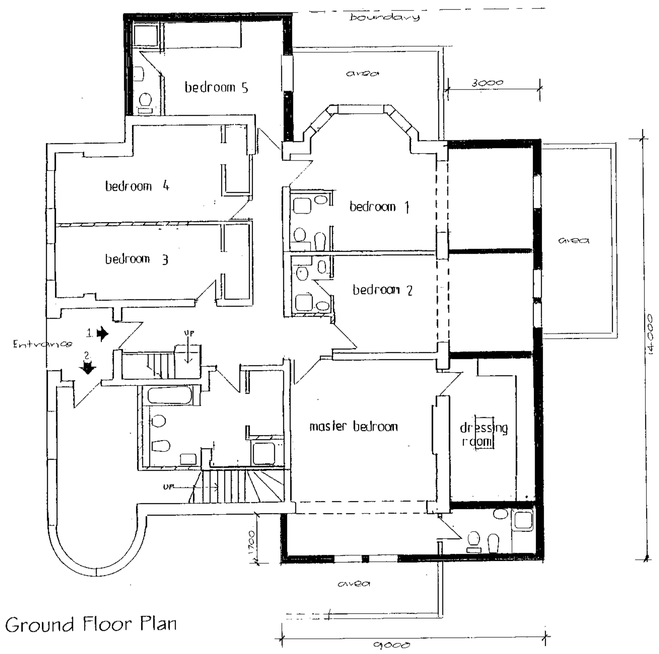

Ground Floor Plan

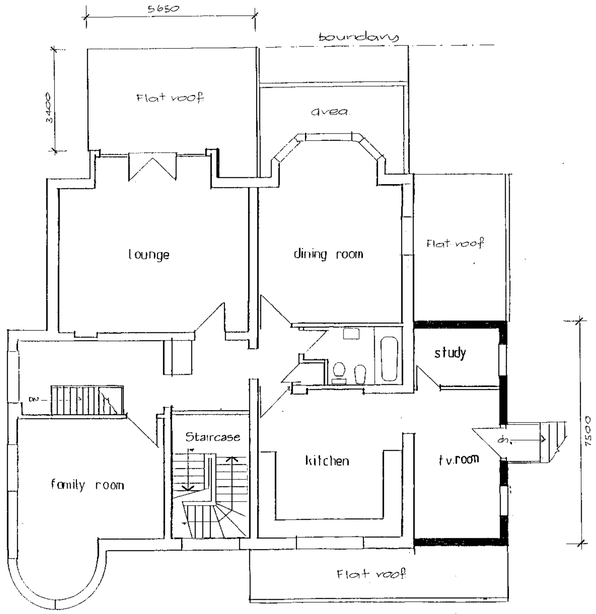

First Floor Plan

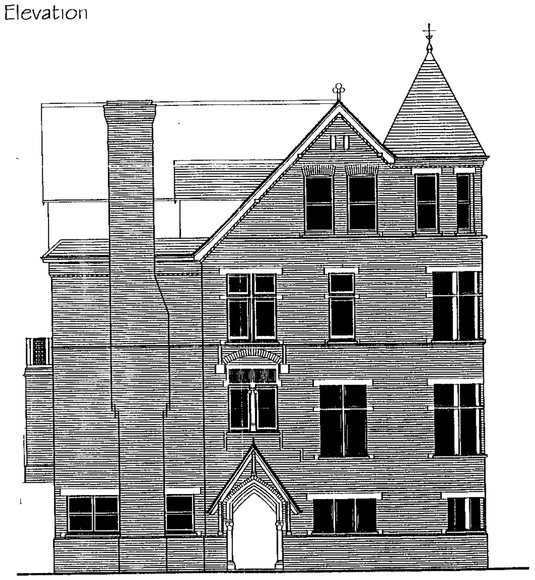

South Elevation

© COPYRIGHT JAMES GREGORY ASSOCIATES

JAMES GREGORY ASSOCIATES
193A WIDMORE RD
BROMLEY, KENT
BR1 2RG
TEL 020 8466 0220
FAX 020 8466 0225
WWW.JAMESGREGORY.CO.UK

CLIENT

PROJECT
6 REDINGTON ROAD
LONDON
NW3 7RG

DRAWING TITLE
Proposed
Extensions
Ground and
First Floor

PROJECT NO	DRAWN BY
	GH
DATE	SCALE
	1:100@A3

DRAWING NO 002 REV

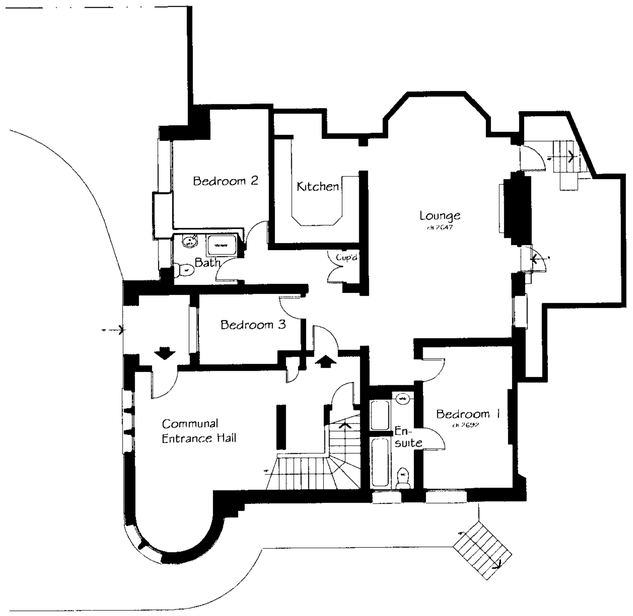

Ground Floor Plan - Flat 1

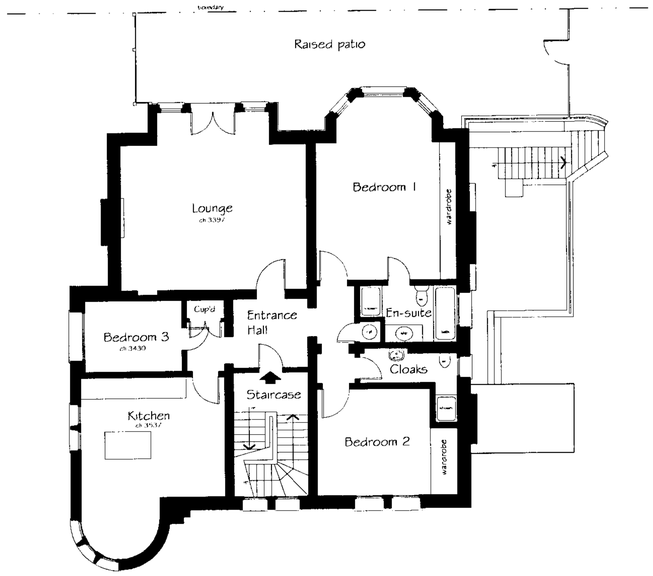

First Floor Plan - Flat 2

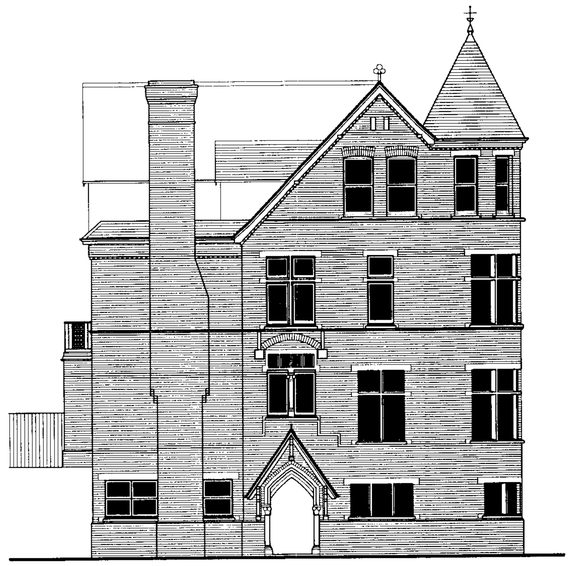

South Elevation

East Elevation

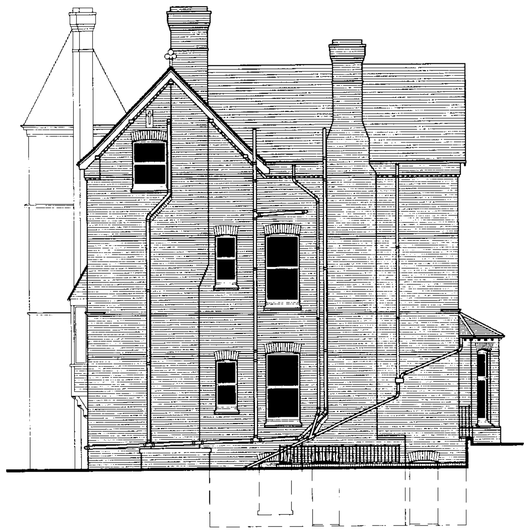

North Elevation

West Elevation

RECEIVED
31 MAY 2007

NOTES

© COPYRIGHT JAMES GREGORY ASSOCIATES

JAMES GREGORY ASSOCIATES

193A WIDMORE RD
BROMLEY, KENT
BR1 2RG

TEL 020 8466 0220
FAX 020 8466 0225

WWW.JAMES-GREGORY.CO.UK

CLIENT

PROJECT

FLATS 1 & 2
6 REDINGTON ROAD
LONDON
NW3 7RG

DRAWING TITLE

FLOOR PLANS AND ELEVATIONS AS EXISTING

PROJECT NO	DRAWN BY
	AA
DATE	SCALE
AUG 05	1:100

DRAWING NO 001 REV

East Elevation

© COPYRIGHT JAMES GREGORY ASSOCIATES

JAMES GREGORY ASSOCIATES

193A WIDMORE RD
BROMLEY, KENT
BR1 2RG

TEL 020 8466 0220
FAX 020 8466 0225

WWW.JAMESGREGORY.CO.UK

CLIENT

PROJECT

6 REDINGTON ROAD
LONDON
NW3 7RG

DRAWING TITLE

Proposed Rear and Side Extension

PROJECT NO	DRAWN BY
	GH
DATE	SCALE
May 07	1:50

DRAWING NO REV

RECEIVED
31 MAY 2007

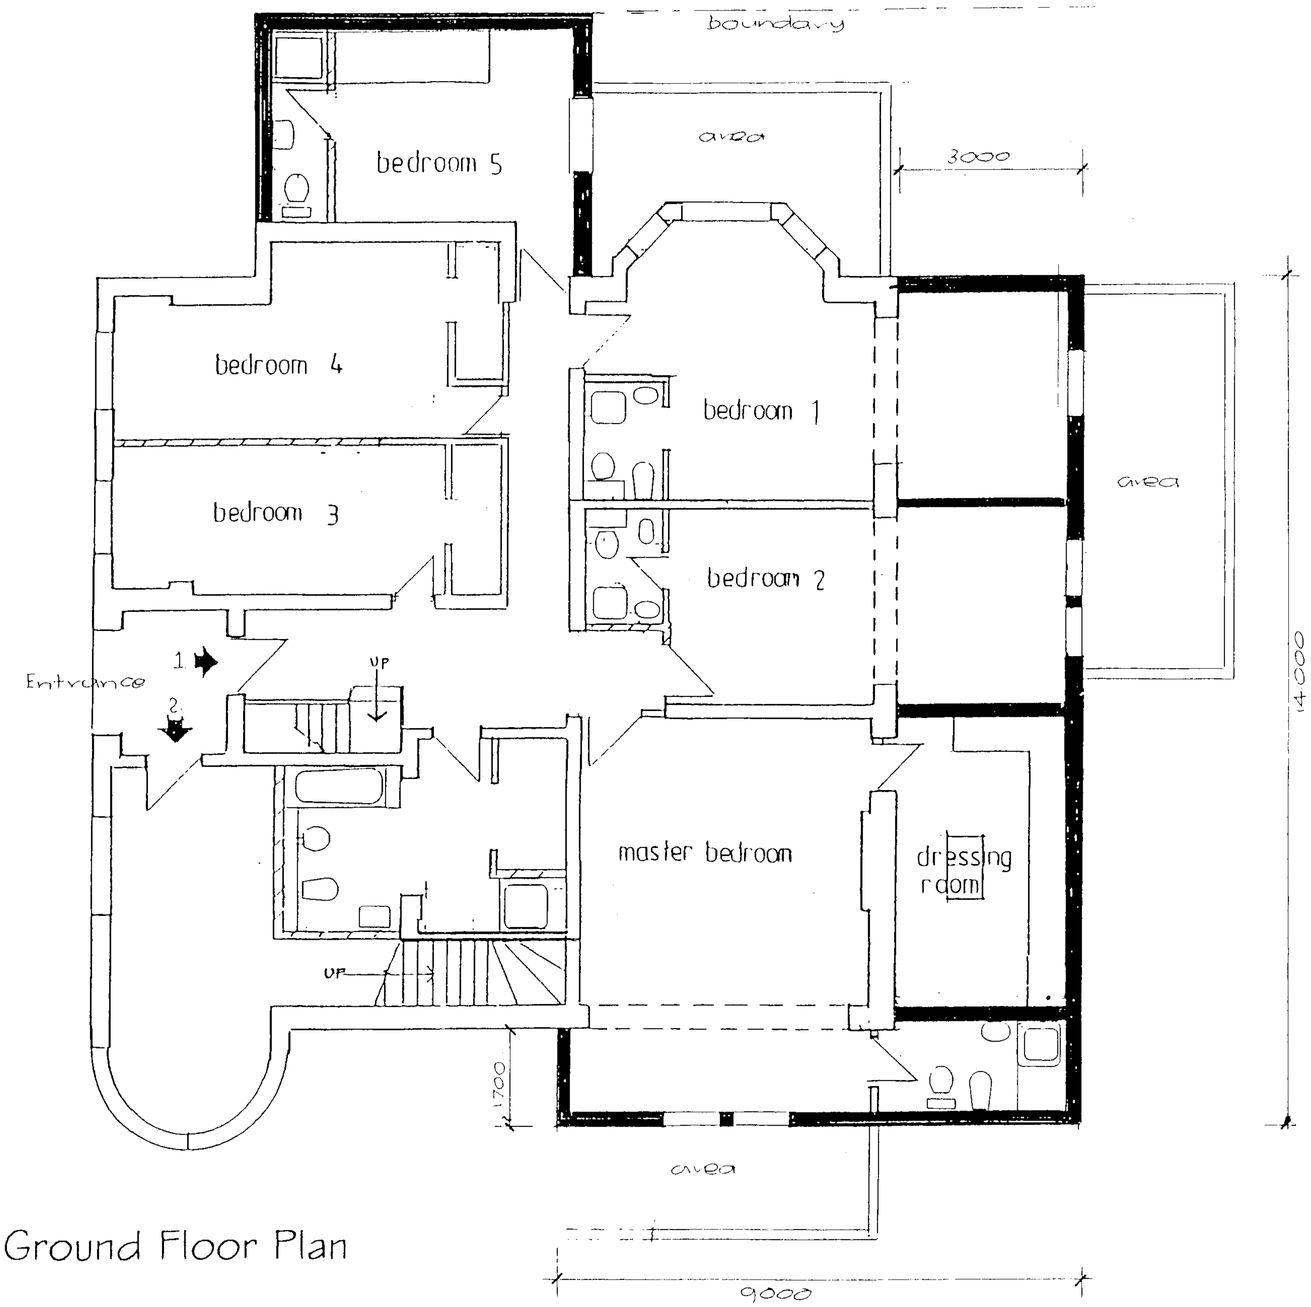

Ground Floor Plan

© COPYRIGHT JAMES GREGORY ASSOCIATES

JAMES GREGORY ASSOCIATES
193A WIDMORE RD
BROMLEY, KENT
BR1 2RG
TEL 020 8466 0220
FAX 020 8466 0225
WWW.JAMESGREGORY.CO.UK

CLIENT

PROJECT
6 REDINGTON ROAD
LONDON
NW3 7RG

DRAWING TITLE
Proposed Rear and Side Extension

PROJECT NO	DRAWN BY
	GH
DATE	SCALE
May 07	1:50
DRAWING NO	REV

RECEIVED
31 MAY 2007

North Elevation

© COPYRIGHT JAMES GREGORY ASSOCIATES

JAMES GREGORY ASSOCIATES
193A WIDMORE RD
BROMLEY, KENT
BR1 2RG
TEL 020 8466 0220
FAX 020 8466 0225
WWW.JAMES-GREGORY.CO.UK

CLIENT

PROJECT
6 REDINGTON ROAD
LONDON
NW3 7RG

DRAWING TITLE
Proposed Rear and Side Extension

PROJECT NO	DRAWN BY
	GH
DATE	SCALE
May 07	1:50
DRAWING NO	REV

RECEIVED 31 MAY

West Elevation

© COPYRIGHT JAMES GREGORY ASSOCIATES

JAMES GREGORY ASSOCIATES
193A WIDMORE RD
BROMLEY, KENT
BR1 2RG
TEL 020 8466 0220
FAX 020 8466 0225
WWW.JAMES-GREGORY.CO.UK

CLIENT

PROJECT
6 REDINGTON ROAD
LONDON
NW3 7RG

DRAWING TITLE
Proposed Rear and Side Extension

PROJECT NO	DRAWN BY GH
DATE May 07	SCALE 1:50

DRAWING NO REV

31 MAY 2007

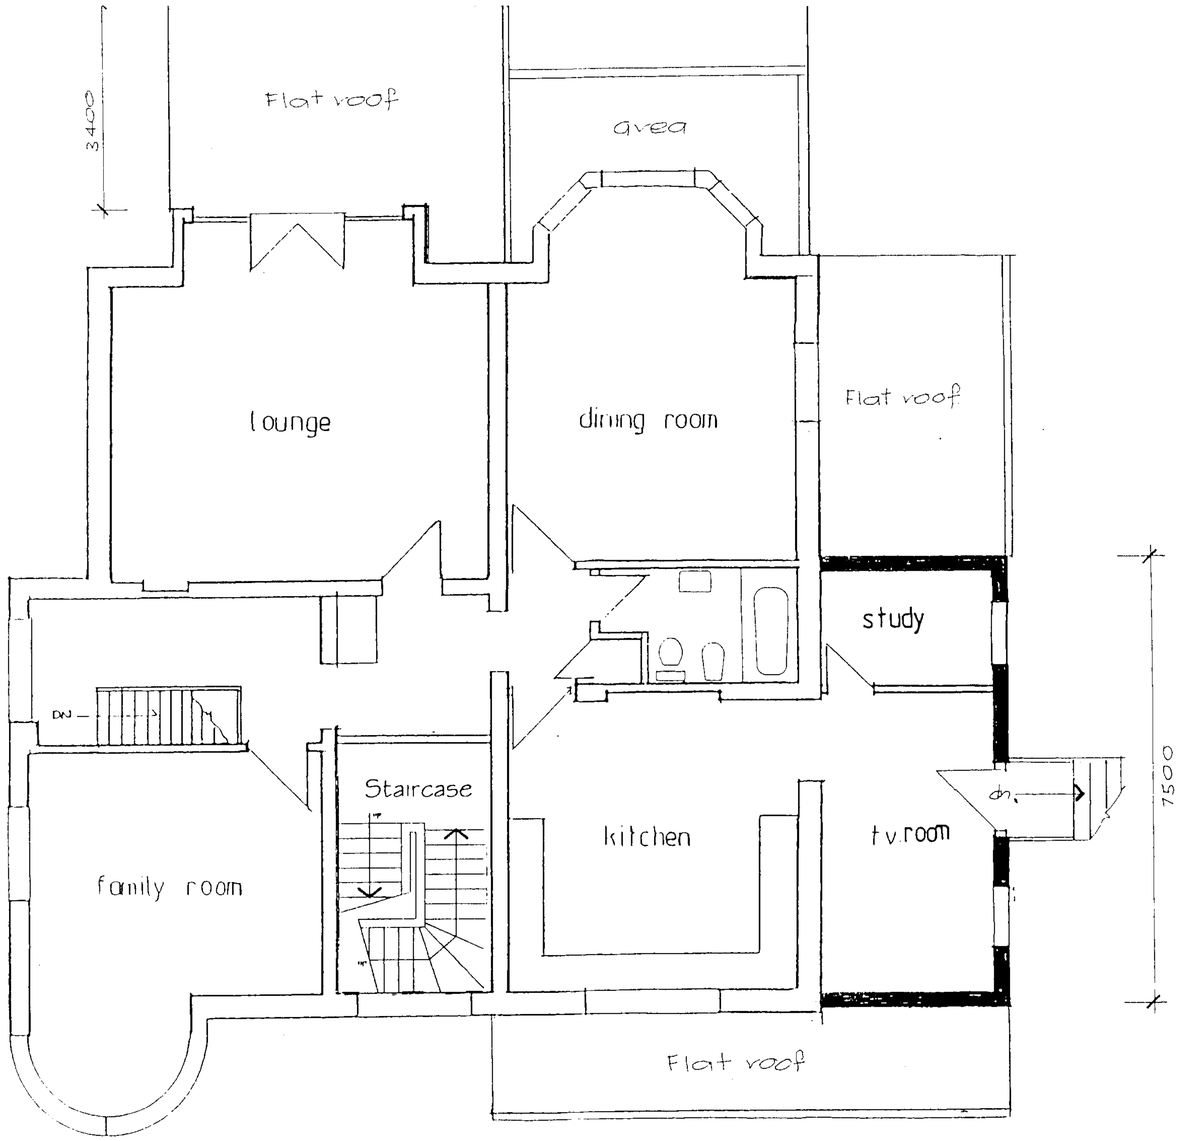

First Floor Plan

© COPYRIGHT JAMES GREGORY ASSOCIATES

JAMES GREGORY ASSOCIATES
193A WIDMORE RD
BROMLEY, KENT
BR1 2RG
TEL 020 8466 0220
FAX 020 8466 0225
WWW.JAMESGREGORY.CO.UK

CLIENT

PROJECT

6 REDINGTON ROAD
LONDON
NW3 7RG

DRAWING TITLE

Proposed Rear and Side Extension

PROJECT NO	DRAWN BY
	GH
DATE	SCALE
May 07	1:50
DRAWING NO	REV

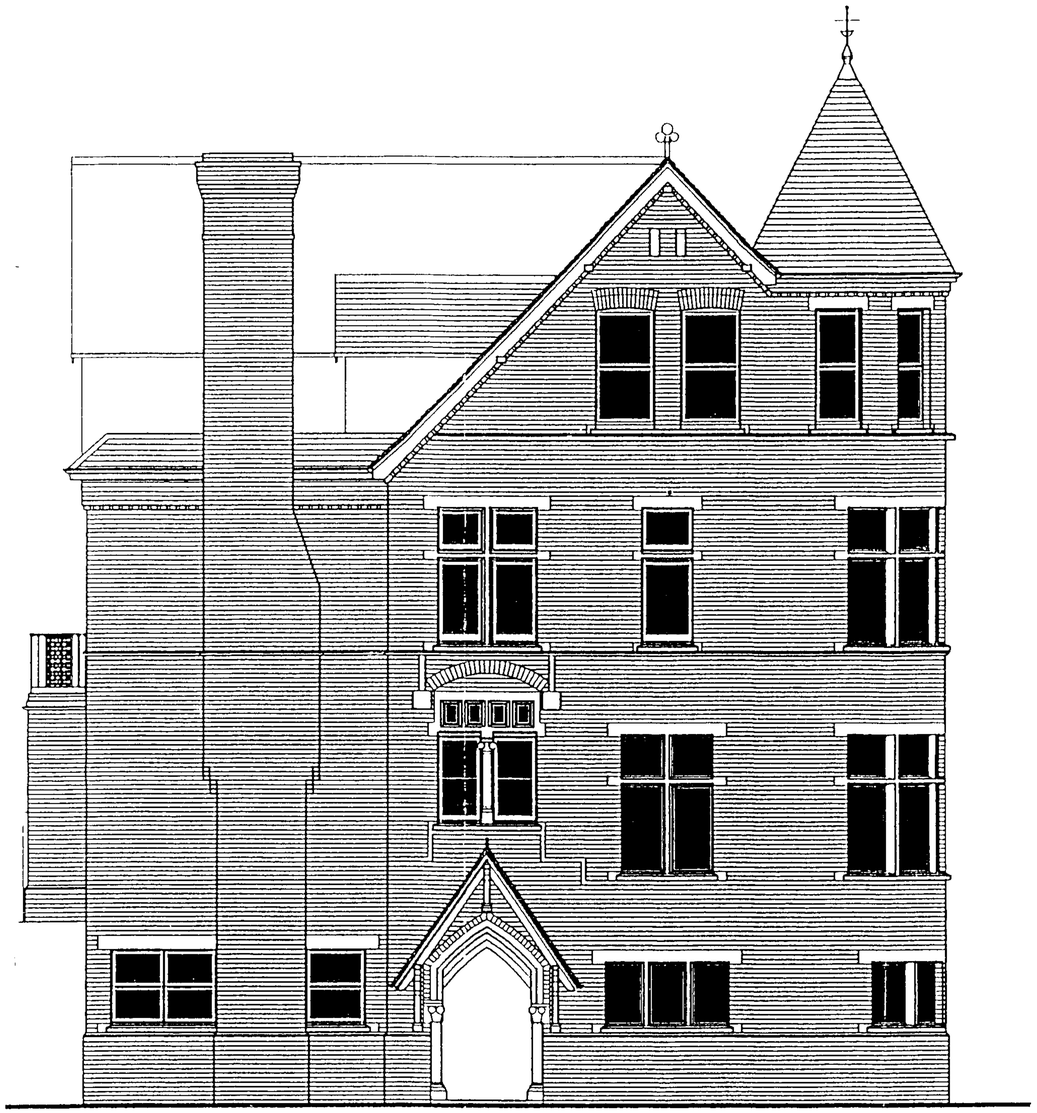

South Elevation

RECEIVED
31 MAY 2007

© COPYRIGHT JAMES GREGORY ASSOCIATES

JAMES GREGORY ASSOCIATES
193A WIDMORE RD
BROMLEY, KENT
BR1 2RG
TEL 020 8466 0220
FAX 020 8466 0225
WWW.JAMES-GREGORY.CO.UK

CLIENT

PROJECT
6 REDINGTON ROAD
LONDON
NW3 7RG

DRAWING TITLE
Proposed Rear and Side Extension

PROJECT NO	DRAWN BY
	GH
DATE	SCALE
May 07	1:50

DRAWING NO | REV

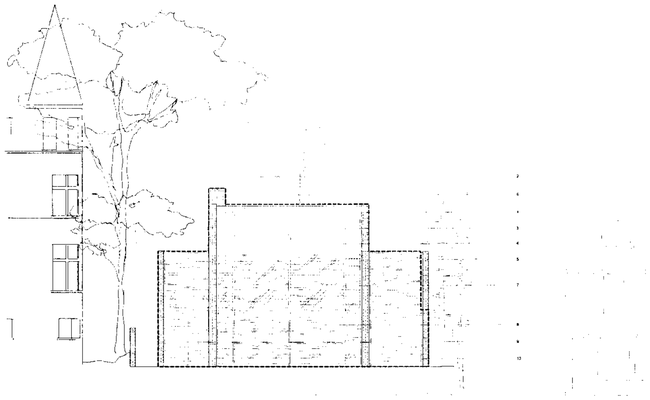

Front Elevation

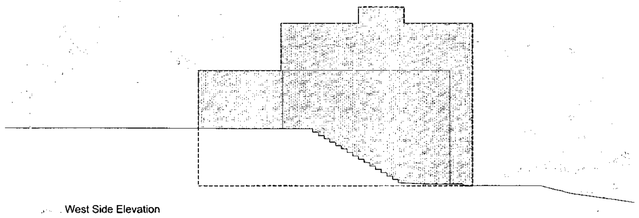

West Side Elevation

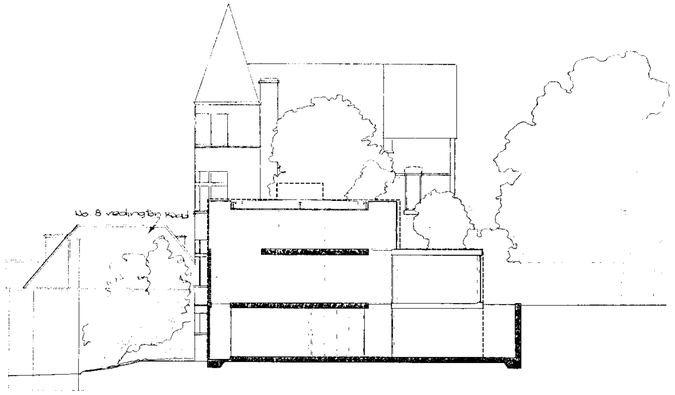

Section looking East

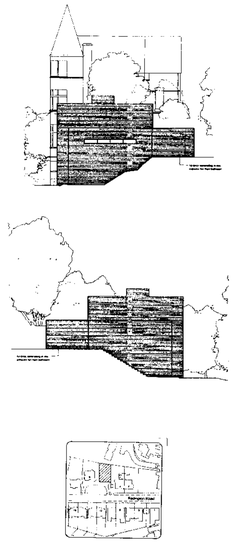

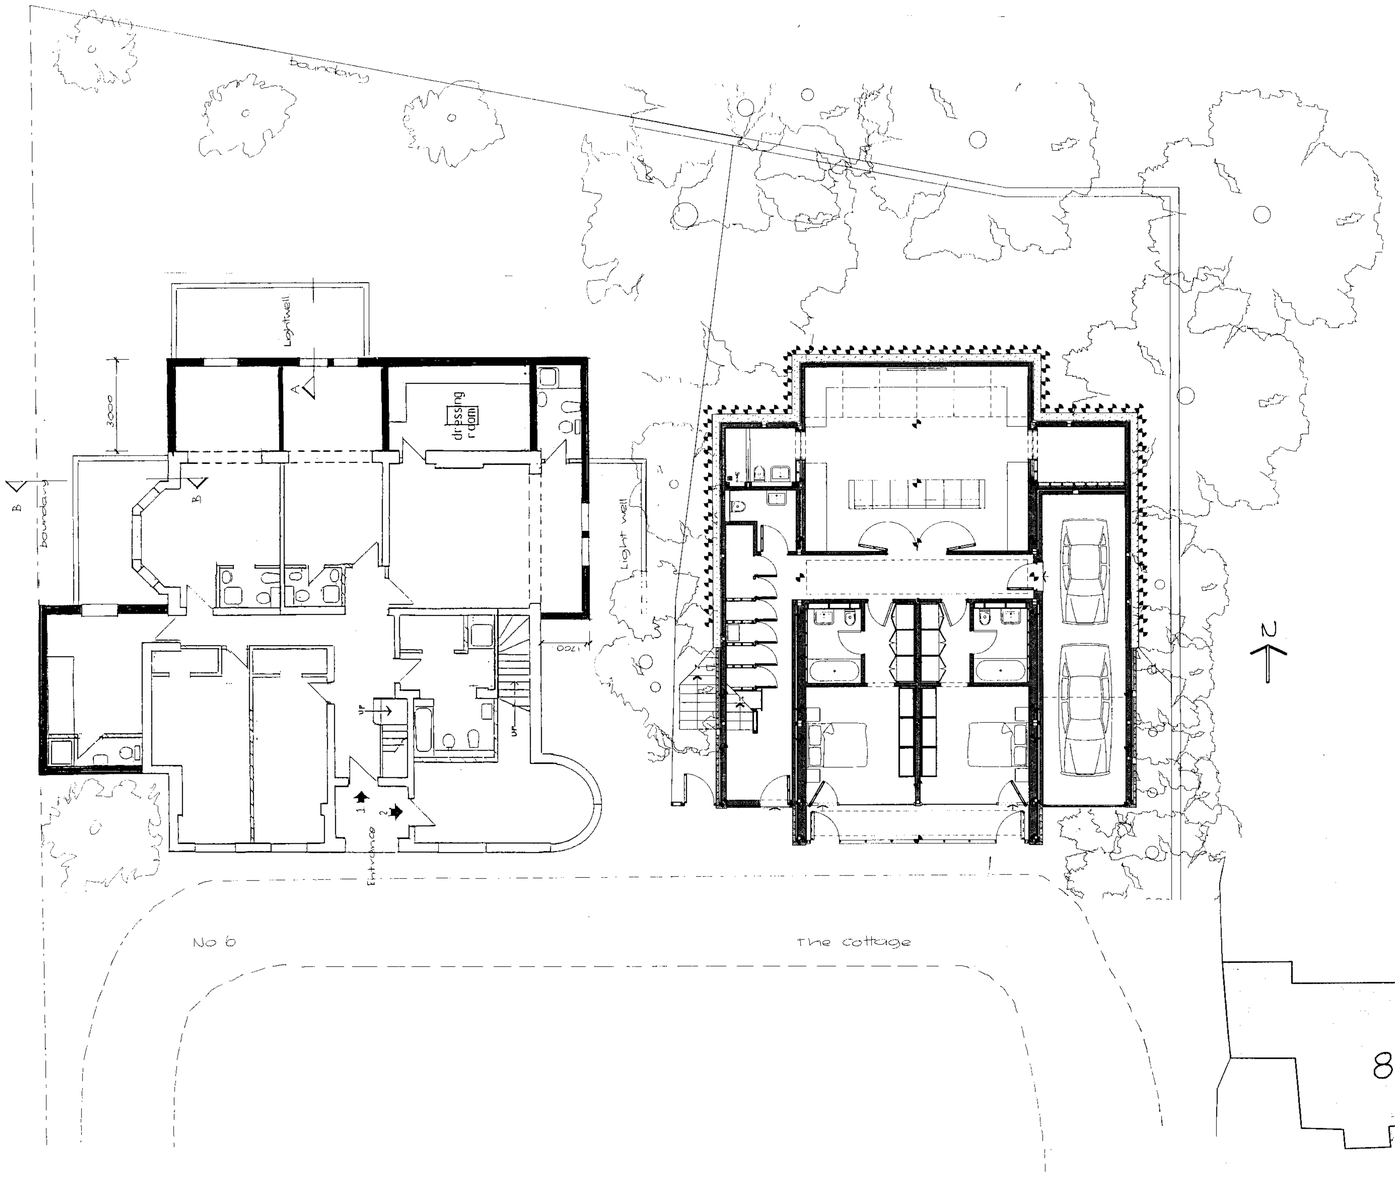

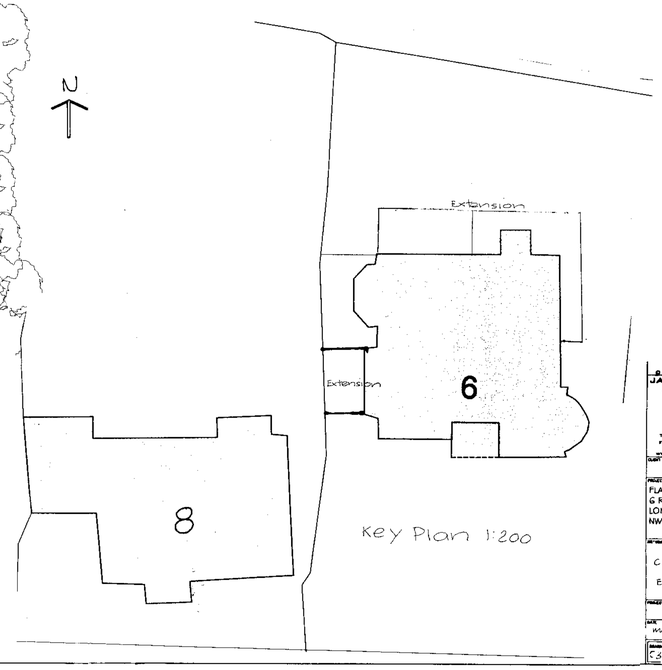

Key Plan 1:200

JAMES GREGORY ASSOCIATES
192A WIDMORE RD
BROMLEY, KENT
BR1 3RG
TEL 020 8466 0220
FAX 020 8466 0225

CLIENT

PROJECT
FLATS 1 & 2
6 REDINGTON ROAD
LONDON
NW3 7RG

DRAWING TITLE
contectual
Elevations

PROJECT NO | DRAWN BY
DATE May 007 | SCALE
DRAWING NO C300 | REV

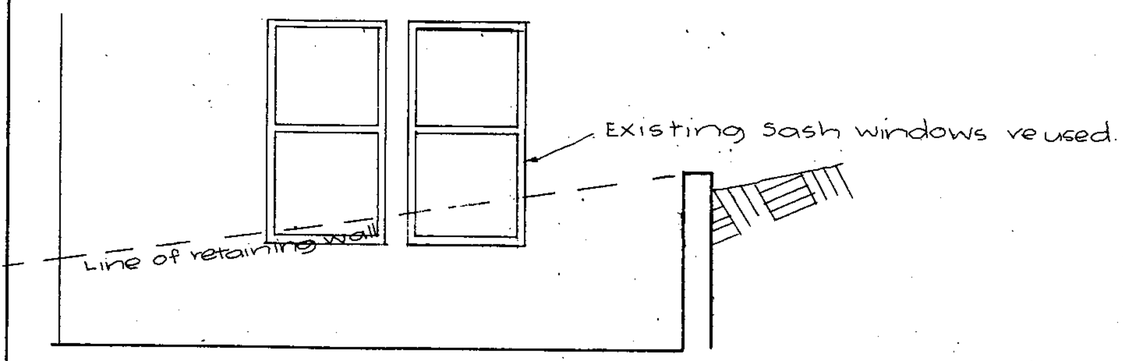

Elevation) C.C

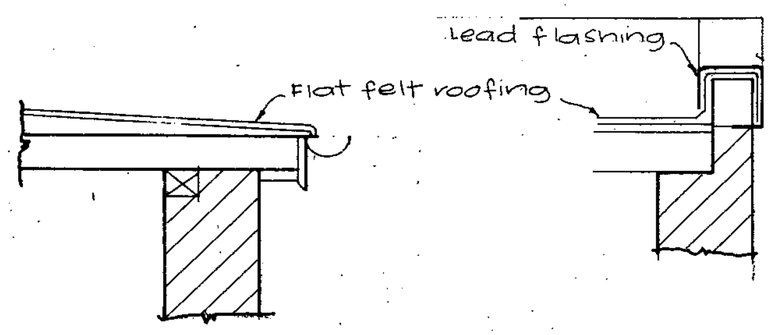

Detail sections of Flat roof.

RECEIVED
22 JUN 2007

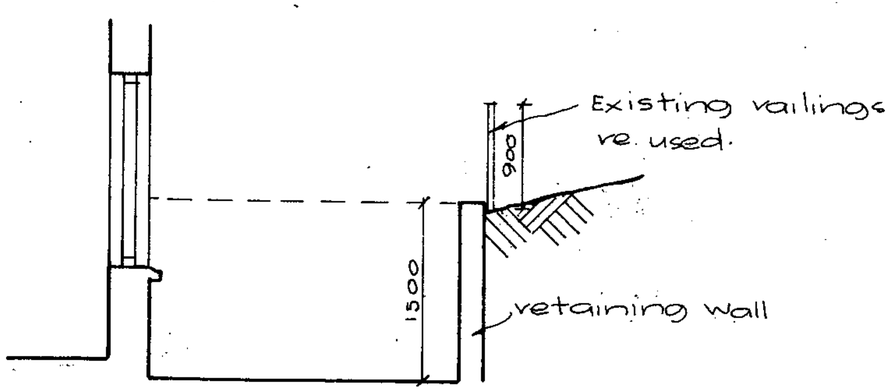

Section AA

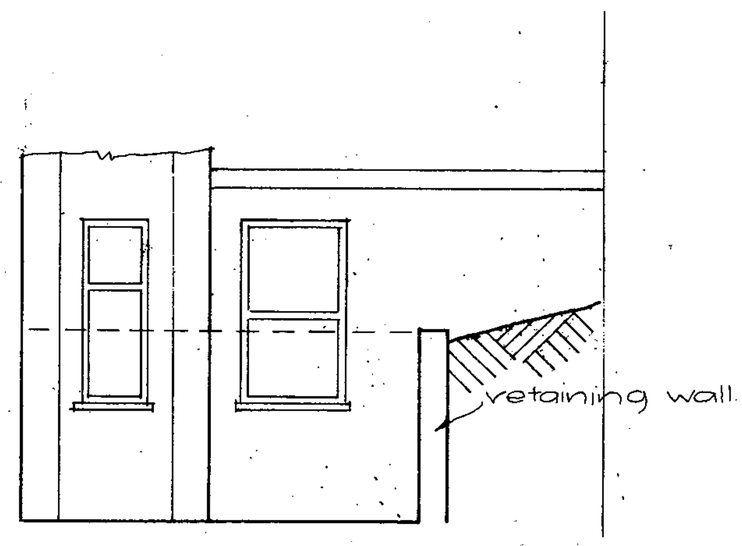

Section BB

© COPYRIGHT JAMES GREGORY ASSOCIATES

JAMES GREGORY ASSOCIATES
193A WIDMORE RD
BROMLEY, KENT
BR1 2RG
TEL 020 8466 0220
FAX 020 8466 0225
WWW.JAMES-GREGORY.CO.UK

CLIENT

PROJECT
FLATS 1 & 2
6 REDINGTON ROAD
LONDON
NW3 7RG

DRAWING TITLE
Sections.
Lightwells
and Flat roof.

PROJECT NO 189
DRAWN BY
DATE May 007
SCALE
DRAWING NO C 301.
REV