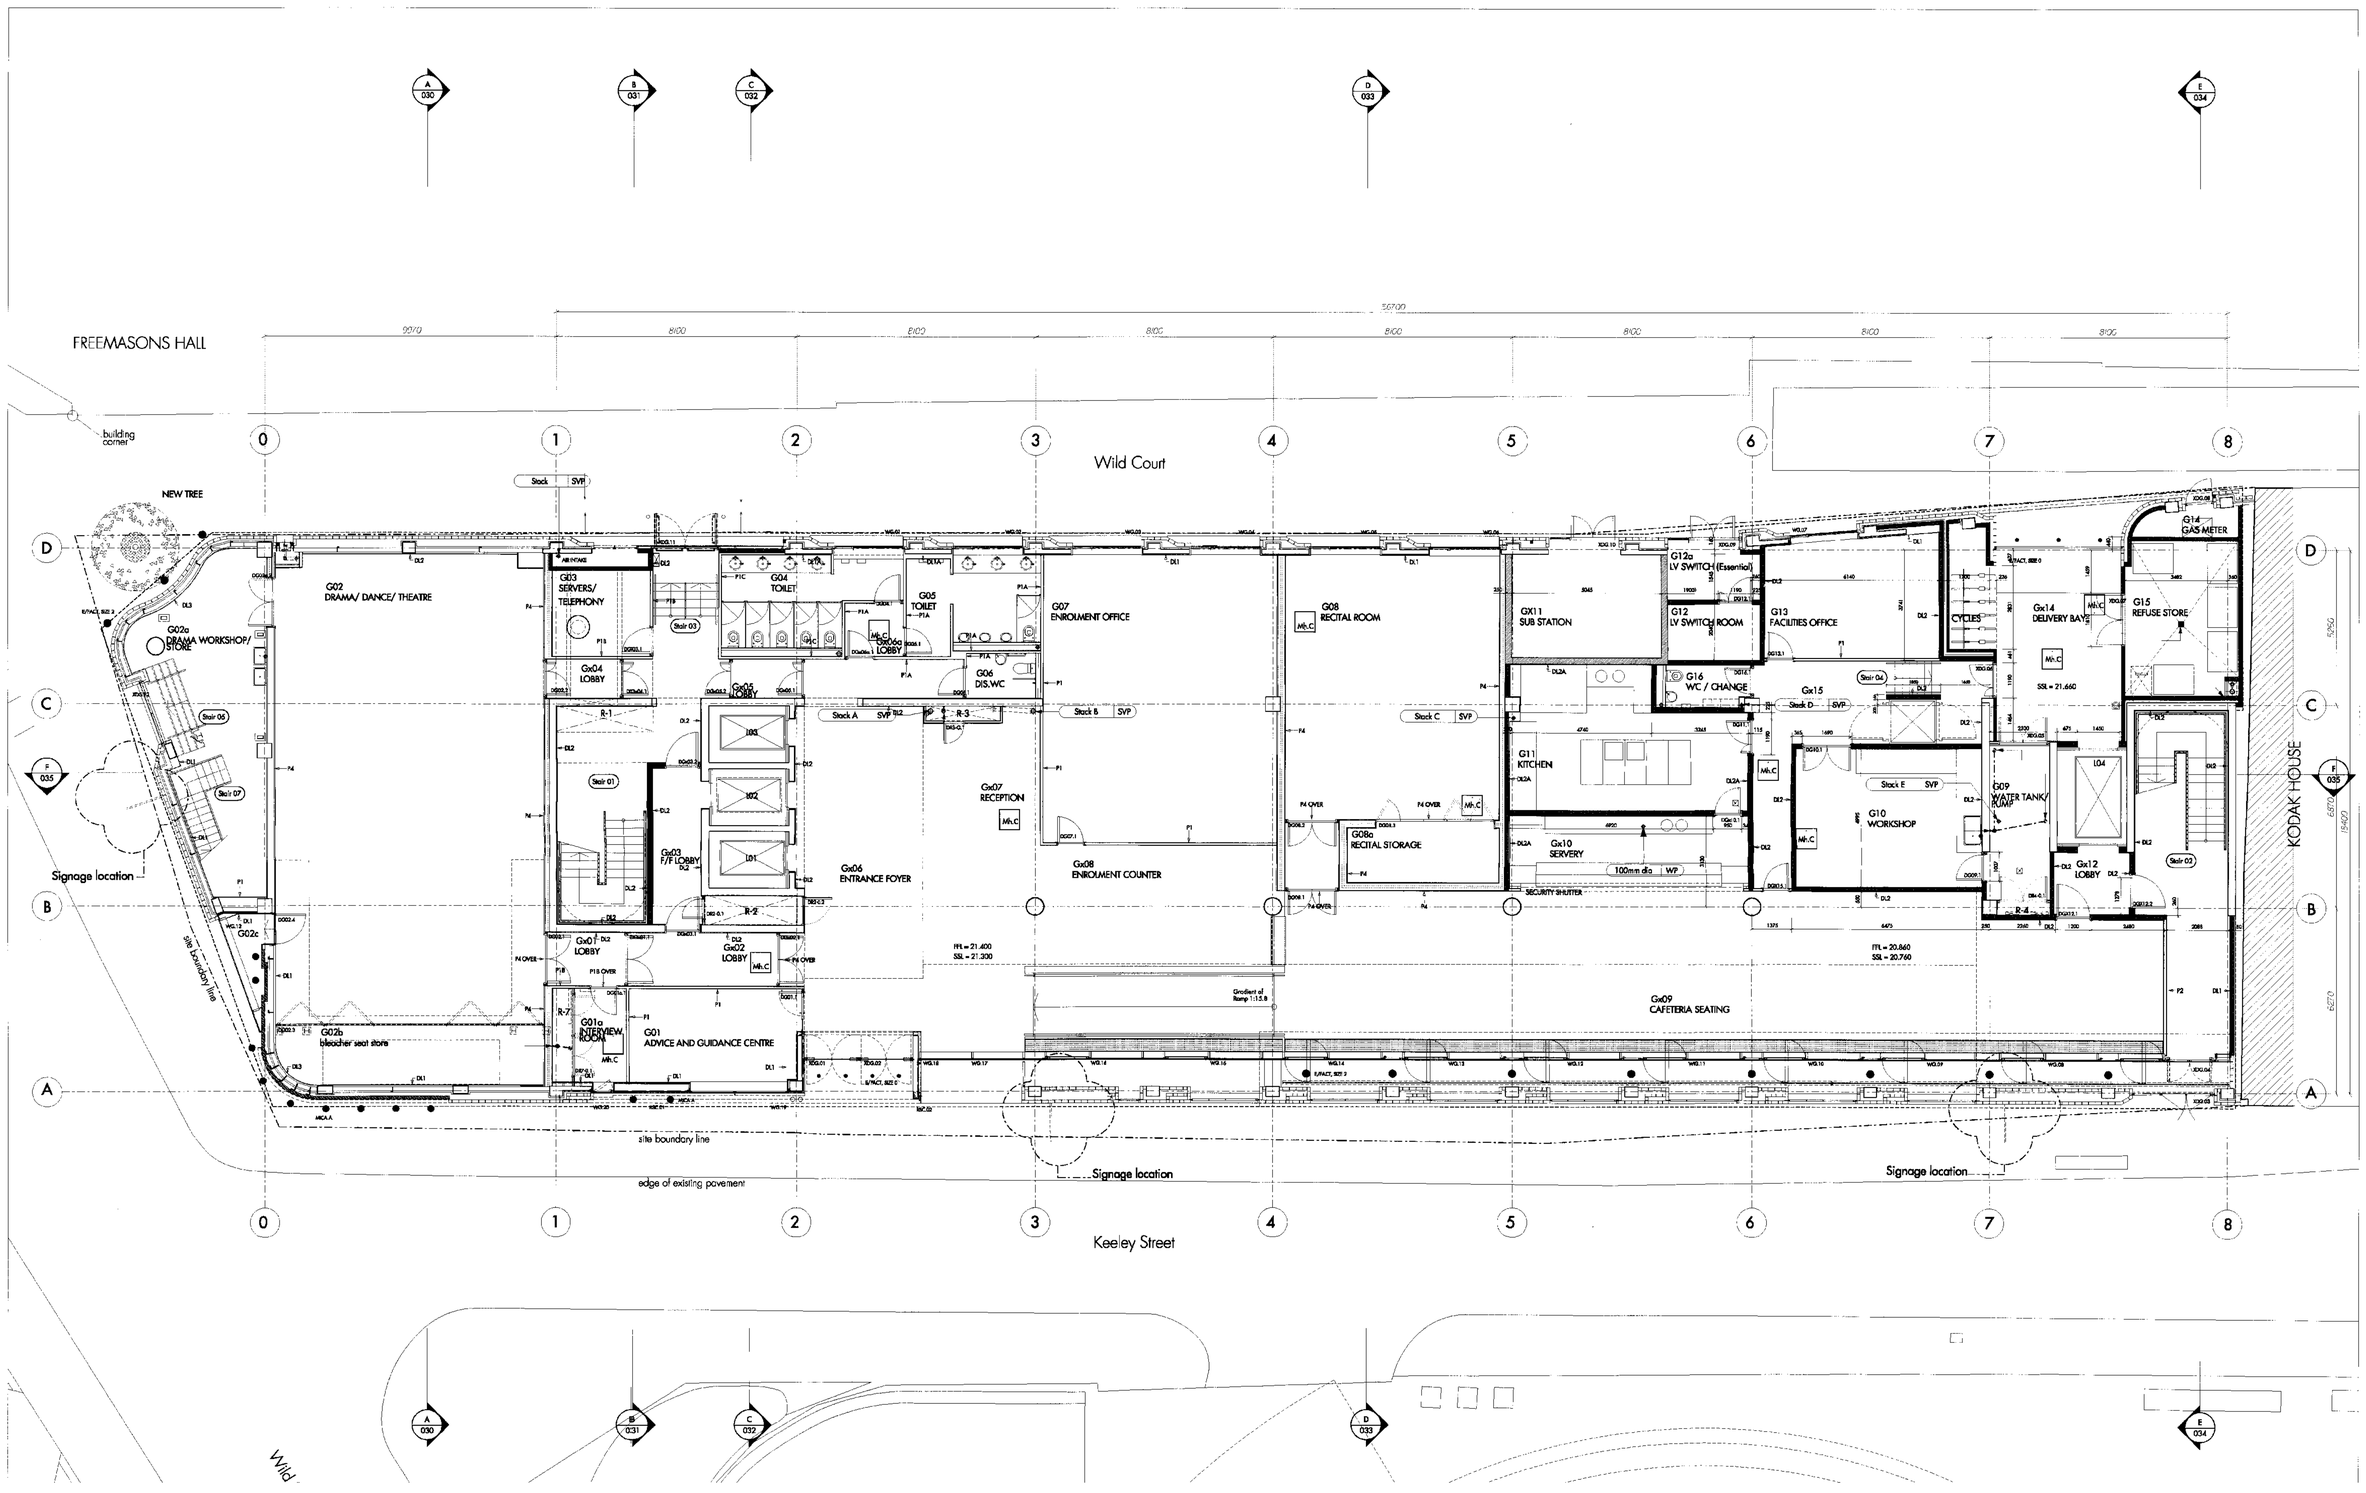
FREEMASONS HALL
Wild Court
Keeley Street
KODAK HOUSE
NEW TREE
building corner
G02 DRAMA/ DANCE/ THEATRE
G02a DRAMA WORKSHOP/ STORE
G02c
G02b bleacher seat store
G03 SERVERS/ TELEPHONY
Gx04 LOBBY
Gx05 LOBBY
G04 TOILET
G05 TOILET
Gx06a LOBBY
G06 DIS.WC
G07 ENROLMENT OFFICE
Gx07 RECEPTION
Gx03 F/F LOBBY
Gx06 ENTRANCE FOYER
Gx08 ENROLMENT COUNTER
Gx01 LOBBY
Gx02 LOBBY
G01a INTERVIEW ROOM
G01 ADVICE AND GUIDANCE CENTRE
G08 RECITAL ROOM
G08a RECITAL STORAGE
GX11 SUB STATION
G12a LV SWITCH (Essential)
G12 LV SWITCH ROOM
G13 FACILITIES OFFICE
G16 WC / CHANGE
Gx15
CYCLES
Gx14 DELIVERY BAYS
G14 GAS METER
G15 REFUSE STORE
G11 KITCHEN
Gx10 SERVERY
G10 WORKSHOP
G09 WATER TANK/ PUMP
Gx12 LOBBY
Gx09 CAFETERIA SEATING
SECURITY SHUTTER
Signage location
site boundary line
edge of existing pavement