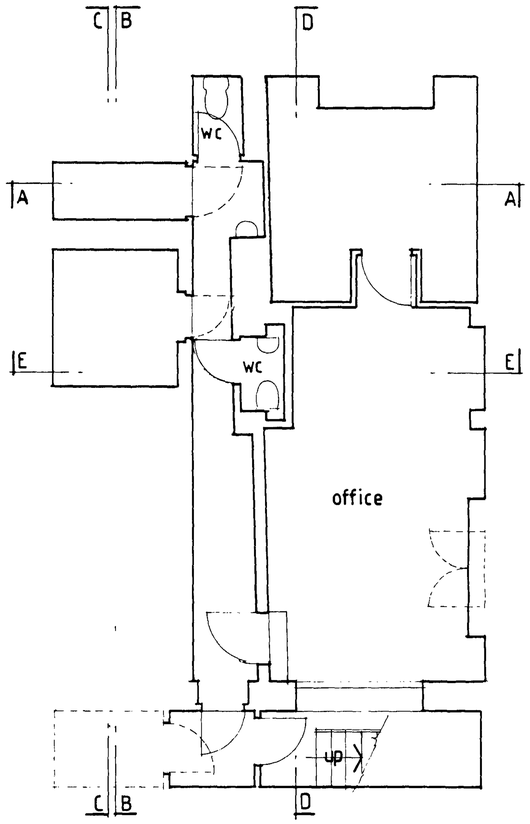

BASEMENT

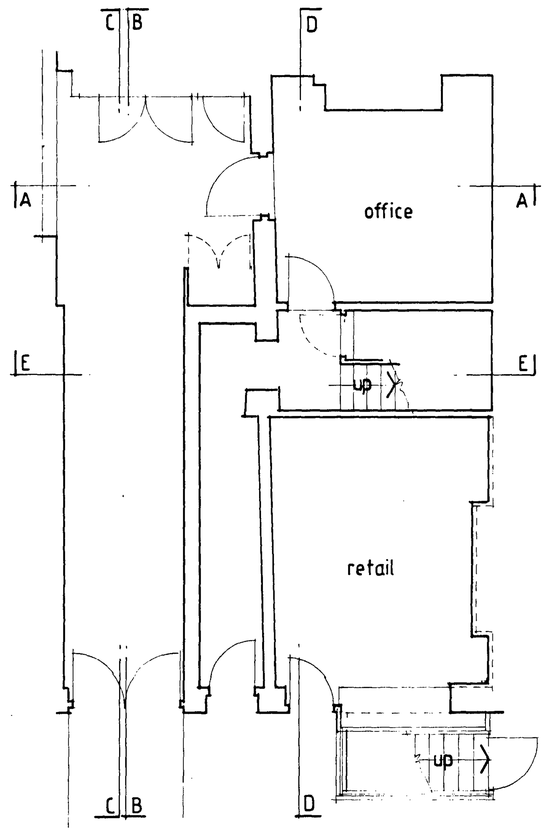

GROUND FLOOR

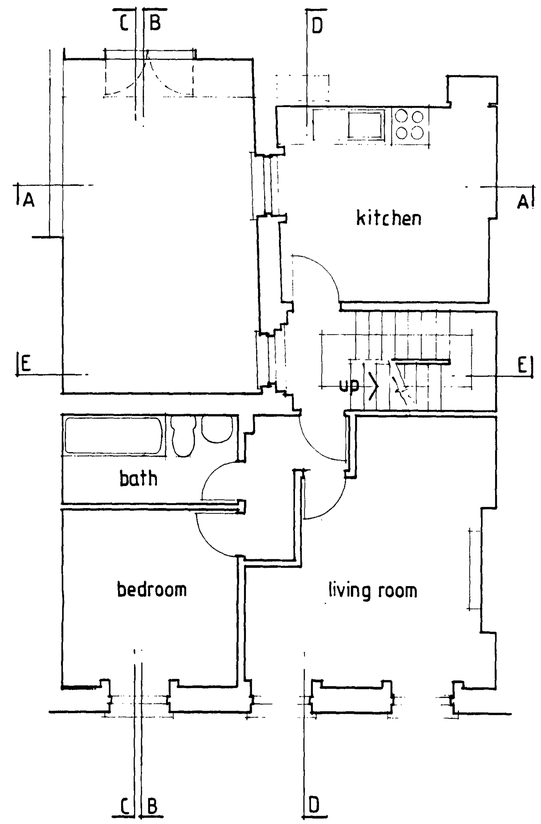

FIRST FLOOR
(flat 1-non self contained flat)

ARVANITAKIS ASSOCIATES		
Tel 020 7631 5383 Fax 020 7636 2429		3 Wigmore Place Cavendish Square London W1U 2LN
Job title 35 TOTTENHAM ST, LONDON W1		
Drawing title FLOOR PLANS EXISTING (B,G,1)		
Drawing Number 06/104/01	Scale 1:50	Date 4/8/06

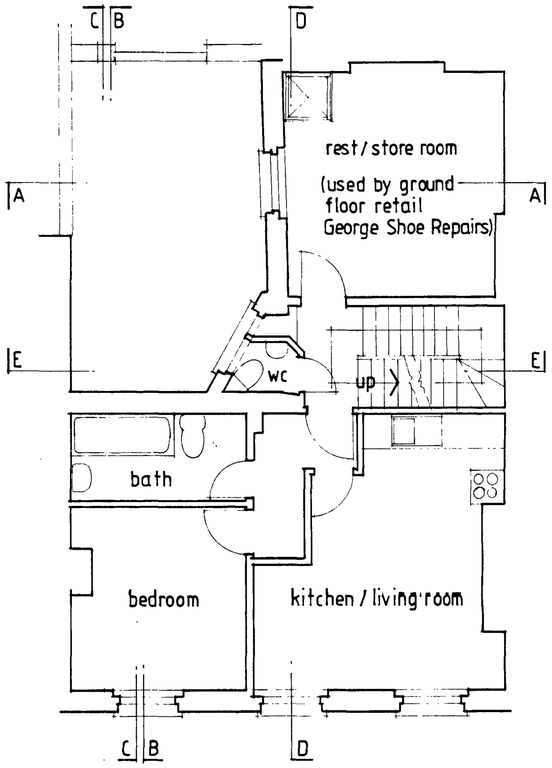

SECOND FLOOR
(flat 2 - self contained)

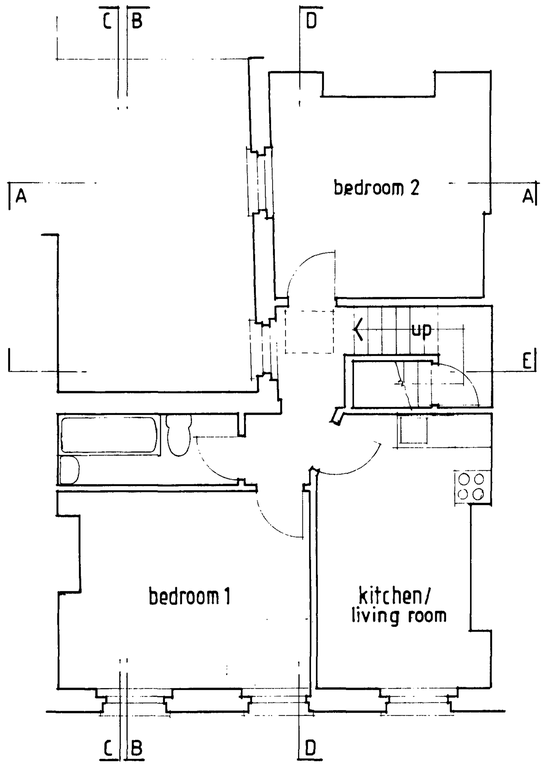

THIRD FLOOR
(flat 3 - self contained)

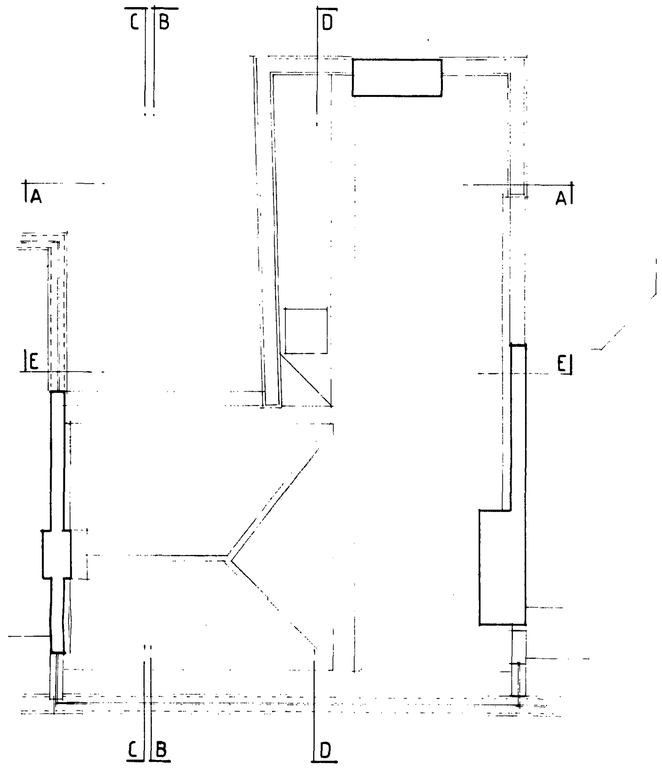

ROOF

ARVANITAKIS ASSOCIATES		
Tel 020 7631 5383 Fax 020 7636 2429		3 Wigmore Place Cavendish Square London W1U 2LN
Job title 35 TOTTENHAM ST, LONDON, W1		
Drawing title FLOOR PLANS EXISTING (2,3,R)		
Drawing Number 06/104/02	Scale 1:50	Date 4/8/06
Revision		

FRONT ELEVATION

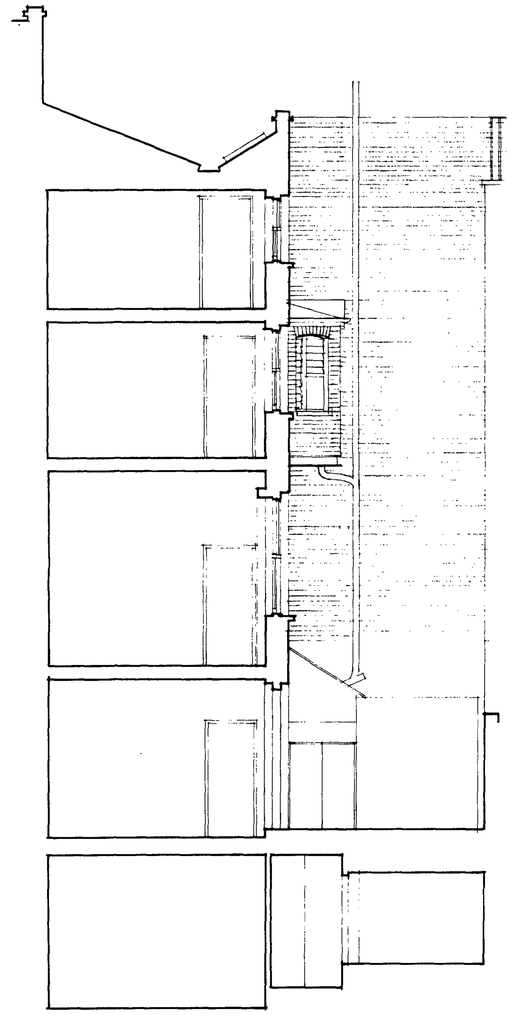

SECTION A-A

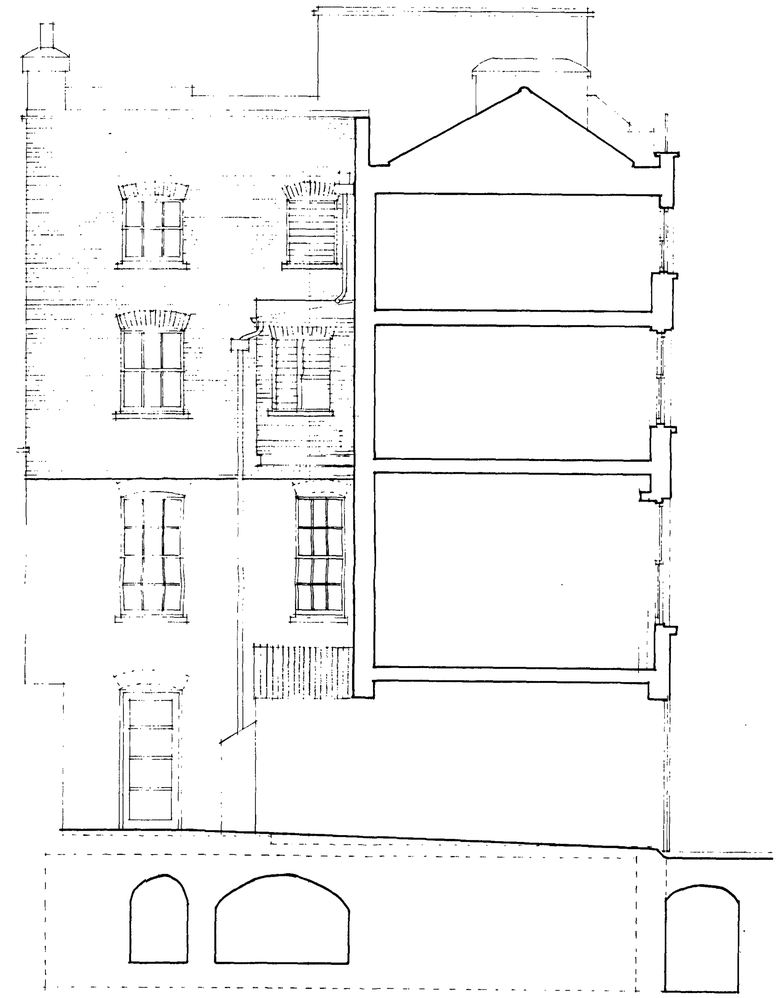

SECTION B-B

ARVANITAKIS ASSOCIATES	
Tel 020 7631 5383 Fax 020 7636 2429	3 Wigmore Place Cavendish Square London W1U 2LN
Job title	35 TOTTENHAM ST, LONDON, W1
Drawing title	FRONT ELEVATION & SECTIONS A & B EXISTING
Drawing Number	06/104/03
Scale	1:50
Date	7/8/06
Revision	

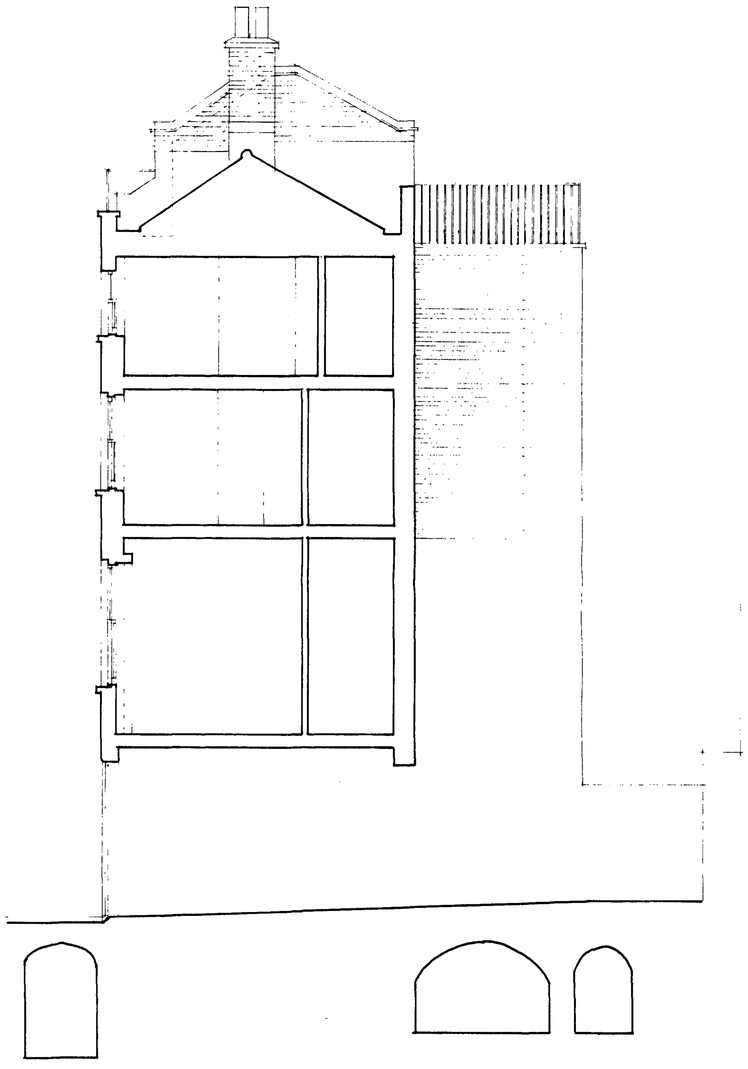

SECTION C-C

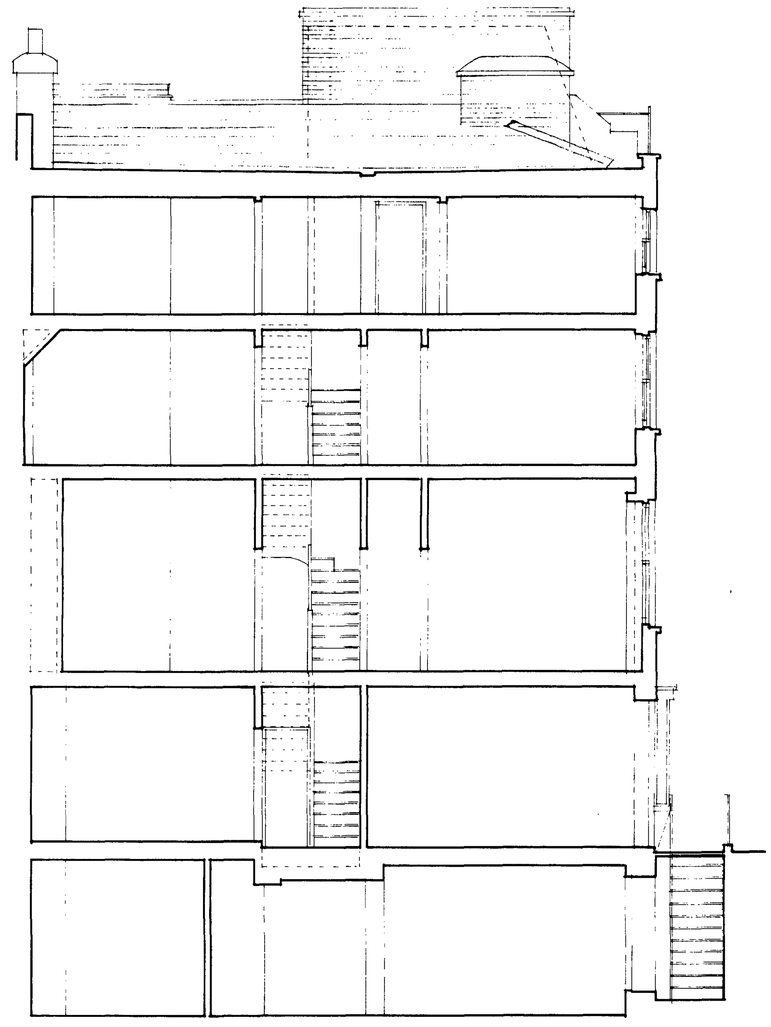

SECTION D-D

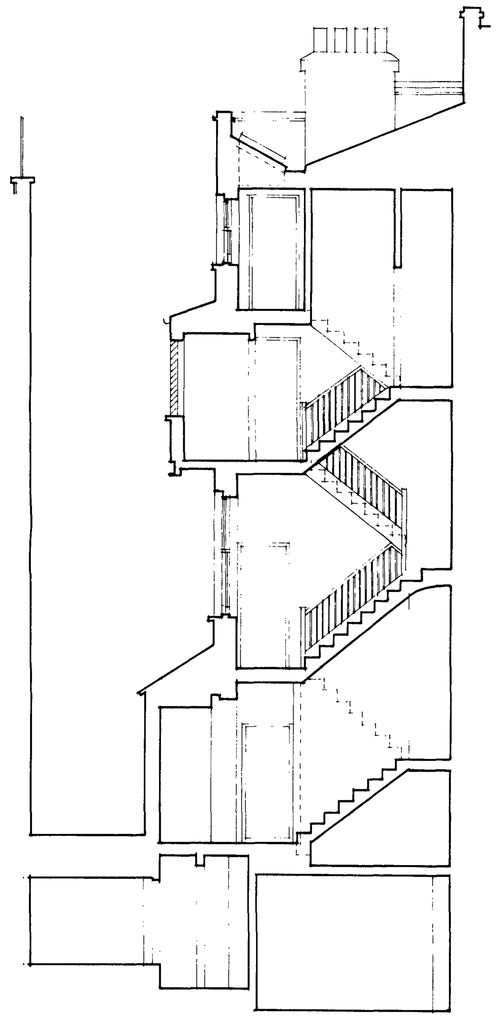

SECTION E-E

ARVANITAKIS ASSOCIATES		
Tel 020 7631 5383 Fax 020 7636 2429		3 Wigmore Place Cavendish Square London W1U 2LN
Job title 35 TOTTENHAM ST, LONDON, W1		
Drawing title SECTIONS C,D,E EXISTING		
Drawing Number 06/104/04	Scale 1:50	Date 7/8/06