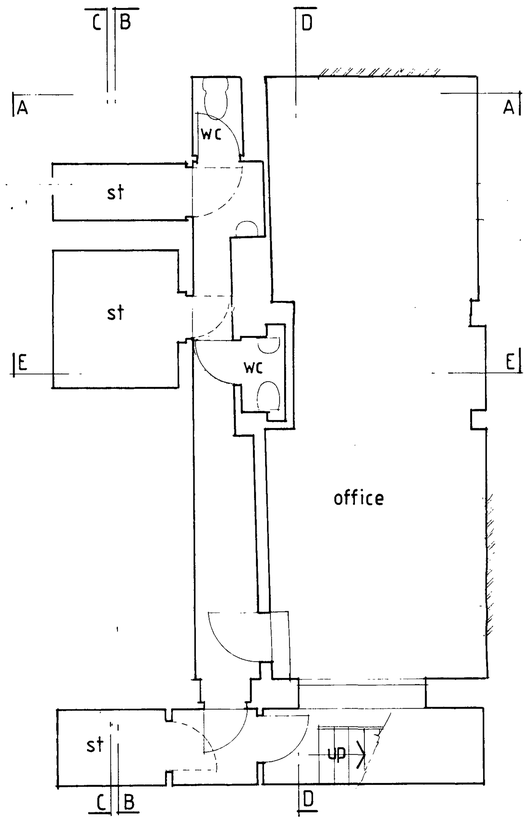

BASEMENT

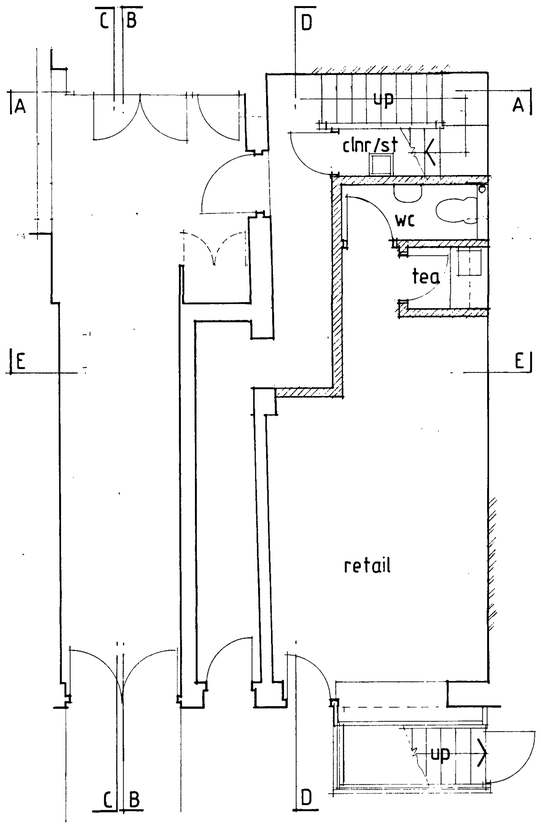

GROUND FLOOR

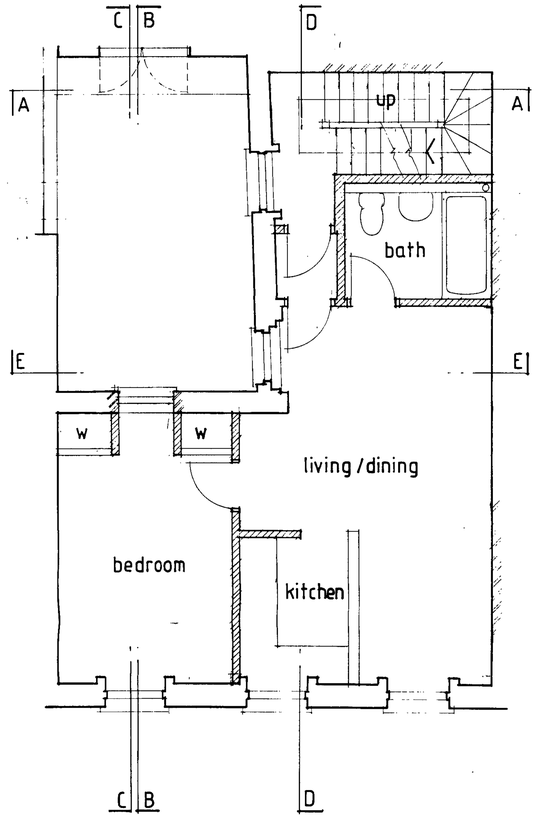

FIRST FLOOR
FLAT 1

Planning issue 21/12/06.

ARVANITAKIS ASSOCIATES		
Tel 020 7631 5383 Fax 020 7636 2429		3 Wigmore Place Cavendish Square London W1U 2LN
Job title 35 TOTTENHAM ST, LONDON W1		
Drawing title FLOOR PLANS-PROPOSED (B,G,1)		
Drawing Number 06/104/05	Scale 1:50	Date 4/8/06
Revision		

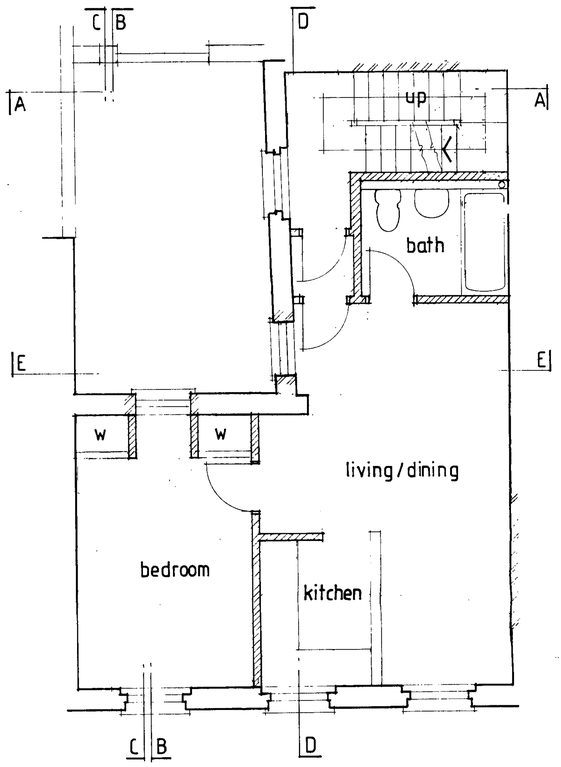

SECOND FLOOR
FLAT 2

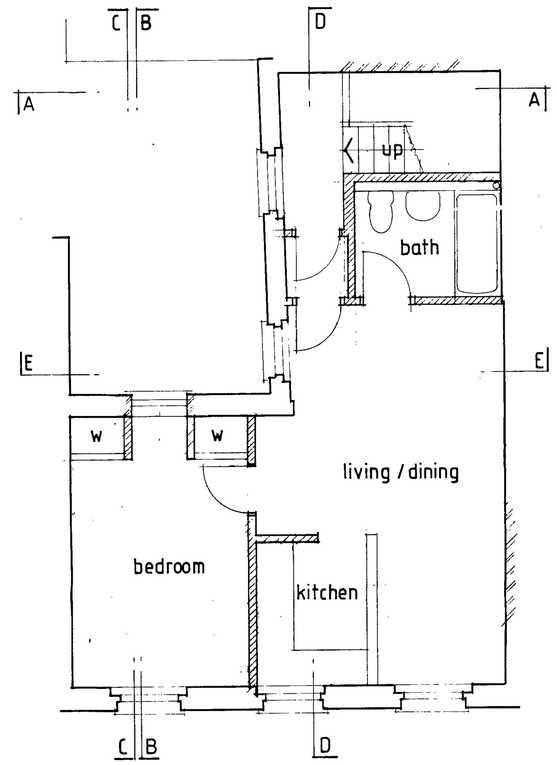

THIRD FLOOR
FLAT 3

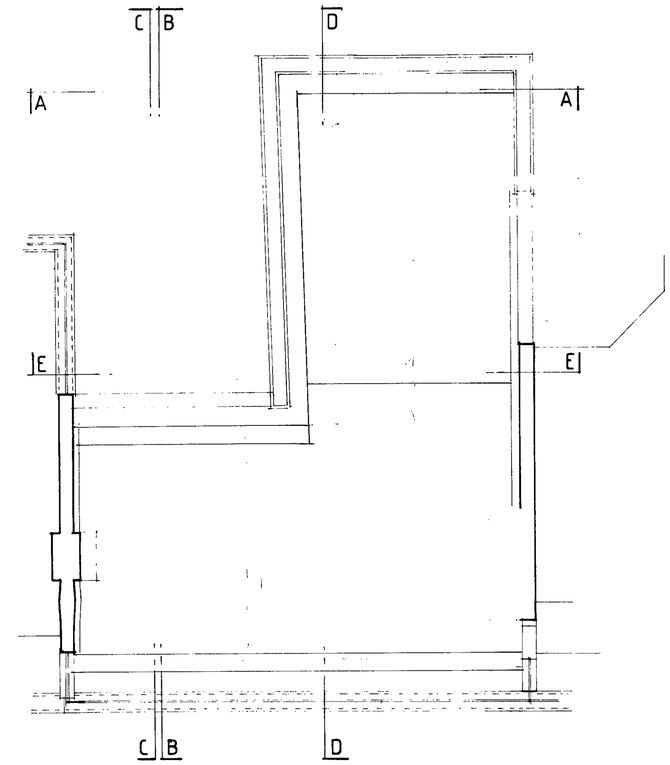

ROOF

Planning issue 21/12/06

ARVANITAKIS ASSOCIATES		
Tel 020 7631 5383 Fax 020 7636 2429		3 Wigmore Place Cavendish Square London W1U 2LN
Job title	35 TOTTENHAM ST, LONDON, W1	
Drawing title	FLOOR PLANS PROPOSED (2,3,R)	
Drawing Number	Scale	Date
06/104/06	1:50	4/8/06
Revision		

FRONT ELEVATION

- new windows to third floor to be timber double hung sliding sash windows to match existing
- making good to brickwork to match existing.
- new roof covering:- front - 'mansard' section - slate. covering - asphalt.

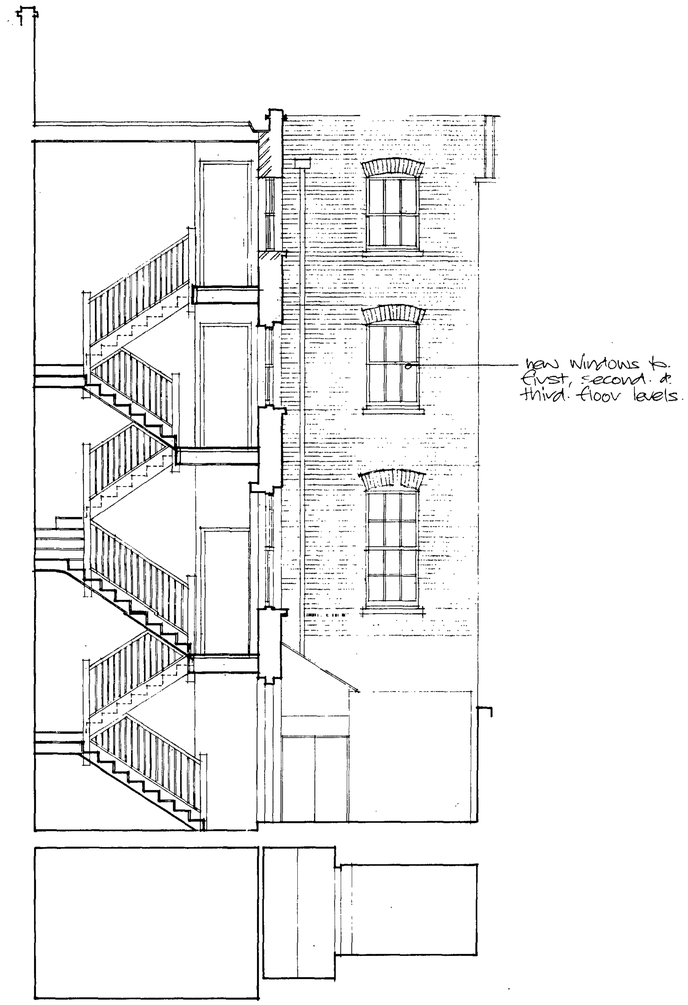

SECTION A-A

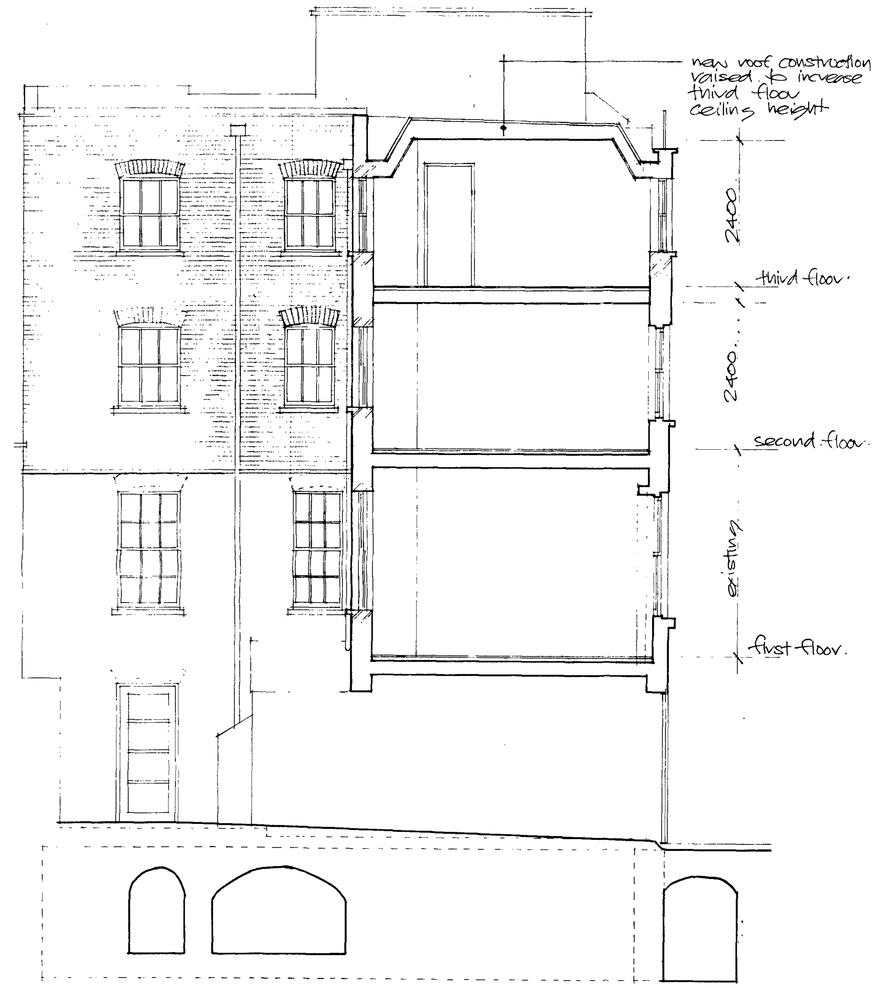

SECTION B-B

Planning issue. 21/12/06.

ARVANITAKIS ASSOCIATES	
Tel 020 7631 5383 Fax 020 7636 2429	3 Wigmore Place Cavendish Square London W1U 2LN
Job title	35 TOTTENHAM ST, LONDON, W1
Drawing title	FRONT ELEVATION & SECTIONS A & B PROPOSED
Drawing Number: 06/104/07	Scale: 1:50 / Date: 7/8/06
Revision	

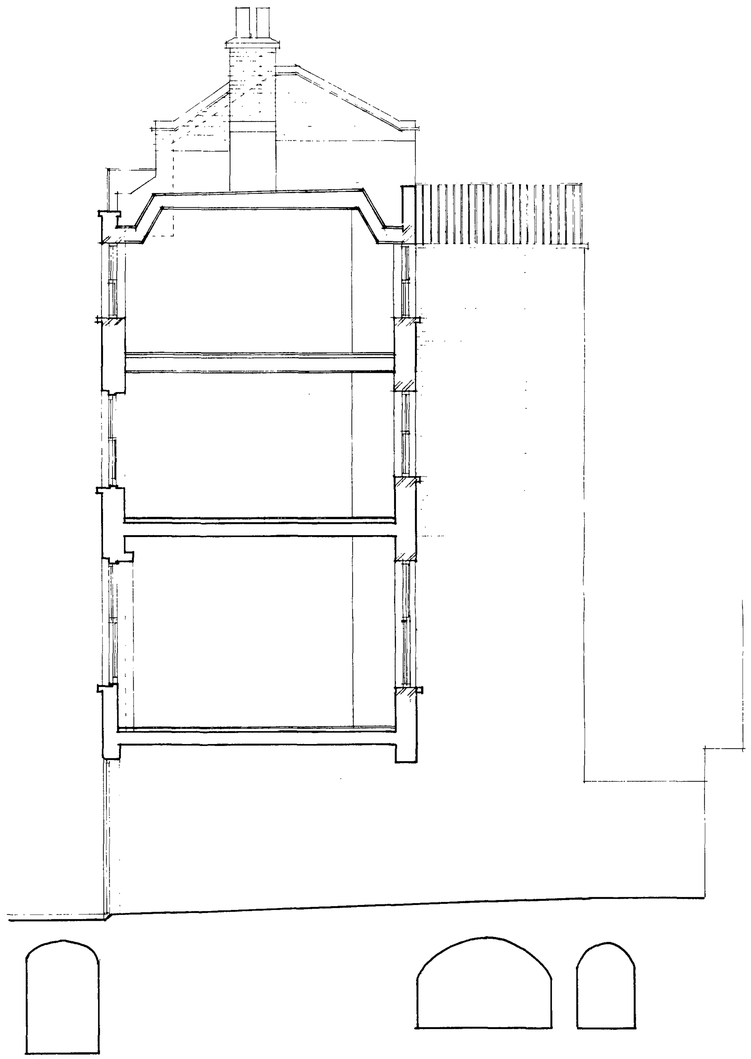

SECTION C-C

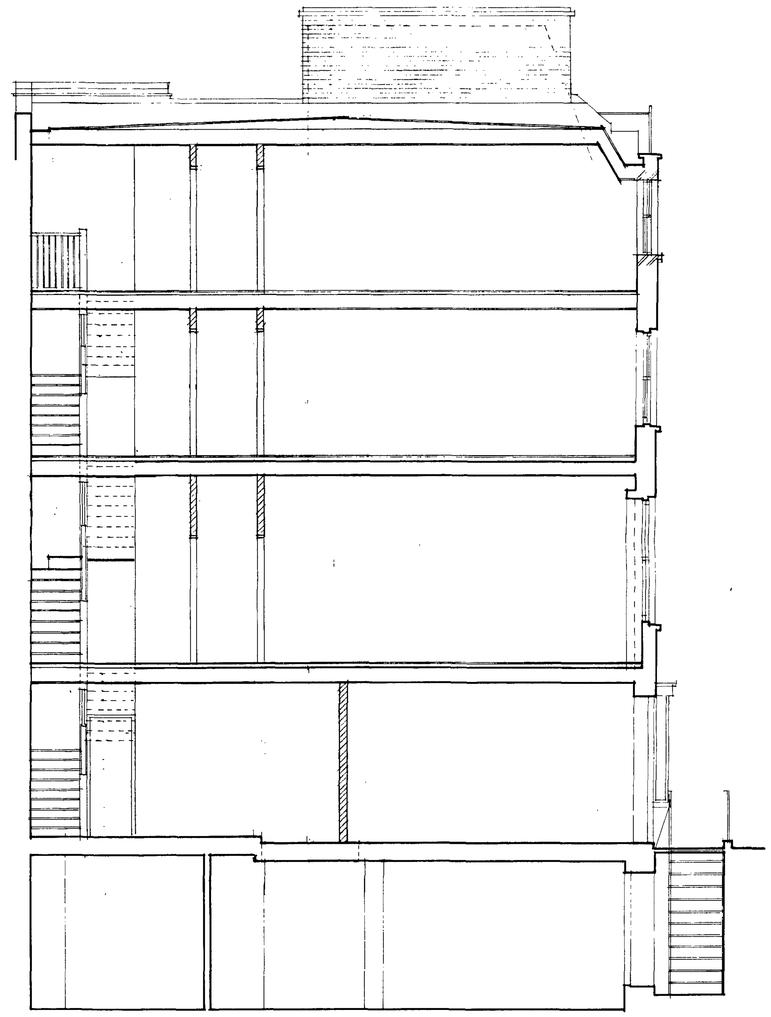

SECTION D-D

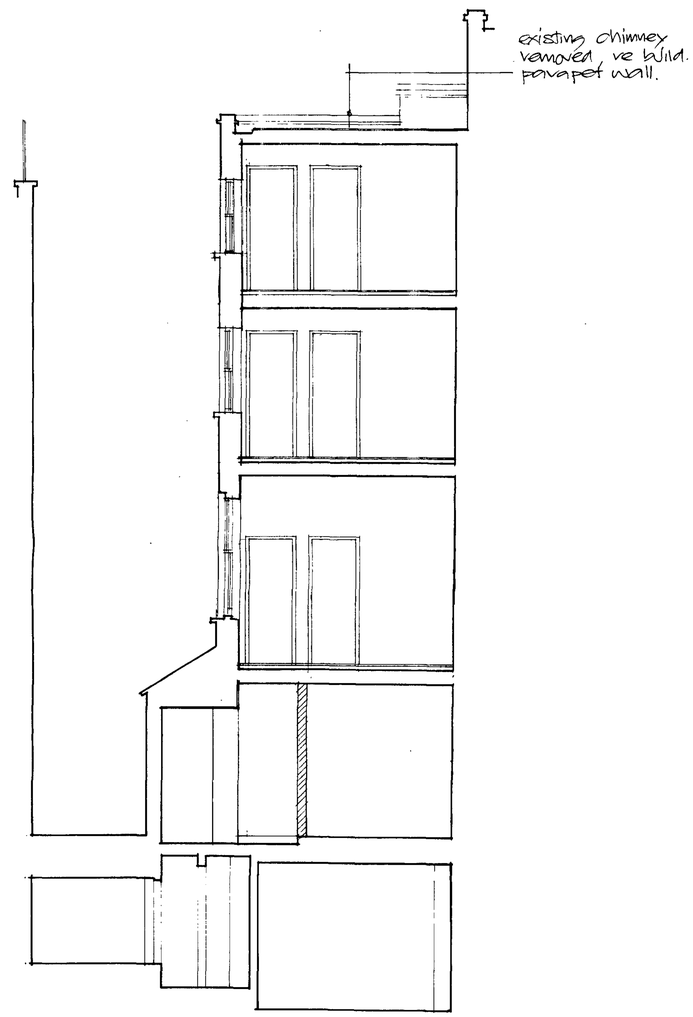

SECTION E-E

Planning issue 21/12/06

ARVANITAKIS ASSOCIATES		
Tel 020 7631 5383 Fax 020 7636 2429		3 Wigmore Place Cavendish Square London W1U 2LN
Job title 35 TOTTENHAM ST, LONDON, W1		
Drawing title SECTIONS C,D,E PROPOSED		
Drawing Number 06/104/08	Scale 1:50	Date 7/8/06
Revision		