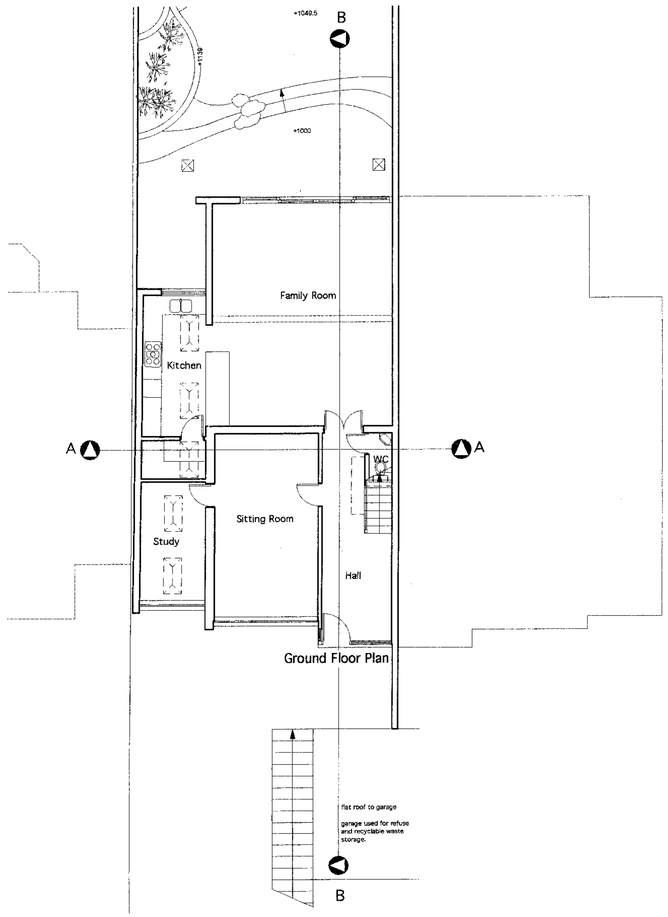

Ground Floor Plan

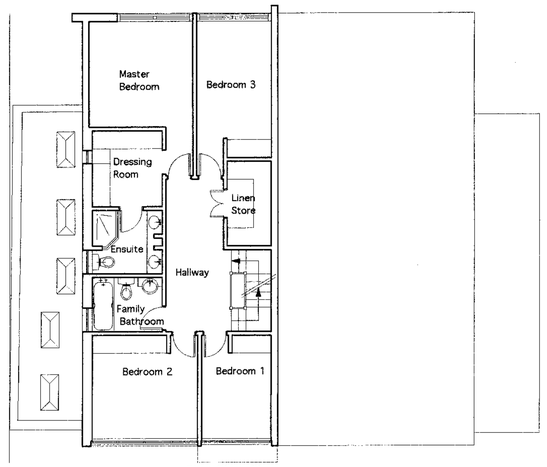

First Floor Plan

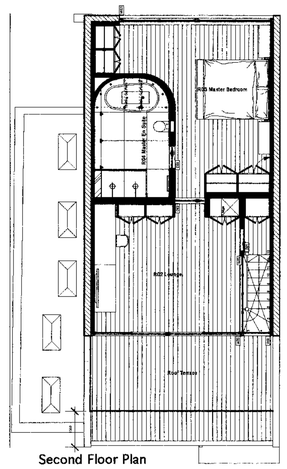

Second Floor Plan

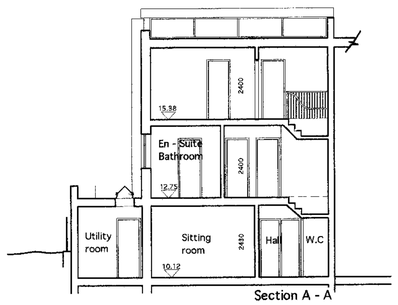

Section A - A

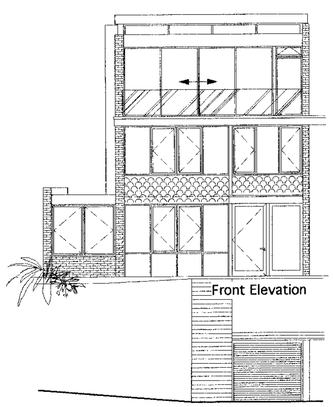

Front Elevation

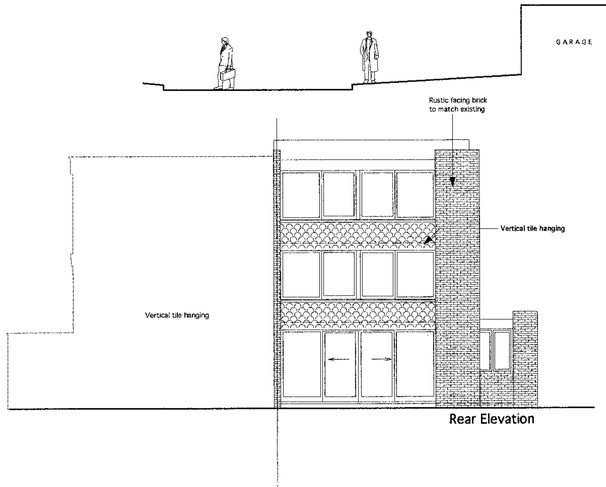

Rear Elevation

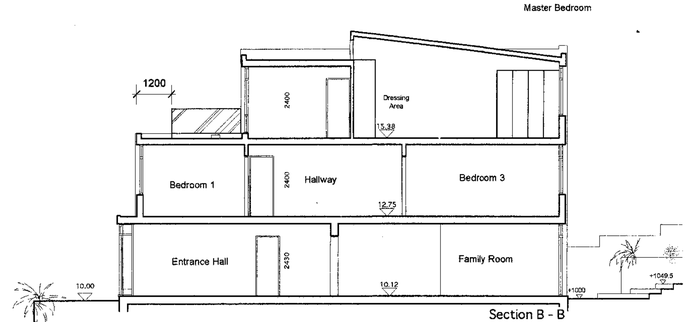

Section B - B

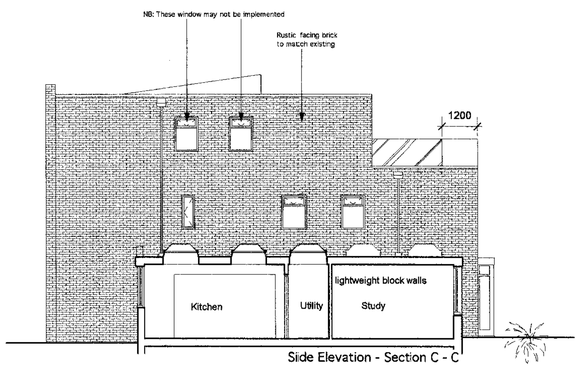

Side Elevation - Section C - C

NOTES

1. This drawing must not be scaled
2. The contractor is to check all dimensions on site

no.	revision	date
A	Rooflights shown on Second Floor Plan altered.	09.03.07

dwg type: PLANNING

dwg status: APPLICATION

Sacks Maguire Architects
Studio 4 2 Downshire hill London NW3 1NR
Telephone 020 7431 0665 Fax 020 7431 4998

Project: 4A LINDFIELD GARDENS, LONDON, NW3 6PU.

Title: PROPOSED CONDITIONS - WITH PREVIOUSLY GRANTED PLANNING PERMISSIONS

Client: MR & MRS STRAWBRIDGE

scale	drawn	date
1:100	CHRIS	JAN 07

job number	drawing number	revision
393	03	A

Side Elevation - Section C - C

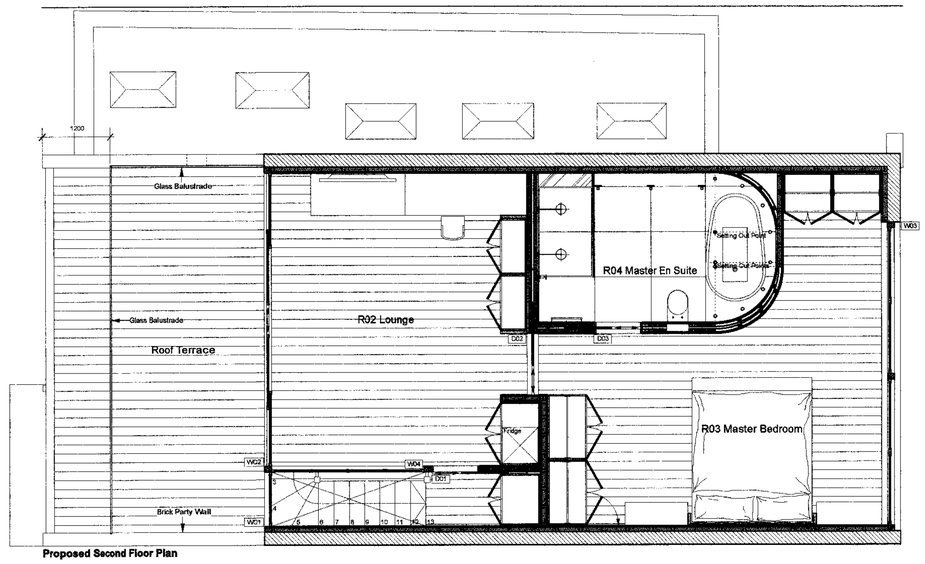

Proposed Second Floor Plan

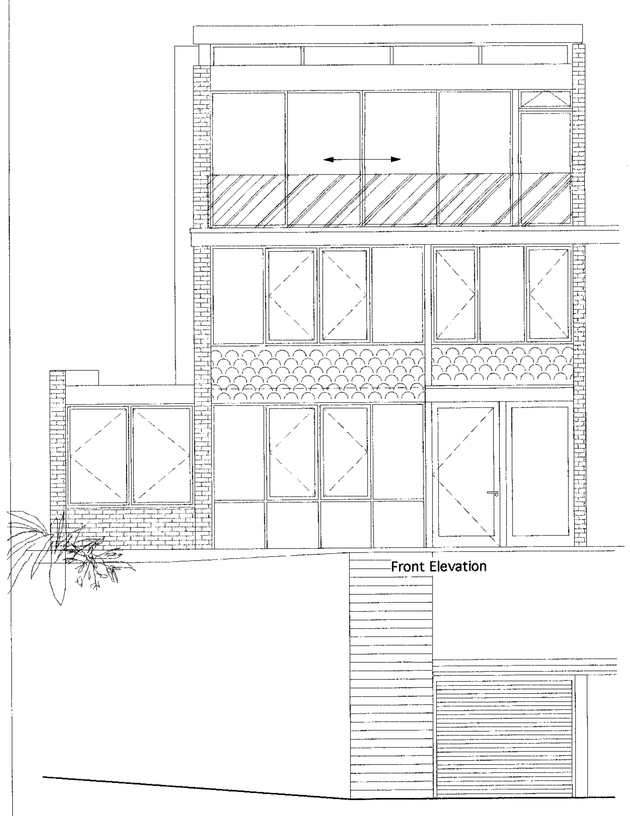

Front Elevation

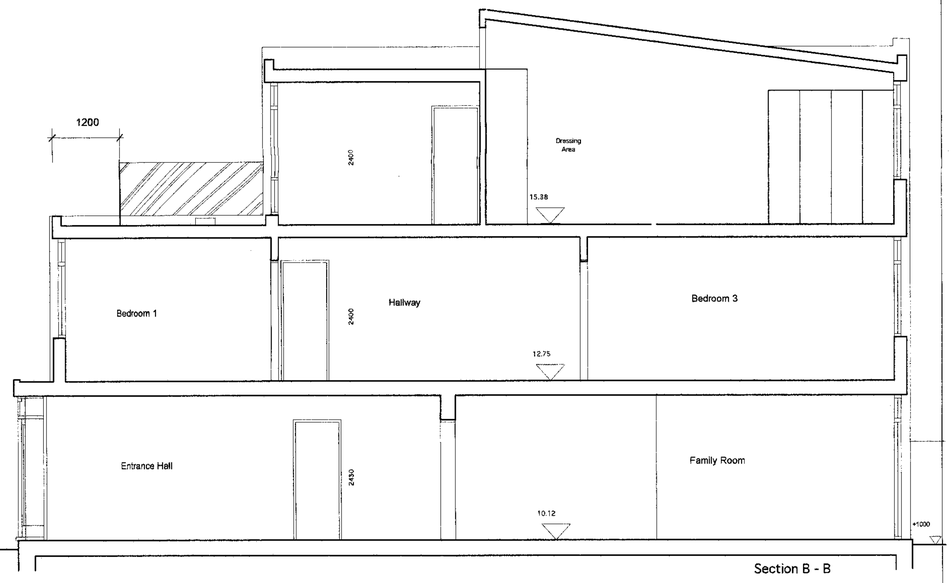

Section B - B

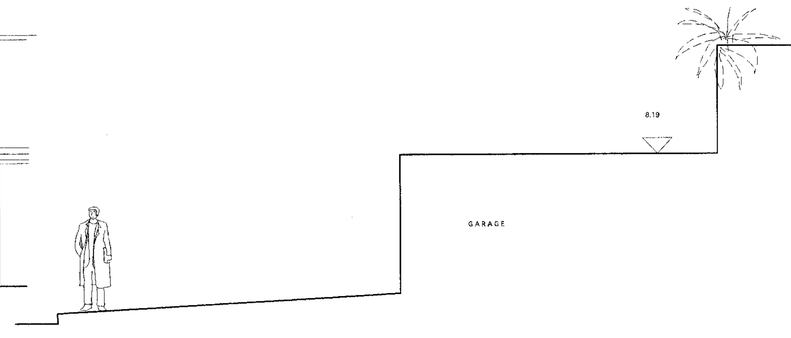

L 12 [illegible] 2007

no.	revision		date	no.	revision		date
	A	Rooflights shown on Second Floor Plan altered. Balustrade materials labelled.	09.03.07				

dwg type
PLANNING
dwg status
APPLICATION

NOTES
1. This drawing must not be scaled
2. The contractor is to check all dimensions on site

Project
4A LINDFIELD GARDENS, LONDON, NW3 6PU.

Title
PROPOSED CONDITIONS - WITH PREVIOUSLY GRANTED PLANNING PERMISSIONS

Client
MR & MRS STRAWBRIDGE

Sacks Maguire Architects
Studio 4, 2 Downshire Hill, London, NW3 1NR.
Telephone 020 7431 0665 Fax 020 7431 4398

scale	drawn	date
1 : 50	CHRIS	JAN 07

job number	drawing number	revision
393	04	A

12 MAR 2007

no.	revision		date	no.	revision		date

dwg type
PLANNING

dwg status
APPLICATION

NOTES
1. This drawing must not be scaled
2. The contractor is to check all dimensions on site

Project
4A LINDFIELD GARDENS, LONDON, NW3 6PU.

Title
PROPOSED FRONT ELEVATION IN CONTEXT

Client
MR & MRS STRAWBRIDGE

Sacks Maguire Architects
Studio 4, 2 Downshire Hill, London, NW3 1NR.
Telephone 020 7431 0665 Fax 020 7431 4398

scale	drawn	date
1 : 100	CHRIS	JAN 07

job number	drawing number	revision
393	06	*

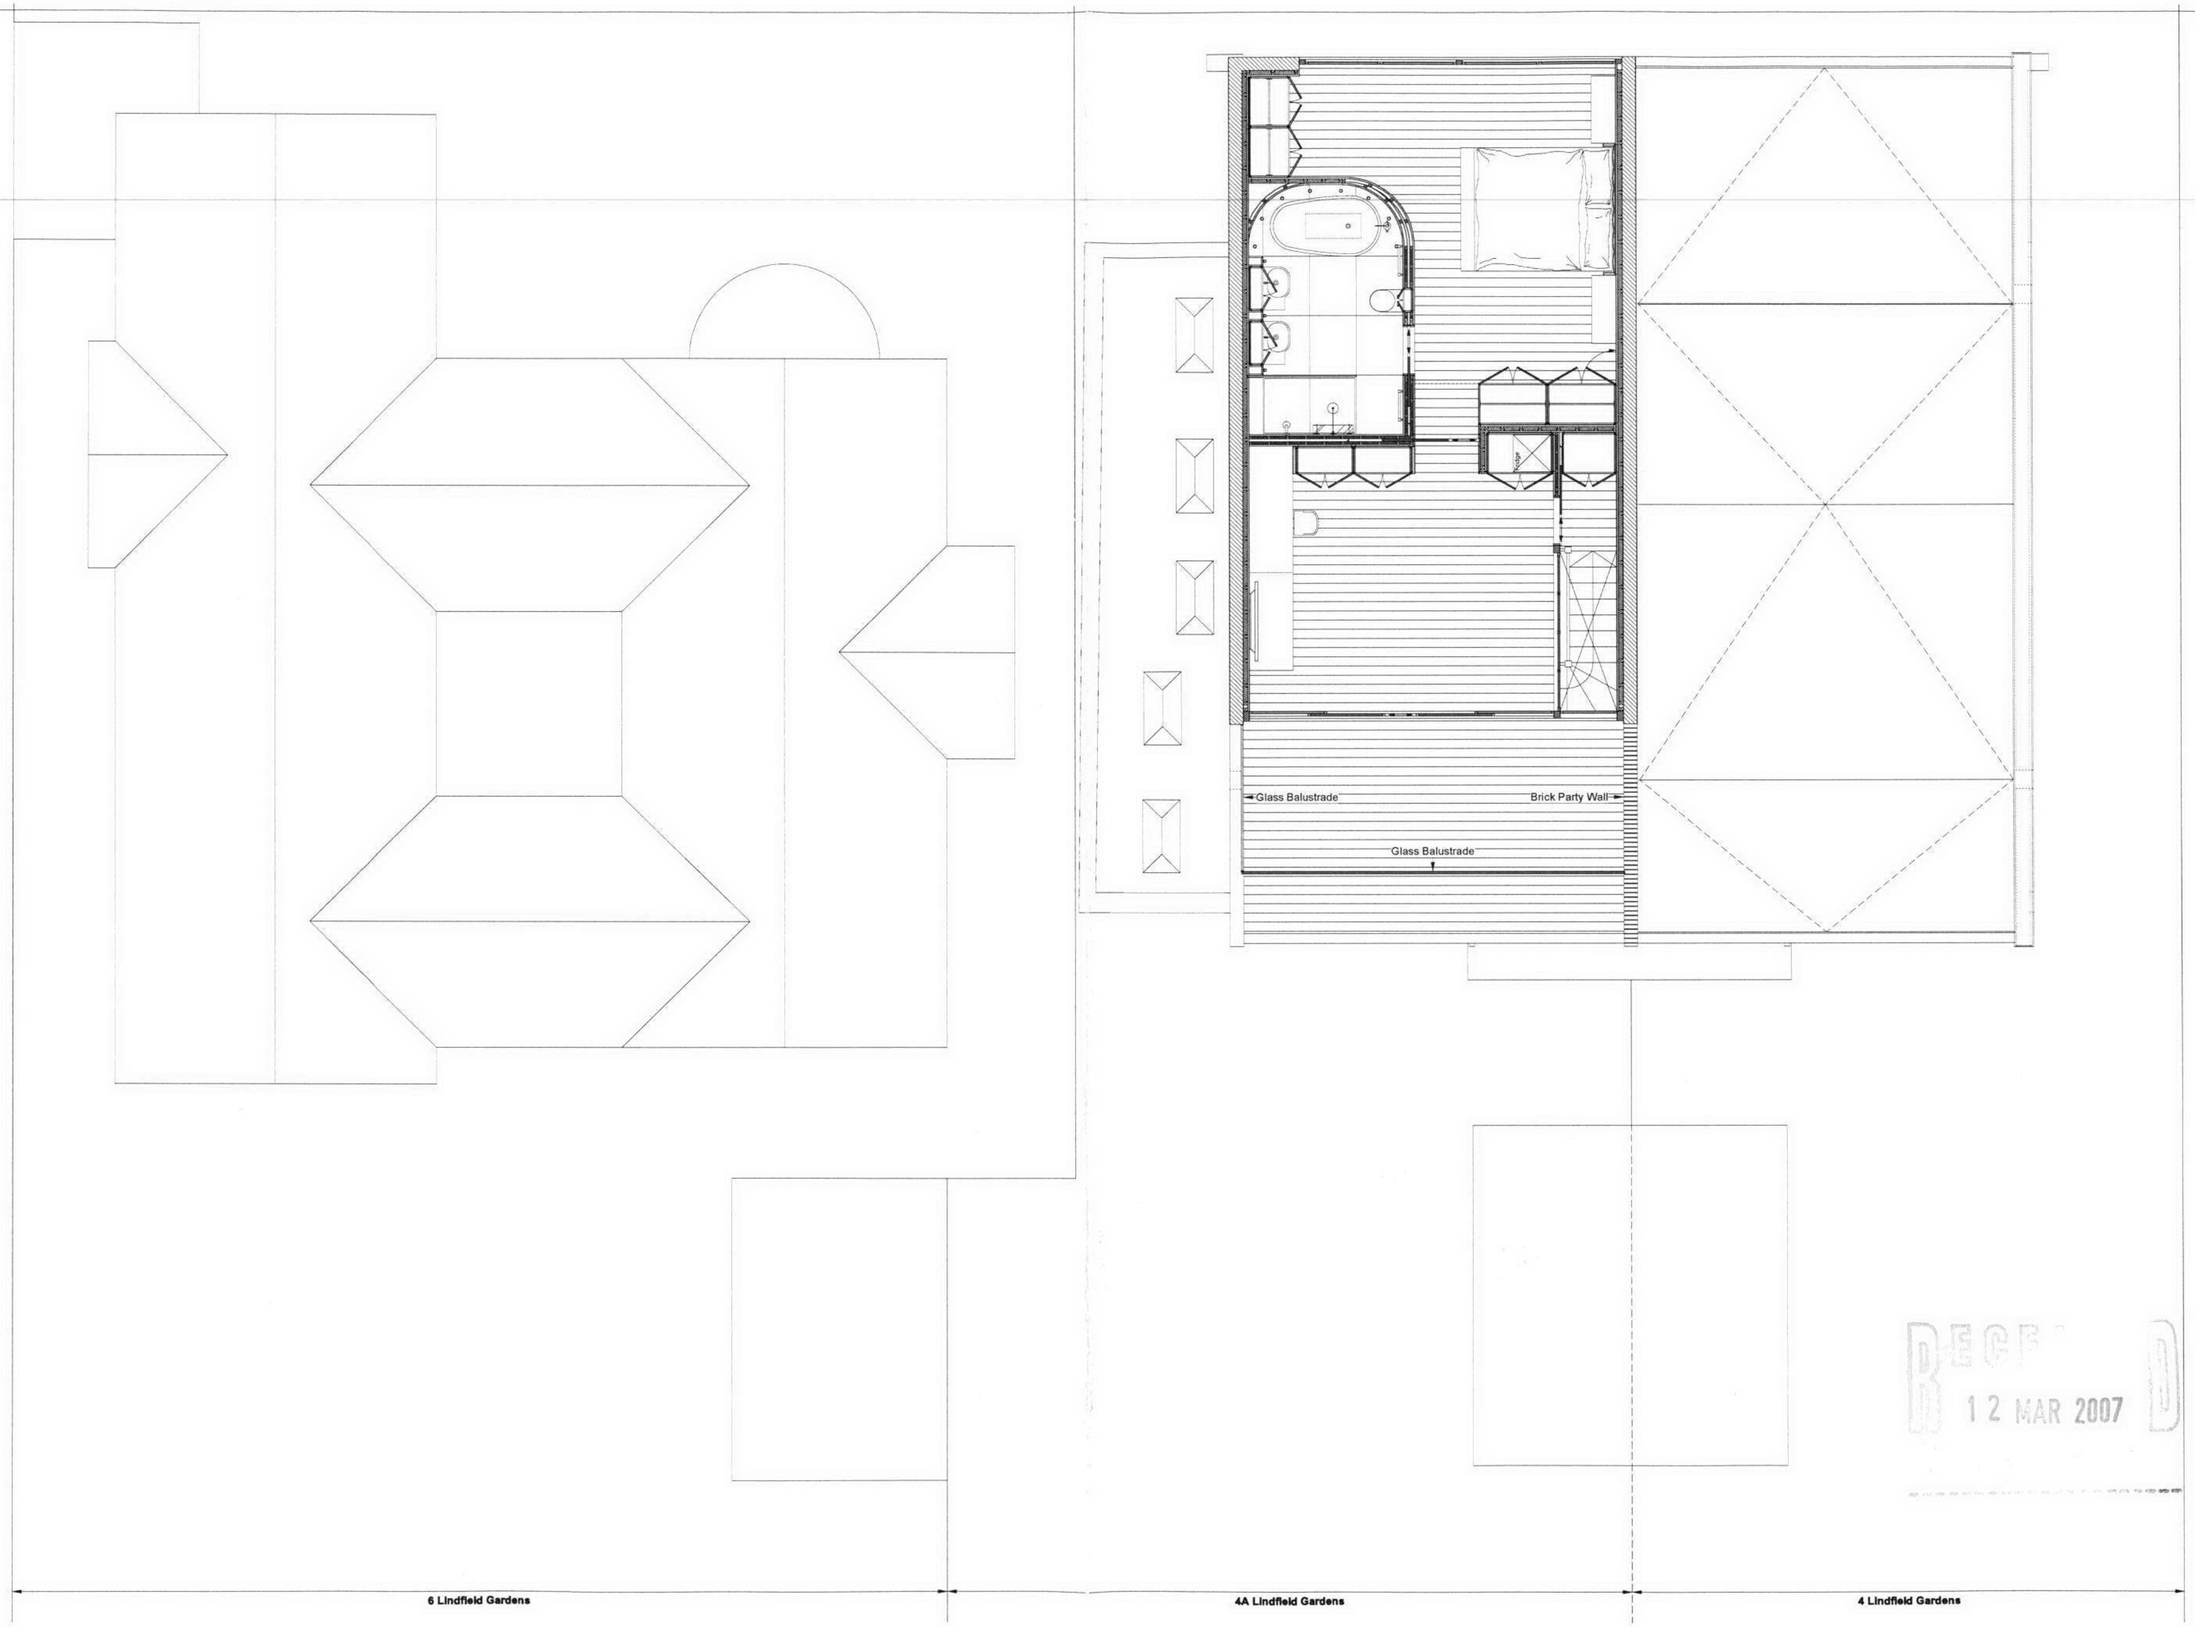

RECEIVED
12 MAR 2007

no.	revision		date	no.	revision		date

dwg type
PLANNING
dwg status
APPLICATION

NOTES
1. This drawing must not be scaled
2. The contractor is to check all dimensions on site

Project
4A LINDFIELD GARDENS, LONDON, NW3 6PU.

Title
PROPOSED ROOF TERRACE PLAN IN CONTEXT

Client
MR & MRS STRAWBRIDGE

Sacks Maguire Architects
Studio 4, 2 Downshire Hill, London, NW3 1NR.
Telephone 020 7431 0665 Fax 020 7431 4398

scale	drawn	date
1 : 100	CHRIS	JAN 07

job number	drawing number	revision
393	05	*