Do not scale from this drawing.

Contractors must confirm site dimensions before starting work on shop drawings.

Revisions	Date	Authorised
A General revision	18.01.07	
B General revision	22.01.07	
C General revision	24.01.07	
D General revision	09.02.07	
E General revision	12.02.07	
F General revision	15.02.07	
G General revision	15.02.07	
H General revision	02.03.07	

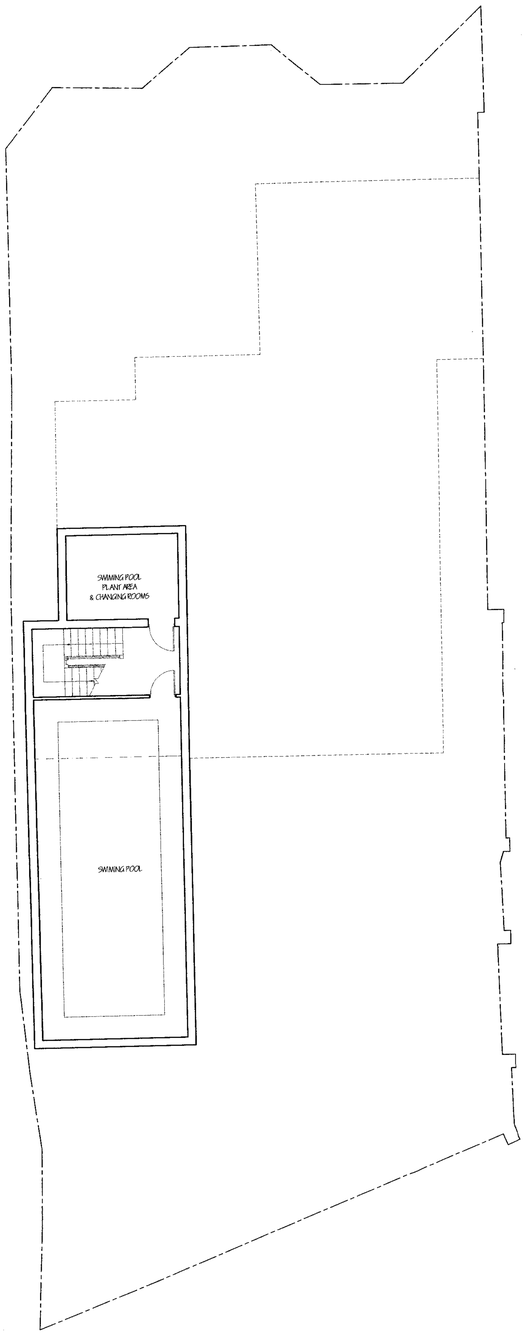

BASEMENT PLAN

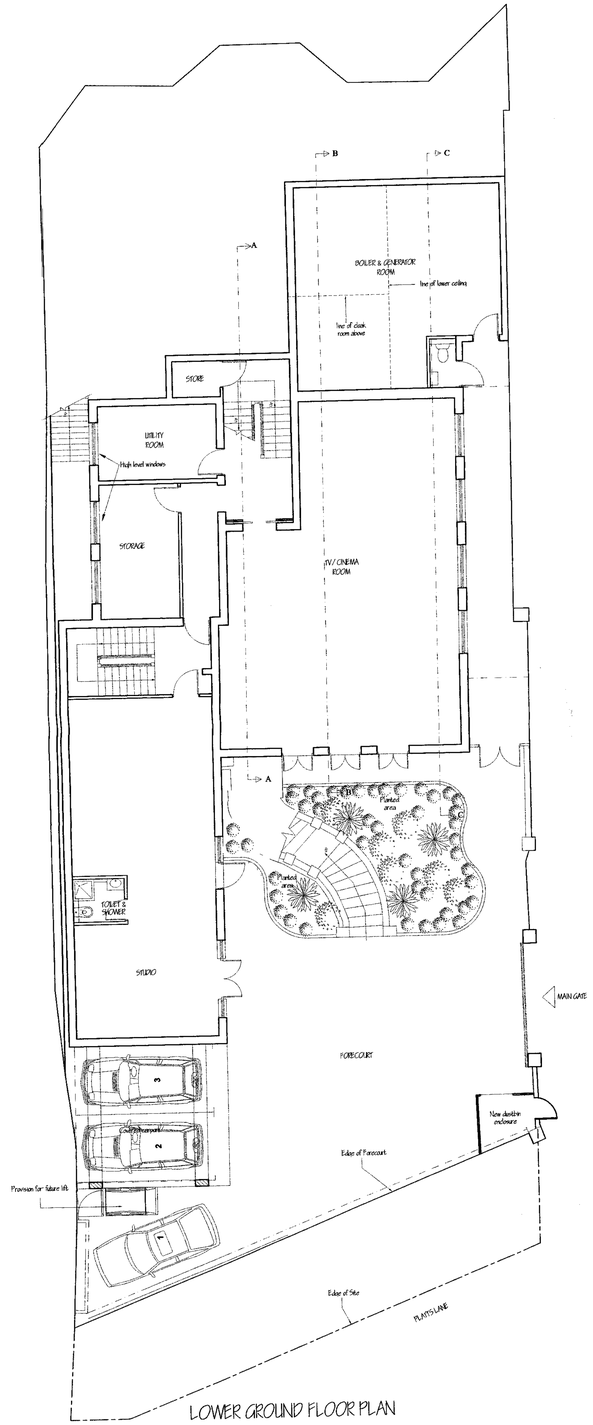

LOWER GROUND FLOOR PLAN

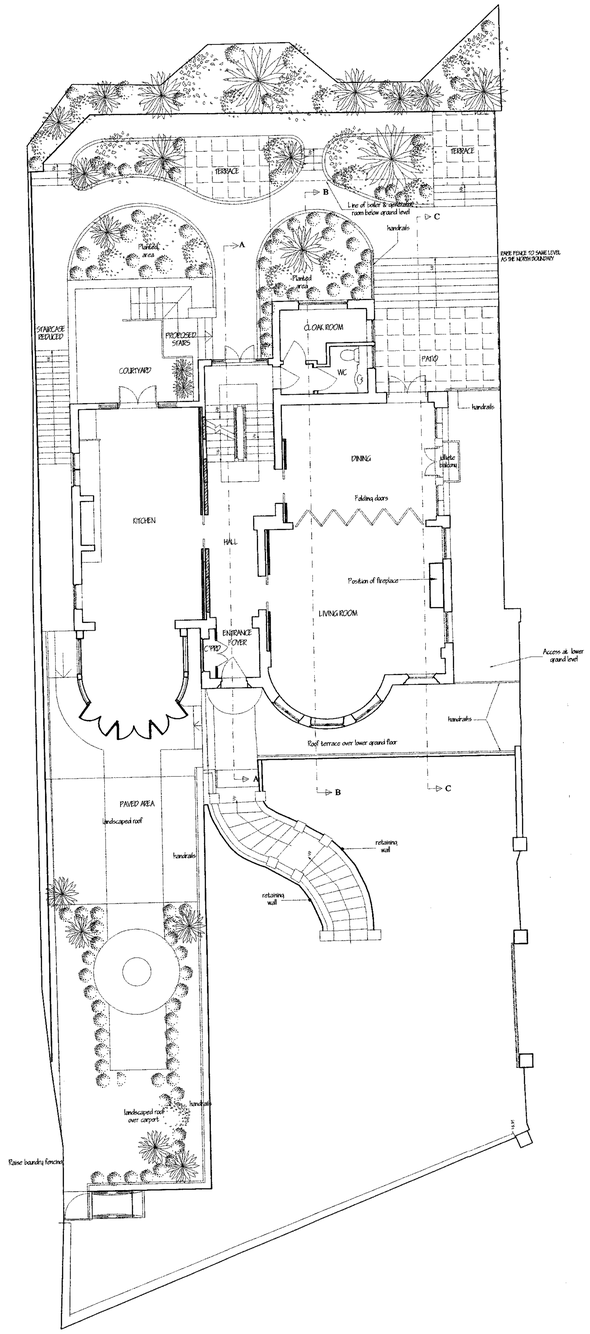

GROUND FLOOR PLAN

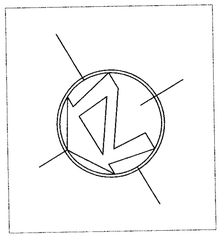

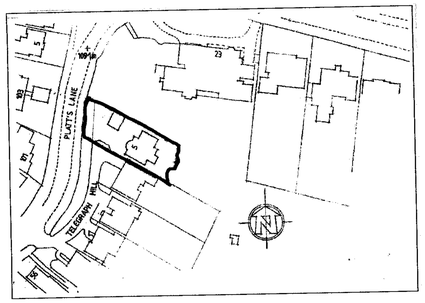

LOCATION PLAN
Scale 1 : 1250

PROPOSED PLANNING

Jonathan Harris

No 5 Telegraph Hill
London NW3

Proposed Lr. Grd.,Grd. Floor Plans

Drawn: SG; AA
Authorised:
Scale: 1:100; 1:1250 @ A1
Date: Jan 07

4284	DE	500	A B C D E F G H

The Tooley & Foster Partnership
ARCHITECTS · DESIGNERS
19-20 Grosvenor Street
London, W1K 4QH
tel: 020 7290 9580
fax: 020 7499 7566
e-mail: westend@tooleyfoster.com
www.tooleyfoster.com

Do not scale from this drawing.

Contractors must confirm site dimensions before starting work on shop drawings.

Revisions	Date	Authorised
A General revision	18.01.07	
B General revision	22.01.07	
C General revision	24.01.07	
D General revision	09.02.07	
E General revision	12.02.07	
F General revision	02.03.07	

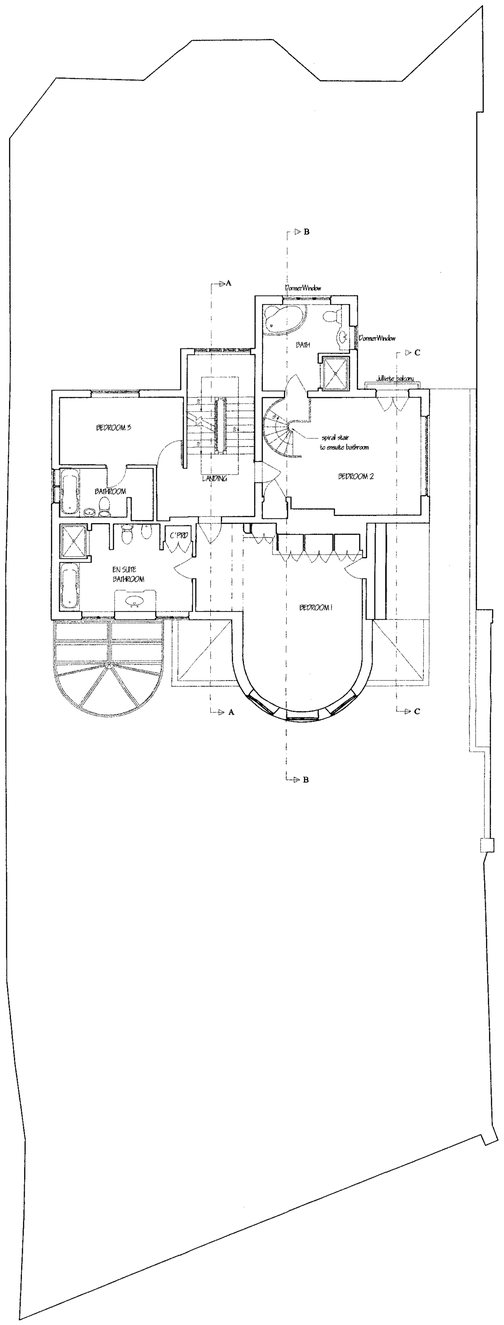

FIRST FLOOR PLAN

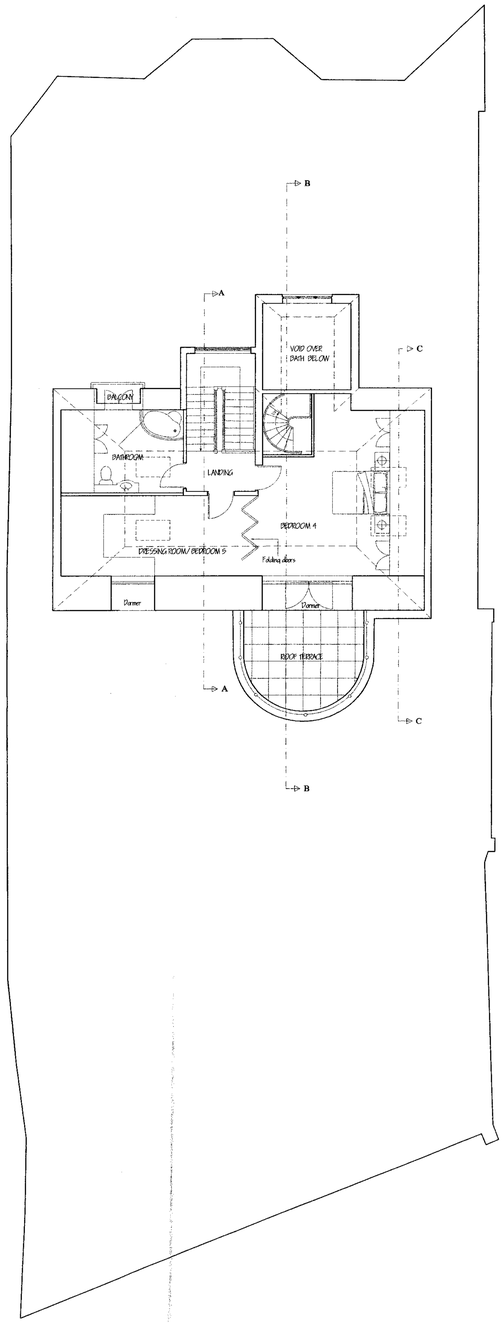

SECOND FLOOR PLAN

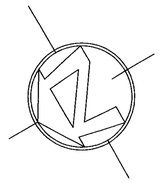

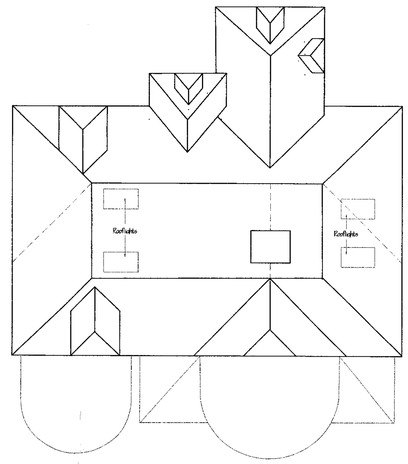

ROOF PLAN

PROPOSED PLANNING

Jonathan Harris

No 5 Telegraph Hill
London NW3

Proposed 1st, 2nd and Roof Plans

Drawn: SG

Authorised:

Scale: 1:100 @ A1

Date: Oct 06

4284	DE	501	A B C D E F

The Tooley & Foster Partnership
ARCHITECTS · DESIGNERS
19-20 Grosvenor Street
London, W1K 4QH
tel: 020 7290 9580
fax: 020 7499 7566
e-mail: westend@tooleyfoster.com
www.tooleyfoster.com

Do not scale from this drawing.

Contractors must confirm site dimensions before starting work on shop drawings.

Revisions	Date	Authorised
A General revisions	18.01.07	
B General revisions	26.01.07	
C General revisions	09.02.07	
D General revisions	12.02.07	
E General revisions	15.02.07	
F General revisions	15.02.07	
G General revisions	02.03.07	

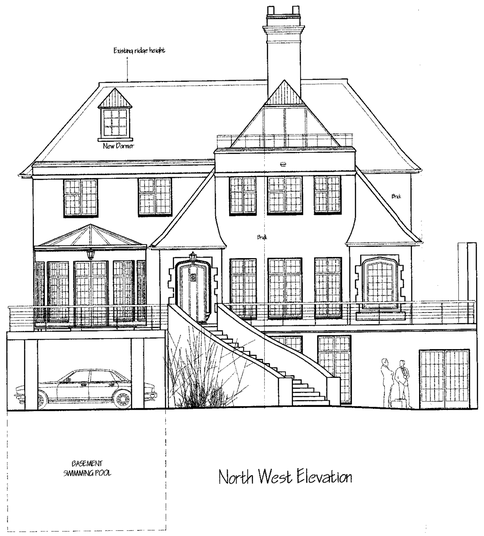

North West Elevation

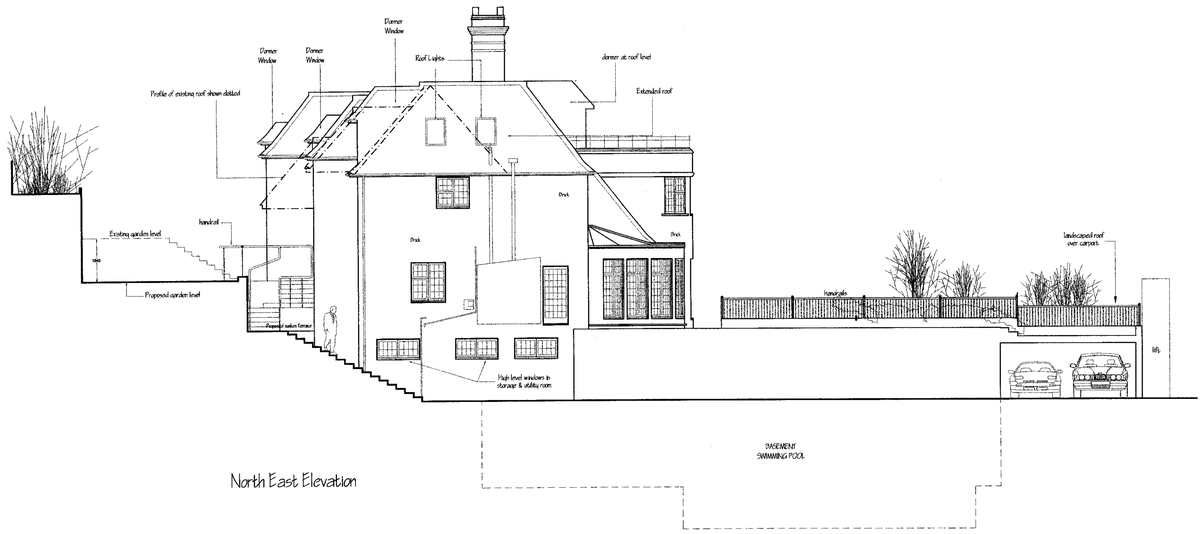

North East Elevation

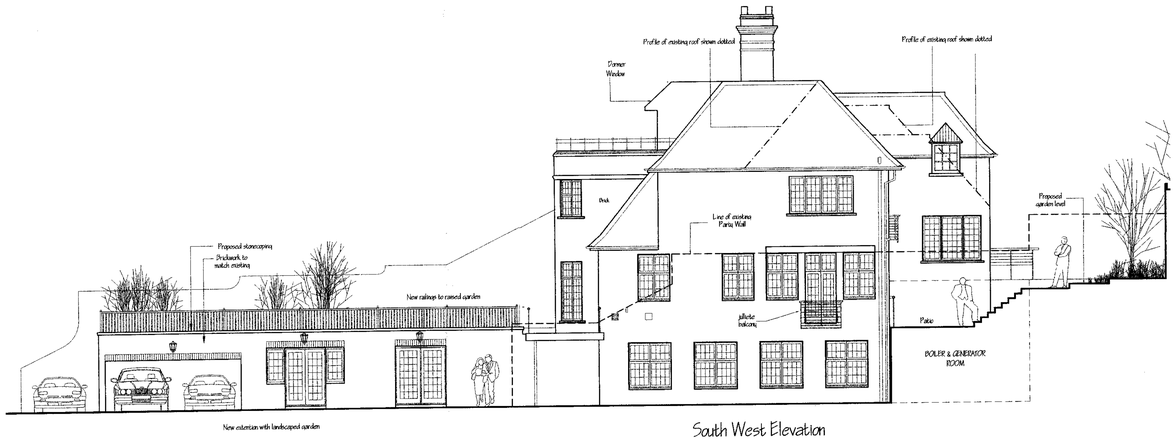

South West Elevation

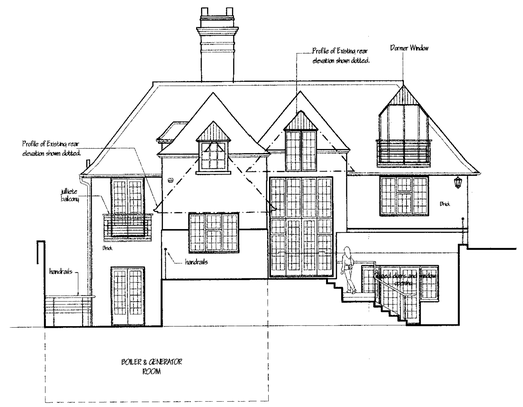

South East Elevation

PROPOSED PLANNING

Jonathan Harris

No 5 Telegraph Hill
London NW3

Proposed Elevations

Drawn: AA

Authorised:

Scale: 1:100 @ A1

Date: Jan 07

4284	DE	502	A B C D E F G

The Tooley & Foster Partnership
ARCHITECTS · DESIGNERS
19-20 Grosvenor Street
London, W1K 4QH
tel: 020 7290 9580
fax: 020 7499 7566
e-mail: westend@tooleyfoster.com
www.tooleyfoster.com

Do not scale from this drawing.

Contractors must confirm site dimensions before starting work on shop drawings.

Revisions	Date	Authorised
A General revisions	09.02.07	
B General revisions	12.02.07	
C General revisions	02.03.07	

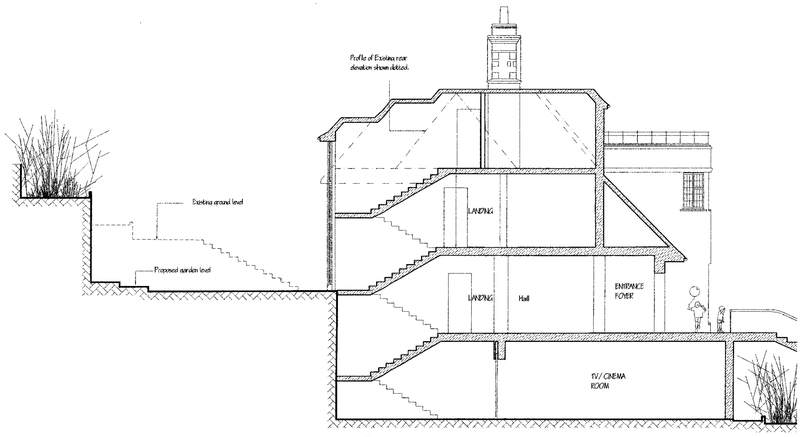

SECTION A-A

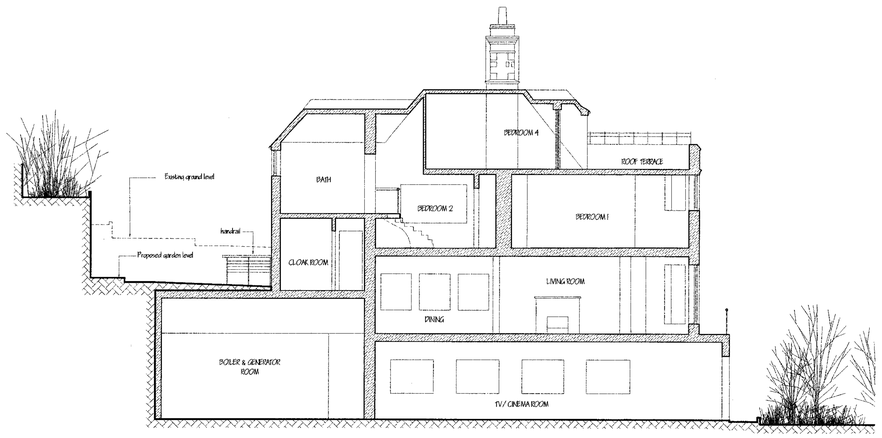

SECTION B-B

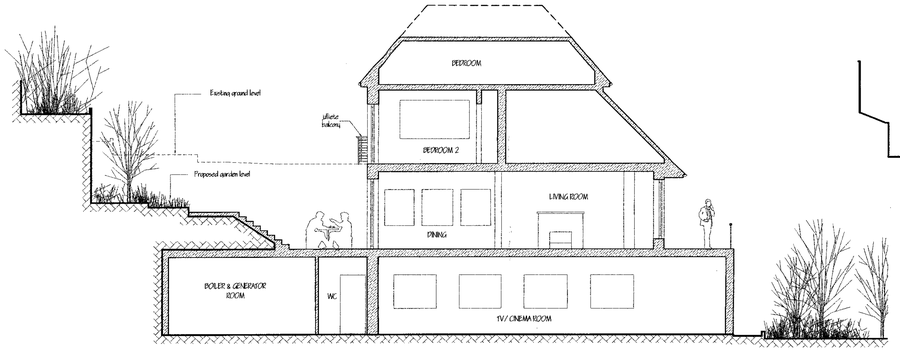

SECTION C-C

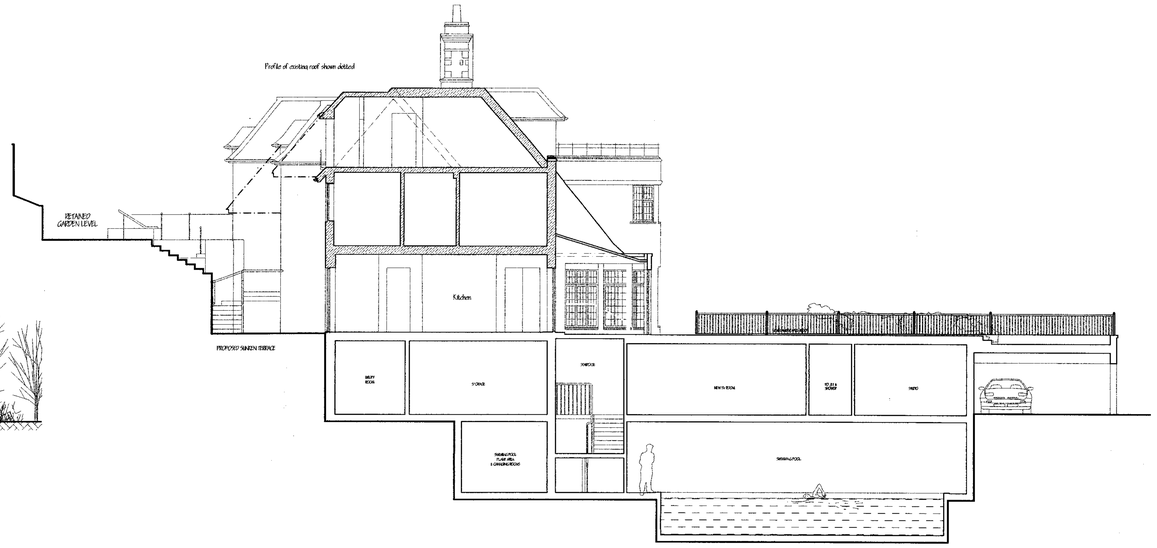

SECTION THROUGH SWIMMING POOL

PROPOSED PLANNING

Jonathan Harris

No 5 Telegraph Hill
London NW3

Proposed Sections

Drawn: AA		Authorised:	
Scale: 1:100		Date: Jan 07	
4284	DE	503	A B C

The Tooley & Foster Partnership
ARCHITECTS · DESIGNERS
19-20 Grosvenor Street
London, W1K 4QH
tel: 020 7290 9580
fax: 020 7499 7566
e-mail: westend@tooleyfoster.com
www.tooleyfoster.com