FRONT ELEVATION

ALL NEW WINDOWS
IN TIMBER TO MATCH
EXISTING, PAINTED WHITE

REPLACED ROOF TILES
RED SLAT TO MATCH
EXISTING.
FLAT ROOF WITH ROOF
FELT AND CHIPPING

DORMERS IN TIMBER
WITH SHINGLE CLADDED
IN GRAY

ROOF LIGHTS IN TIMBER
COVERED WITH ANODIZED ALUMINIUM

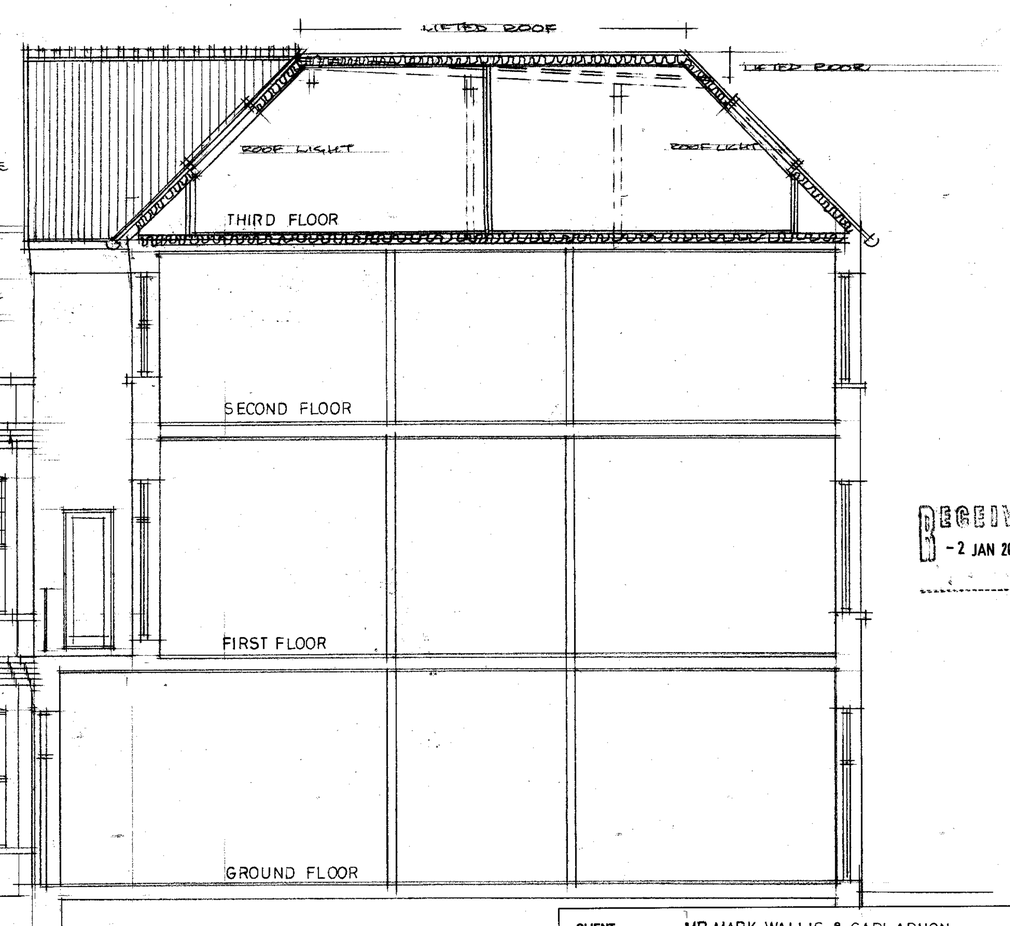

SECTION A - A

RECEIVED
- 2 JAN 2007

CLIENT	MR MARK WALLIS & GADI ARNON
JOB TITLE	62 COMPAYNE GARDENS LONDON NW6
DRAWING TITLE	FRONT ELEVATION AND SECTION A - A AS PROPOSED
SCALE	1:50 DATE NOVEMBER 2006 REV. ~~A: 20.12.2006~~

ARON SLOMA CHARTERED ARCHITECT & DESIGNER RIBA
98 CANFIELD GARDENS. LONDON NW6 3EE. TEL/FAX. 0171 624 8005

JOB NO.	201 : 101	DRWG. NO.	3A

REAR ELEVATION

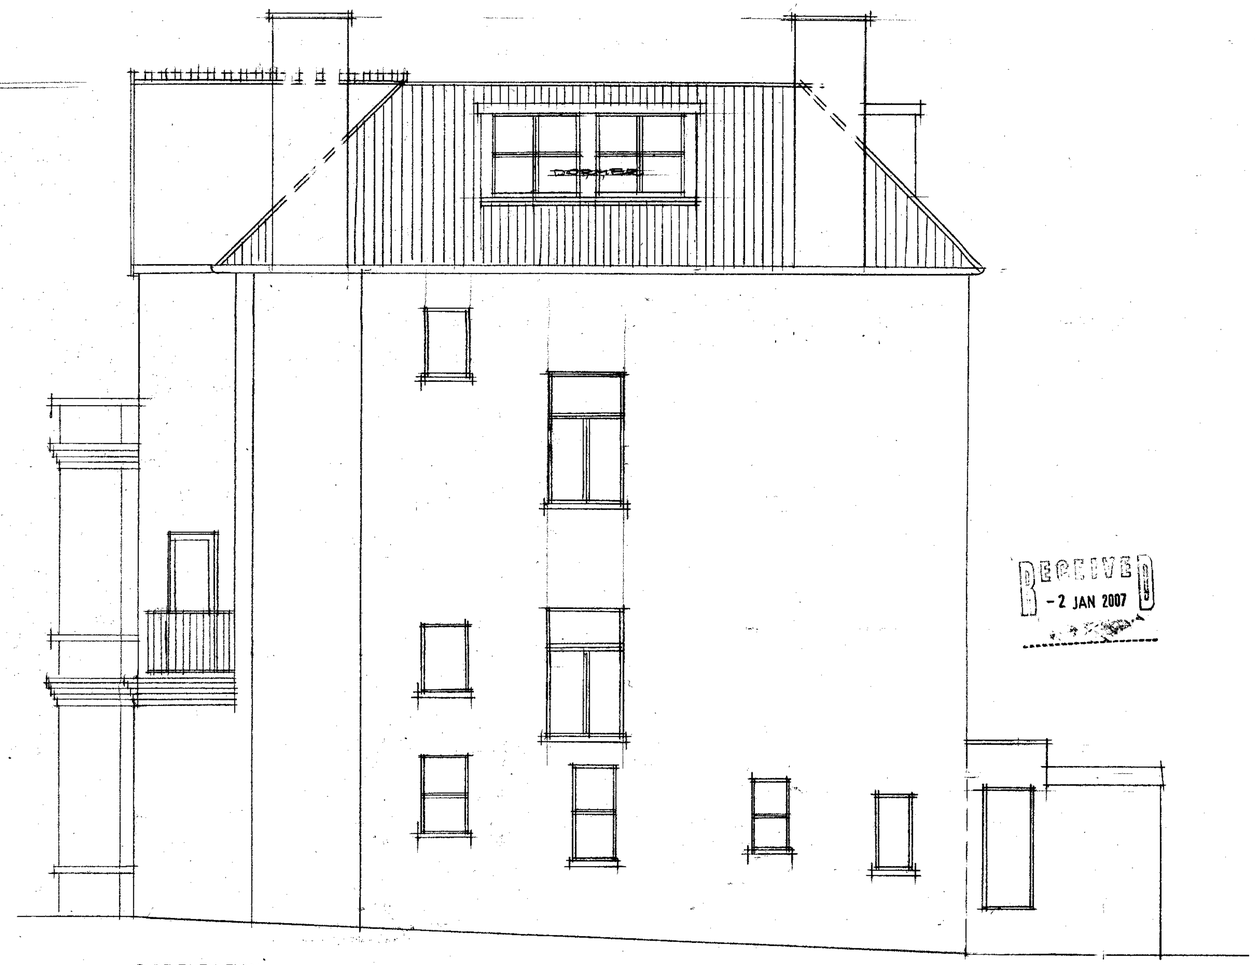

SIDE ELEVATION

RECEIVED
- 2 JAN 2007

CLIENT	MR.MARK WALLIS & GADI ARNON
JOB TITLE	62 COMPAYNE GARDENS LONDON NW6
DRAWING TITLE	ELEVATIONS AS PROPOSED
SCALE	1:50 DATE NOVEMBER 2006 ~~REV A 2-12-2006~~

ARON SLOMA CHARTERED ARCHITECT & DESIGNER RIBA
98 CANFIELD GARDENS. LONDON NW6 3EE. TEL/FAX. 0171 624 8005

JOB NO. 201 : 101	DRWG. NO. 4A