2006/4272/PR1

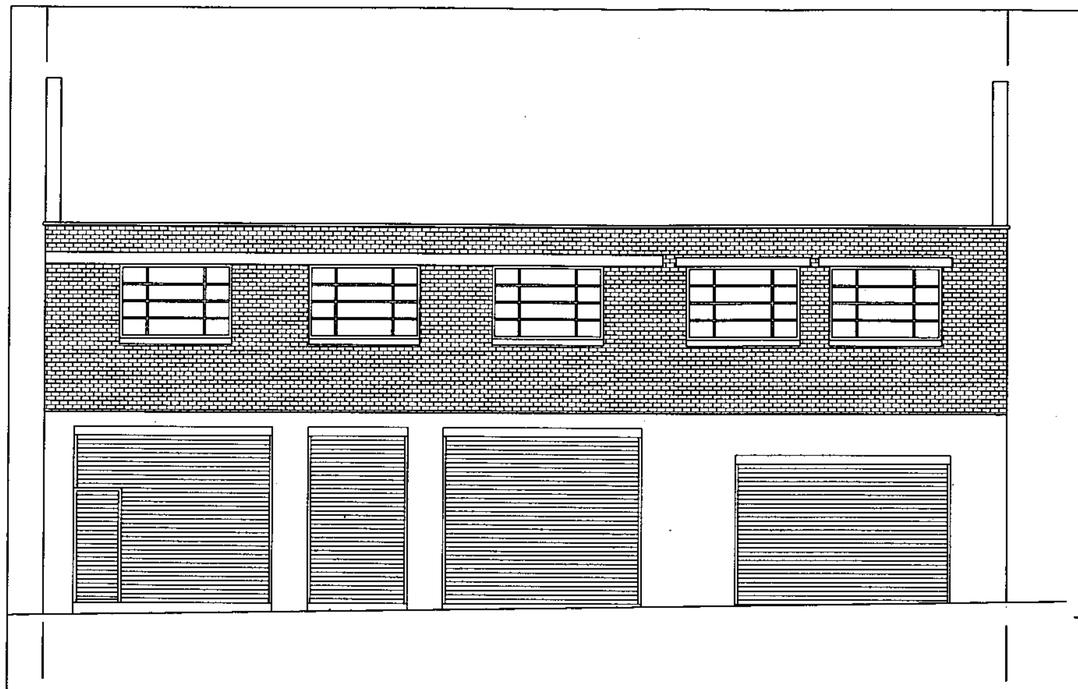

Front Elevation as Existing

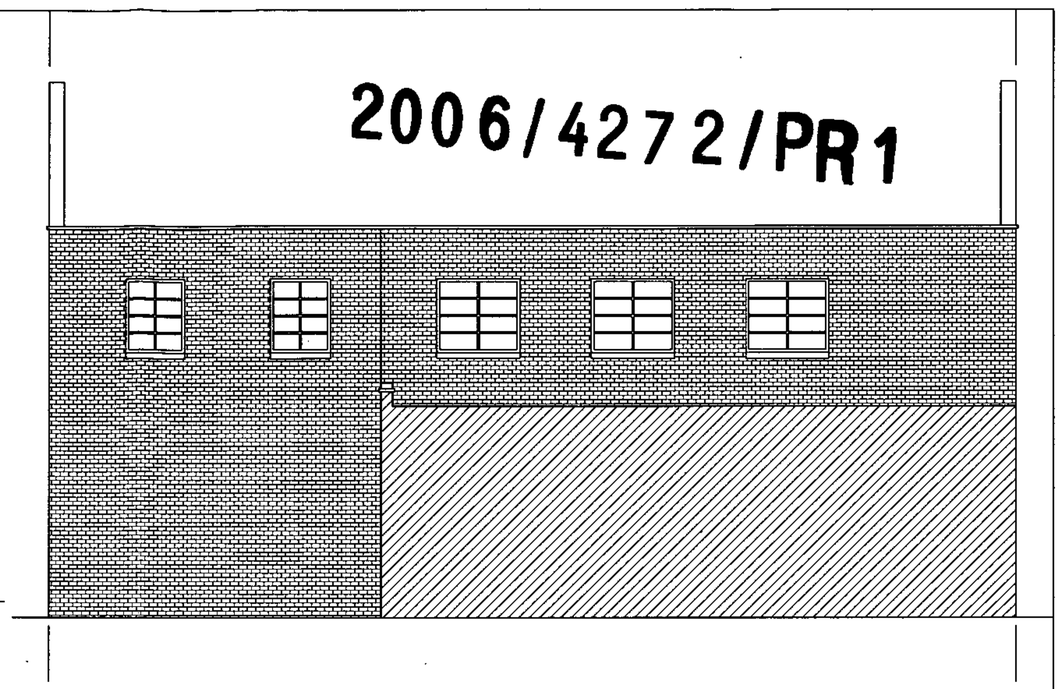

Rear Elevation as Existing

Note:
All rear windows to have obscure glazing.

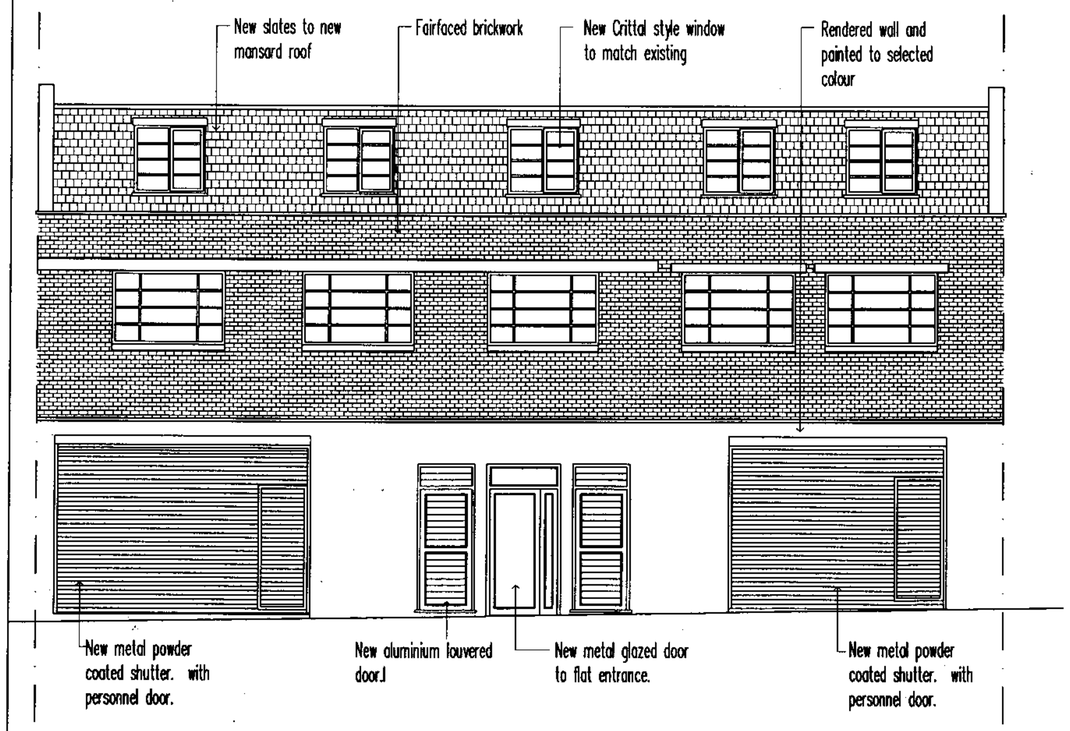

Front Elevation as Proposed

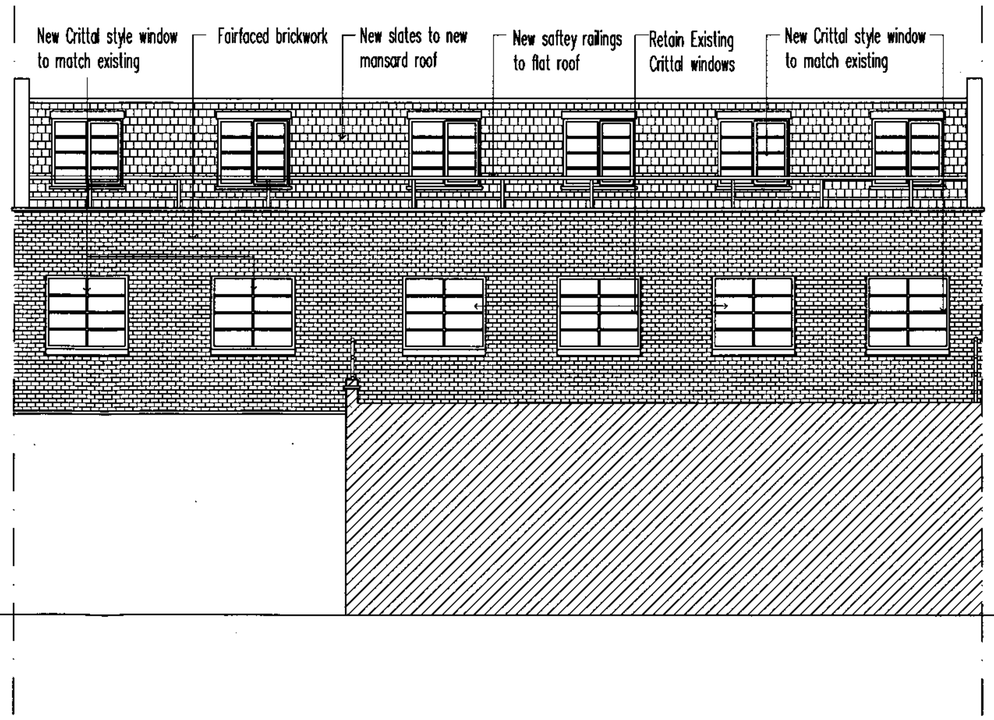

Rear Elevation as Proposed

No scaled dimensions to be taken from this drawing. All dimensions to be site checked.

© CG ARCHITECTS
221 East Barnet Road,
Barnet, Herts EN4 8QS
Tel: 020 8449 5100
Fax: 020 8449 5170

Client: Mr Nicos Hadjithomas

Site: 17-21 Kings Terrace
London NW1 0JP

Scale: 1:50	Drawn:
Date: Sept. 2006	

Title: Front and Rear Elevations as Existing and Proposed

Drg. No.	Rev.
252/44	B

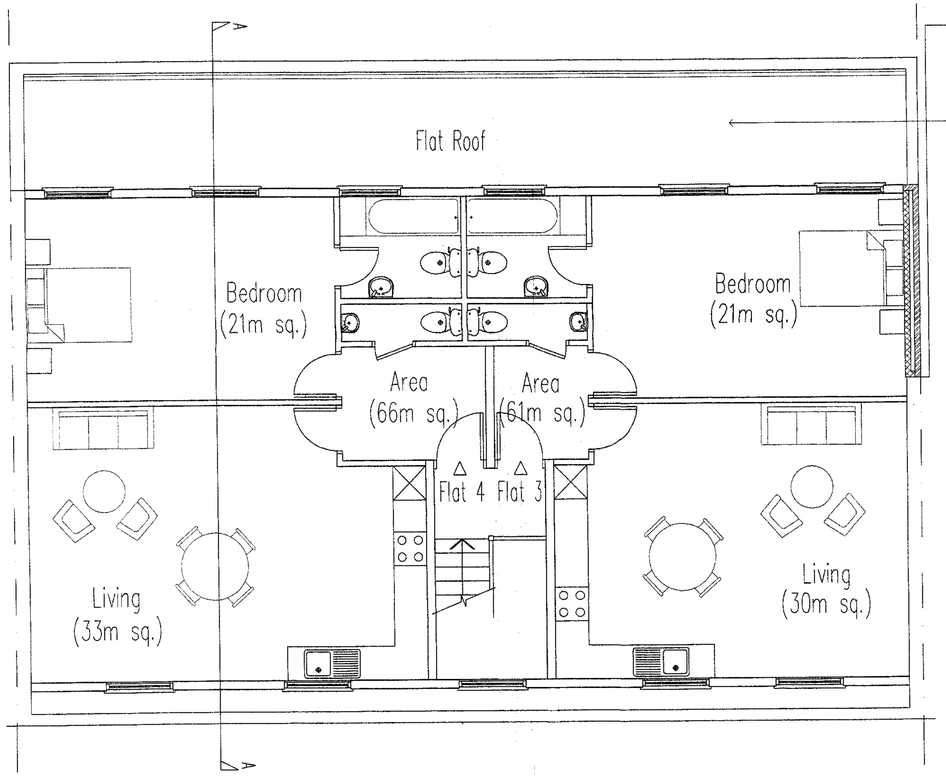

Second Floor Plan

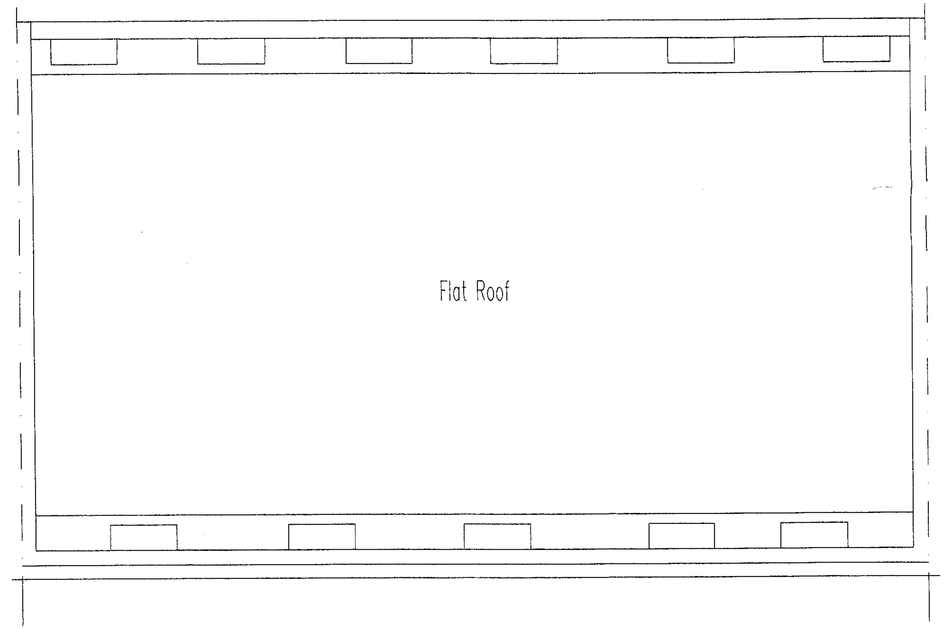

Roof Plan

No scaled dimensions to be taken from this drawing. All dimensions to be site checked.

©
CG ARCHITECTS
221 East Barnet Road,
Barnet, Herts EN4 8QS
Tel: 020 8449 5100
Fax: 020 8449 5170

Client:
Mr Nicos Hadjithomas

Site:
17-21 Kings Terrace
London NW1 OJP

2006/4272/PR1

Scale: 1:50	Drawn:
Date: Sept. 2006	

Title:
Second Floor Plan and
Roof Plan as Proposed

Drg. No. 252/43	Rev. A

No scaled dimensions to be taken from this drawing. All dimensions to be site checked.

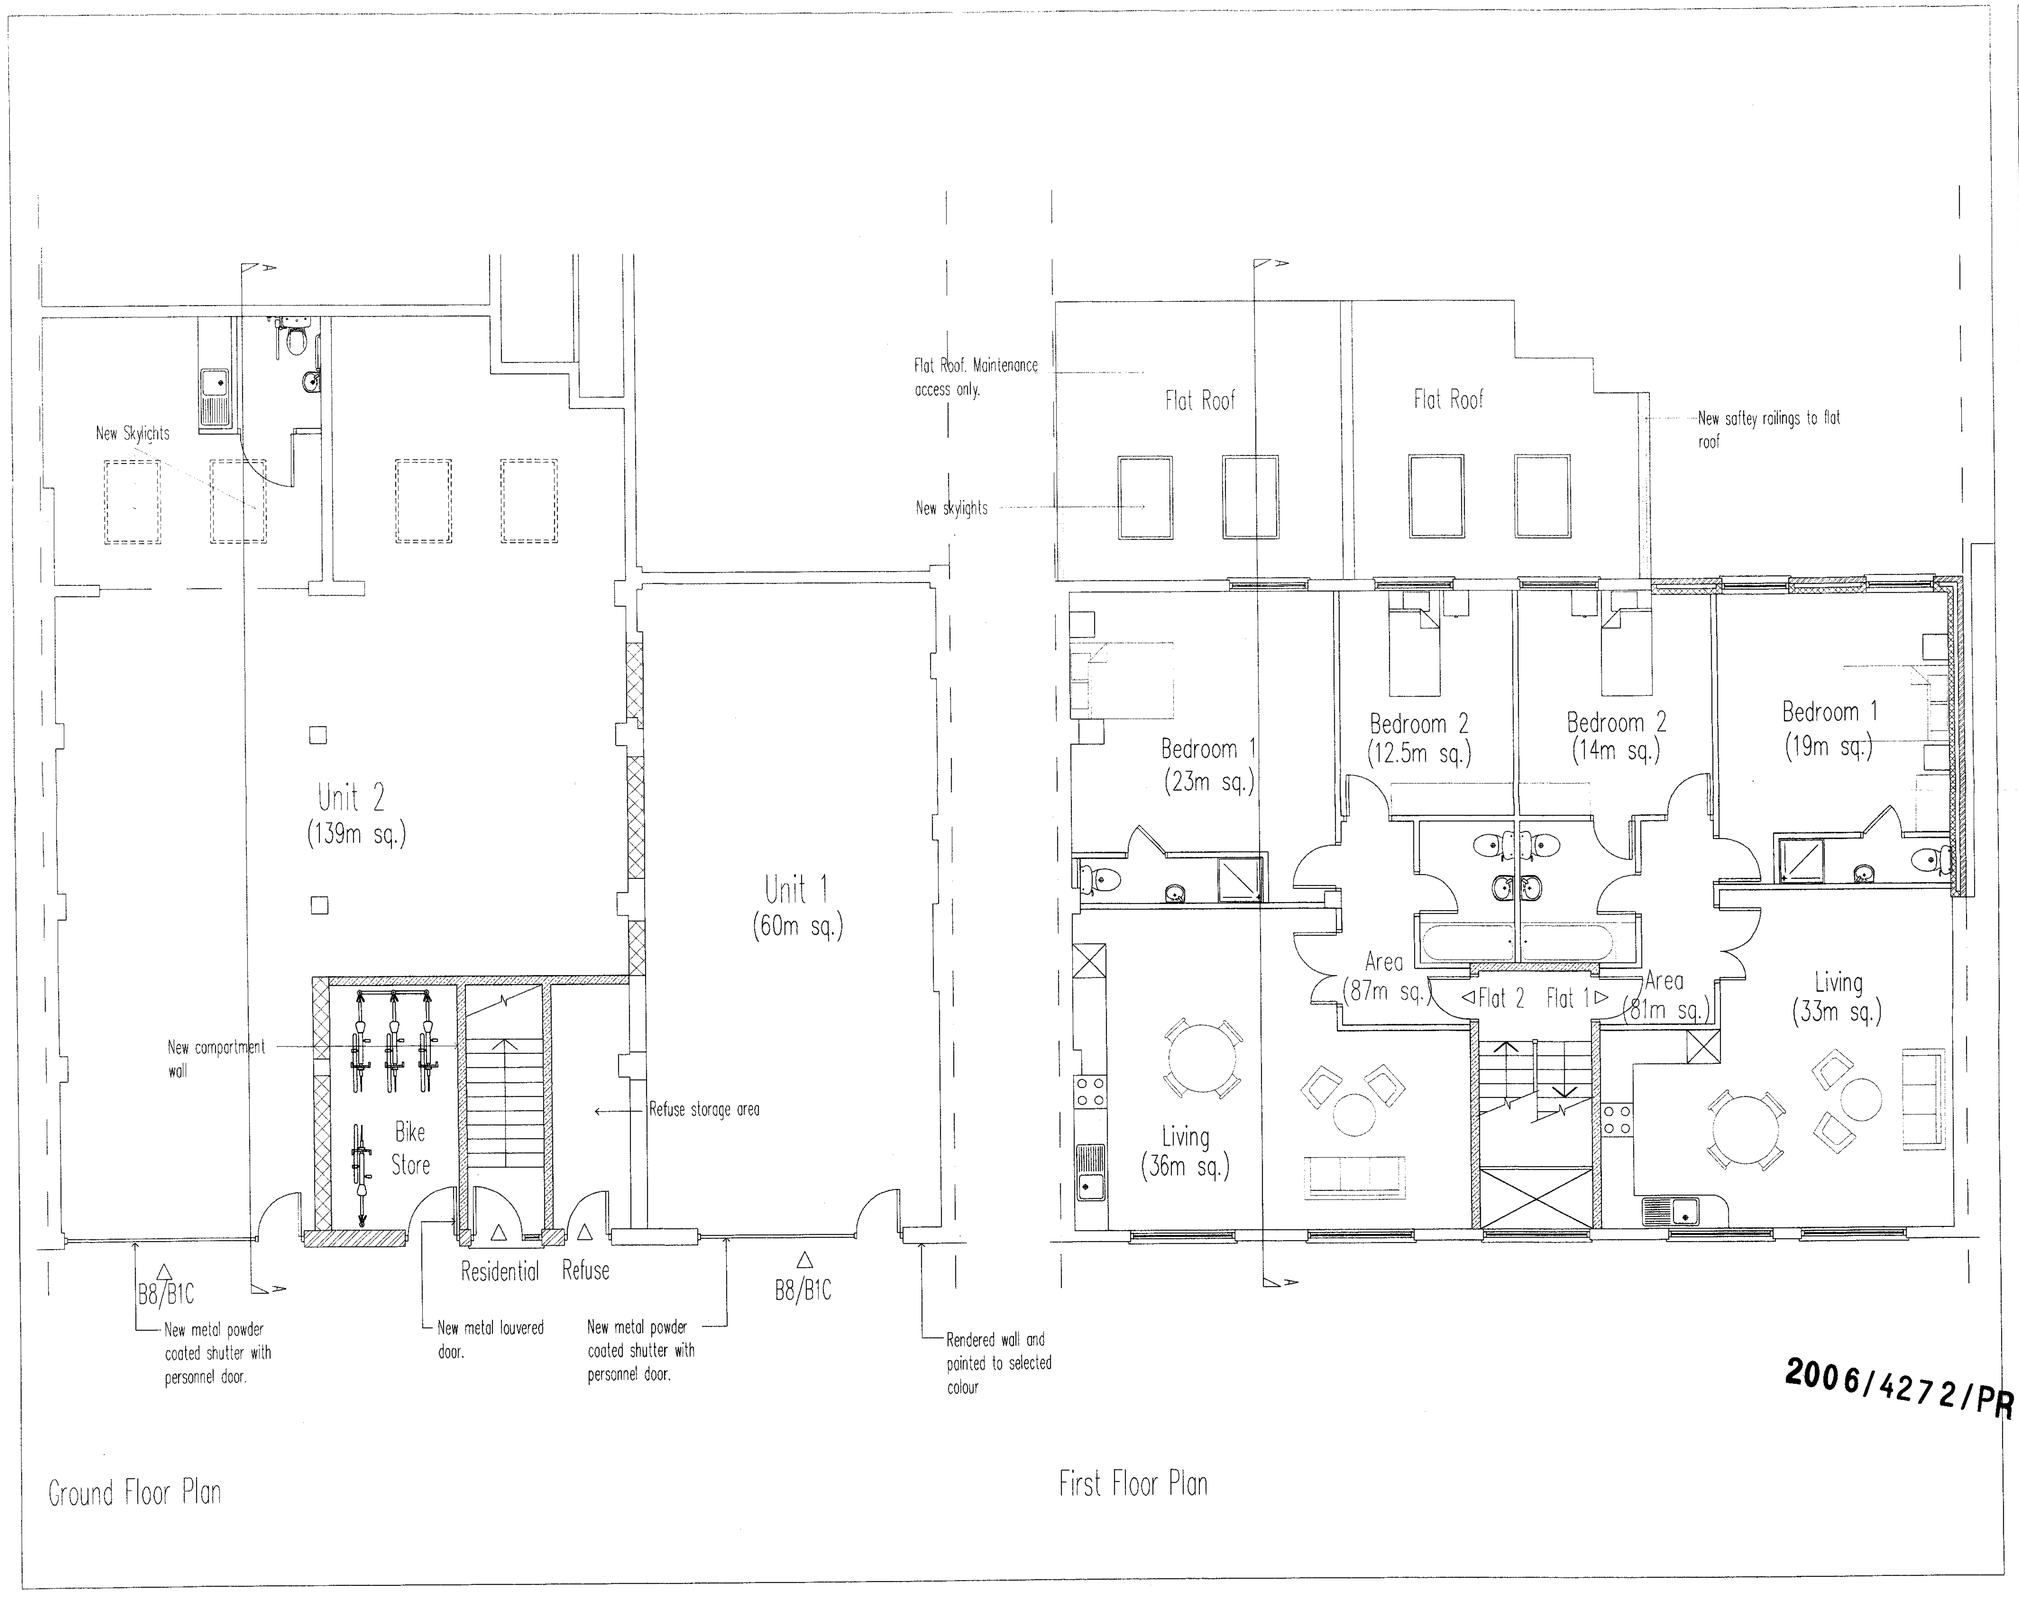

2006/4272/PR1

© CG ARCHITECTS
221 East Barnet Road,
Barnet, Herts EN4 8QS
Tel: 020 8449 5100
Fax: 020 8449 5170

Client: Mr Nicos Hadjithomas

Site: 17-21 Kings Terrace
London NW1 0JP

Scale: 1:50	Drawn:
Date: Sept. 2006	

Title: Ground and First Floor Plans as Proposed

Drg. No.	Rev.
252/42	A