1

2

3

4

Images:

1. Front elevation.
2. Rear elevation from flat roof
3. View of rear single storey extension and rear patio.
4. View over adjoining owners' roof patio with extensions to No. 27 and No. 29 beyond.

23 Kelly Street, London

Photographs of existing property - Sheet 01

Job ref :06L08
Revision
Date: 26 July 2006

architects network

1. Panoramic view of rear of properties.

2. View from flat roof of No.23 across rear first floor patio of No. 21 towards extension to No.19.

23 Kelly Street, London

Photographs of existing property - Sheet 02

Job ref :06L08
Revision
Date: 8 August 2006

architectsnetwork

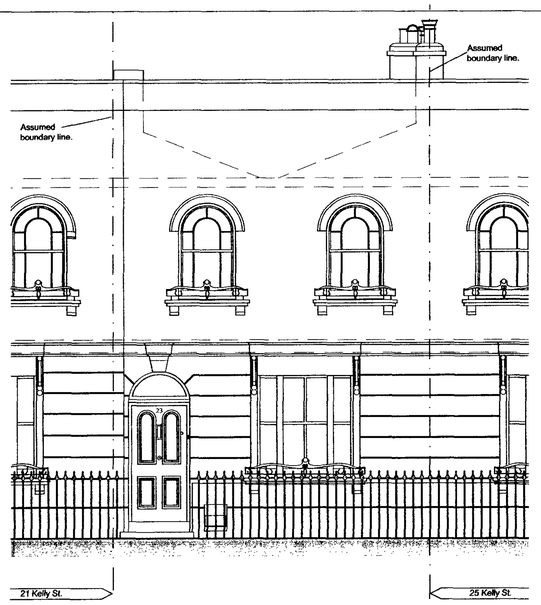

Front Elevation

Rear Elevation (Part Section B-B')

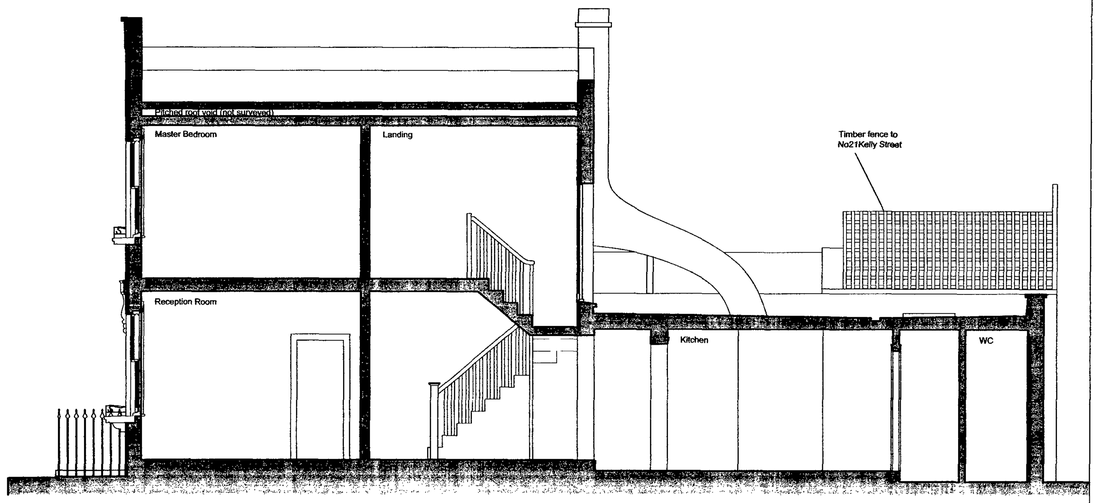

Section A-A'

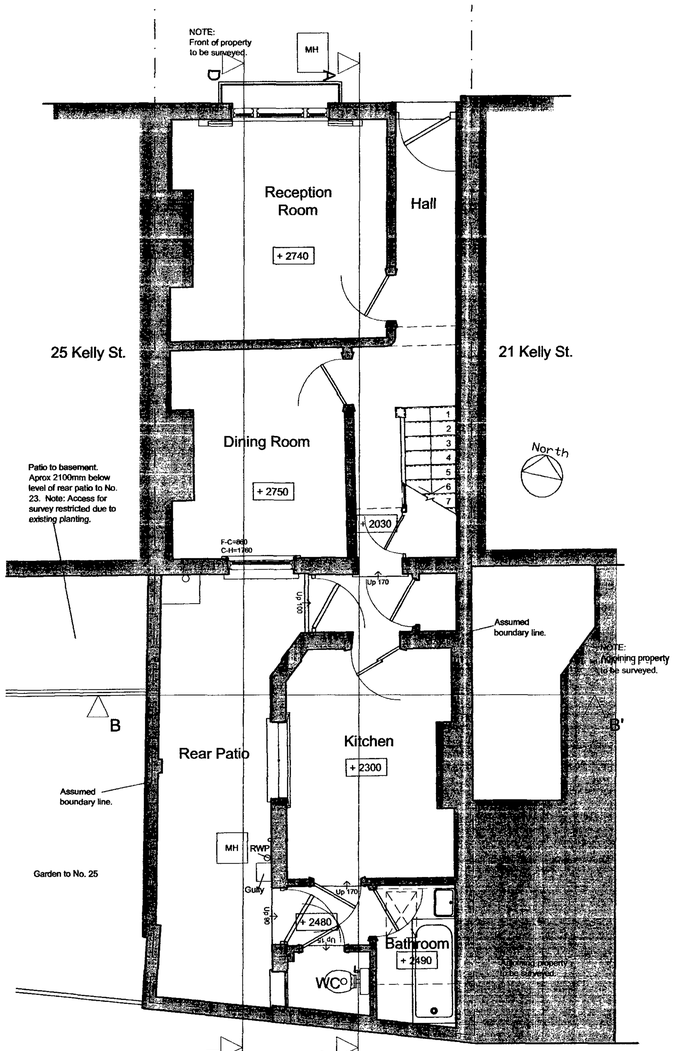

Ground Floor Plan

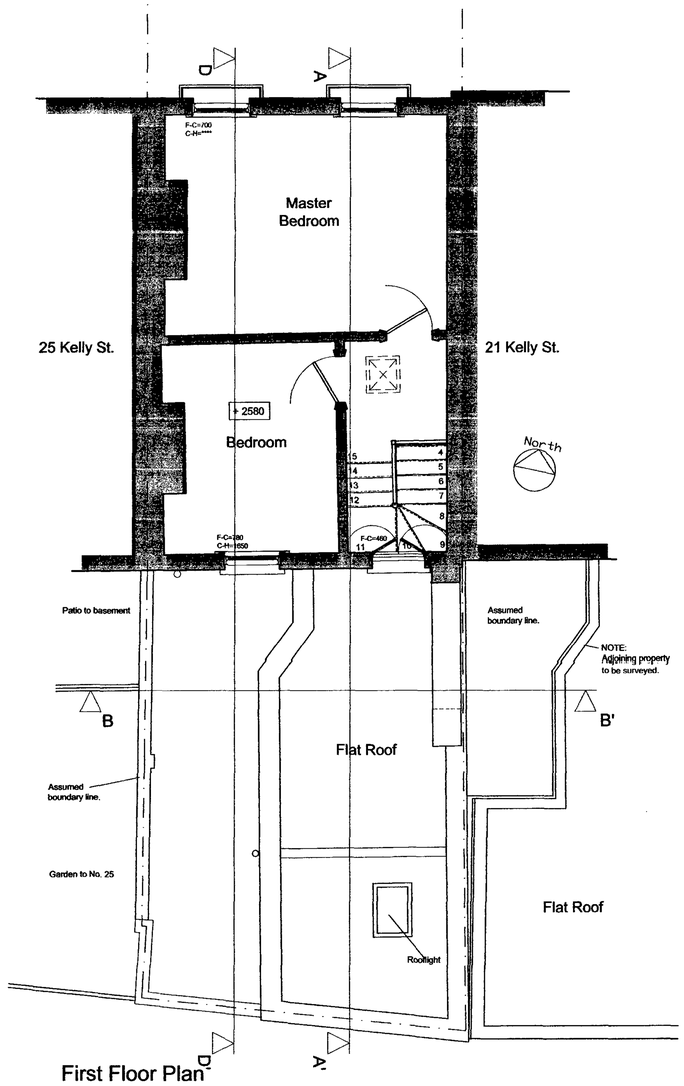

First Floor Plan

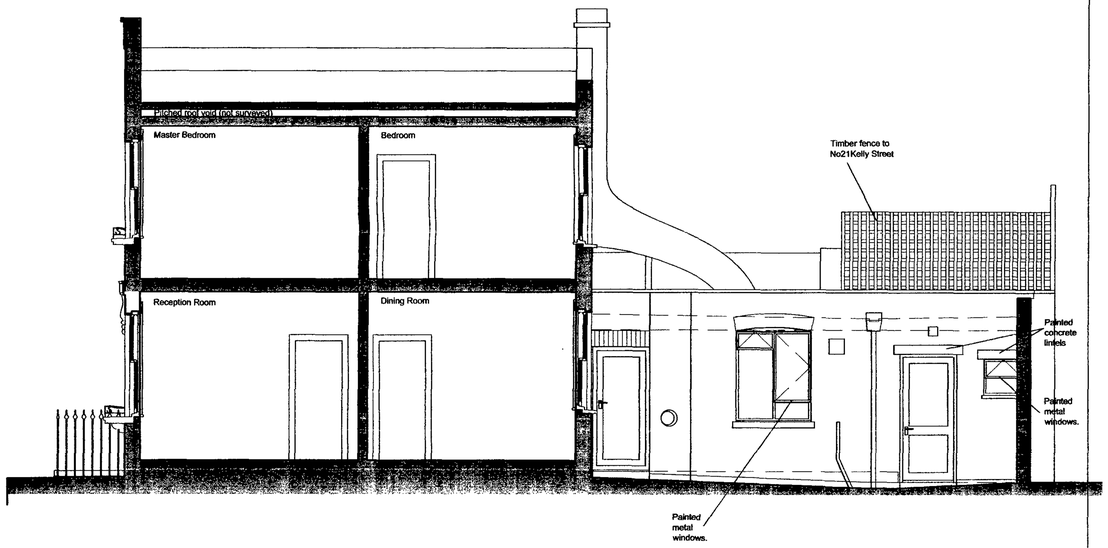

Side Elevation (Section D-D')

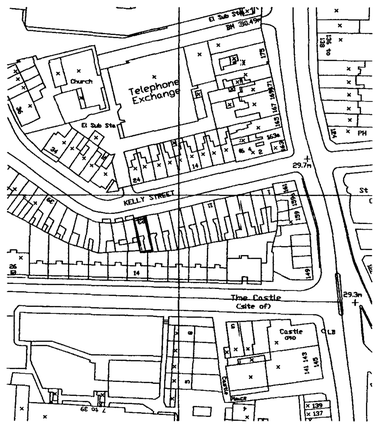

Site Location Plan (Scale 1:1250)

	E	19.10.06	Elevation rear single storey building added. Page layout ammended..
	D	21.08.06	Plan ammended to show basement to adjoining owner (No.25).
	C	4.08.06	Minor amendments following check measurements.
	B	1.08.06	Minor ammends
Revisions:	A	24.07.06	Site location plan added. Sections added. Additional information added.

architectsnetwork

Project 23 Kelly Street, London

Drawing Title Ground and First Floor Plans, Sections, Elevations and Site Location Plan

Drawing No. 06L08 EX 01 Rev. E

Scale	1:50	Date	June 2006	Drawn by	LTP	CAD ref:	06L8/EX/01 E

15 Countess Road, London, NW5 2NS T 020 7209 1123 F 020 7209 1277 M 078 318 5037 E design@architectsnetwork.co.uk

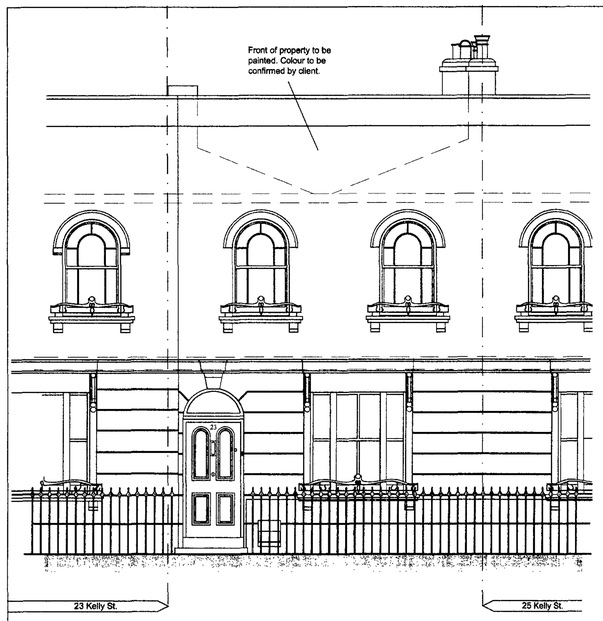

Front Elevation

Rear Elevation (Part Section B-B')

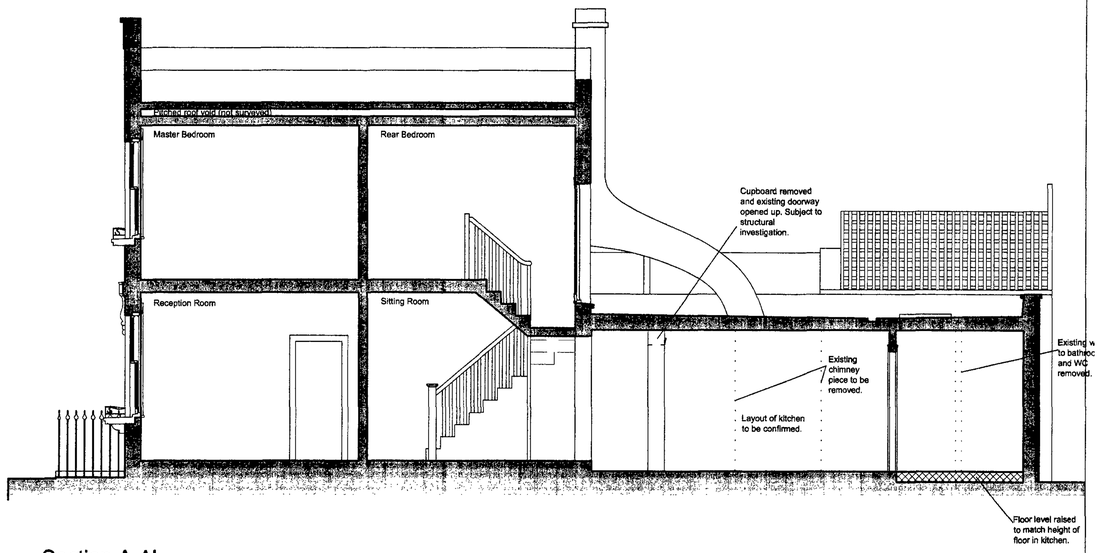

Section A-A'

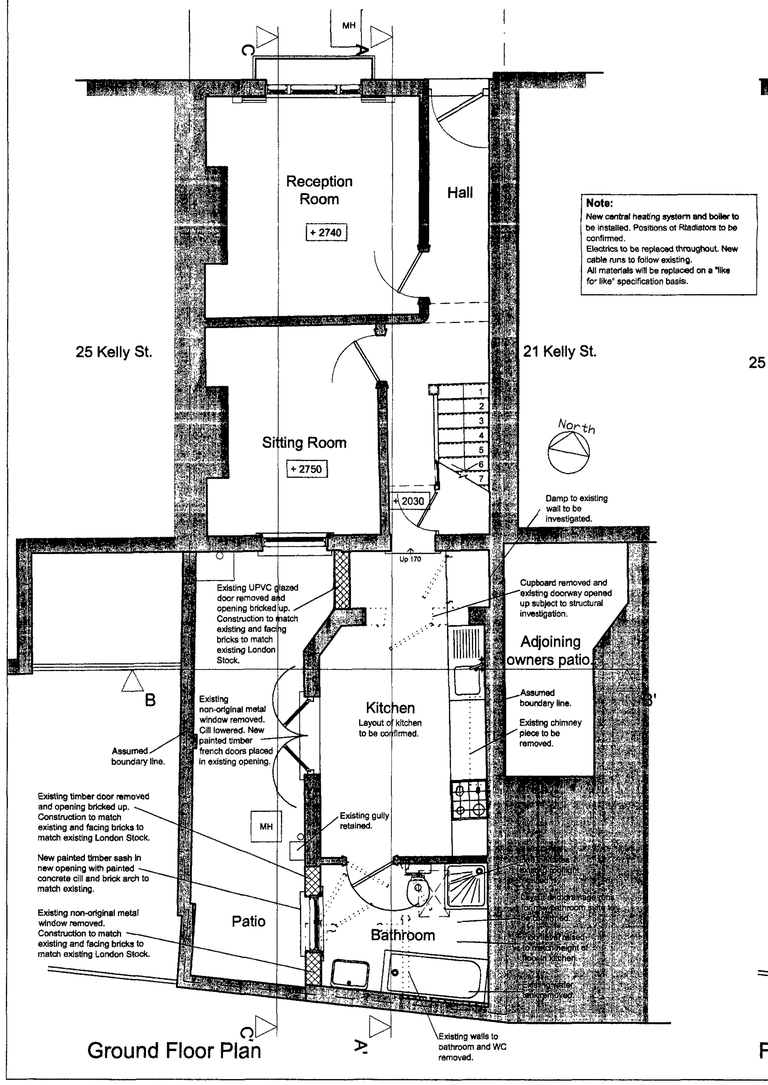

Note:
New central heating system and boiler to be installed. Positions of Radiators to be confirmed.
Electrics to be replaced throughout. New cable runs to follow existing.
All materials will be replaced on a "like for like" specification basis.

Ground Floor Plan

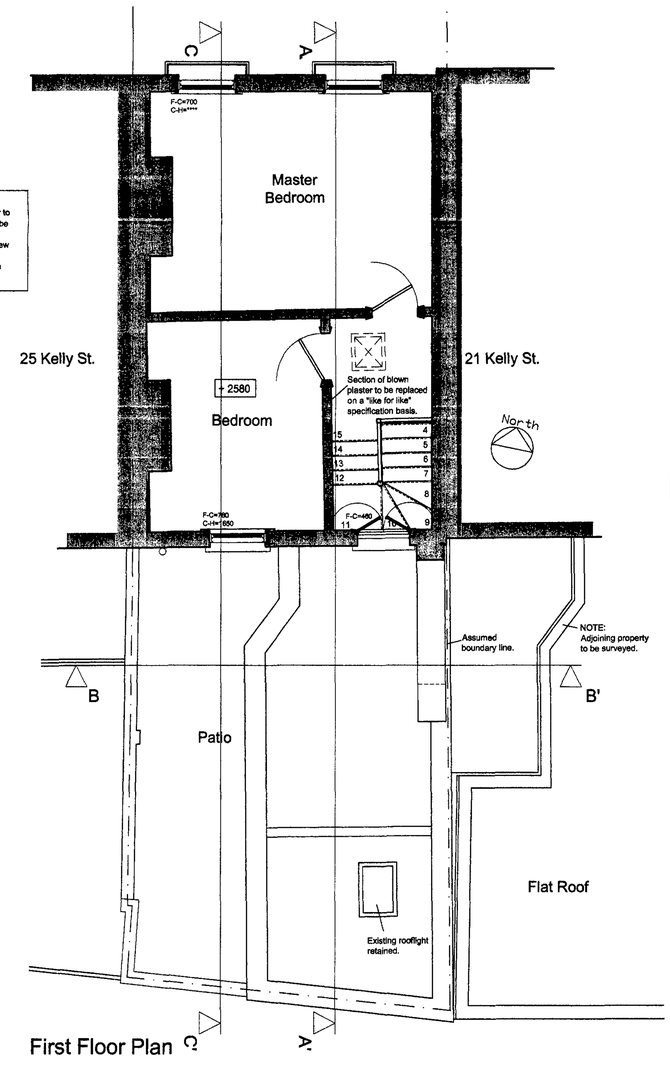

First Floor Plan

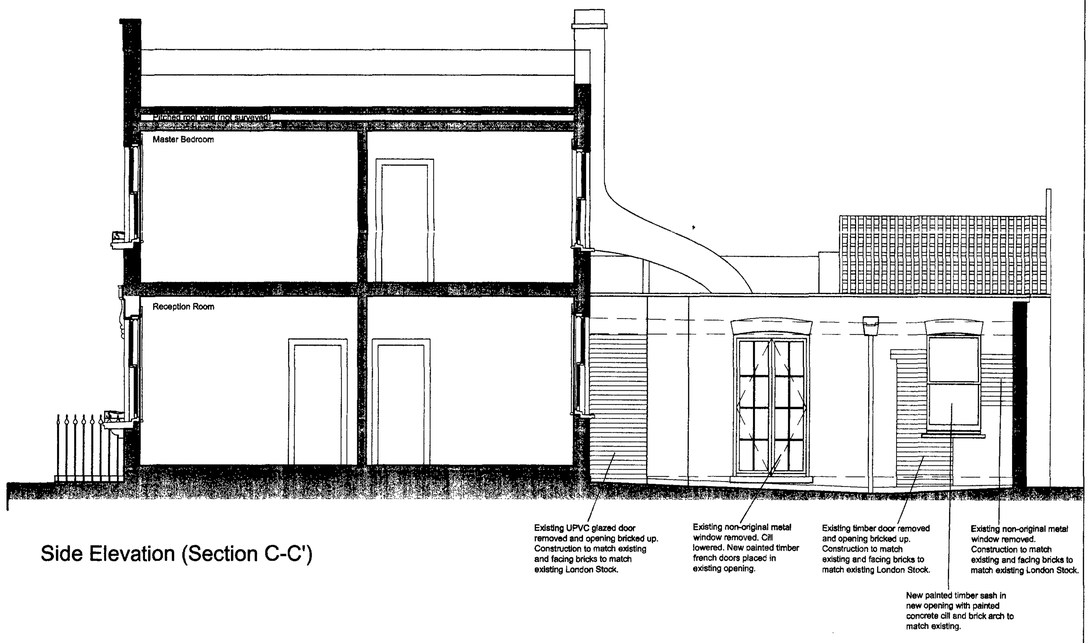

Side Elevation (Section C-C')

NOT FOR CONSTRUCTION.

architectsnetwork

Revisions: - - -

Project 23 Kelly Street, London

Drawing Title Proposed Ground and First Floor Plans, Sections and Elevations

Drawing No. 06L08 PL 02 Rev. -

Scale 1:50 Date Oct 2006 Drawn by LTP CAD ref: 06L08PL02

15 Countess Road, London, NW5 2NS T 020 7209 1123 F 020 7209 1277 M 078 318 5037 E design@architectsnetwork.co.uk