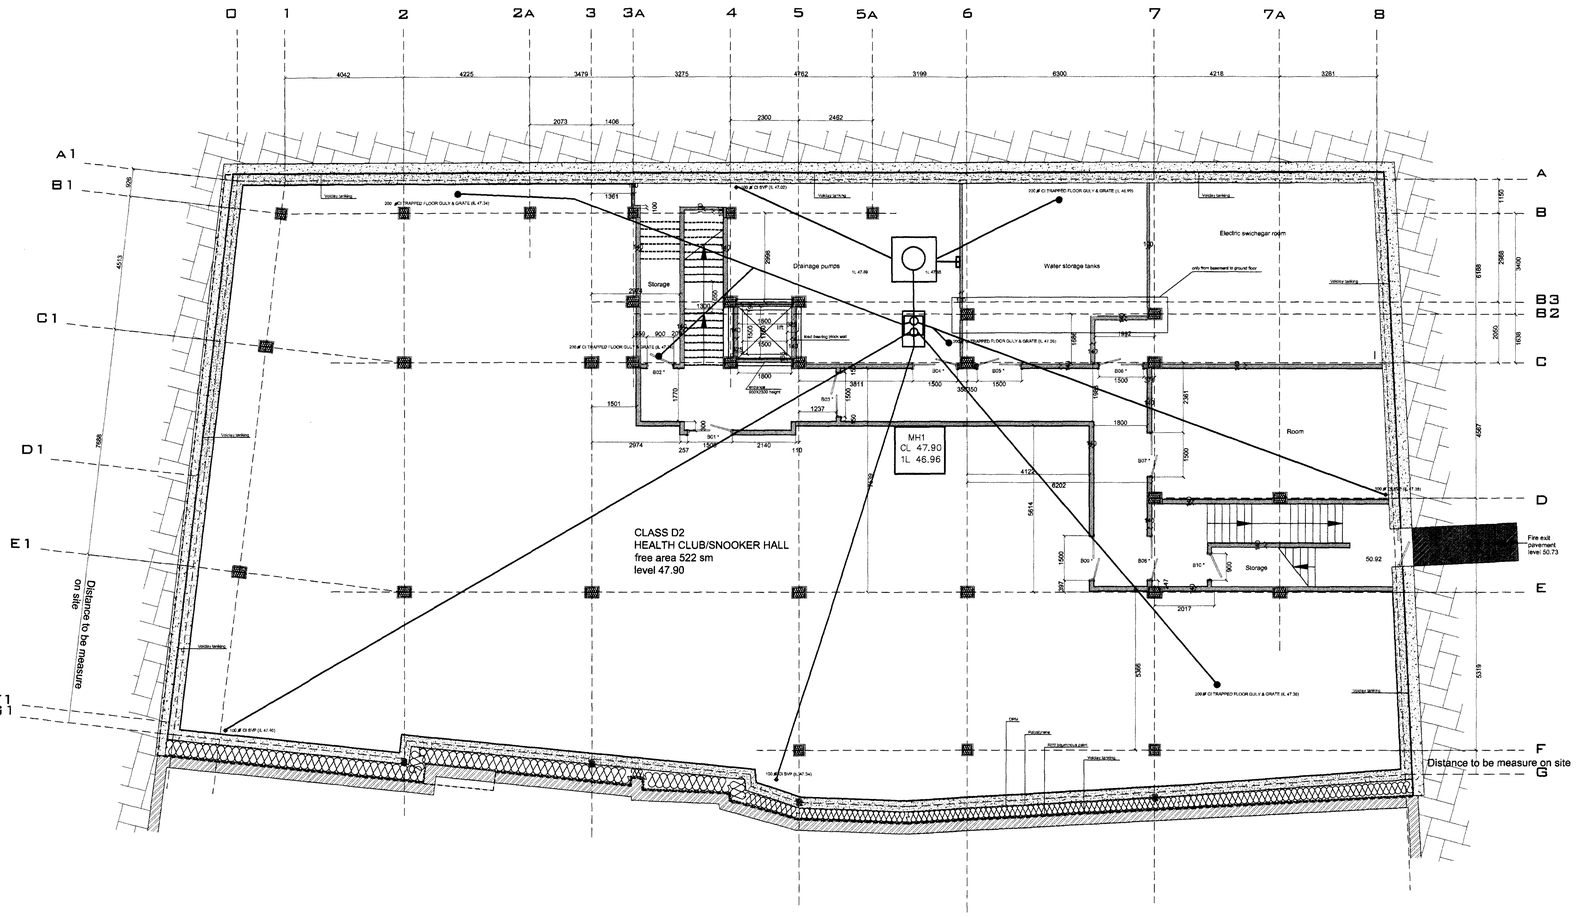

NOTES:

1. This drawing is a COPYRIGHT.
2. Do not scale, use figured dimensions only.
3. If you notice any discrepancies between the drawing and construction site inform the architect immediately.

RECEIVED
24 AUG 2006

Revision	Description	Date
	ISSUED FOR PLANNING	26.07.06

Archetype

Architects Planners Designers
3 MANCHESTER SQUARE LONDON W1U 3PB
Tel: 020 7486 3666 Fax: 020 7486 3888
e-mail: architect@archetype.org.uk

WICKSTON LTD

Project: 34A-36 KILBURN HIGH ROAD

Drawing Title: BASEMENT PLAN
CLASS D2 HEALTH CLUB/SNOOKER HALL

Drawn:	Approved:	Scale: 1:100	Date: 26.07.06

Drawing No. 928-(01)-21 | Revision:

CAD Ref.

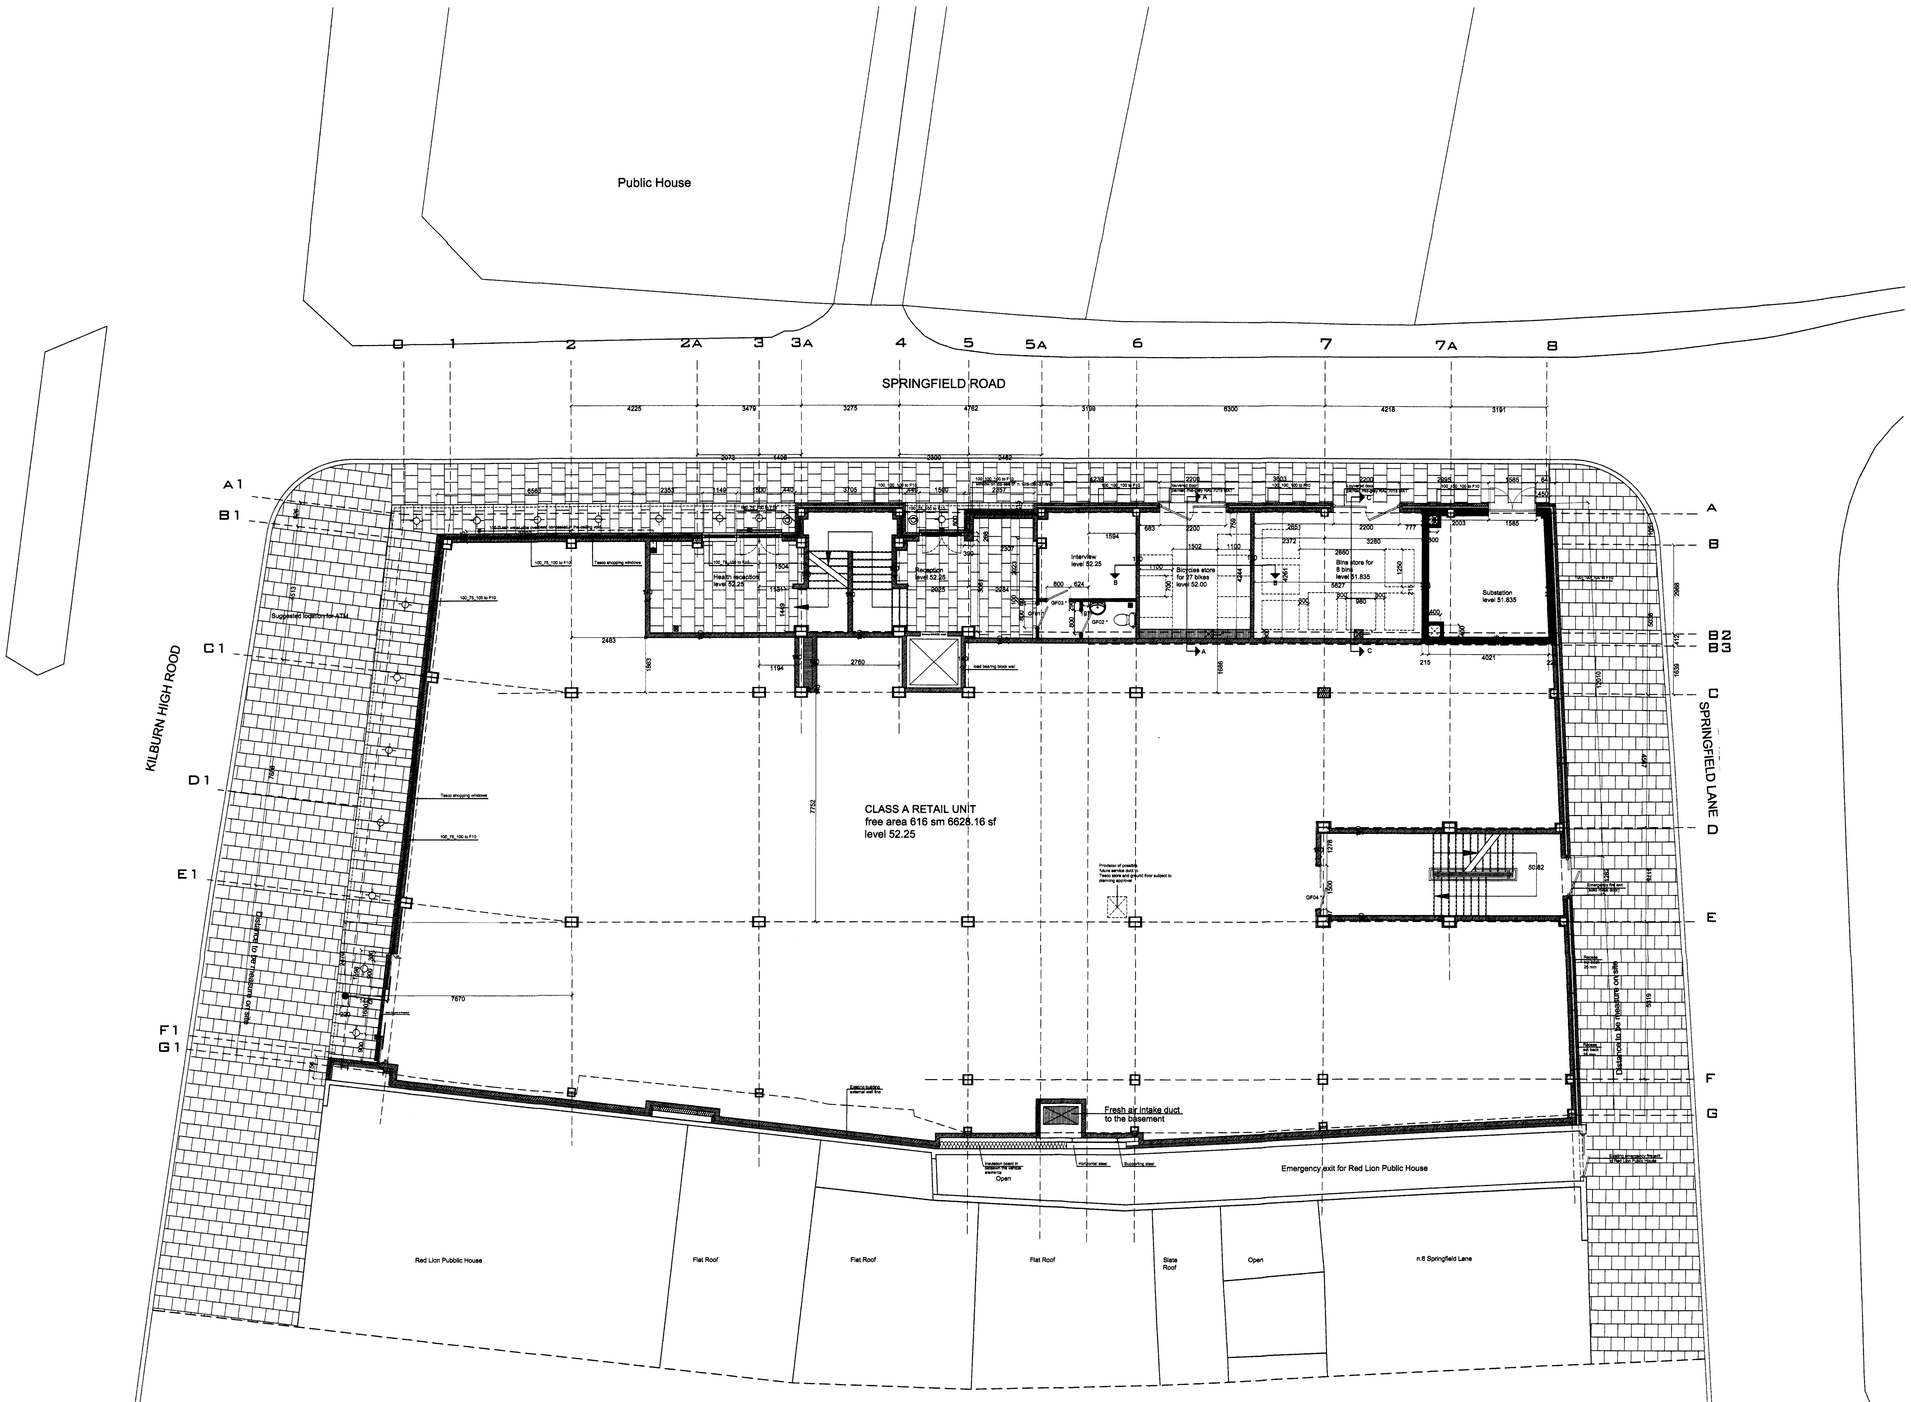

NOTES:

1. This drawing is a COPYRIGHT.
2. Do not scale, use figured dimensions only.
3. If you notice any discrepancies between the drawing and construction site inform the architect immediately.

RECEIVED
24 AUG 2006

Revision	Description	Date
	ISSUED FOR PLANNING	23.08.06

Archetype

Architects Planners Designers
3 MANCHESTER SQUARE LONDON WU1 3PB
Tel: 020 7486 3888 Fax: 020 7486 3888
e-mail: architect@archetype.org.uk

WICKSTON LTD

Project: 34A-36 KILBURN HIGH ROAD

Drawing Title: GROUND FLOOR PLAN
CLASS A RETAIL UNIT

Drawn:	Approved:	Scale: 1:100	Date: 23.08.06

Drawing No. 928-(01)-22 | Revision:

CAD Ref.

NOTES:

1. This drawing is a COPYRIGHT of Archetype.
2. Do not scale the drawing, use figured dimensions only.
3. All dimensions must be checked on site and Archetype should be informed immediately of any discrepancies prior to construction.

RECEIVED
24 AUG 2006

Revision	Description	Date
	ISSUED FOR PLANNING	26.07.06

Archetype
Architects Planners Designers
3 MANCHESTER SQUARE LONDON W1T 3PB
Tel: 020 7486 3666 Fax: 020 7486 3888
e-mail: architect@archetype.org.uk

WICKSTON LTD

Project: 34A-36 KILBURN HIGH ROAD

Drawing Title: FIRST FLOOR PLAN_APARTHOTEL
SECOND FLOOR PLAN_APARTHOTEL

Drawn:	Approved:	Scale: 1:100	Date: 26.07.06

Drawing No. 928-(01)-23 | Revision:

CAD Ref.

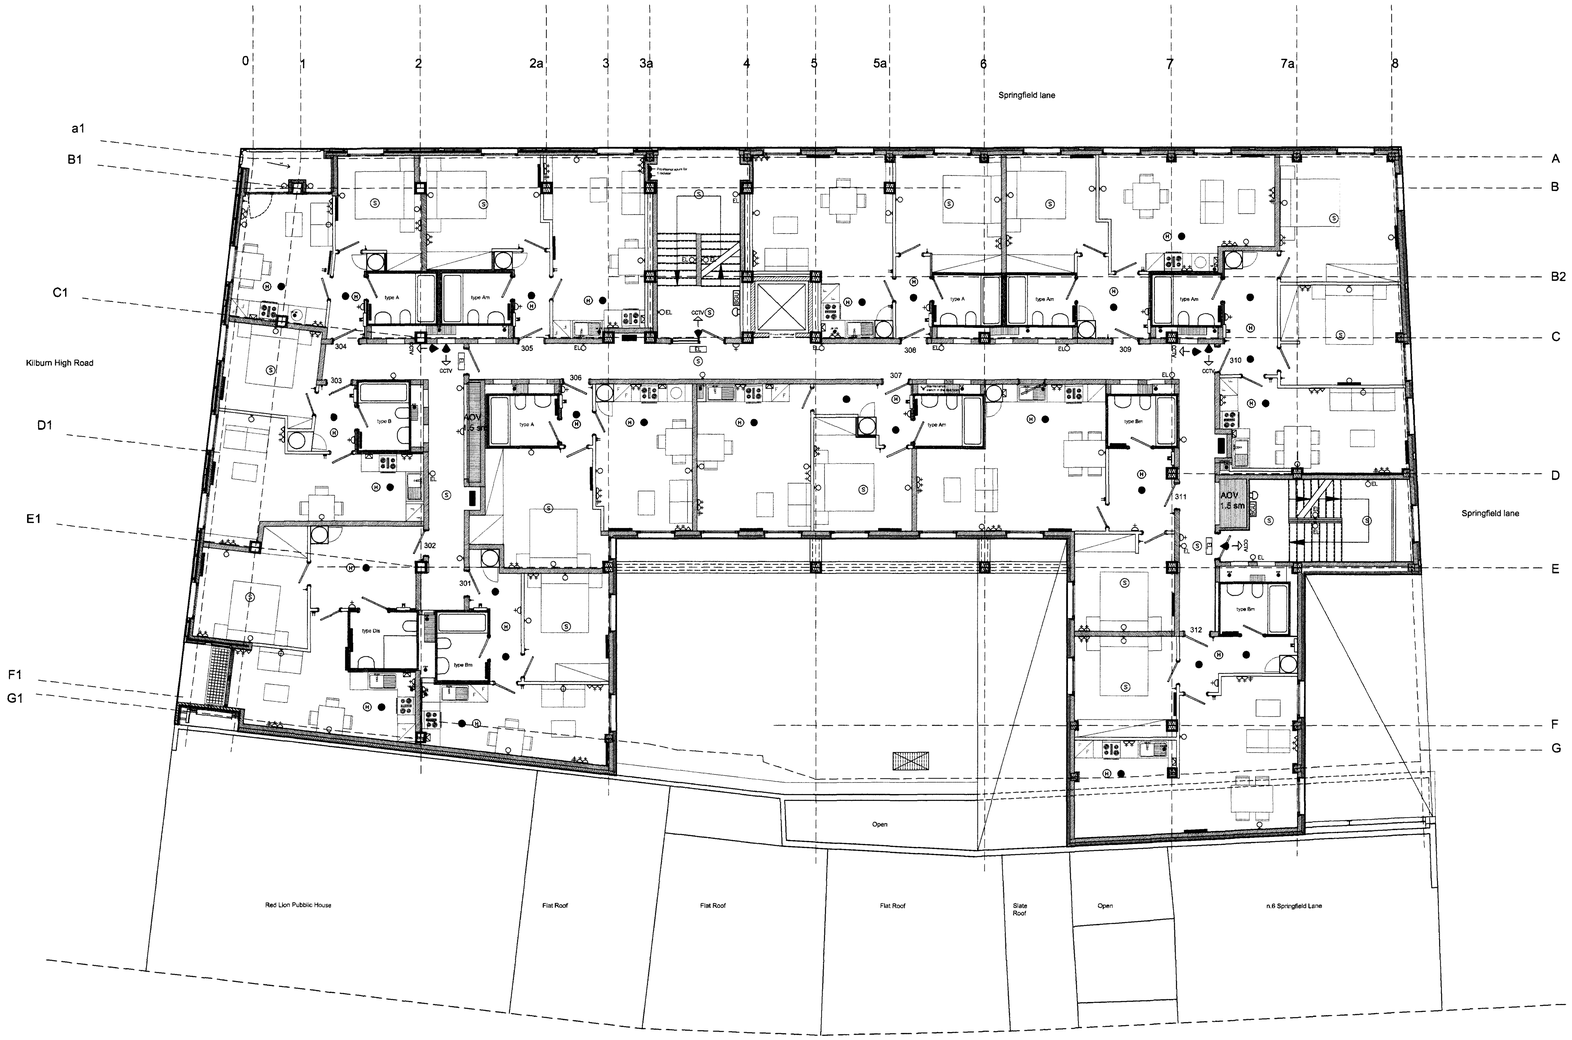

NOTES:

1. This drawing is a COPYRIGHT of Archetype.
2. Do not scale the drawing, use figured dimensions only.
3. All dimensions must be checked on site and Archetype should be informed immediately of any discrepancies prior to construction.

RECEIVED
24 AUG 2006

Revision	Description	Date
	ISSUED FOR PLANNING	26.07.06

Archetype

Architects Planners Designers
3 MANCHESTER SQUARE LONDON W1U 3PB
Tel: 020 7486 3666 Fax: 020 7486 3888
e-mail: architect@archetype.org.uk

WICKSTON LTD

Project: 34A-36 KILBURN HIGH ROAD

Drawing Title: THIRD FLOOR PLAN_APARTHOTEL

Drawn:	Approved:	Scale: 1:100	Date: 26.07.06

Drawing No. 928-(01)-24

Revision:

CAD Ref.

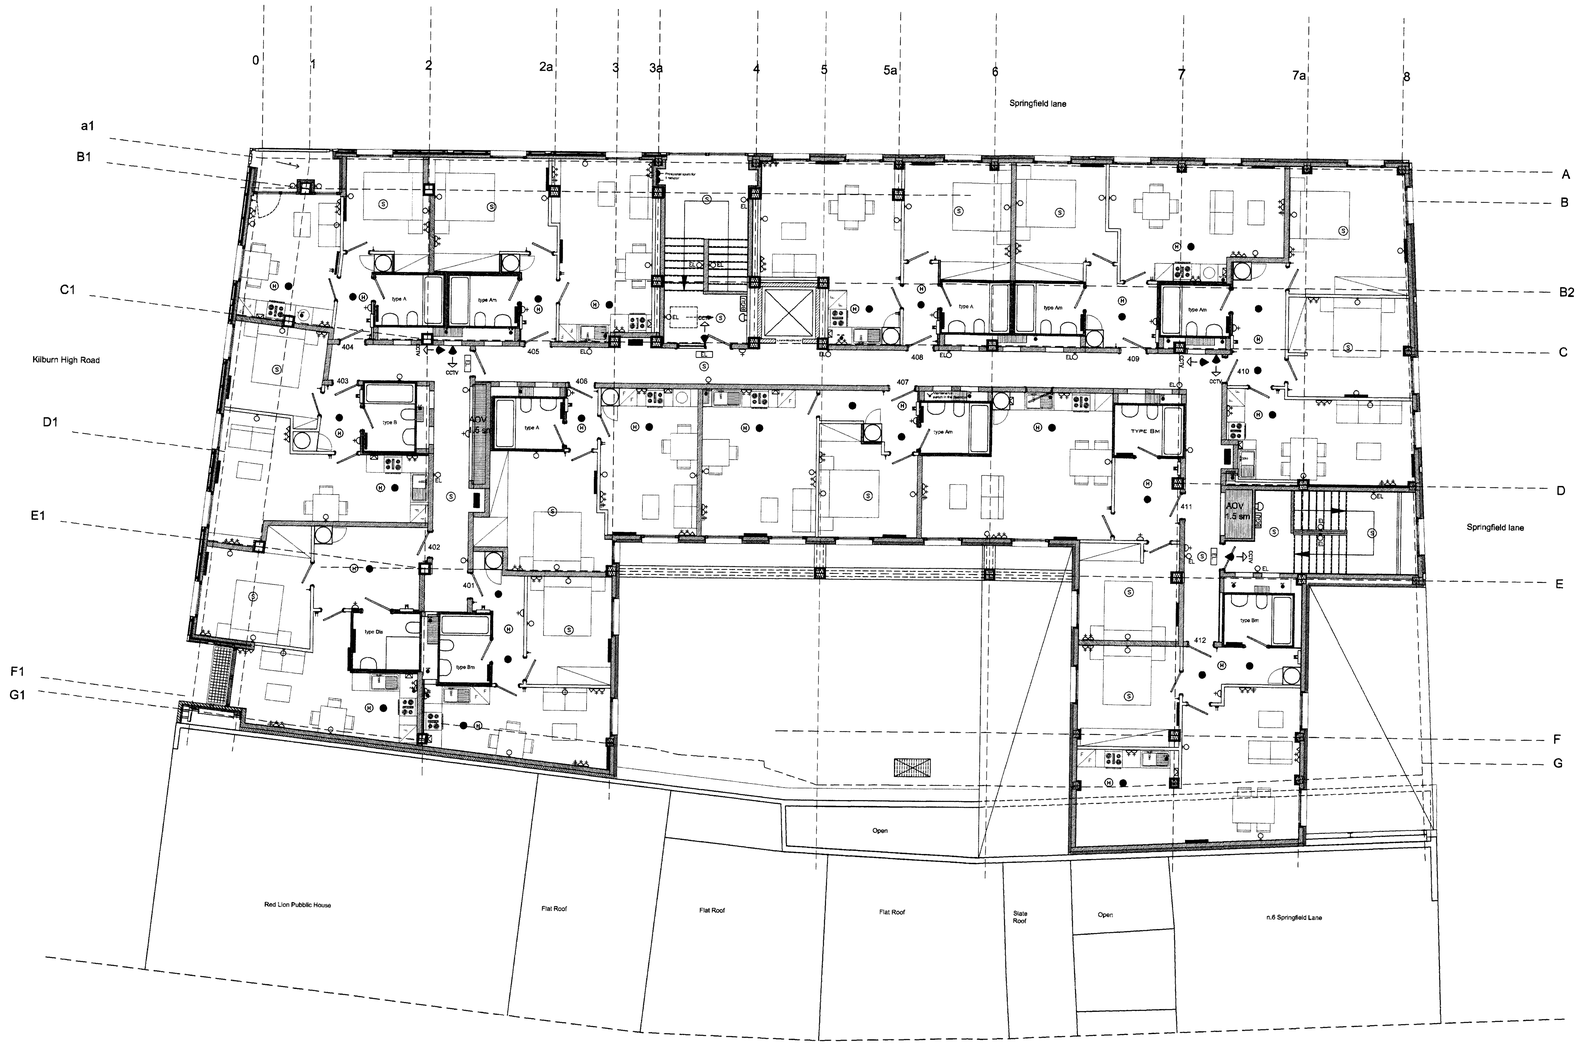
0
1
2
2a
3
3a
4
5
5a
6
7
7a
8
a1
B1
C1
D1
E1
F1
G1
A
B
B2
C
D
E
F
G
Springfield lane
Kilburn High Road
Springfield lane
Open
Red Lion Pubblic House
Flat Roof
Flat Roof
Flat Roof
Slate Roof
Open
n.6 Springfield Lane
AOV 1.5 sm
AOV 1.5 sm
TYPE B1
TYPE B1m
