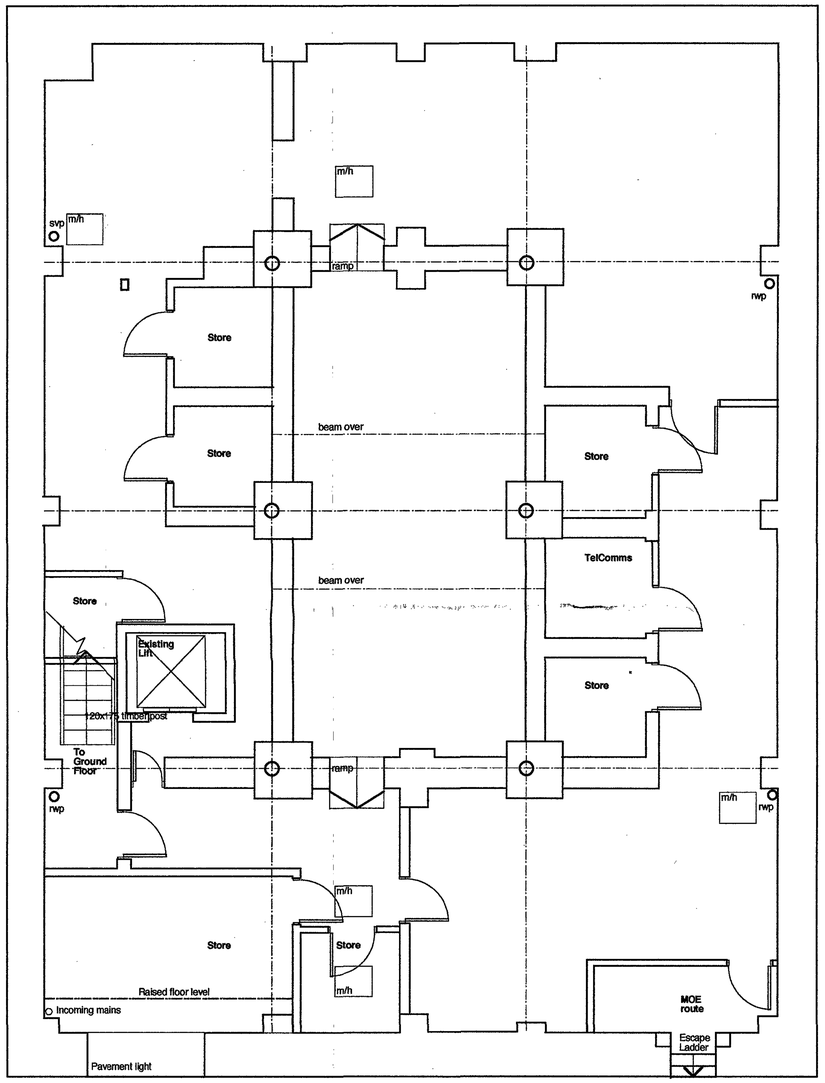

BASEMENT LEVEL

Notes:
This drawing is the property and copyright of Simon Middlehurst Architects Ltd and written consent must be obtained before divulging to a third party or copying whole or part of the drawing by any method whatsoever.

All dimensions are to be checked on site prior to construction.
Any discrepancies are to be reported to the architect before works commence.
All dimensions are in millimetres.
Do not scale dimensions.
This drawing is to be read inconjunction with the specification and with all relevant consultants/specialists' drawings and/or documents.
All relevant Statutory Approvals to be obtained before works commence

revision	date	comments

SIMON MIDDLEHURST ARCHITECTS
simon middlehurst architects ltd, studio 11, great western studios, great western road, london, W9 3NY
tel: +44(0)20 7286 7788 mail@middlehurst-architects.co.uk www.middlehurst-architects.co.uk
Chartered Architects & Designers

client
GOLDWAY PROPERTIES LTD

project title	date	scale
8 SMART'S PLACE, LONDON, WC2	February 2005	1:50
drawing title	**drawing no.**	**revision**
EXISTING BASEMENT PLAN LAYOUT	**1630AL(0)01**	

A member of the Royal Institute of British Architects

file ref. 1630/13.3/01

Notes:
This drawing is the property and copyright of Simon Middlehurst Architects Ltd and written consent must be obtained before divulging to a third party or copying whole or part of the drawing by any method whatsoever.

All dimensions are to be checked on site prior to construction.
Any discrepancies are to be reported to the architect before works commence.
All dimensions are in millimetres.
Do not scale this drawing.
This drawing is to be read inconjunction with the specification and with all relevant consultants/specialists' drawings and/or documents.
All relevant Statutory Approvals to be obtained before works commence

revision	date	comments

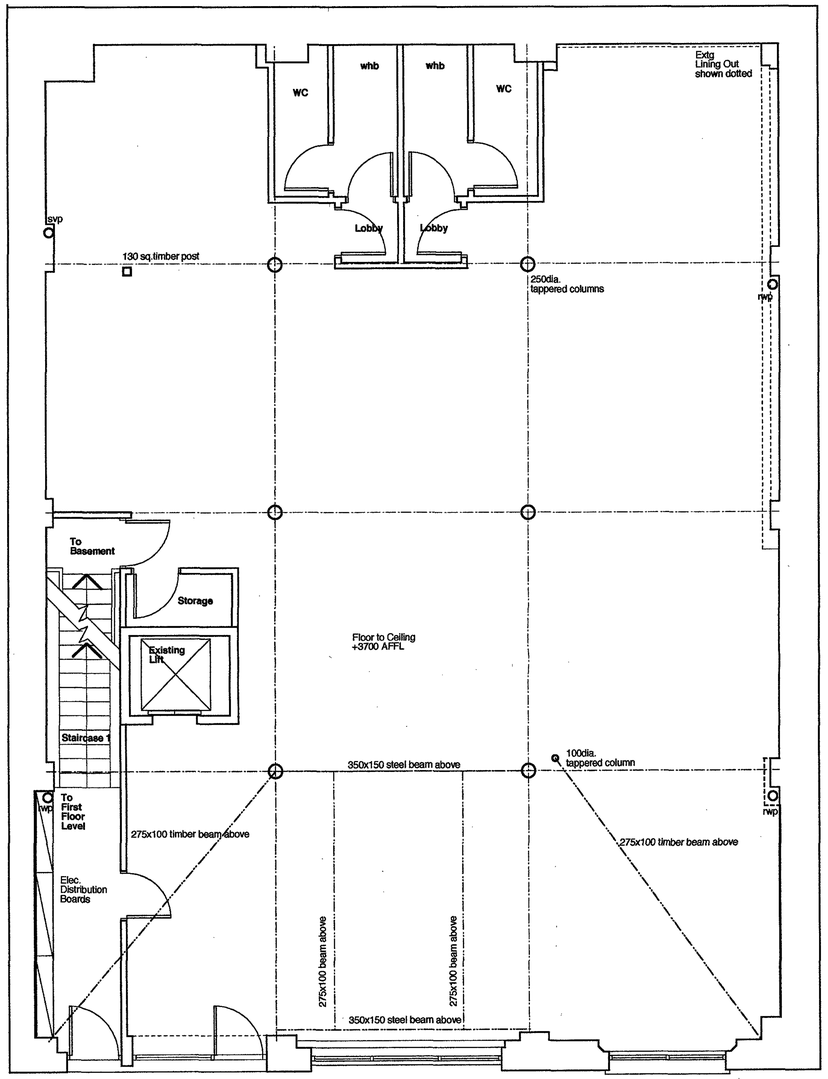

GROUND FLOOR LEVEL

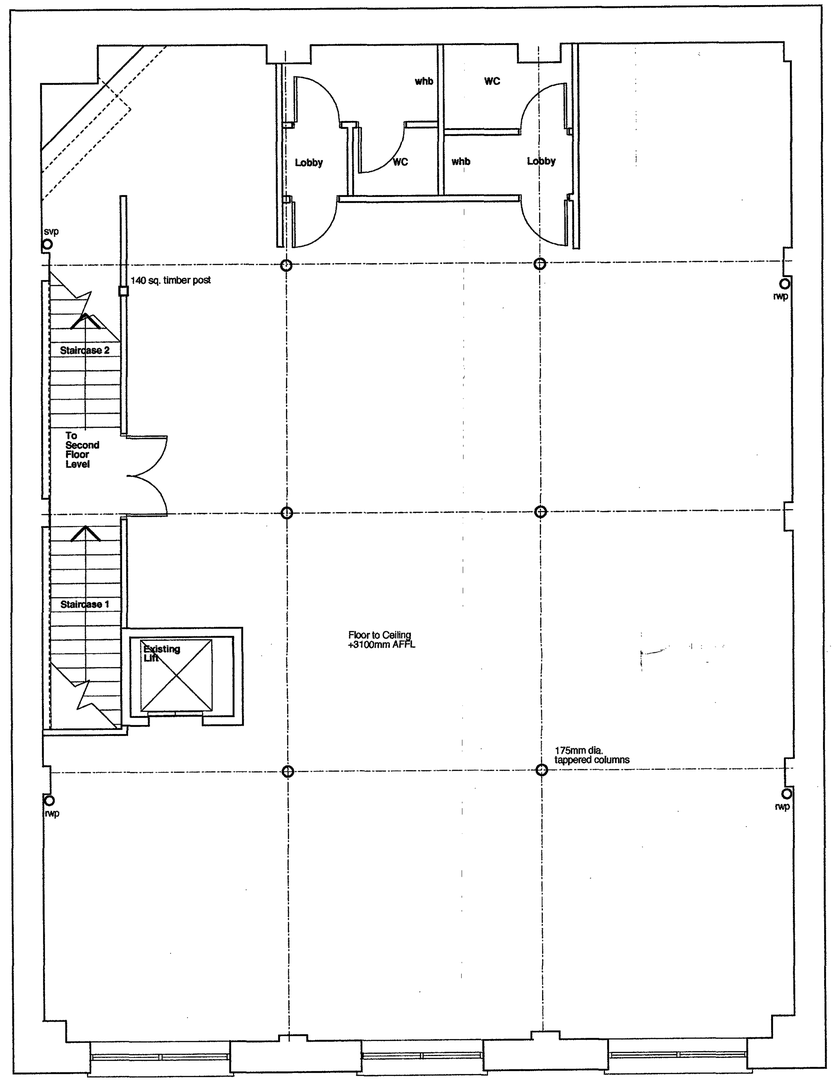

FIRST FLOOR LEVEL

SIMON MIDDLEHURST ARCHITECTS

simon middlehurst architects ltd, studio 11, great western studios, great western road, london, W9 3NY
tel: +44(0)20 7286 7788 mail@middlehurst-architects.co.uk www.middlehurst-architects.co.uk

Chartered Architects & Designers

client
GOLDWAY PROPERTIES LTD

project title	date	scale
8 SMART'S PLACE, LONDON, WC2	February 2005	1:50
drawing title	**drawing no.**	**revision**
EXISTING GROUND & FIRST FLOOR LEVEL	**1630AL(0)02**	

A member of the Royal Institute of British Architects

file ref. 1630/10.3/02

Notes:
This drawing is the property and copyright of Simon Middlehurst Architects Ltd and written consent must be obtained before divulging to a third party or copying whole or part of the drawing by any method whatsoever.

All dimensions are to be checked on site prior to construction.
Any discrepancies are to be reported to the architect before works commence.
All dimensions are in millimetres.
Do not scale dimensions.
This drawing is to be read inconjunction with the specification and with all relevant consultants'/specialists' drawings and/or documents.
All relevant Statutory Approvals to be obtained before works commence

revision	date	comments

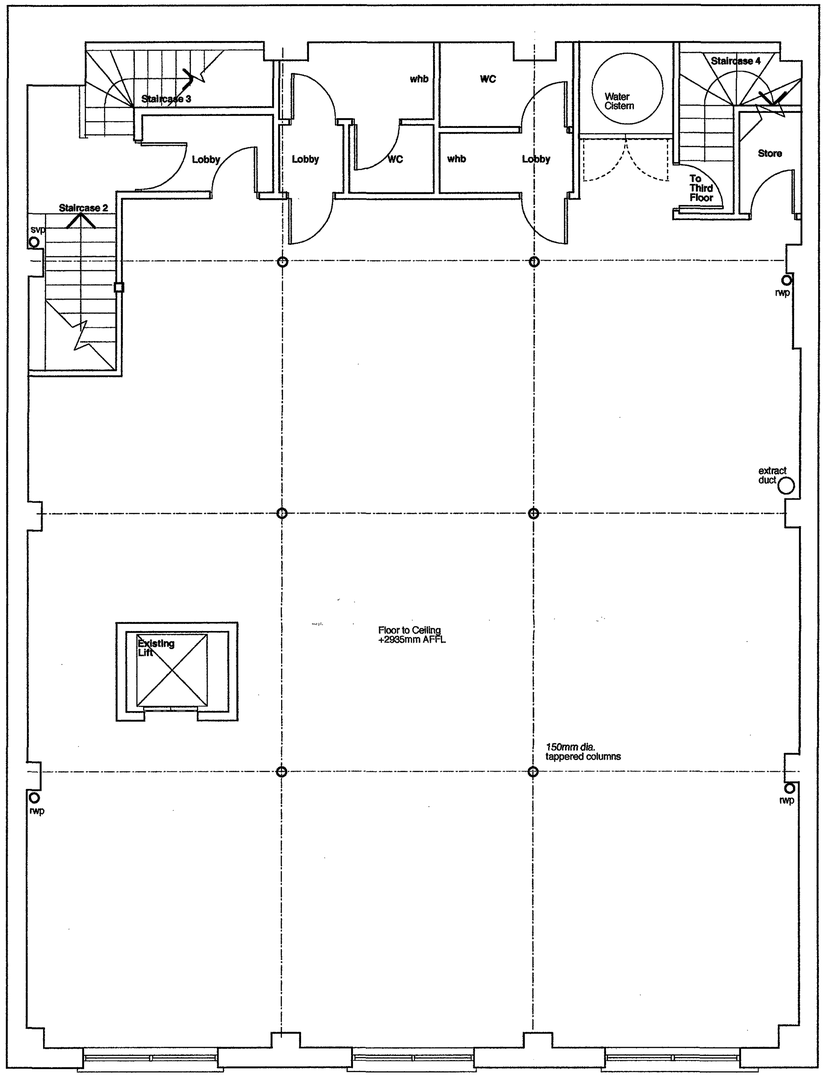

SECOND FLOOR LEVEL

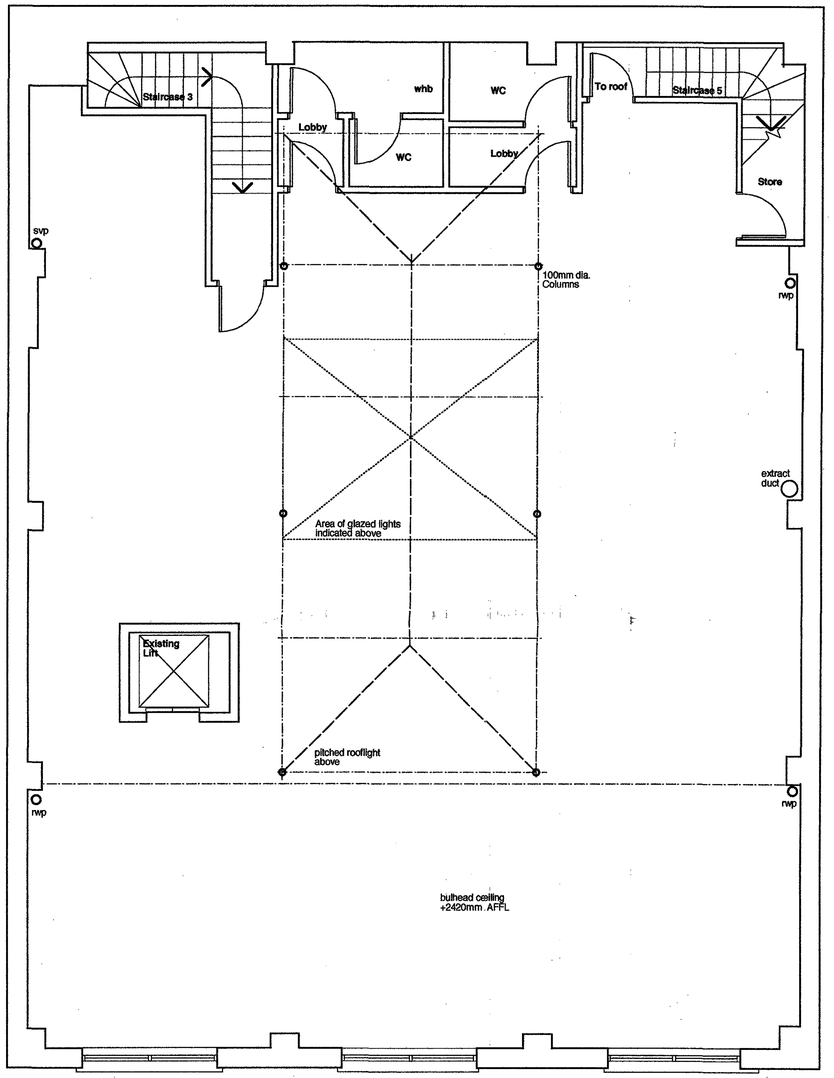

THIRD FLOOR LEVEL

SIMON MIDDLEHURST ARCHITECTS
simon middlehurst architects ltd, studio 11, great western studios, great western road, london, W9 3NY
tel: +44(0)20 7286 7788 mail@middlehurst-architects.co.uk www.middlehurst-architects.co.uk
Chartered Architects & Designers

client: GOLDWAY PROPERTIES LTD		
project title: 8 SMART'S PLACE, LONDON, WC2	date: February,2005	scale: 1:50
drawing title: EXISTING SECOND & THIRD FLOOR LEVEL	drawing no.: **1630AL(0)03**	revision

A member of the Royal Institute of British Architects — file ref. 1630/13.3/03

Notes:
This drawing is the property and copyright of Simon Middlehurst Architects Ltd and written consent must be obtained before divulging to a third party or copying whole or part of the drawing by any method whatsoever.

All dimensions are to be checked on site prior to construction.
Any discrepancies are to be reported to the architect before works commence.
Do not scale dimensions.
This drawing is to be read in conjunction with the specification and with all relevant consultants/specialists' drawings and/or documents.
All relevant Statutory Approvals to be obtained before works commence

revision	date	comments

EXISTING FRONT ELEVATION

SIMON MIDDLEHURST ARCHITECTS
simon middlehurst architects ltd, studio 11, great western studios, great western road, london, W9 3NY
tel: +44(0)20 7286 7788 mail@middlehurst-architects.co.uk www.middlehurst-architects.co.uk
Chartered Architects & Designers

client
GOLDWAY PROPERTIES LTD

project title	date	scale
8 SMART'S PLACE, LONDON, WC2	February 2005	1:50
drawing title	**drawing no.**	**revision**
EXISTING FRONT ELEVATION	**1630AL(0)05**	

A member of the Royal Institute of British Architects

file ref. 1630/13.3/05

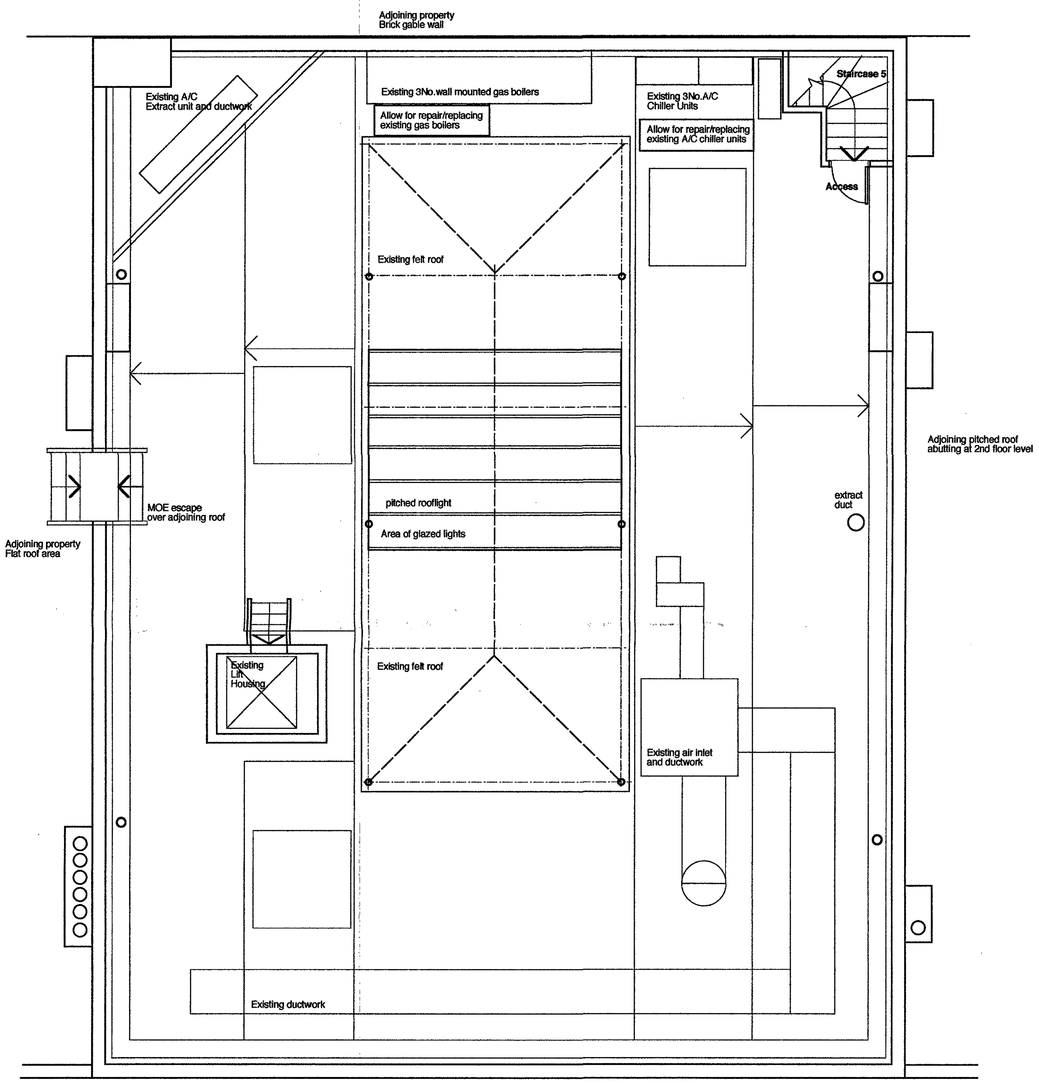

ROOF PLAN

Notes:
This drawing is the property and copyright of Simon Middlehurst Architects Ltd and written consent must be obtained before divulging to a third party or copying whole or part of the drawing by any method whatsoever.

All dimensions are to be checked on site prior to construction.
Any discrepancies are to be reported to the architect before works commence.
All dimensions are in millimetres.
Do not scale dimensions.
This drawing is to be read inconjunction with the specification and with all relevant consultants'/specialists' drawings and/or documents.
All relevant Statutory Approvals to be obtained before works commence

revision	date	comments

SIMON MIDDLEHURST ARCHITECTS
simon middlehurst architects ltd, studio 11, great western studios, great western road, london, W9 3NY
tel: +44(0)20 7286 7788 mail@middlehurst-architects.co.uk www.middlehurst-architects.co.uk
Chartered Architects & Designers

client GOLDWAY PROPERTIES LTD		
project title 8 SMART'S PLACE, LONDON, WC2	date February 2005	scale 1:50
drawing title EXISTING & PROPOSED ROOF PLAN	drawing no. **1630AL(0)04**	revision

A member of the Royal Institute of British Architects

file ref.1630/13.3/04

Notes:
This drawing is the property and copyright of Simon Middlehurst Architects Ltd and written consent must be obtained before divulging to a third party or copying whole or part of the drawing by any method whatsoever.

All dimensions are to be checked on site prior to construction.
Any discrepancies are to be reported to the architect before works commence.
All dimensions are in millimetres.
Do not scale dimensions.
This drawing is to be read inconjunction with the specification and with all relevant consultants'/specialists' drawings and/or documents.
All relevant Statutory Approvals to be obtained before works commence

revision	date	comments

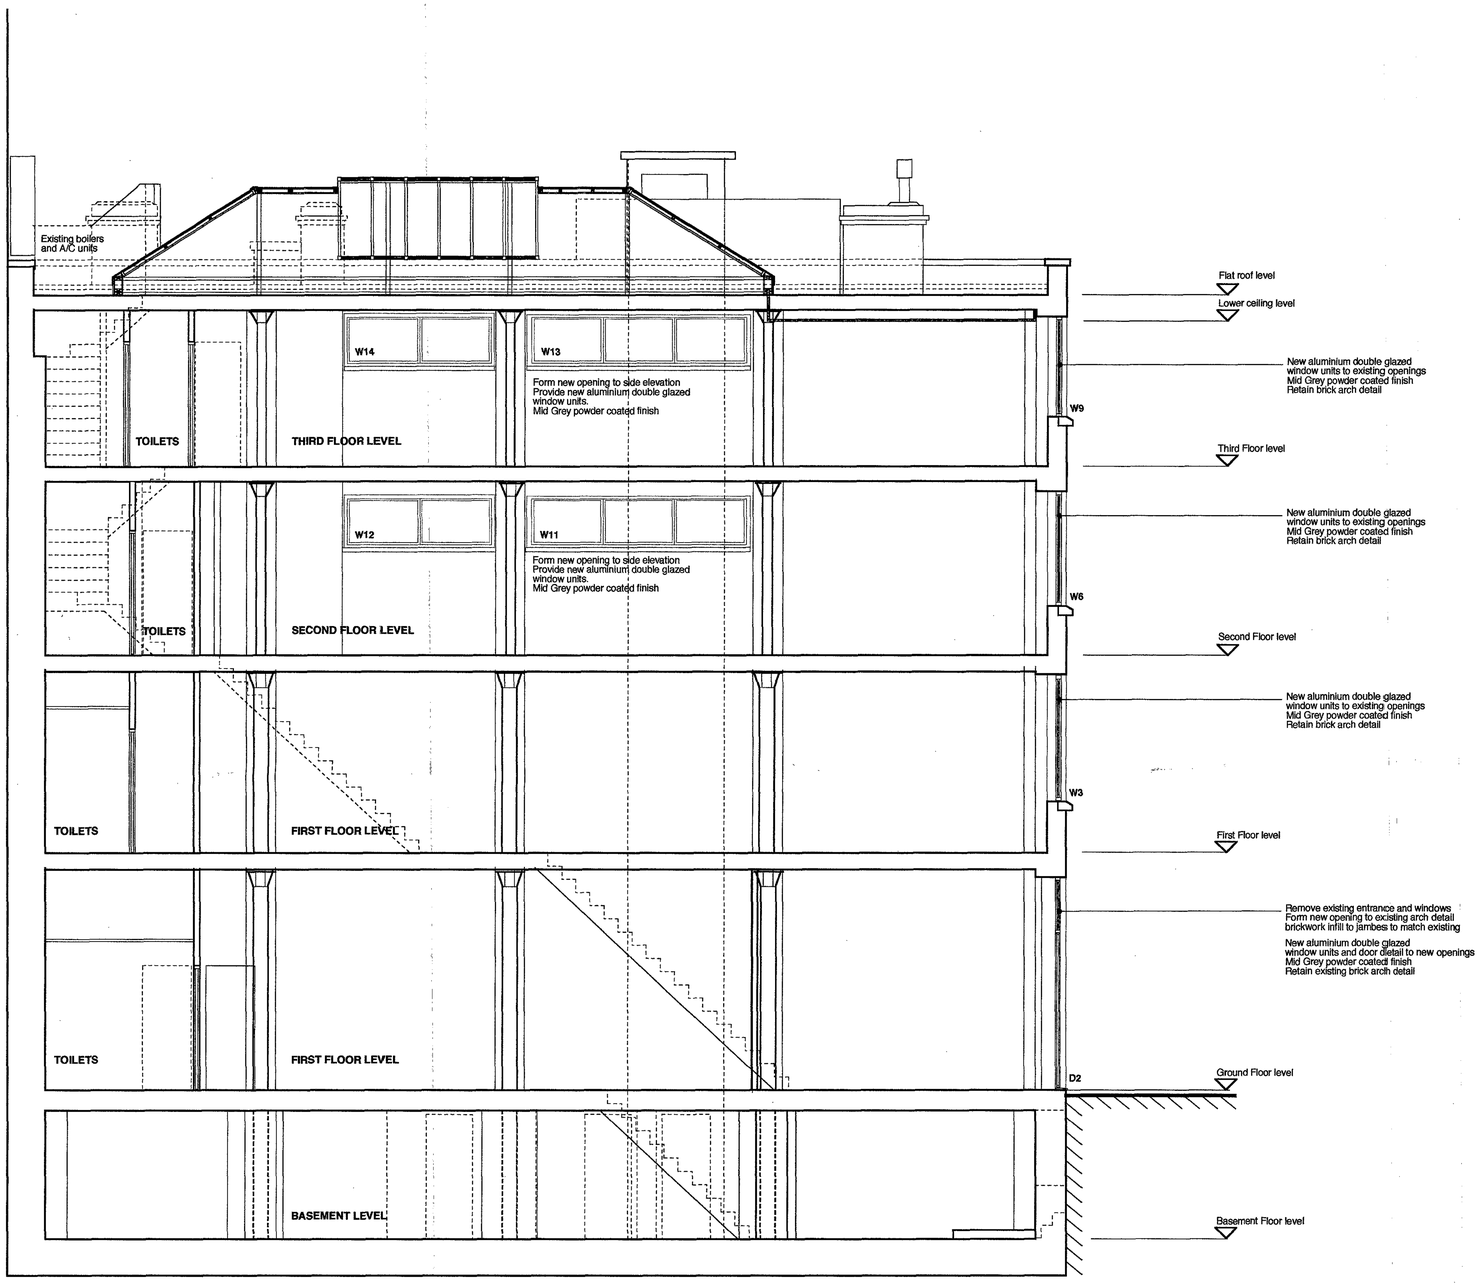

EXISTING & PROPOSED SECTION A - A

SIMON MIDDLEHURST ARCHITECTS

simon middlehurst architects ltd, studio 11, great western studios, great western road, london, W9 3NY
tel: +44(0)20 7286 7788 mail@middlehurst-architects.co.uk www.middlehurst-architects.co.uk

Chartered Architects & Designers

client
GOLDWAY PROPERTIES LTD

project title	date	scale
8 SMART'S PLACE, LONDON, WC2	March 2005	1:50
drawing title	**drawing no.**	**revision**
EXISTING & PROPOSED SECTION A-A	**1630AL(0)06**	

A member of the Royal Institute of British Architects

file ref.1630/13.3/06

Notes:
This drawing is the property and copyright of Simon Middlehurst Architects Ltd and written consent must be obtained before divulging to a third party or copying whole or part of the drawing by any method whatsoever.

All dimensions are to be checked on site prior to construction.
Any discrepancies are to be reported to the architect before works commence.
All dimensions are in millimetres.
All levels are in metres.
This drawing is to be read inconjunction with the specification and with all relevant consultants/specialists' drawings and/or documents.
All relevant Statutory Approvals to be obtained before works commence

revision	date	comments

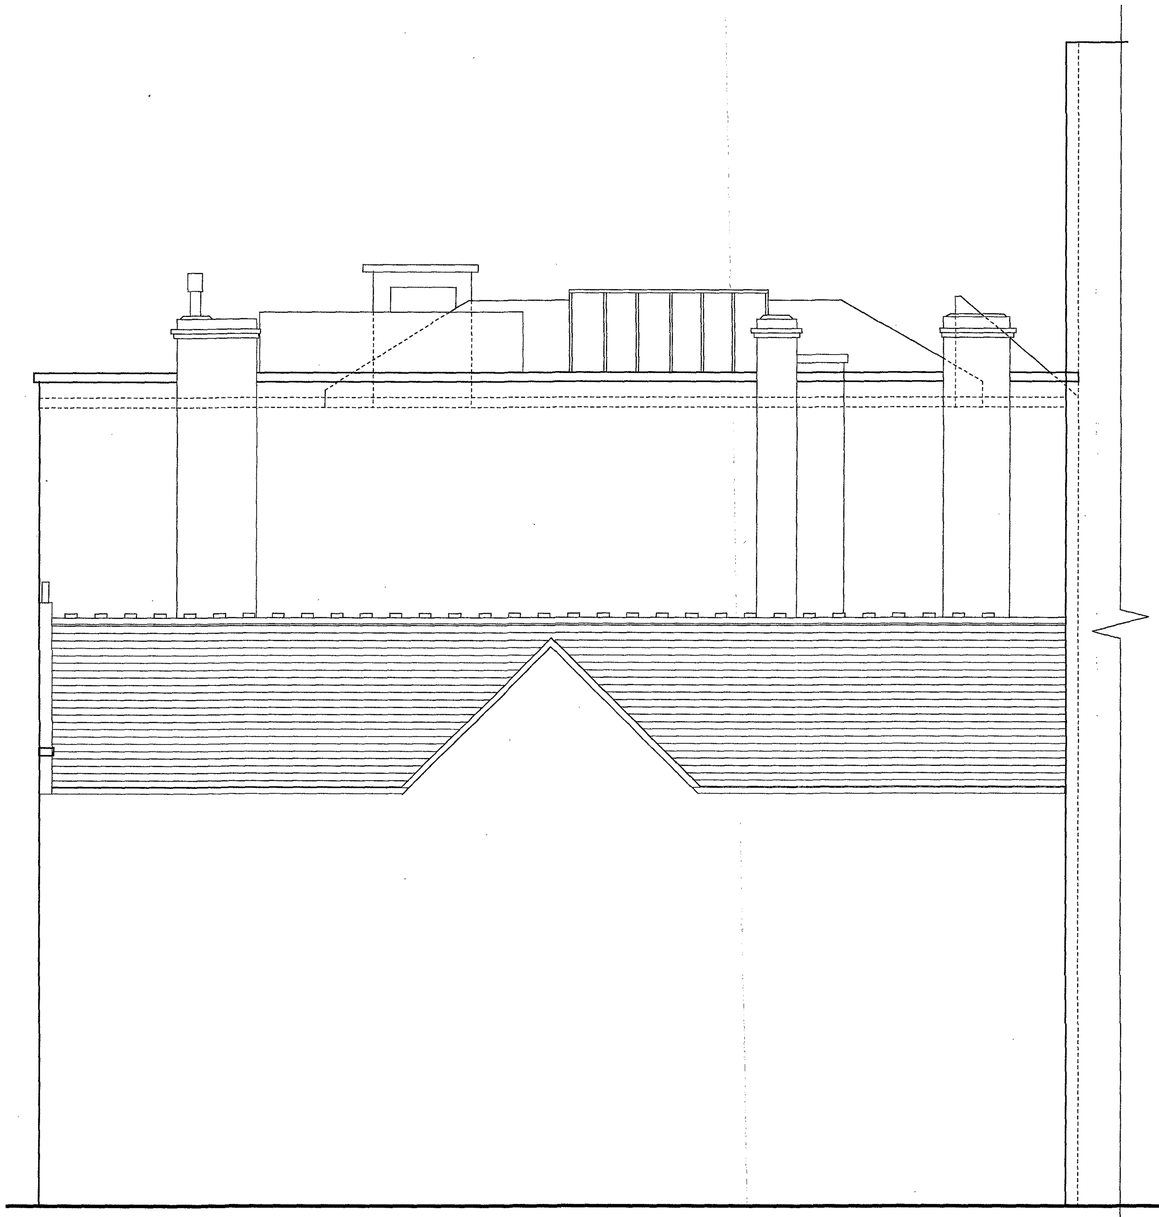

EXISTING SIDE ELEVATION - (Almshouses)

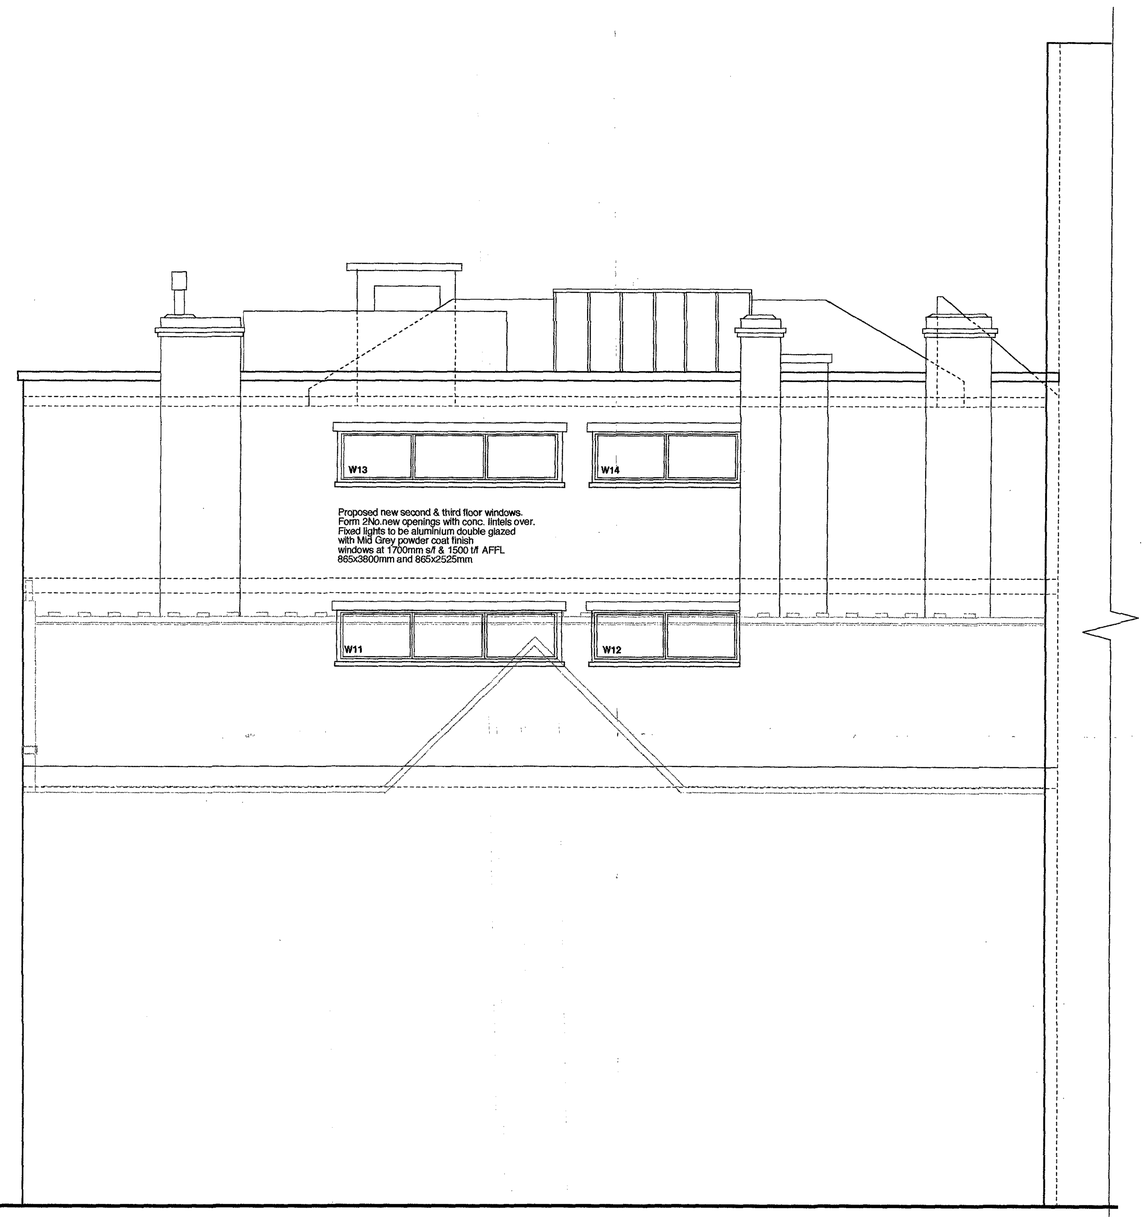

PROPOSED SIDE ELEVATION - (Almshouses)

SIMON MIDDLEHURST ARCHITECTS
simon middlehurst architects ltd, studio 11, great western studios, great western road, london, W9 3NY
tel: +44(0)20 7286 7788 mail@middlehurst-architects.co.uk www.middlehurst-architects.co.uk
Chartered Architects & Designers

client GOLDWAY PROPERTIES LTD		
project title 8 SMART'S PLACE, LONDON, WC2	date March 2005	scale 1:50
drawing title EXISTING & PROPOSED SIDE ELEVATION	drawing no. **1630AL(0)07**	revision

RIBA A member of the Royal Institute of British Architects

file ref. 1630/13.3/07

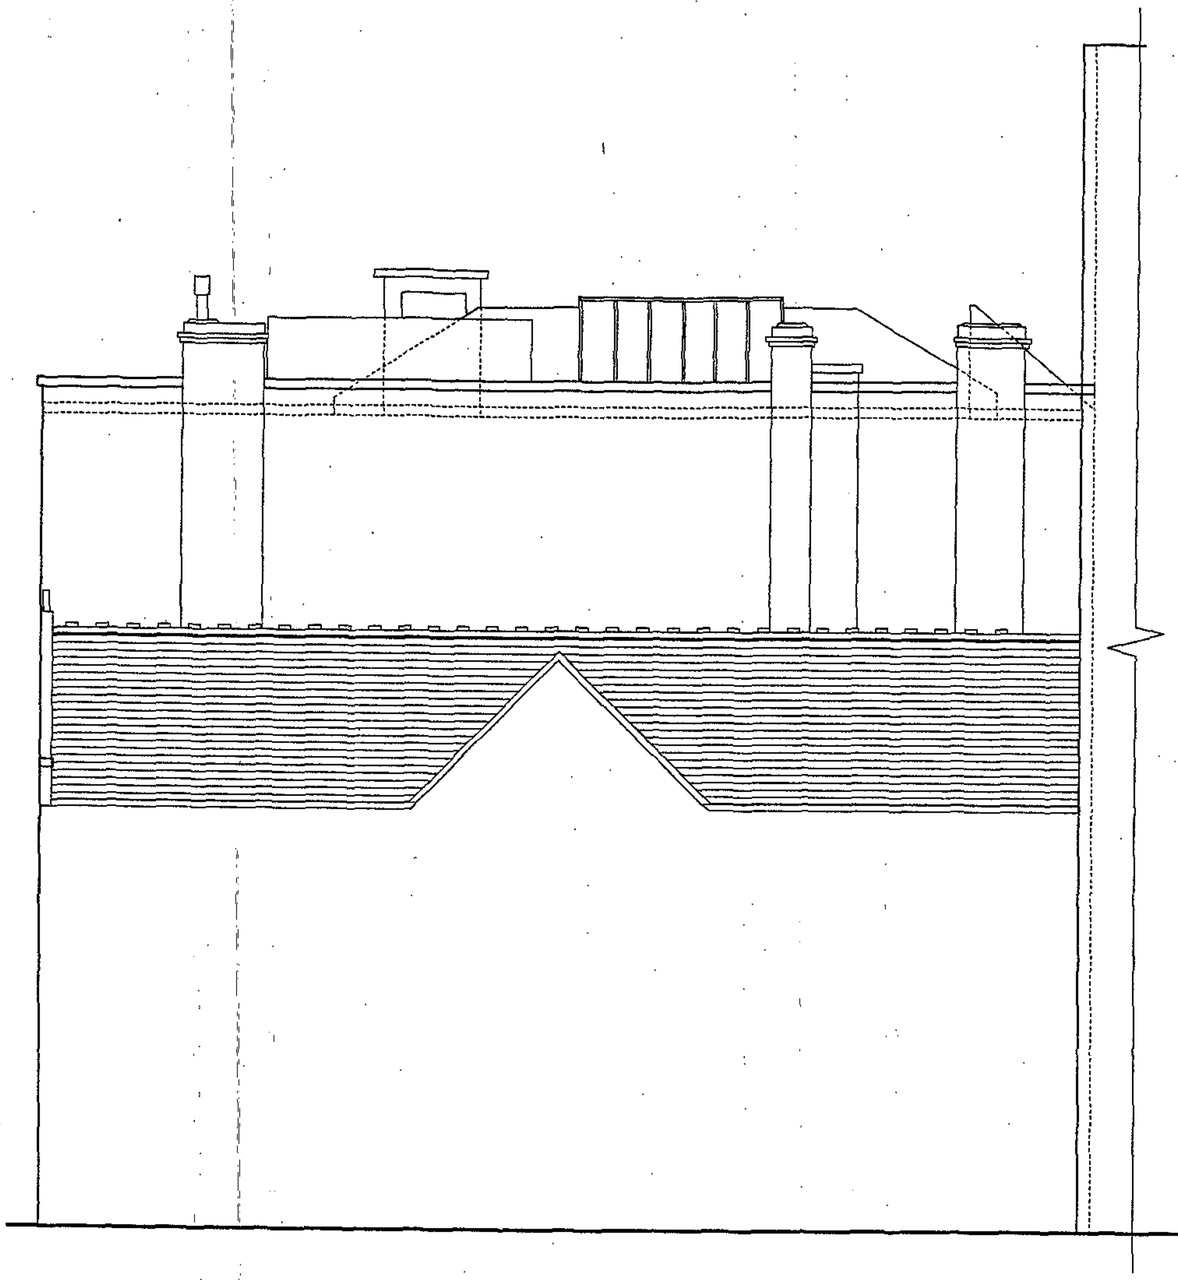

EXISTING SIDE ELEVATION - (Almshouses)

PROPOSED WINDOW PROFILES
'KAWNEER GT70'
COLOUR : RAL 7004

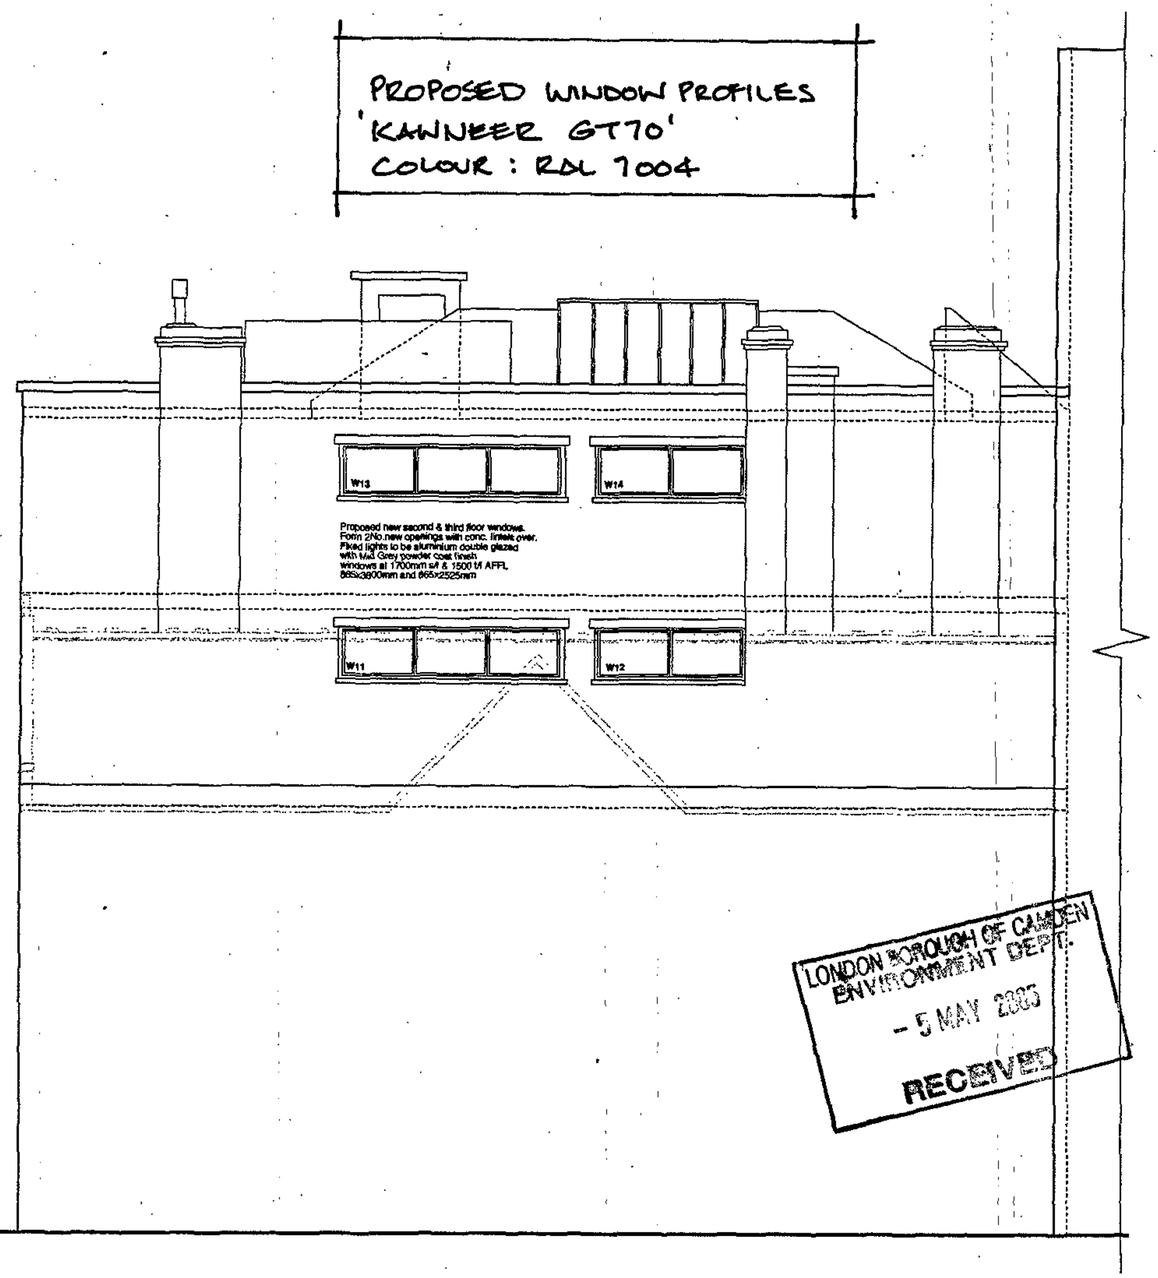

LONDON BOROUGH OF CAMDEN
ENVIRONMENT DEPT.
- 5 MAY 2005
RECEIVED

PROPOSED SIDE ELEVATION - (Almshouses)

SIMON MIDDLEHURST ARCHITECTS

Chartered Architects & Designers

client
GOLDWAY PROPERTIES LTD

project title 8 SMART'S PLACE, LONDON, WC2	date March 2005	scale 1:50
drawing title EXISTING & PROPOSED SIDE ELEVATION	drawing no. 1630AL(0)07	revision

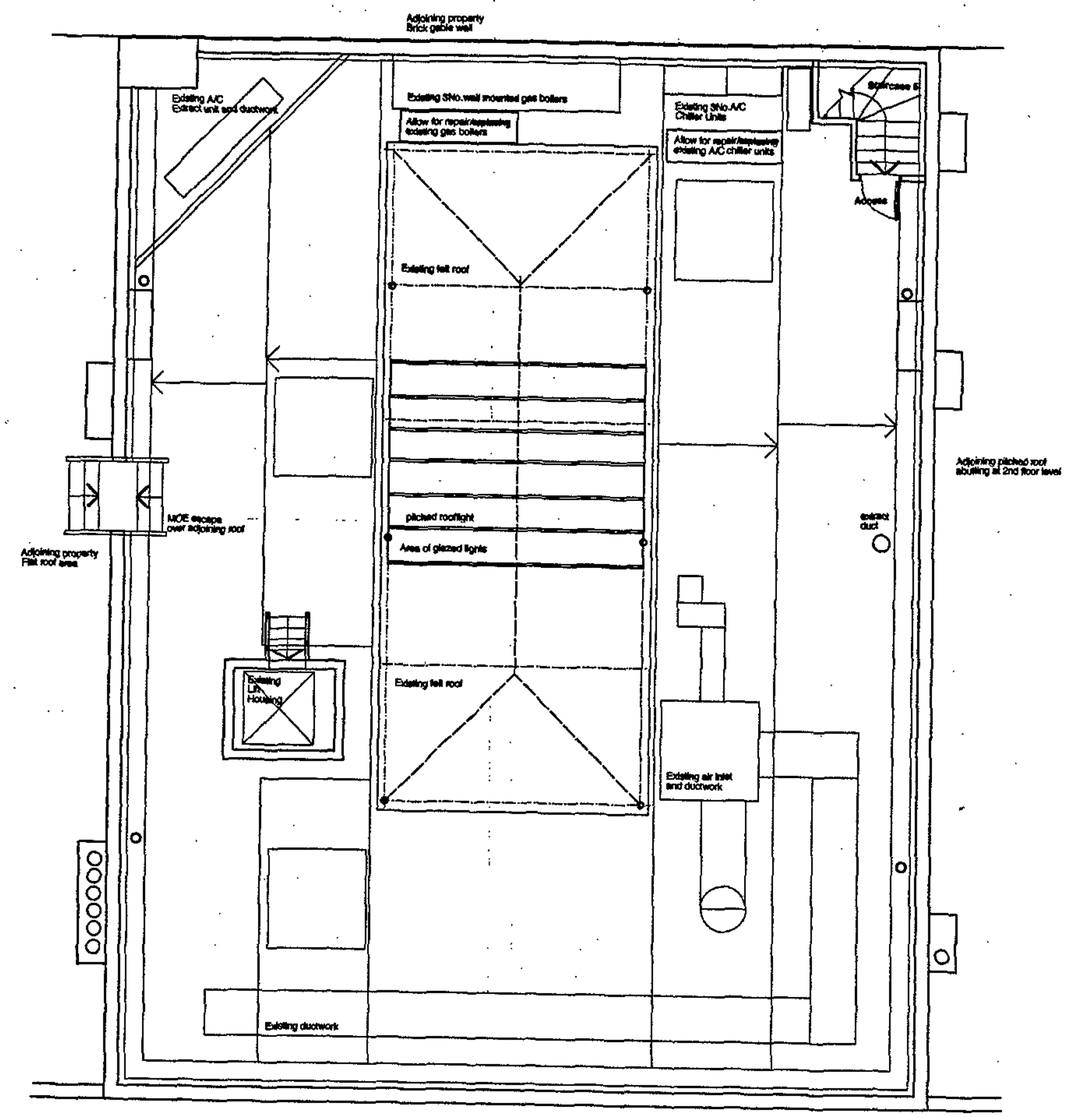

ROOF PLAN

"REPAIR ONLY"
EXISTING A/C UNITS.

LONDON BOROUGH OF CAMDEN
ENVIRONMENT DEPT.
- 5 MAY 2005
RECEIVED

SIMON MIDDLEHURST ARCHITECTS

Chartered Architects & Designers

client
GOLDWAY PROPERTIES LTD

project title	date	scale
8 SMART'S PLACE, LONDON, WC2	February 2005	1:50
drawing title	drawing no.	revision
EXISTING & PROPOSED ROOF PLAN	1630AL(0)04	

PROPOSED WINDOW PROFILES:
'KAWNEER GT70'
COLOUR: RAL 7004.

LONDON BOROUGH OF CAMDEN
ENVIRONMENT DEPT.
- 5 MAY 2005
RECEIVED

PROPOSED FRONT ELEVATION

SIMON MIDDLEHURST ARCHITECTS

Chartered Architects & Designers

client: GOLDWAY PROPERTIES LTD

Project title: 8 SMARTS PLACE, LONDON, WC2	date: March 2005	scale: 1:50
drawing title: PROPOSED FRONT ELEVATION	drawing no: 1630AL(0)10	alterations

Notes:
This drawing is the property and copyright of Simon Middlehurst Architects Ltd and written consent must be obtained before divulging to a third party or copying whole or part of the drawing by any method whatsoever.

All dimensions are to be checked on site prior to construction.
Any discrepancies are to be reported to the architect before works commence.
Do not scale from drawings.
Do not scale dimensions.
This drawing is to be read incontunction with the specification and with all relevant consultants/specialists' drawings and/or documents.
All relevant Statutory Approvals to be obtained before works commence

revision	date	comments

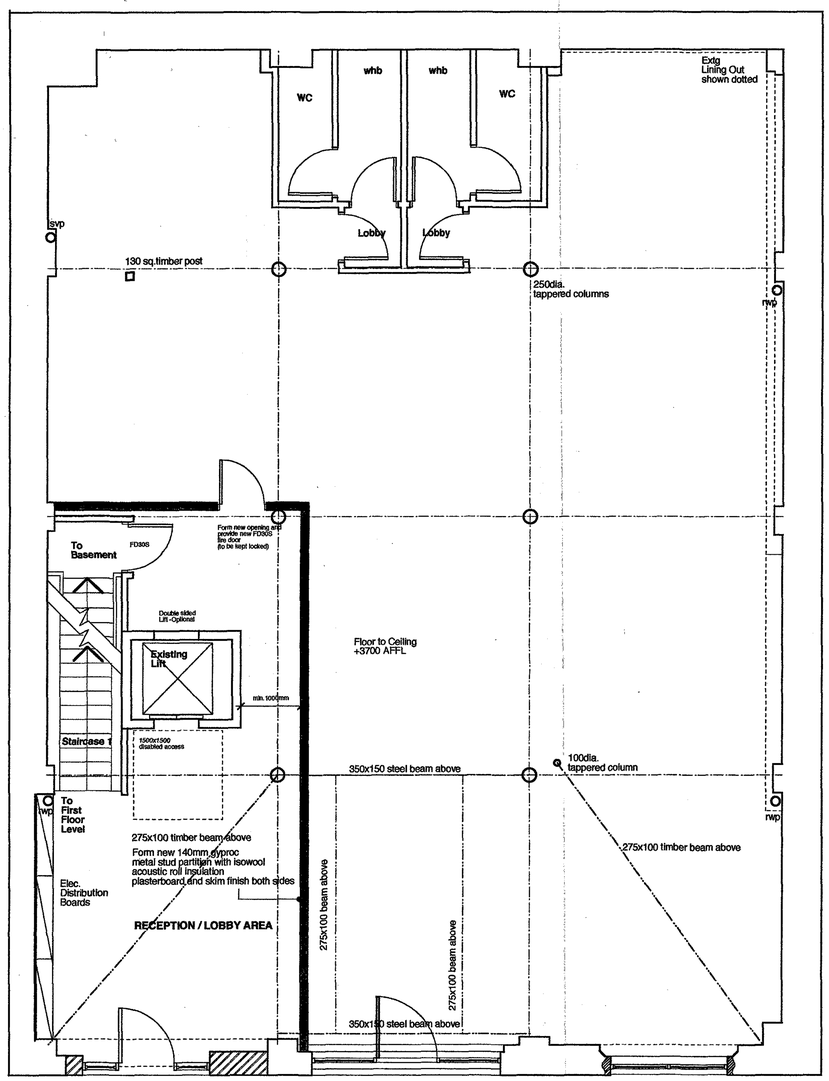

New brickwork infill
retain existing brickwork arch lintel
New double glazed aluminium units with
glazed door to new entrance door

Form increased opening to existing window bay
retain existing brickwork arch lintel
New double glazed aluminium units with
new entrance door to GF Unit

Form increased opening to existing window bay
retain existing brickwork arch lintel
New double glazed aluminium units.

PROPOSED GROUND FLOOR LEVEL ALTERATIONS

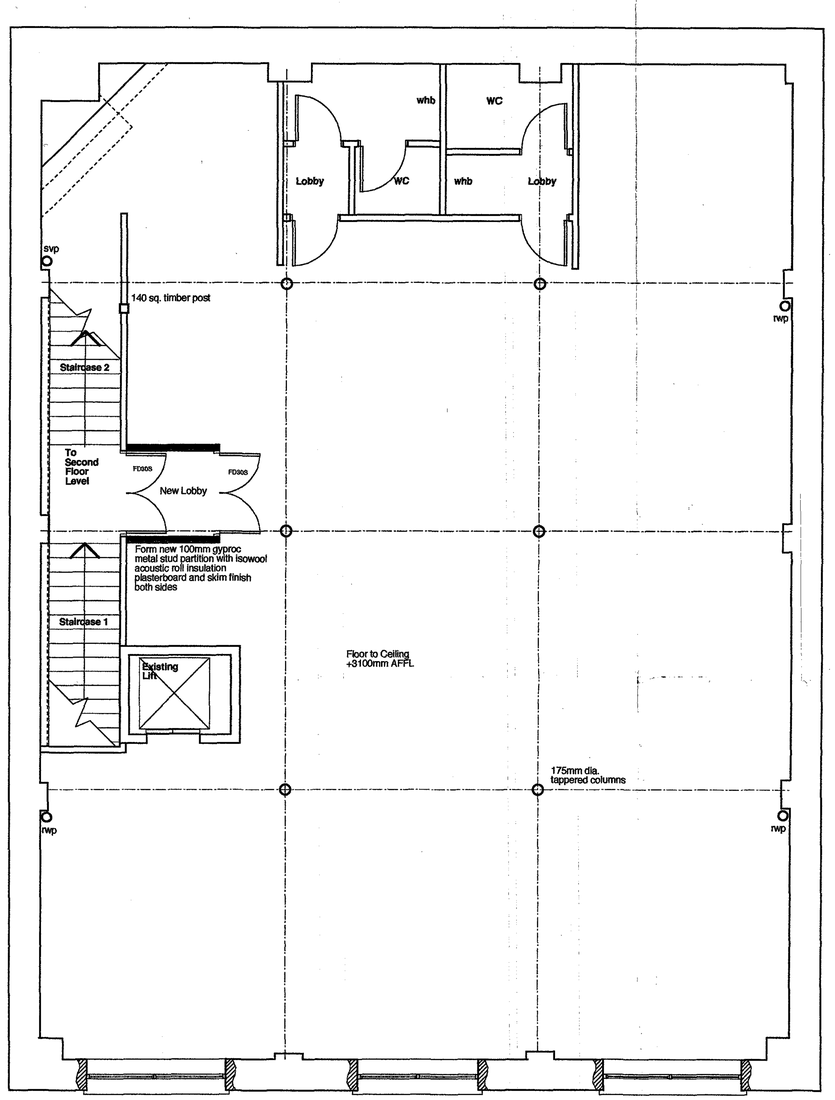

Form increased opening to existing window bay
Retain existing brickwork arch lintel
New double glazed aluminium units with opening side lights
New Steelwork PFC to floor channel

FIRST FLOOR LEVEL

SIMON MIDDLEHURST ARCHITECTS
simon middlehurst architects ltd, studio 11, great western studios, great western road, london, W9 3NY
tel: +44(0)20 7286 7788 mail@middlehurst-architects.co.uk www.middlehurst-architects.co.uk
Chartered Architects & Designers

client
GOLDWAY PROPERTIES LTD

project title	date	scale
8 SMART'S PLACE, LONDON, WC2	February 2005	1:50
drawing title	**drawing no.**	**revision**
PROPOSED GROUND & FIRST FLOOR LEVEL	**1630AL(0)08**	

A member of the Royal Institute of British Architects

title ref.1630/13.3/06

Notes:
This drawing is the property and copyright of Simon Middlehurst Architects Ltd and written consent must be obtained before divulging to a third party or copying whole or part of the drawing by any method whatsoever.

All dimensions are to be checked on site prior to construction.
Any discrepancies are to be reported to the architect before works commence.
All dimensions are in millimetres.
Do not scale dimensions.
This drawing is to be read inconjunction with the specification and with all relevant consultants'/specialists' drawings and/or documents.
All relevant Statutory Approvals to be obtained before works commence

revision	date	comments

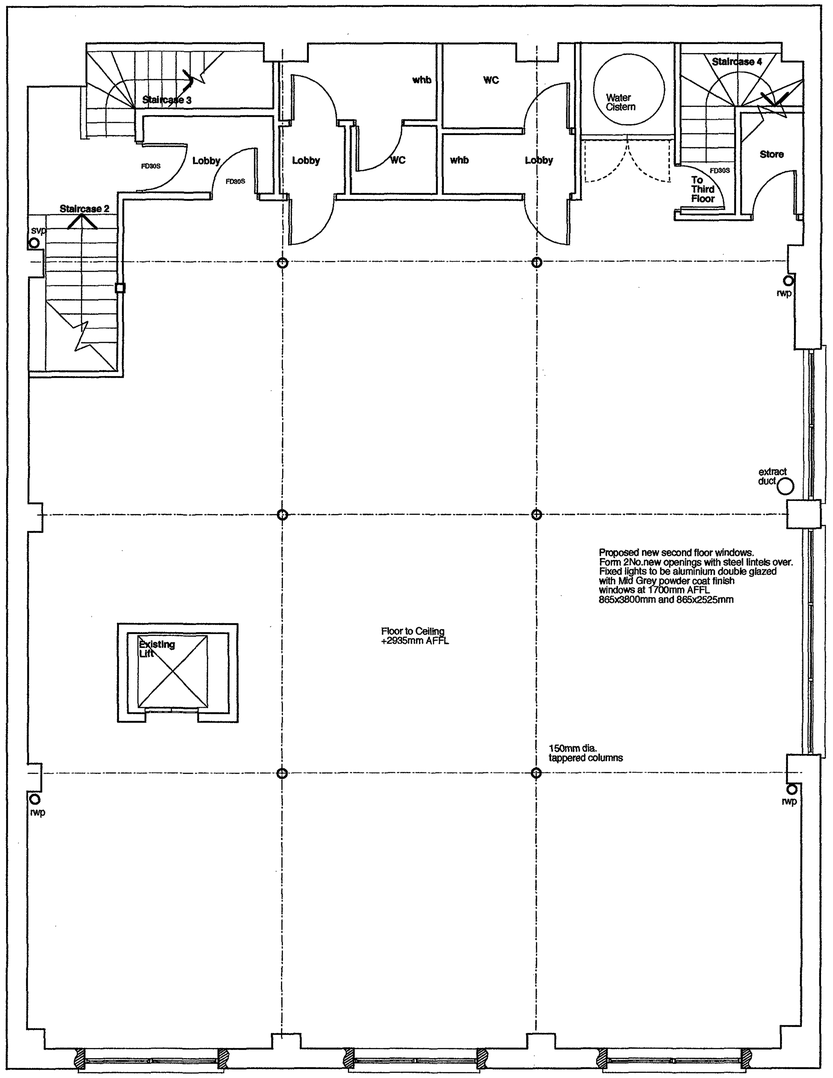

SECOND FLOOR LEVEL

Retain existing brickwork arch lintel
New double glazed aluminium units with opening side light
to existing opening

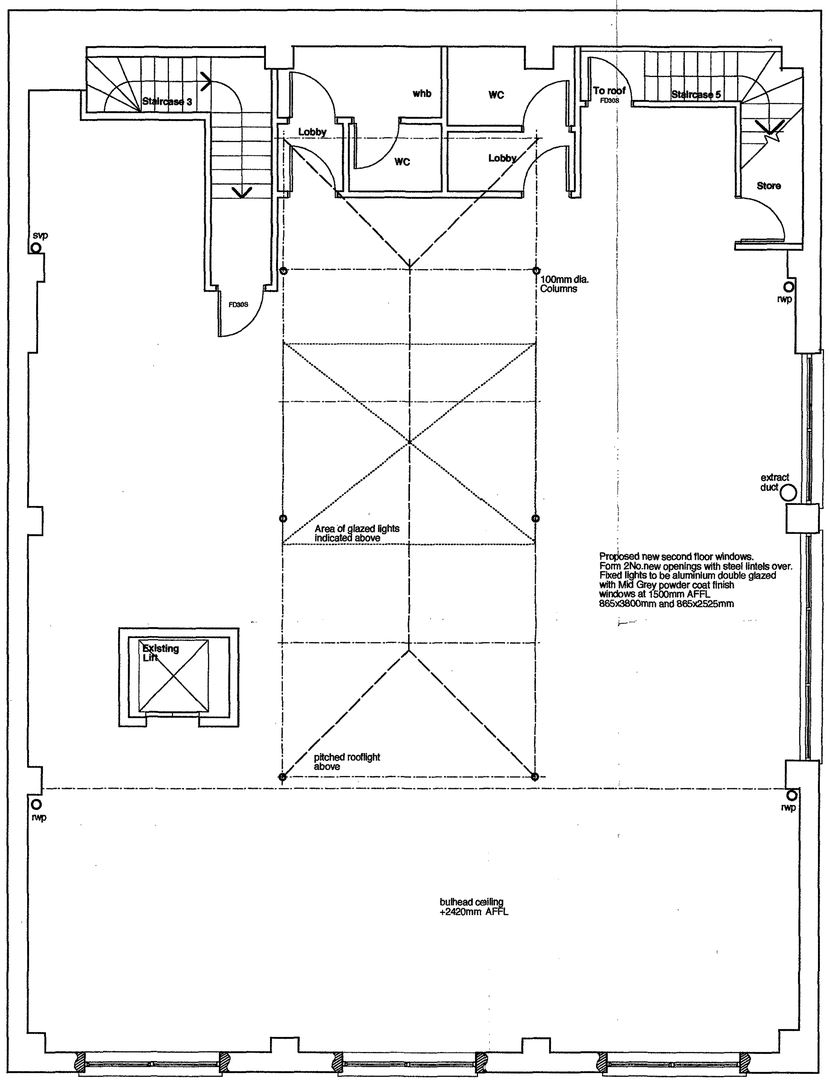

THIRD FLOOR LEVEL

Retain existing brickwork arch lintel
New double glazed aluminium units with opening side light
to existing opening

SIMON MIDDLEHURST ARCHITECTS
simon middlehurst architects ltd, studio 11, great western studios, great western road, london, W9 3NY
tel. +44(0)20 7286 7788 mail@middlehurst-architects.co.uk www.middlehurst-architects.co.uk
Chartered Architects & Designers

client GOLDWAY PROPERTIES LTD		
project title 8 SMART'S PLACE, LONDON, WC2	date February 2005	scale 1:50
drawing title PROPOSED SECOND & THIRD FLOOR LEVEL	drawing no. **1630AL(0)09**	revision

A member of the Royal Institute of British Architects

file ref.1630/13.3/09

Notes:
This drawing is the property and copyright of Simon Middlehurst Architects Ltd and written consent must be obtained before divulging to a third party or copying whole or part of the drawing by any method whatsoever.

All dimensions are to be checked on site prior to construction.
Any discrepancies are to be reported to the architect before works commence.
All dimensions are in millimetres.
Do not scale dimensions.
This drawing is to be read inconjunction with the specification and with all relevant consultants/specialists' drawings and/or documents.
All relevant Statutory Approvals to be obtained before works commence

revision	date	comments

PROPOSED FRONT ELEVATION

SIMON MIDDLEHURST ARCHITECTS
simon middlehurst architects ltd, studio 11, great western studios, great western road, london, W9 3NY
tel: +44(0)20 7286 7788 mail@middlehurst-architects.co.uk www.middlehurst-architects.co.uk
Chartered Architects & Designers

client GOLDWAY PROPERTIES LTD		
project title 8 SMART'S PLACE, LONDON, WC2	date March 2005	scale 1:50
drawing title PROPOSED FRONT ELEVATION	drawing no. **1630AL(0)10**	revision

A member of the Royal Institute of British Architects

file ref.1630/13.3/10