Chesterford Gardens

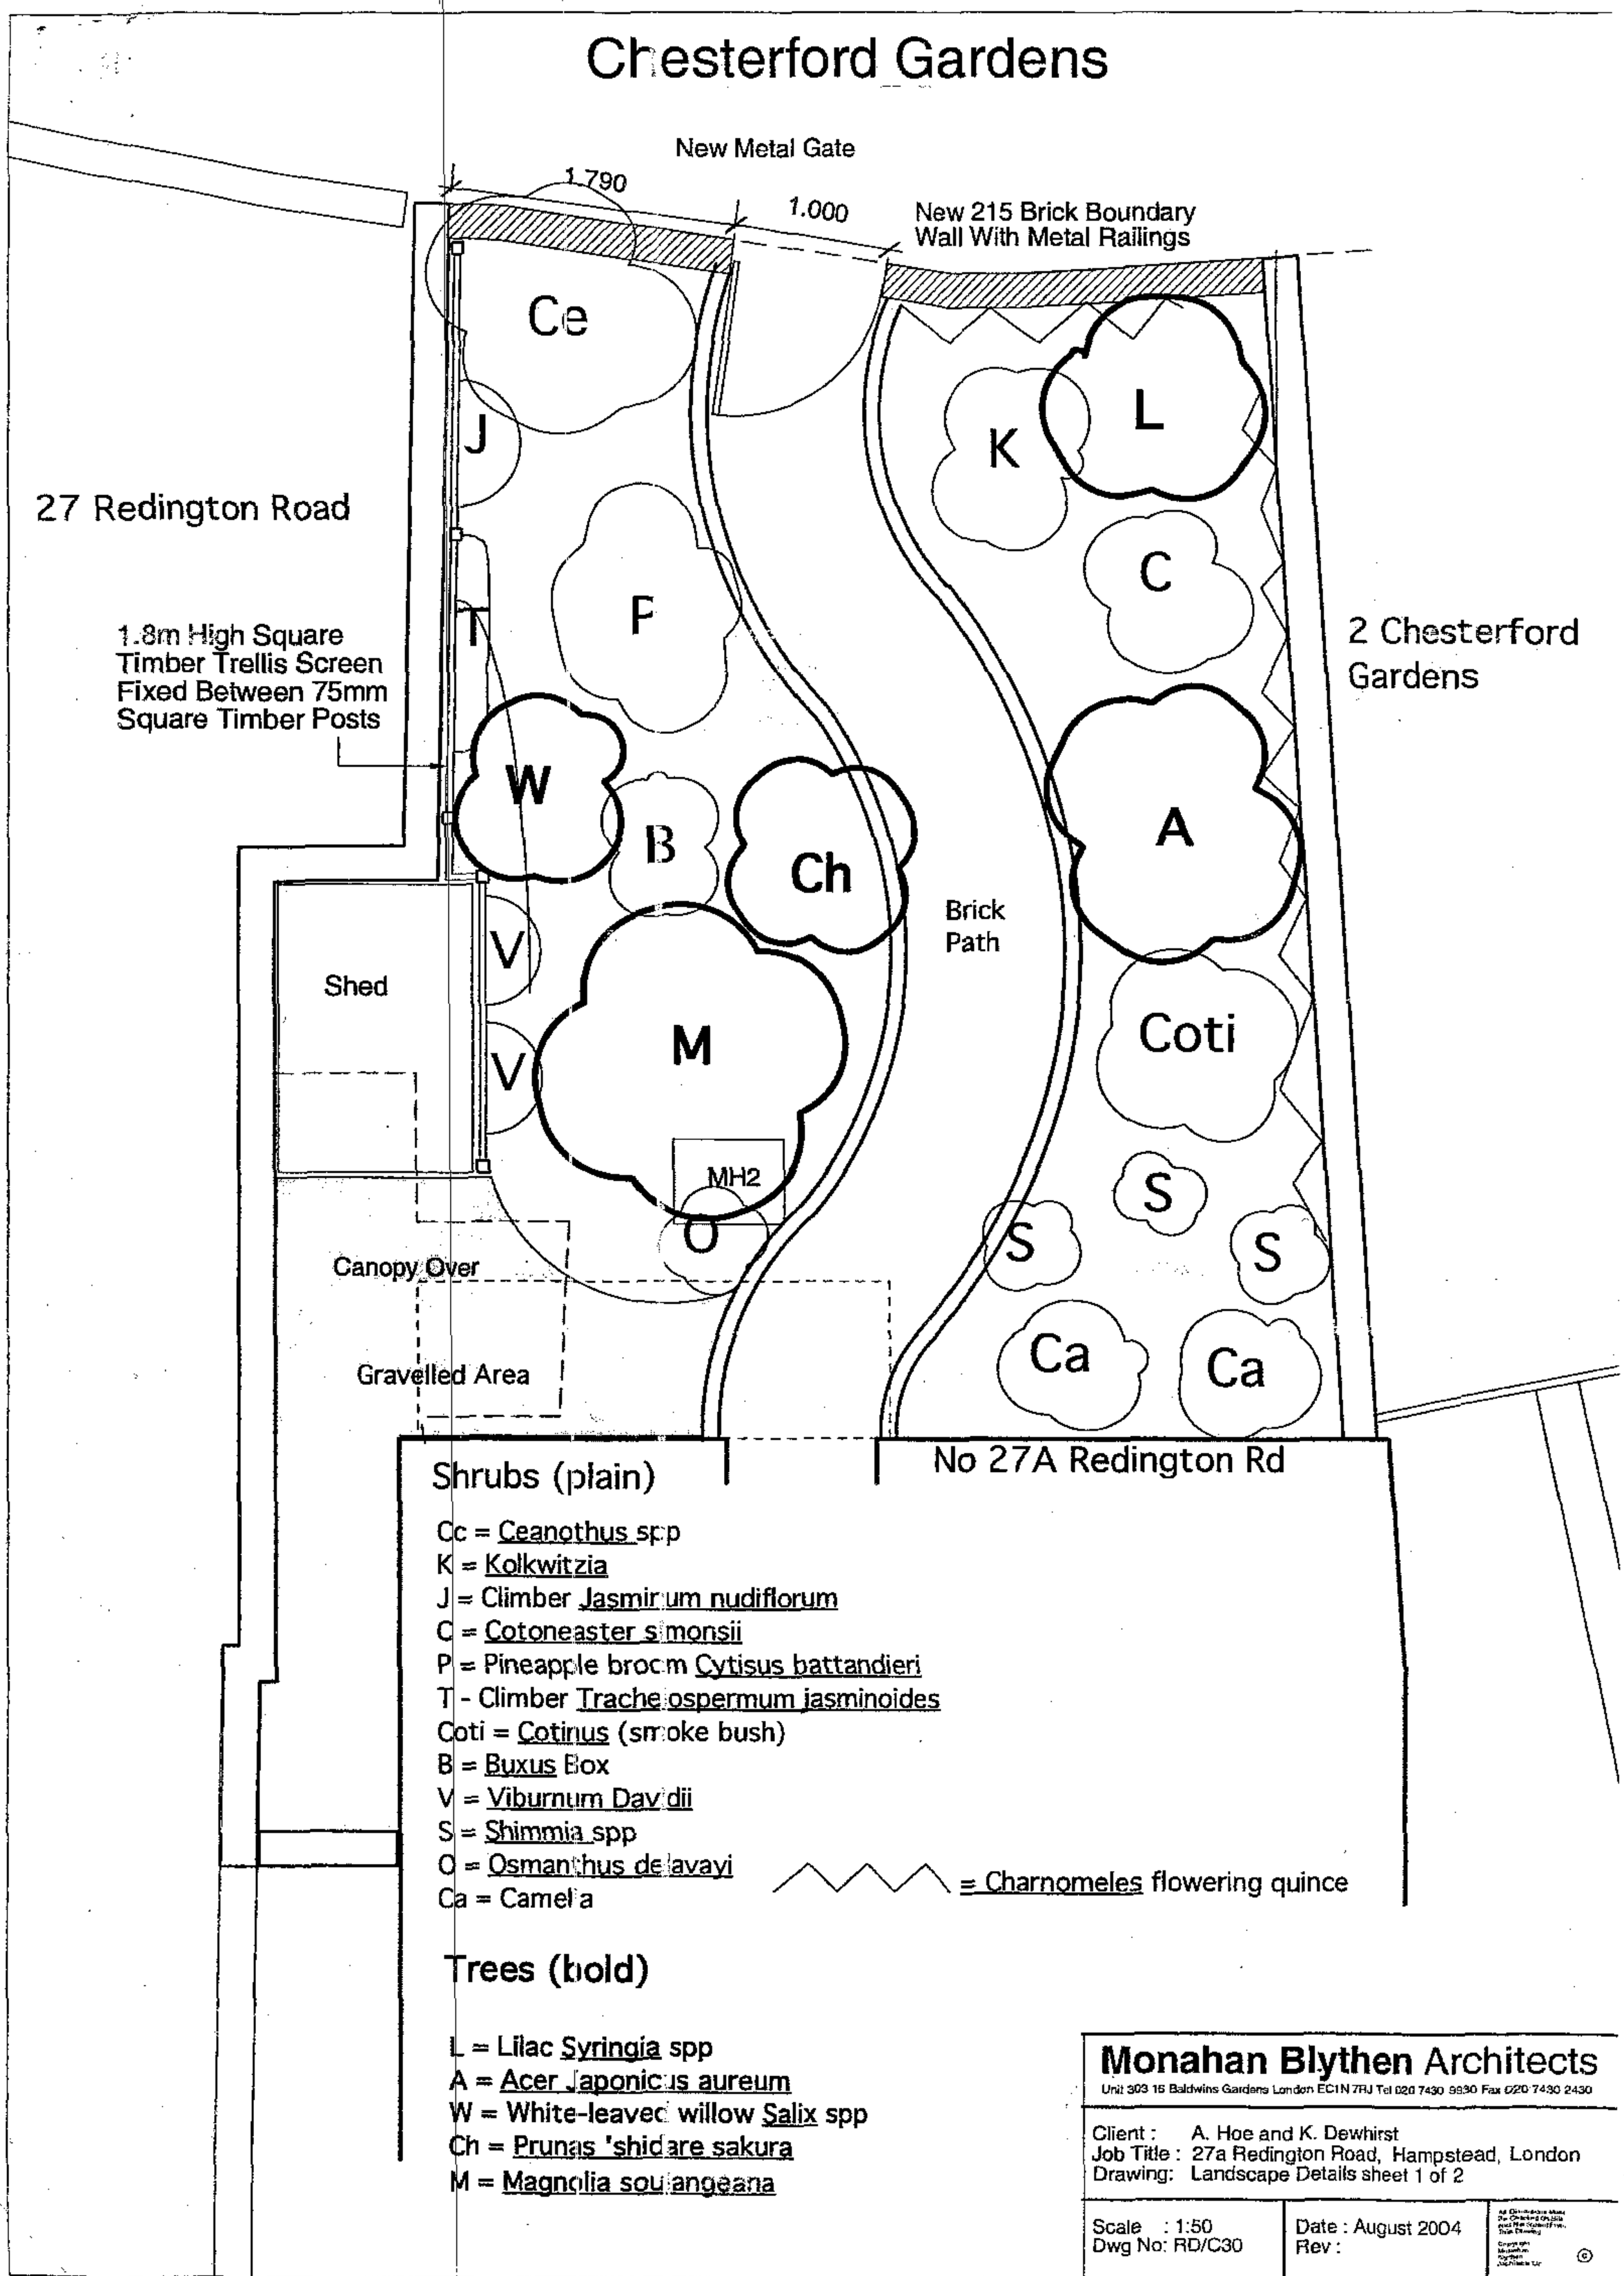

Shrubs (plain)

Cc = Ceanothus spp
K = Kolkwitzia
J = Climber Jasminum nudiflorum
C = Cotoneaster simonsii
P = Pineapple broom Cytisus battandieri
T - Climber Trachelospermum jasminoides
Coti = Cotinus (smoke bush)
B = Buxus Box
V = Viburnum Davidii
S = Shimmia spp
O = Osmanthus delavayi
Ca = Camellia

= Charnomeles flowering quince

Trees (bold)

L = Lilac Syringia spp
A = Acer Japonicus aureum
W = White-leaved willow Salix spp
Ch = Prunas 'shidare sakura
M = Magnolia soulangeana

Monahan Blythen Architects
Unit 303 16 Baldwins Gardens London EC1N 7RJ Tel 020 7430 9930 Fax 020 7430 2430

Client : A. Hoe and K. Dewhirst
Job Title : 27a Redington Road, Hampstead, London
Drawing: Landscape Details sheet 1 of 2

Scale : 1:50
Dwg No: RD/C30

Date : August 2004
Rev :

All Dimensions must be checked on site and the Architect informed of any discrepancies before proceeding with the work. This Drawing and the Copyright therein is the property of Monahan Blythen Architects Ltd ©

Chesterford Gardens

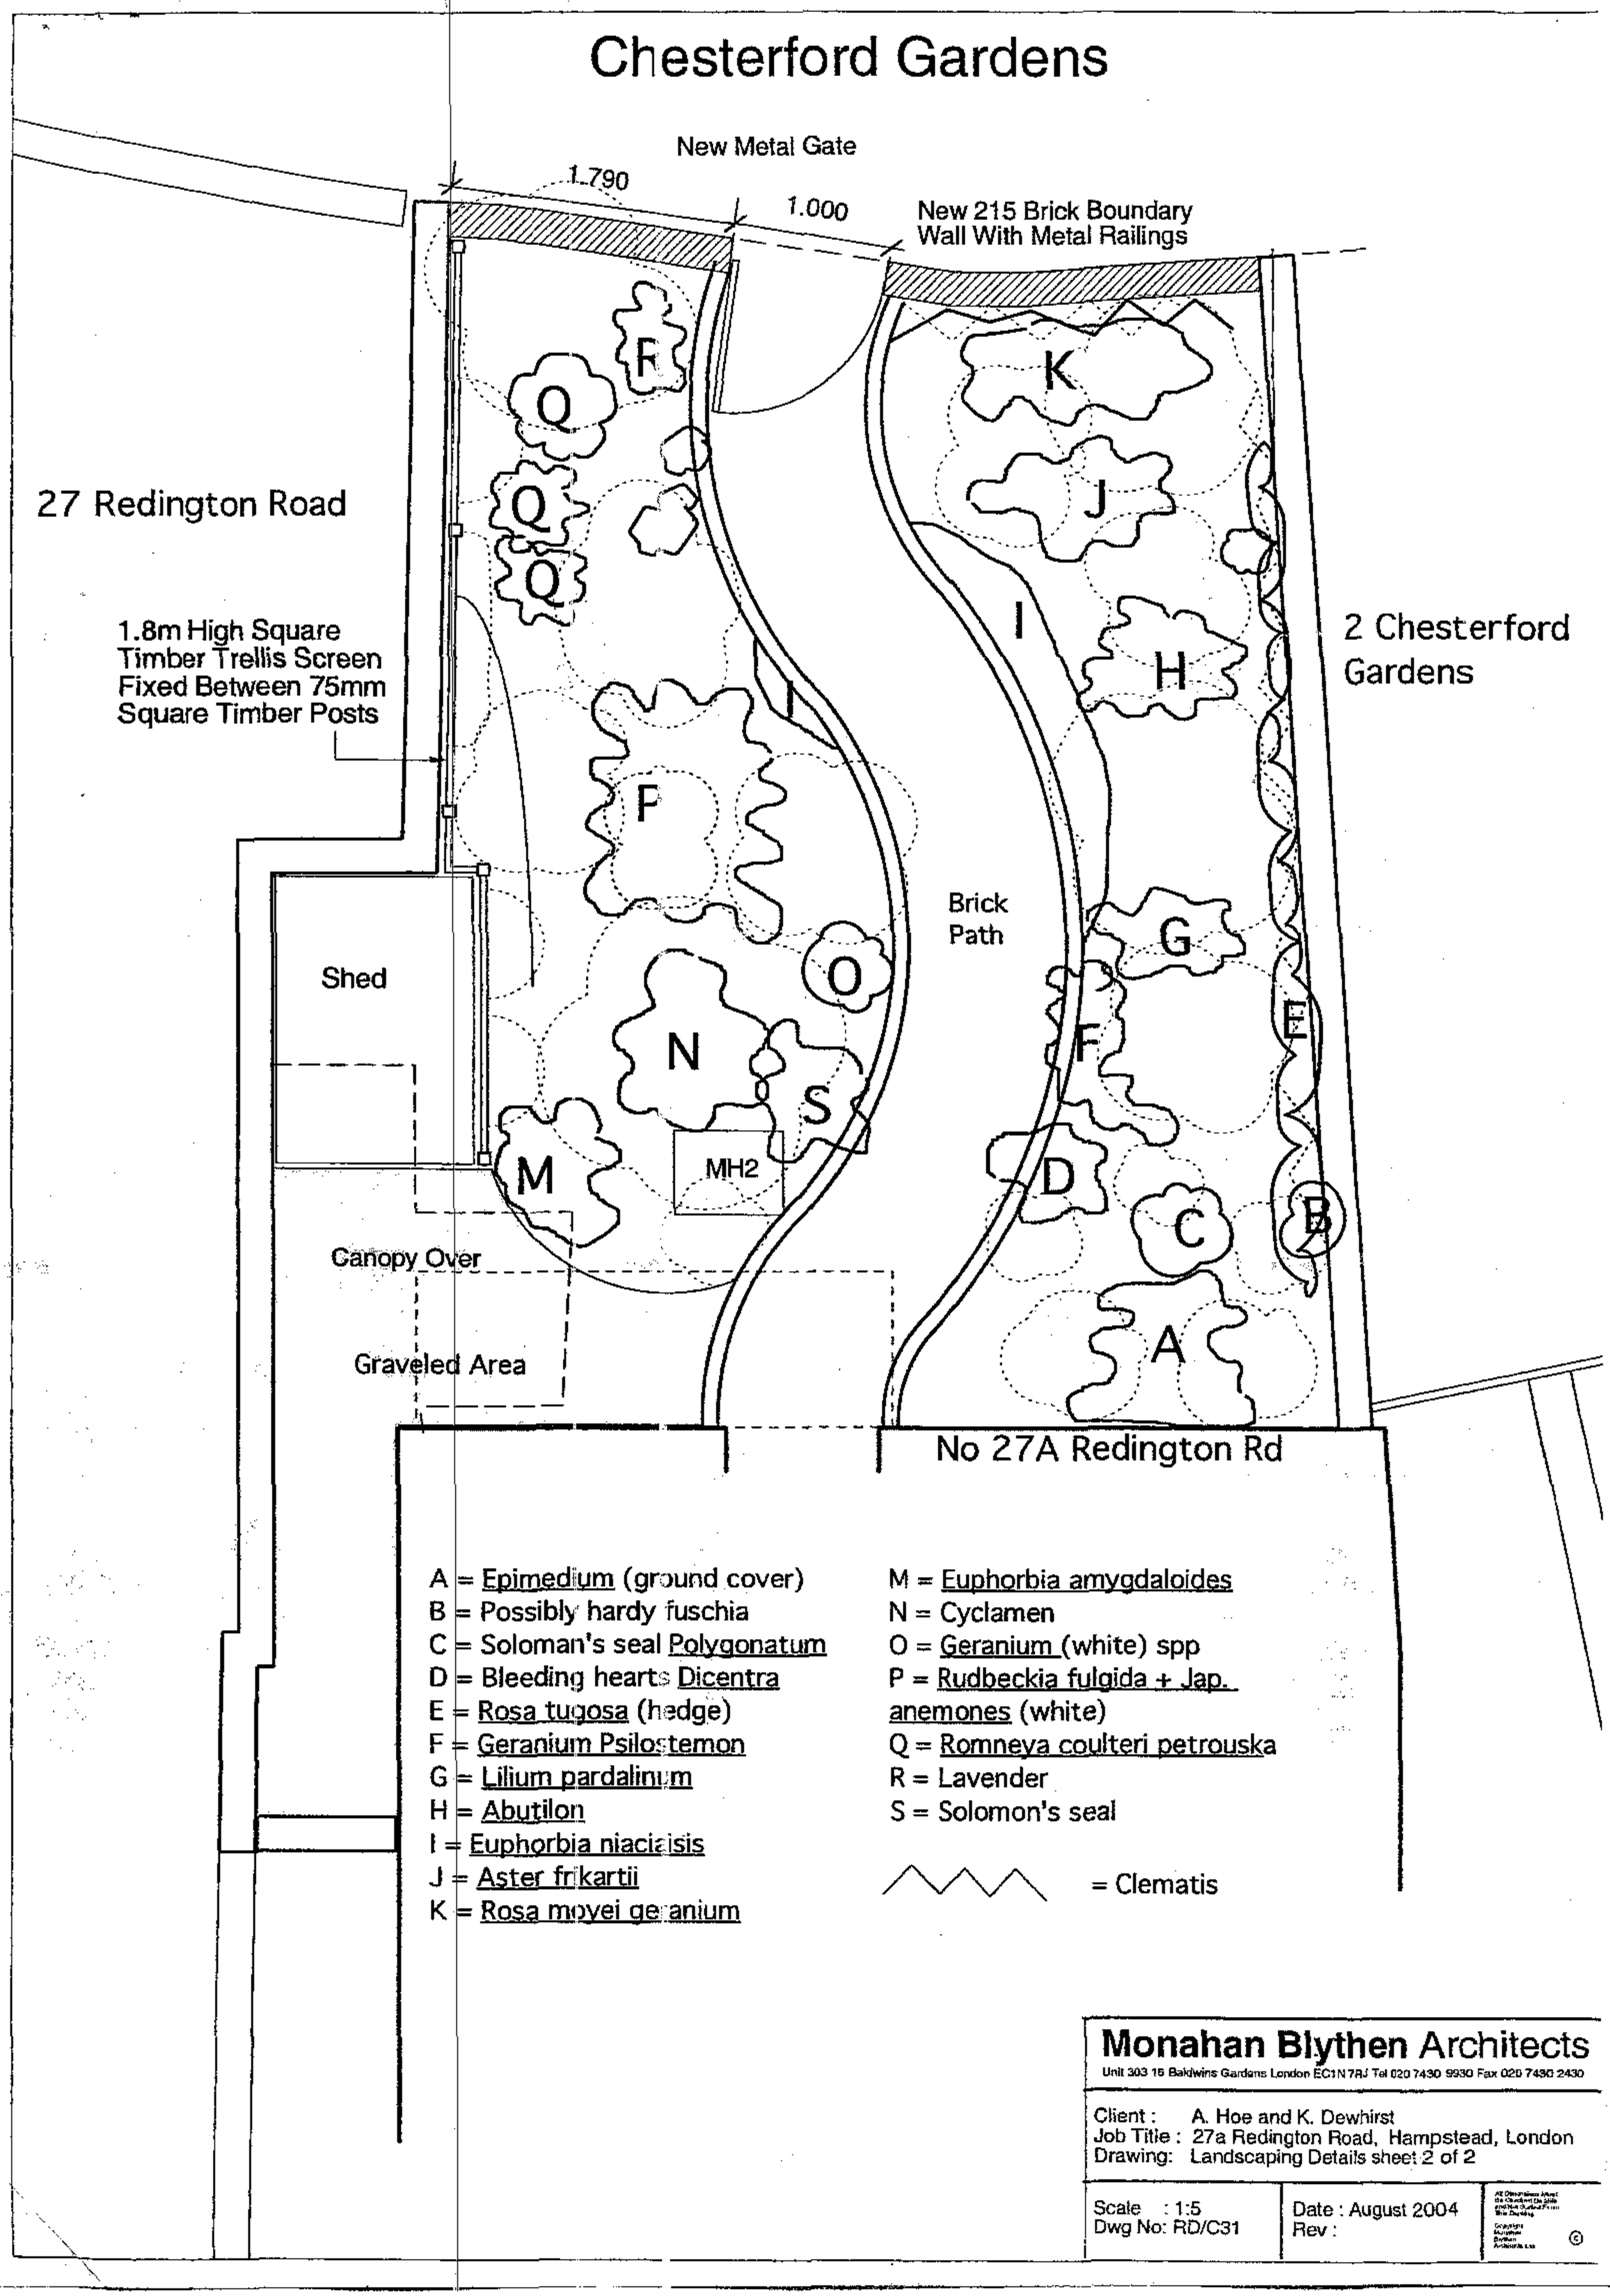

Monahan Blythen Architects

Unit 303 15 Baldwins Gardens London EC1N 7RJ Tel 020 7430 9930 Fax 020 7430 2430

Client : A. Hoe and K. Dewhirst
Job Title : 27a Redington Road, Hampstead, London
Drawing: Landscaping Details sheet 2 of 2

Scale : 1:5 Dwg No: RD/C31	Date : August 2004 Rev :	© Copyright Monahan Blythen Architects Ltd

W40 METAL WINDOWS

All Glazing:
Double Glazed
Laminate Units
With Low E 0.2
Argon Filled

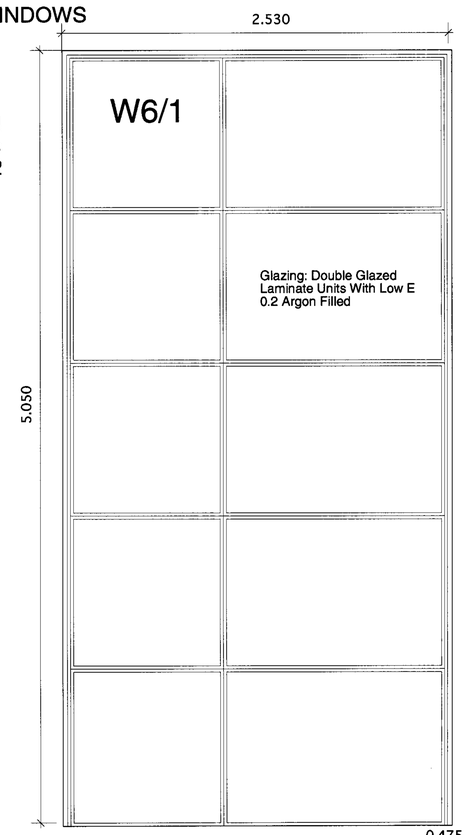

Cill detail t.b.c.

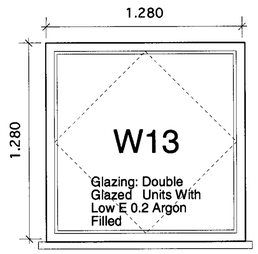

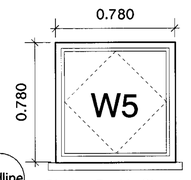

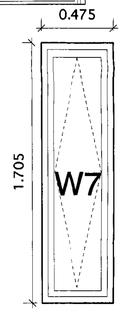

Gridline

Head Detail

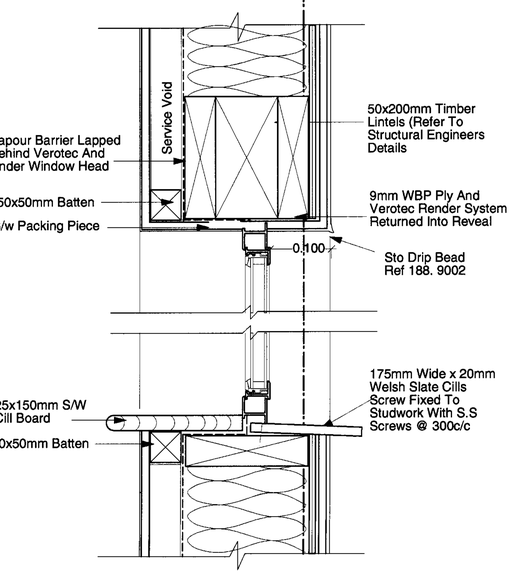

FSC TIMBER WINDOWS

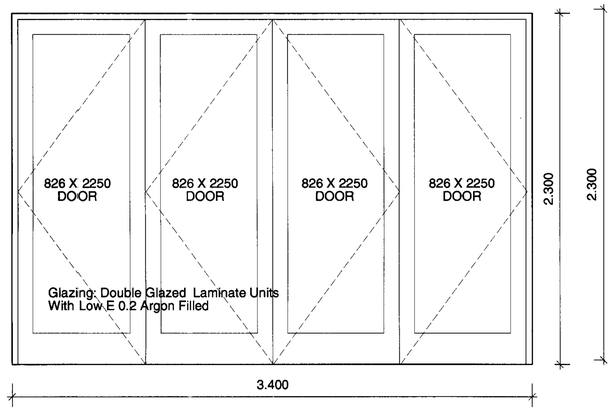

DX/3

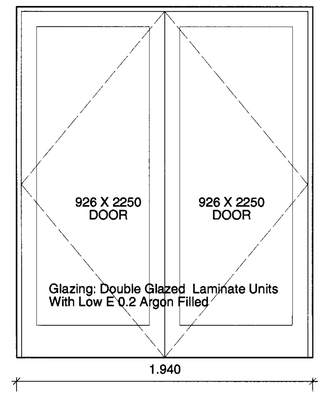

DX4/1 & DX4/2

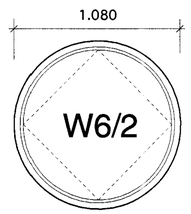

Glazing: Double Glazed Laminate Units With Low E 0.2 Argon Filled

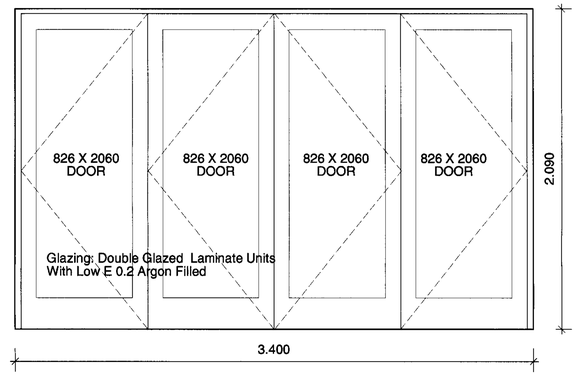

DX/7

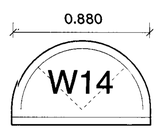

Glazing: Double Glazed Laminate Units With Low E 0.2 Argon Filled

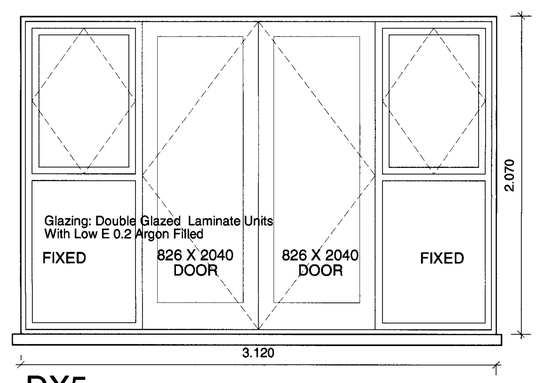

DX5

to fit existing window

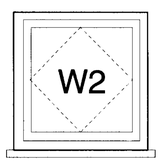

Glazing: Double Glazed Laminate Units With Low E 0.2 Argon Filled

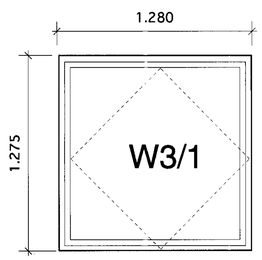

Glazing: Double Glazed Laminate Units With Low E 0.2 Argon Filled

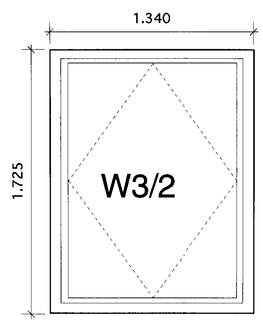

Glazing: Double Glazed Laminate Units

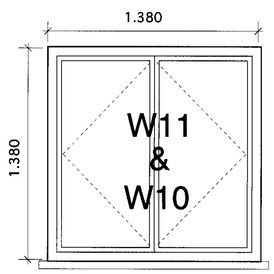

Glazing: Double Glazed Laminate Units With Low E 0.2 Argon Filled

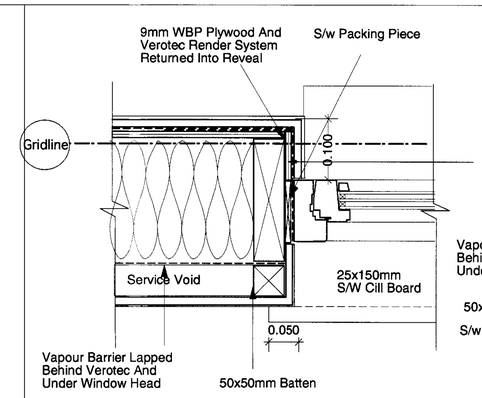

Jamb Detail

Head Detail

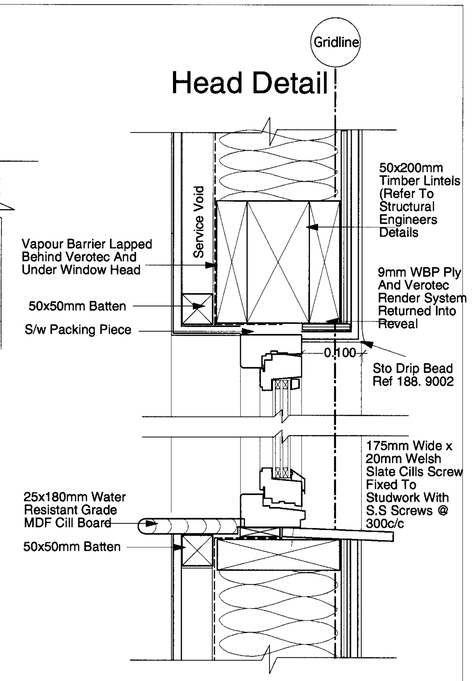

Cill Detail

A

Typical Window Details
Within Timber Frame Walls

B

Typical Window Detail
Within Existing Basement Masonary Walls

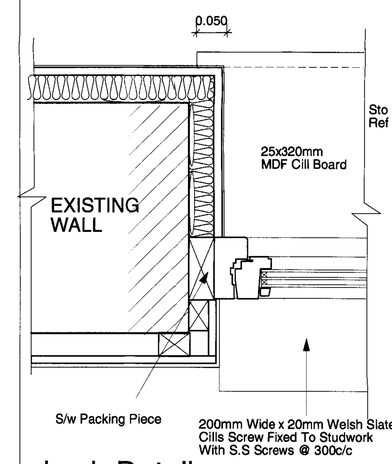

Jamb Detail

Head Detail

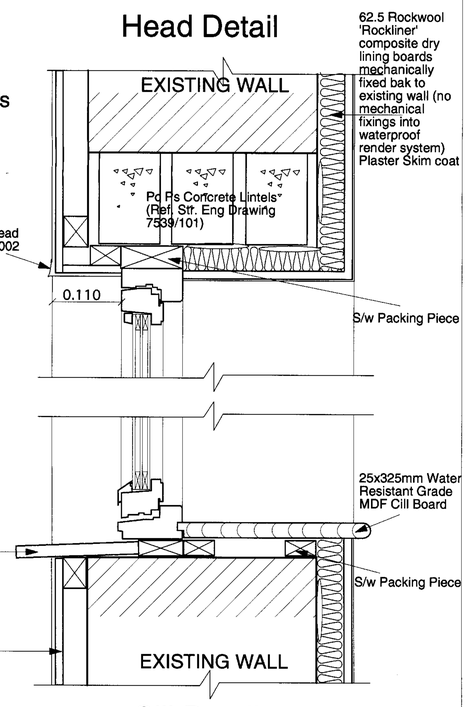

Cill Detail

A - Aug 2004 Issued For Tender

Monahan Blythen Architects
Unit 303 16 Baldwins Gardens London EC1N 7RJ Tel 020 7430 9930 Fax 020 7430 2430

Client : A. Hoe and K. Dewhirst
Job Title : 27a Redington Road, Hampstead, London
Drawing: Window Schedule

Scale : 1:50
Dwg No: BD/C25
Date : May 2004
Rev: A

All Dimensions Must Be Checked On Site and Not Scaled From This Drawing

Copyright

Rev. P2 14/06/04 W2 added, W6/1, W13, DX5, W3/1, DX4, W3/2 & W3/3 dims altered, W4/1&2 dims added

A

Details Through Window W6/1 And Corner Detail

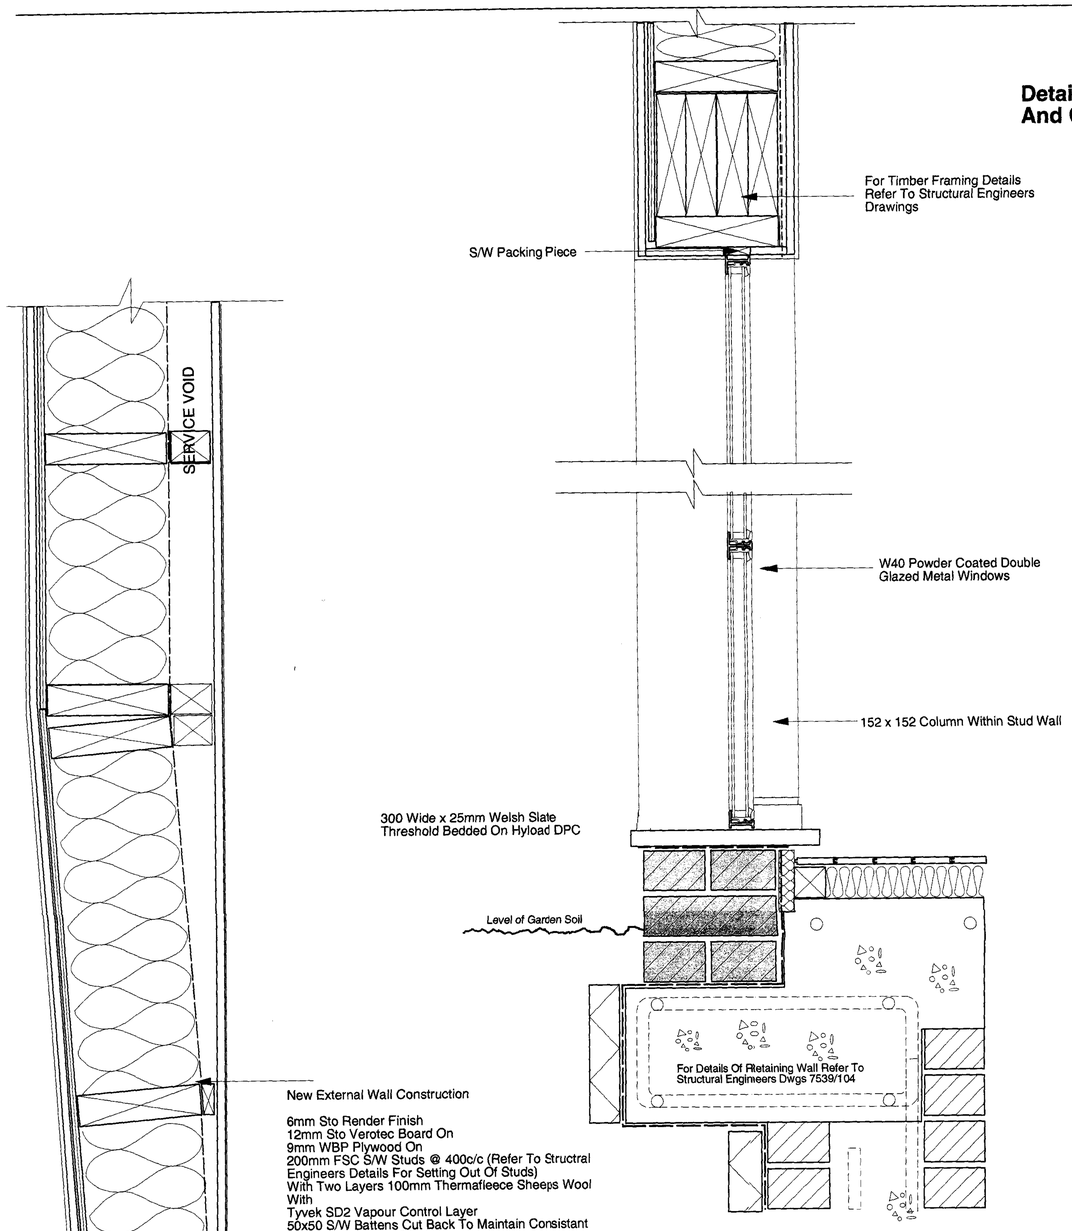

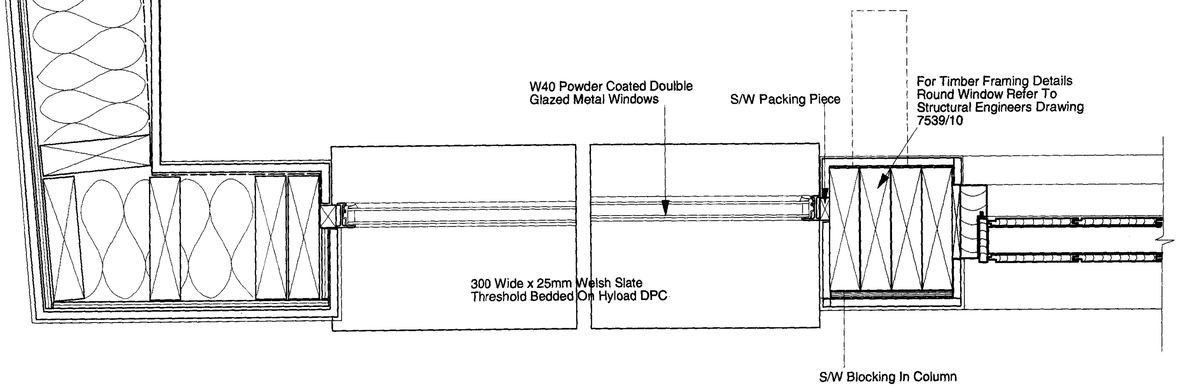

FRONT DOOR [DX3] JAMB DETAIL

B

Details Through Front Door DX3 And Entrance Canopy

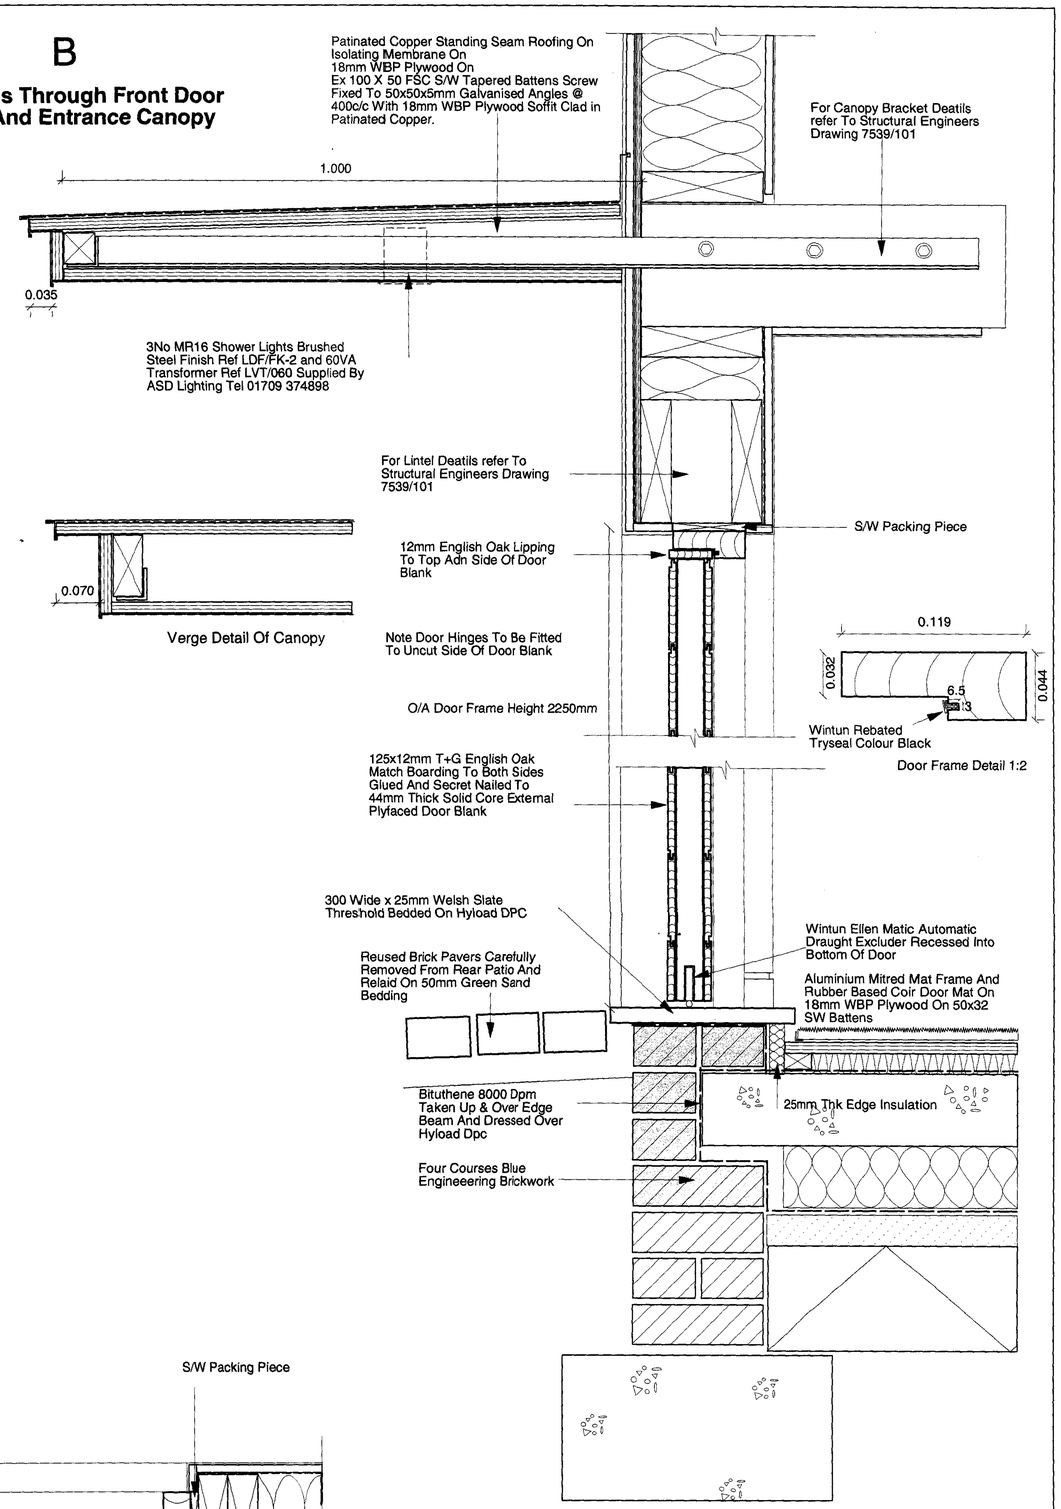

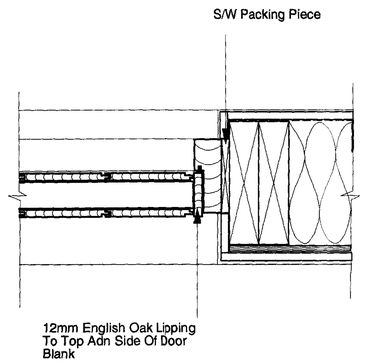

A - Aug 2004 Issued For Tender

Monahan Blythen Architects

Unit 303 16 Baldwins Gardens London EC1N 7RJ Tel 020 7430 9930 Fax 020 7430 2430

Client : A. Hoe and K. Dewhirst
Job Title : 27a Redington Road, Hampstead, London
Drawing: Front Door & Canopy & Front Window

Scale : 1:5	Date : July 2004	All Dimensions Must Be Checked On Site and Not Scaled From This Drawing