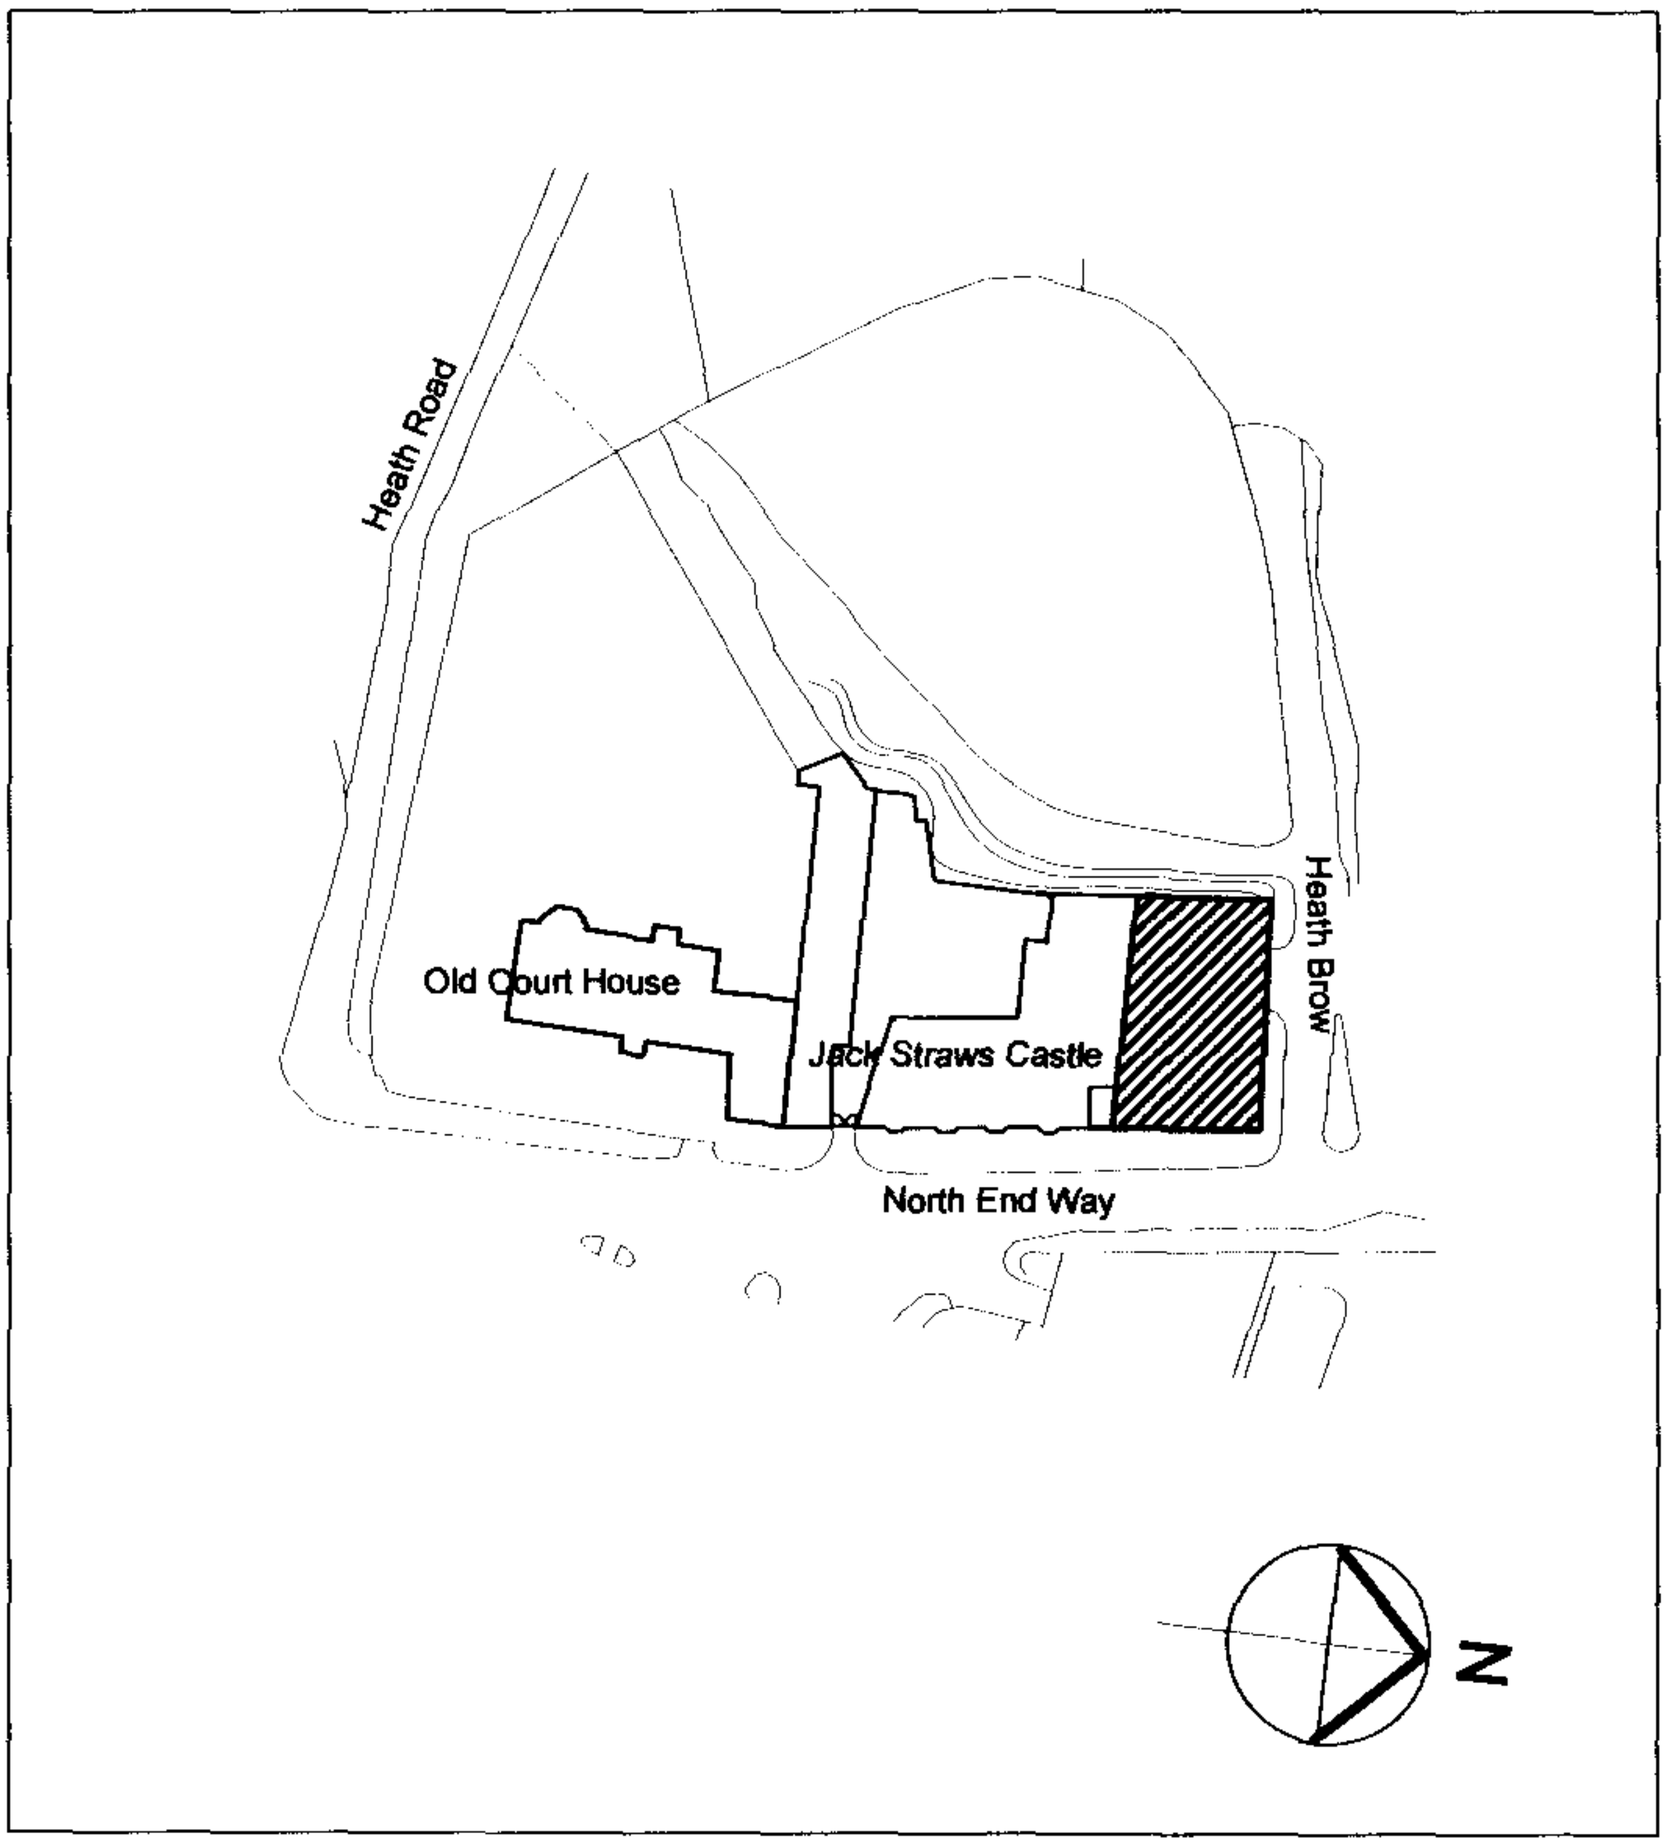

Location Plan
Scale 1:1250

2003/ 1396/P

New Houses on land adjacent
to Jack Straw's Castle
North End Way
London

2003/ 1397/L

Existing Site Plan

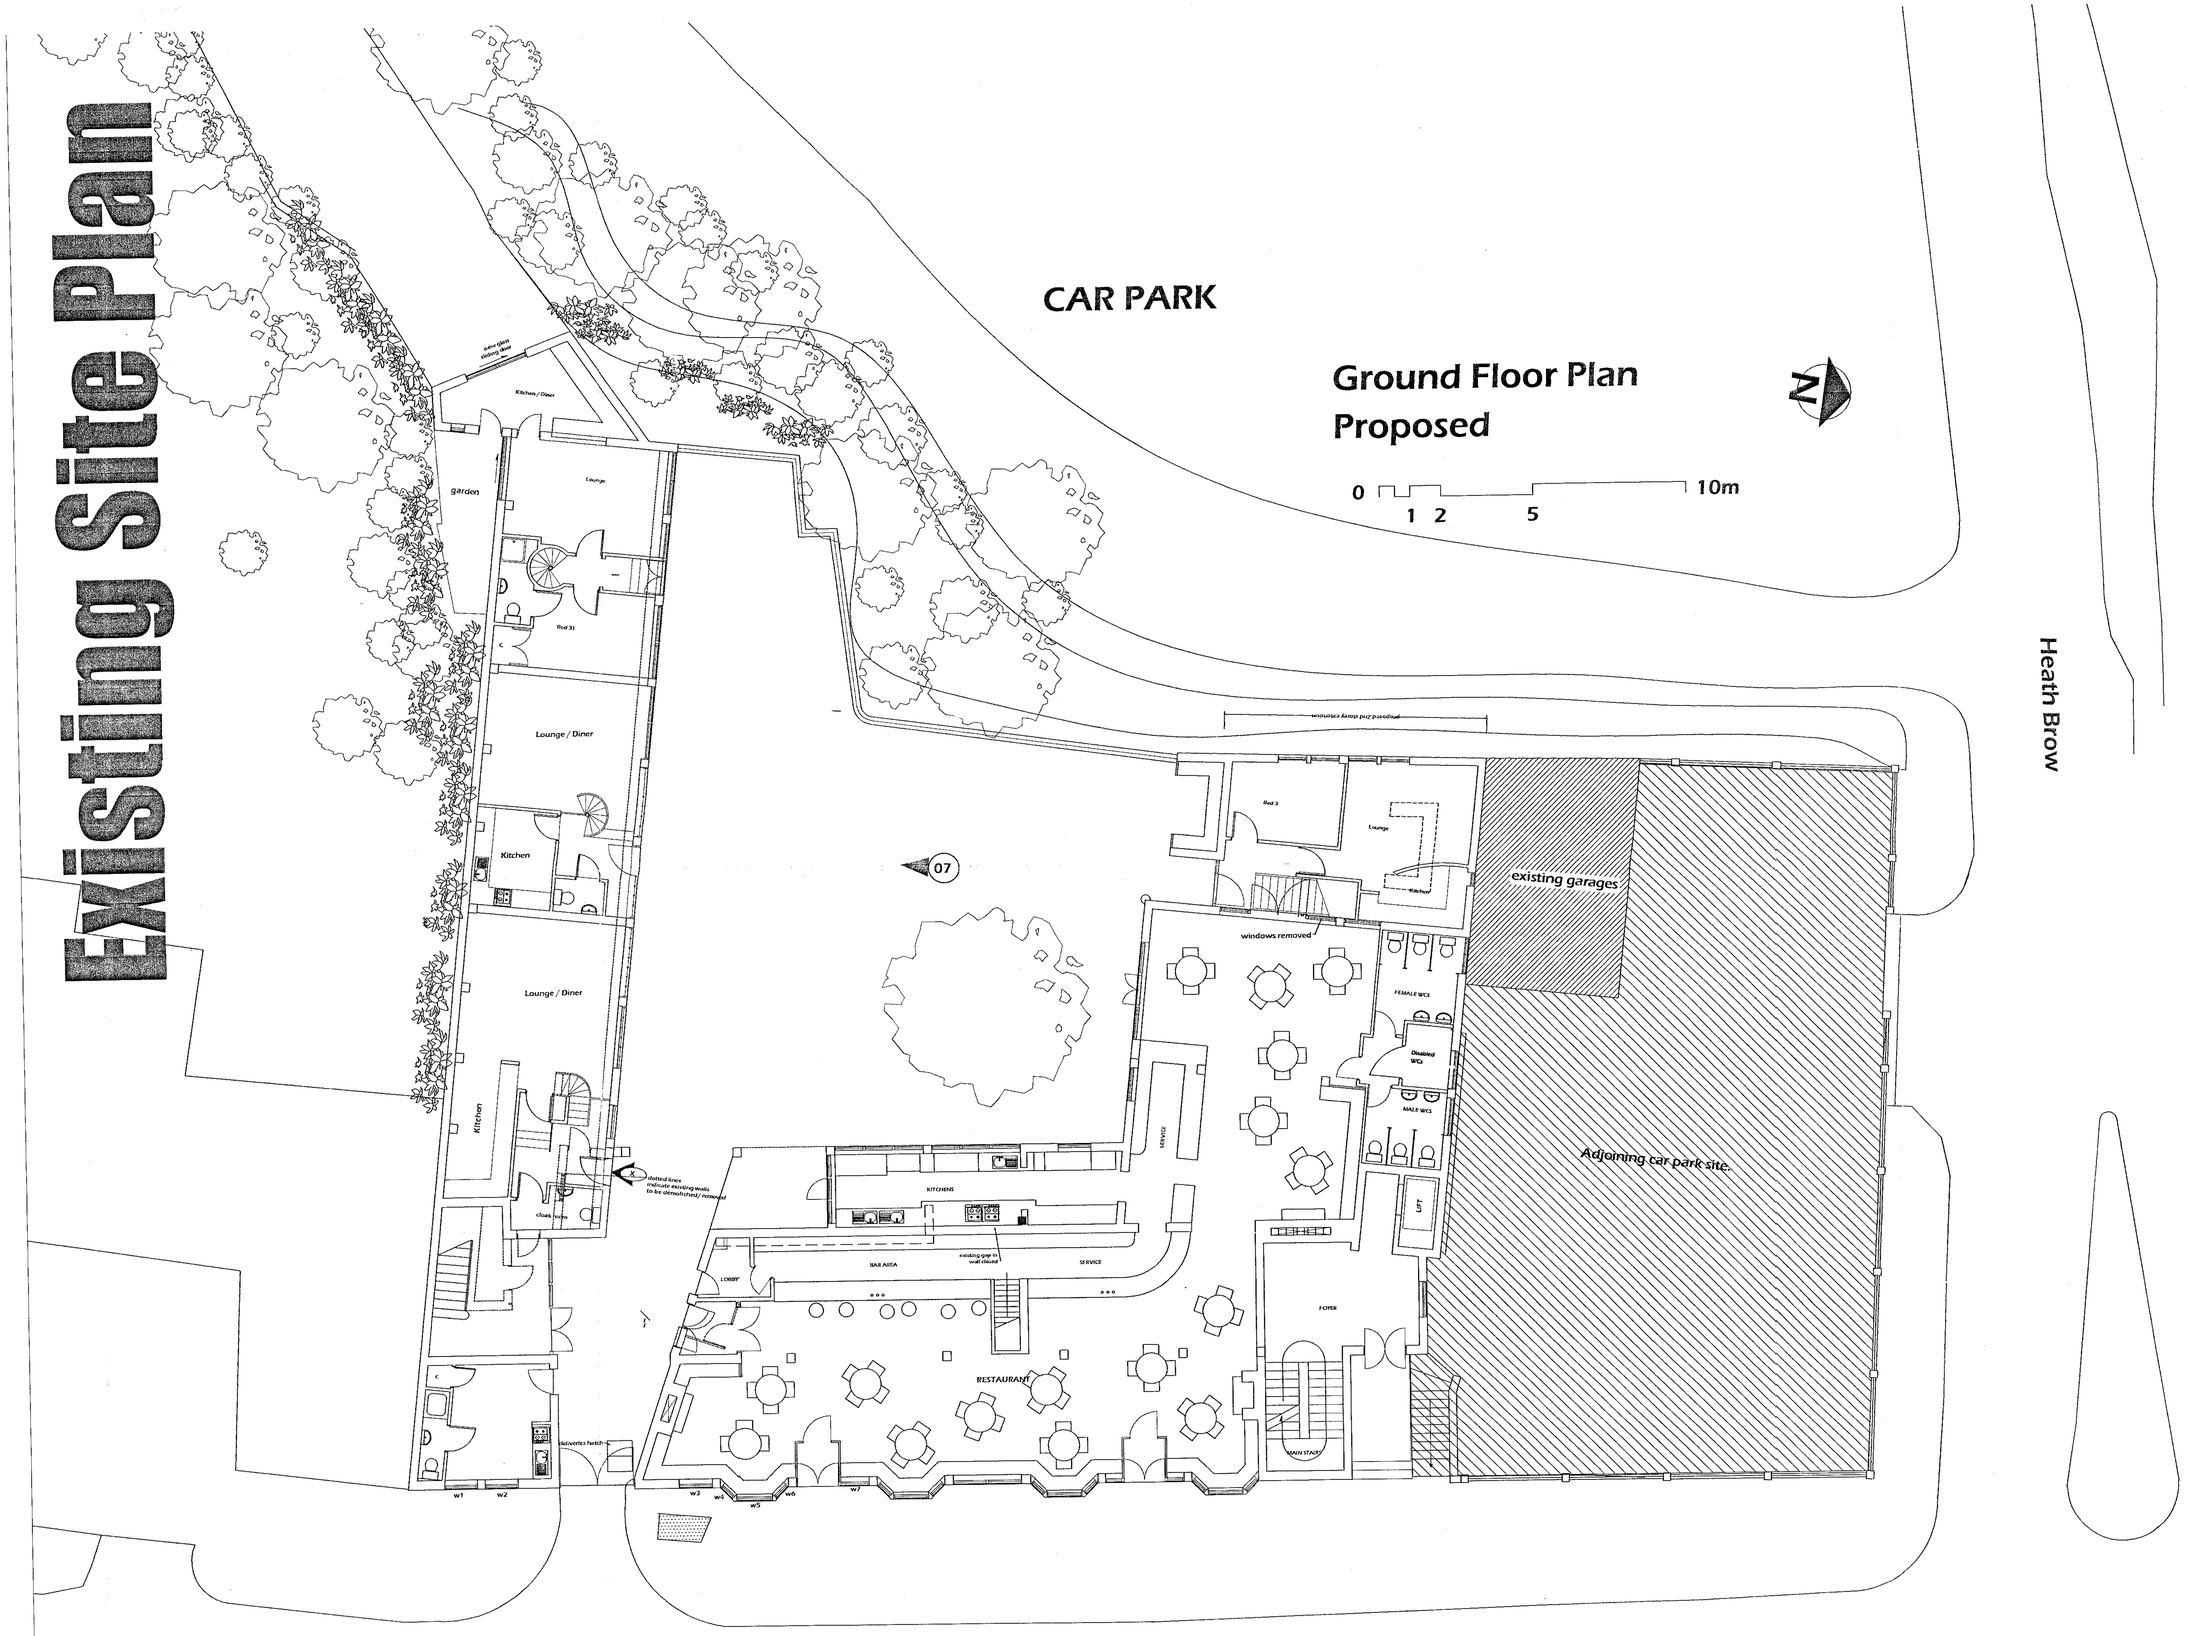

A1
© 1999 MGa

100

SURVEY

NOTES :

Rev	Details	Date
-		-

Land adjacent to
Jack Straw's Castle
North End Way
Hampstead
London NW3

Drawing Title
Existing Grd Floor.
-

Drawing No.
2520/S/100

Revision
-

Scale
1 : 100@A1

Date
May 03

Drawn
-

File No
JSC-Gd

Studio 8
Number One
Baltic Place
London N1 5AO
t : +44 (0)20 7254 9300
f : +44 (0)20 7254 9305
e : mail@mga-arch.co.uk
w : www.mga-arch.co.uk

Michael Ginn associates
architects

2003/1306/P-11

PROPOSED

Front Elevation - North End Way

Rear Elevation

0 1 2 5 10m

04

PLANNING

NOTES :

Rev Details Date

New Houses on land adjacent to Jack Straw's Castle North End Way London

Drawing Title
Proposed Elevations
Front & Rear Elevations

Drawing No. 2520.P.04

Revision .

Scale 1 : 100@A1

Date June 03

Drawn KmC

File No JSC

Studio B
Number One
Baltic Place
London N1 5AB
t: +44 (0)20 7254 9190
f: +44 (0)20 7254 9395
e: mail@michaelginn.co.uk
w: www.michaelginn.co.uk

Michael Ginn architects

2003/1396/P

PROPOSED

Section AA Scale 1: 100

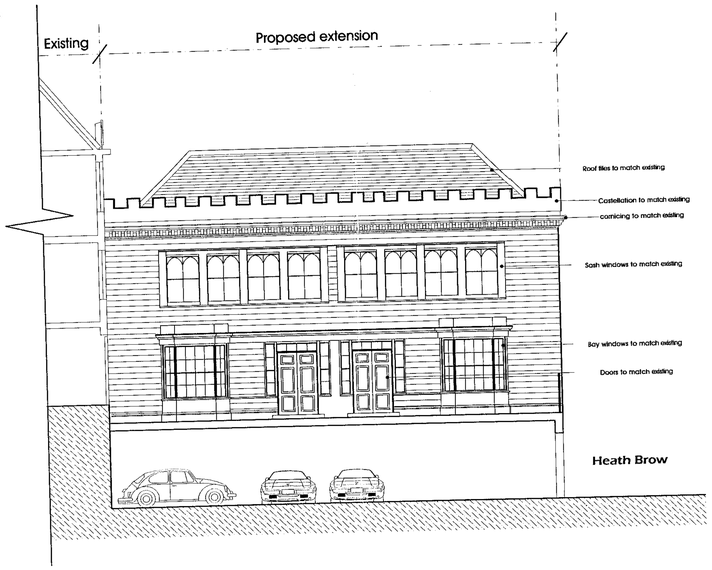

Section BB Scale 1: 100

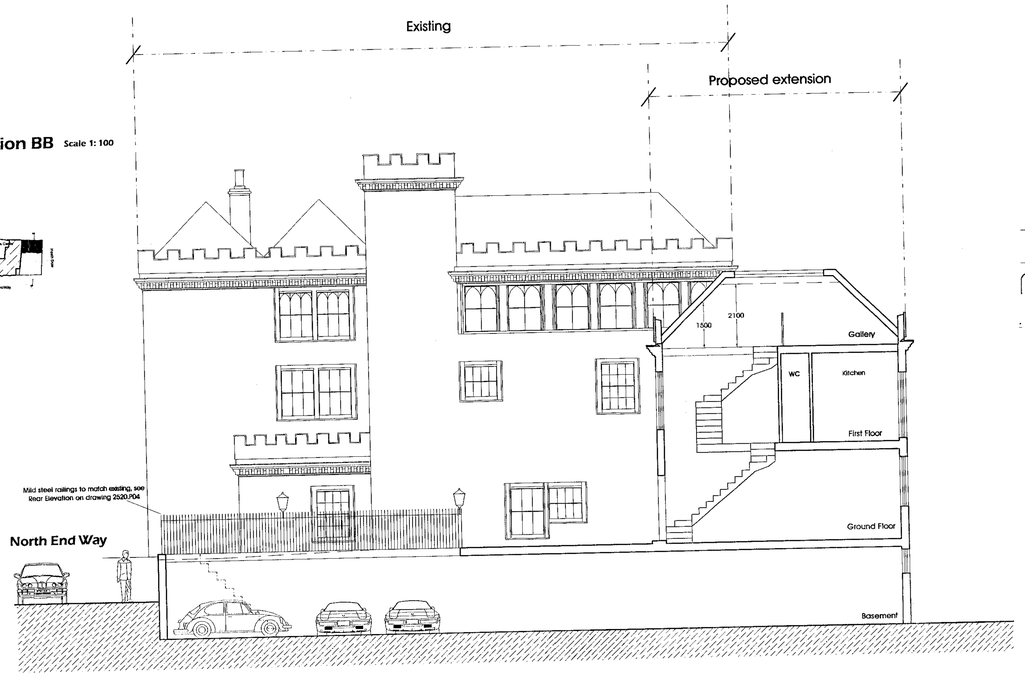

Elevation CC - Heath Brow Scale 1: 100

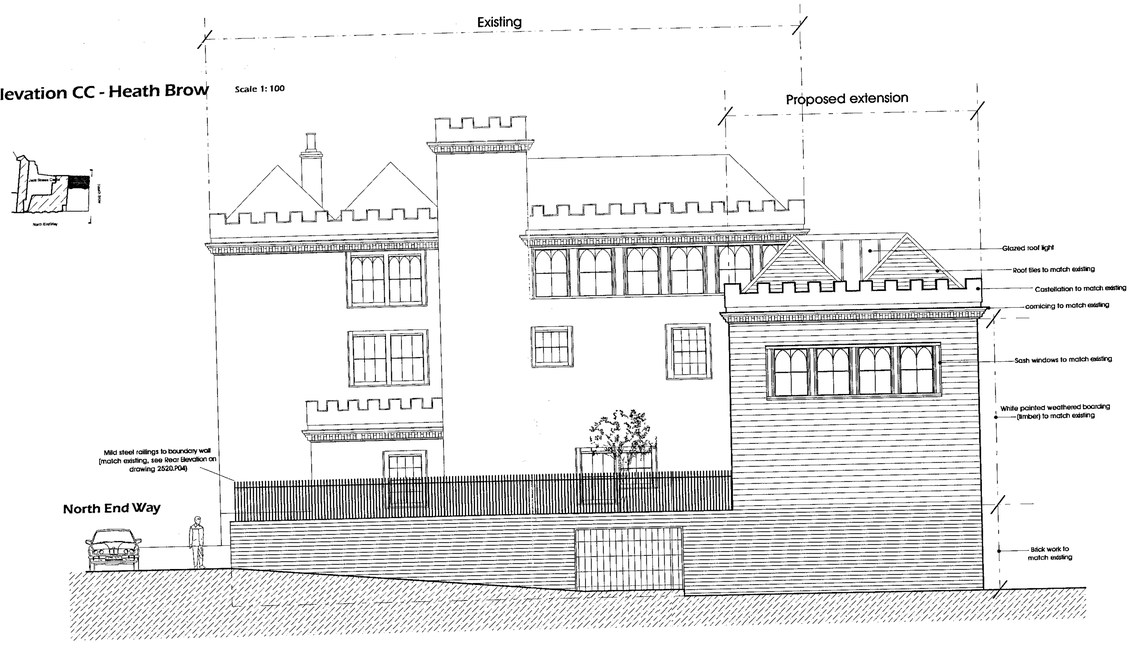

0 1 2 5 10m

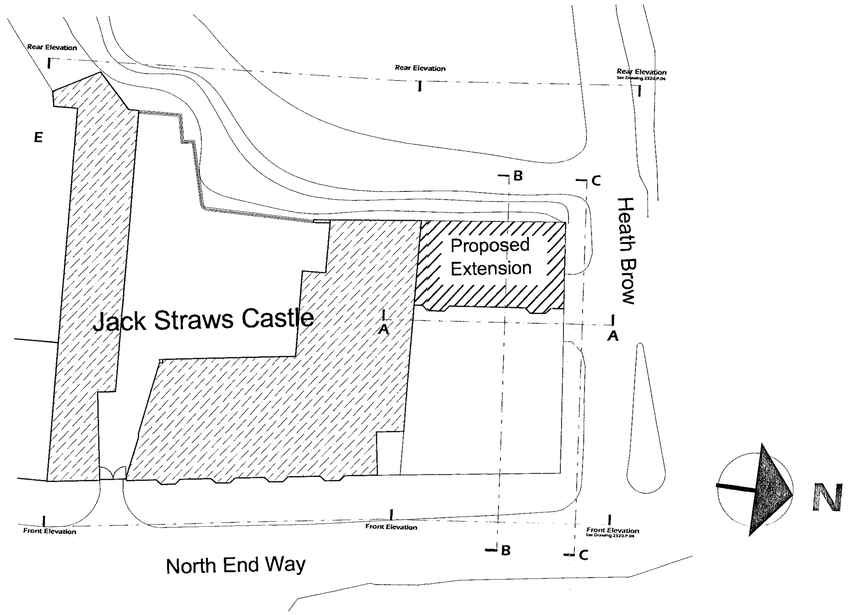

Co-ordination Diagram Not to scale

03

PLANNING

NOTES :

Rev	Details	Date

New Houses on land adjacent to Jack Straw's Castle North End Way London

Drawing Title
Proposed Sections & Elevation

Drawing No. 2520.P.03
Revision .
Scale 1 : 100@A1
Date June 03
Drawn KmC
File No JSC

Studio 2
Number One
Baltic Place
London N1 5AQ
t: +44 (0)20 7254 9390
f: +44 (0)20 7254 9395
e: mail@mga-arch.co.uk
w: www.mga-arch.co.uk
Michael Ginn associates architects

A1
© 2003 MGa

2003/1396/P

PROPOSED

First Floor Scale 1 : 100

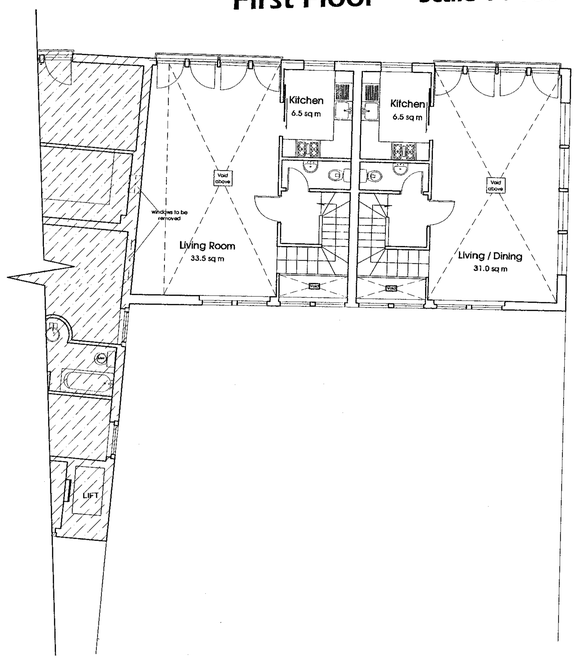

Second Floor Scale 1 : 100

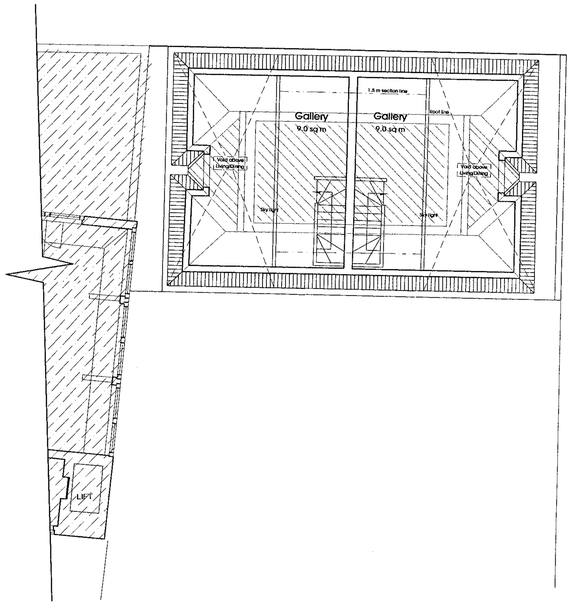

Roof Plan Scale 1 : 100

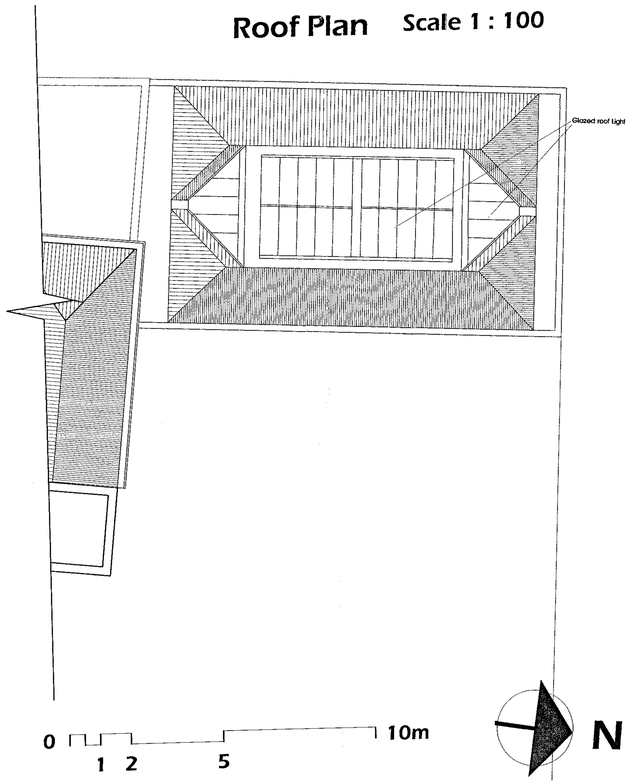

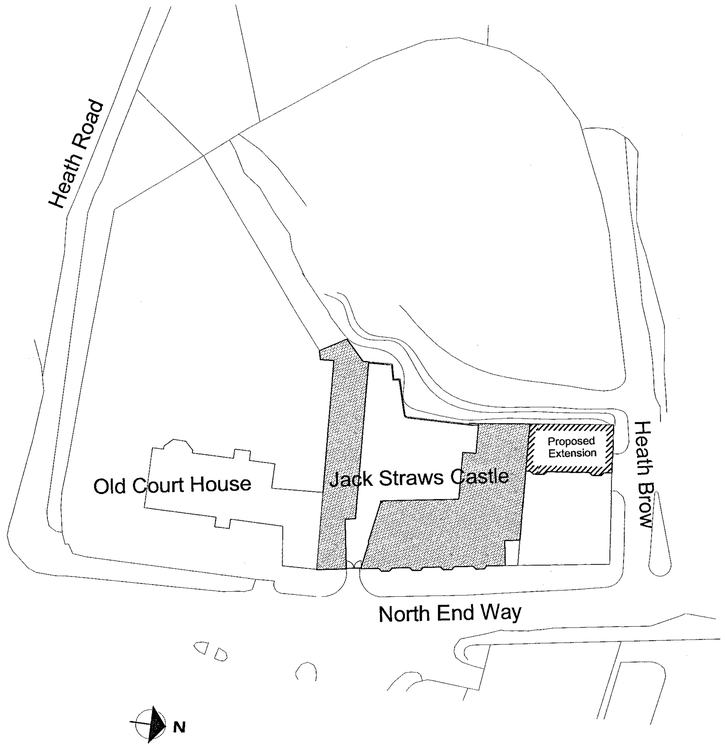

Location Plan Scale 1 : 500

A1
© 2002 MGa

02

PLANNING

NOTES :

Rev	Details	Date

New Houses on land adjacent to Jack Straw's Castle North End Way London

Drawing Title
Location Plan & Proposed Plans - 1/F, 2/F & Roof

Drawing No. 2520.P.02

Revision

Scale 1 : 100@A1

Date June 03

Drawn KmC

File No JSC

Studio 8
Number One
Baltic Place
London N1 5AQ
t : +44 (0)20 7254 9290
f : +44 (0)20 7254 9291
e : mail@mga-arch.co.uk
w : www.mga-arch.co.uk

Michael Ginn & Associates
architects

2003/ 1396/P
2003/ 1397/L

PROPOSED

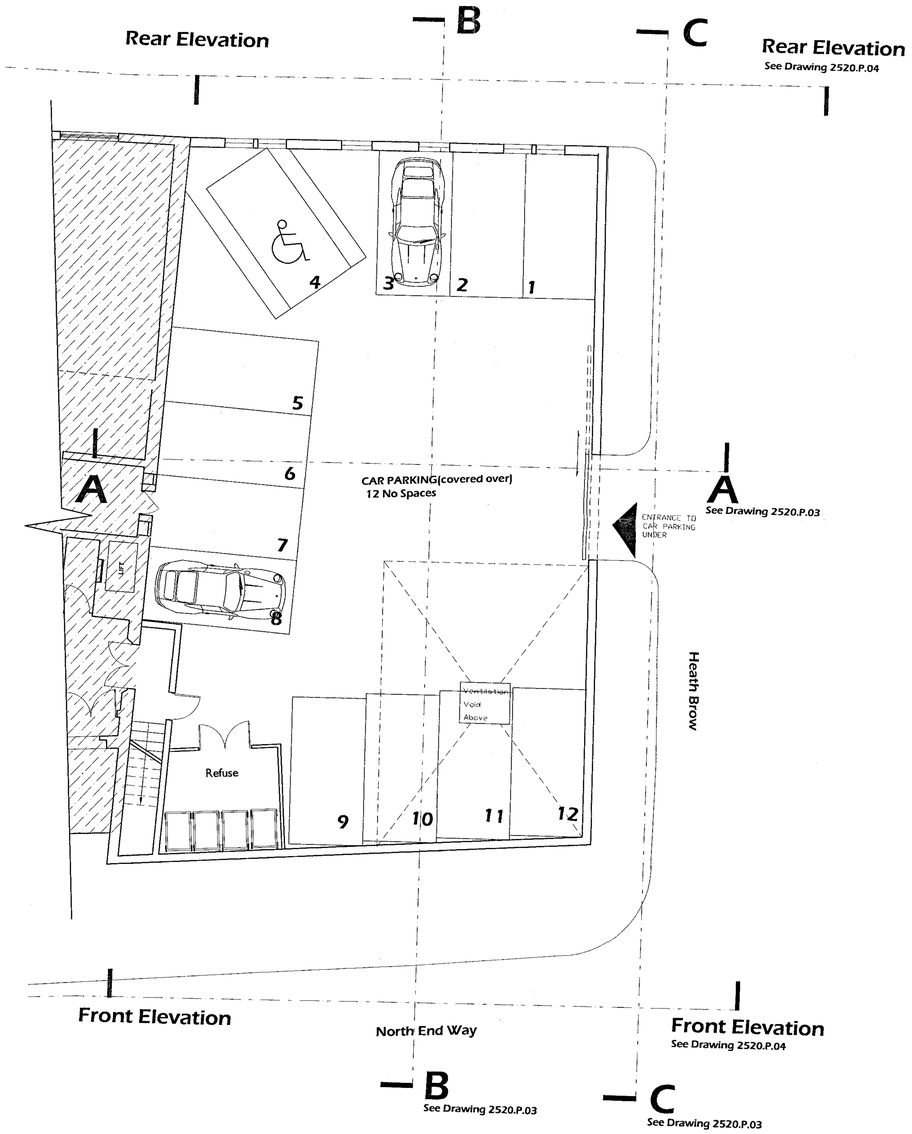

Basement

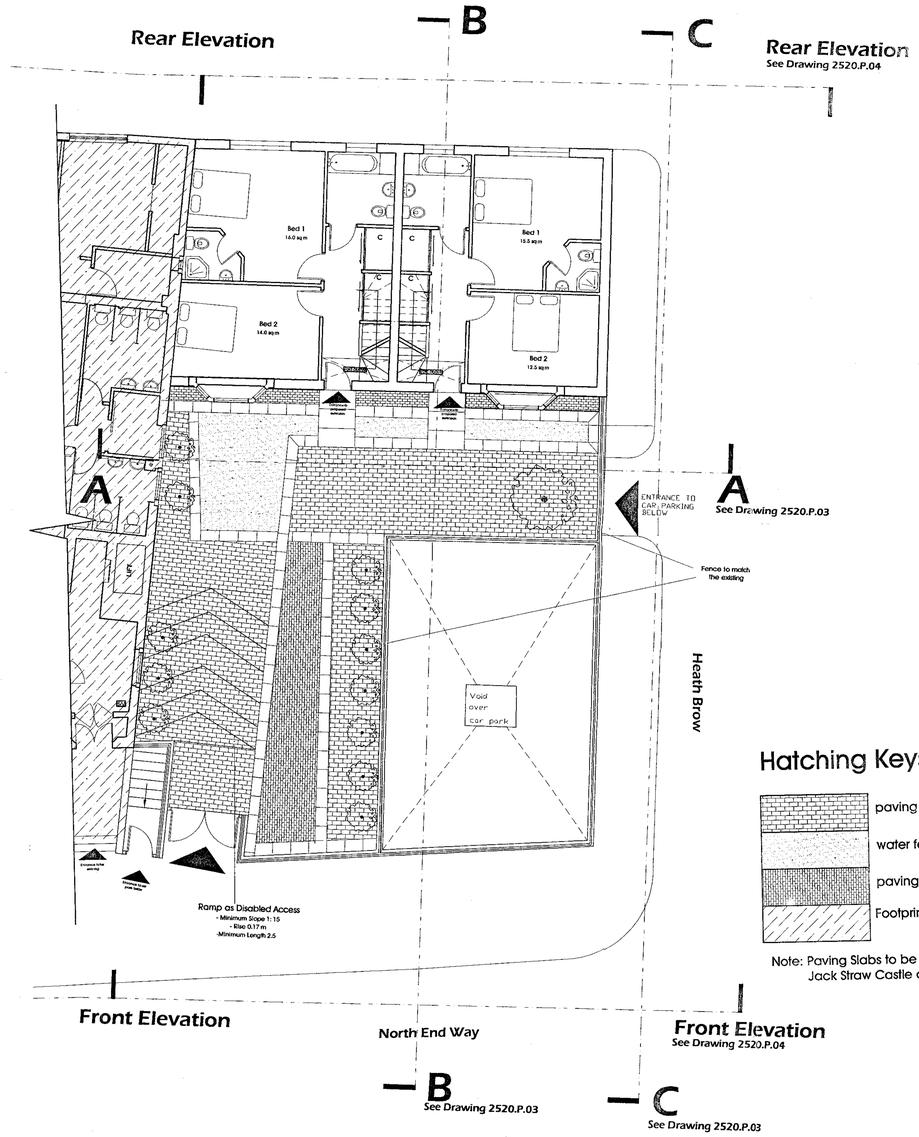

Ground Floor

0 1 2 5 10m

N

Hatching Keys

- paving bricks (215x102.5)
- water feature
- paving stone (590x380)
- Footprint of existing building

Note: Paving Slabs to be consistent with Jack Straw Castle approval

01

PLANNING

NOTES :

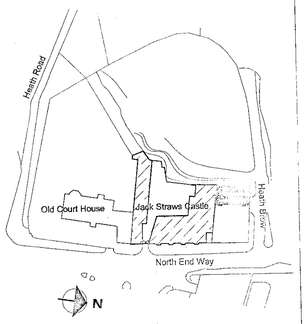

Location Plan
Scale 1 : 1,250

Rev	Details	Date

New Houses on land adjacent to Jack Straw's Castle North End Way London

Drawing Title
Proposed Plans - Basement & G/F

Drawing No. 2520.P.01	Revision -
Scale 1 : 100@A1	Date June 03
Drawn KmC	File No JSC

Studio 8
Number One
Baltic Place
London N1 5aQ

t : +44 (0)20 7254 9390
f : +44 (0)20 7254 9395
e : mail@mga-arch.co.uk
w : www.mga-arch.co.uk

Michael Ginn associates
architects

A1
© 2002 MGa

2003/ 1397/L 2003/ 1396/P