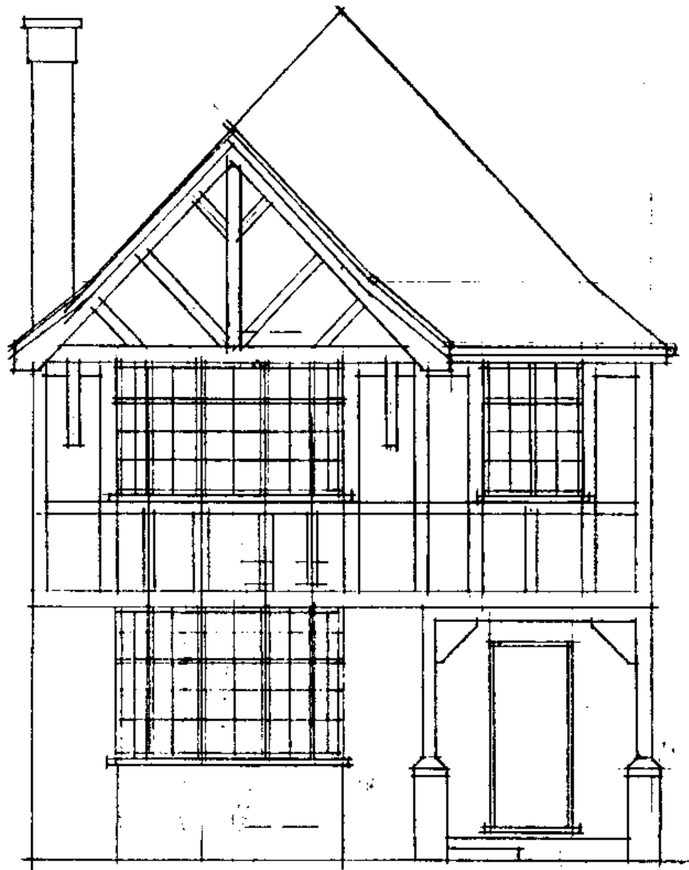

FRONT ELEVATION

REAR ELEVATION

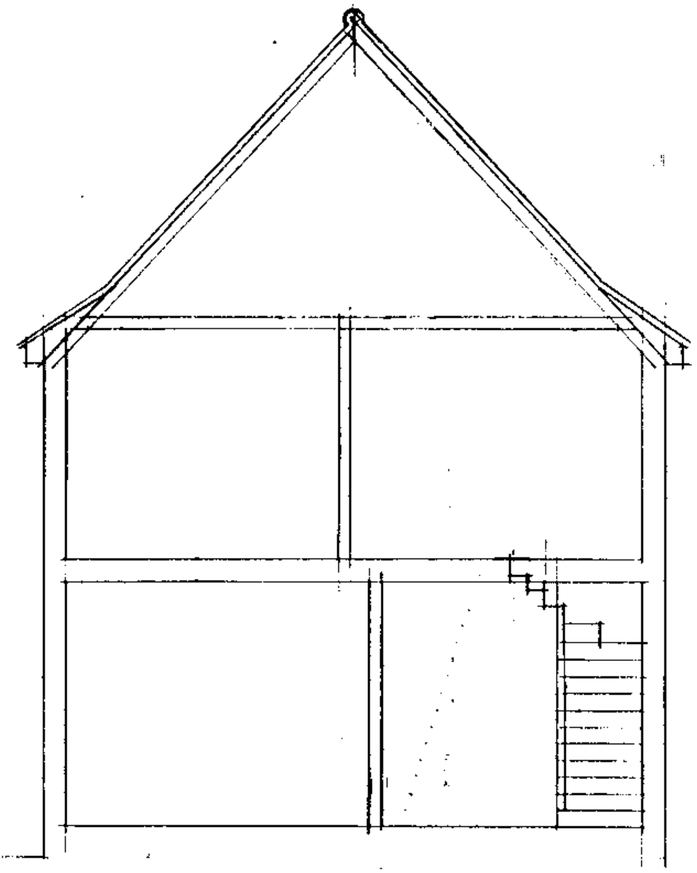

SECTION

EXISTING ELEVATIONS.

45. HILLWAY.

HIGHGATE. N6 6AH.

ANTHONY BYRNE ASSOCIATES
6 IVOR STREET, LONDON NW1 9PL
TEL: 0207 267 2396
FAX: 0207 267 7990

Scale: 1:100. Date: 27.2.03.

Drawing No: 5409/A4/ 4

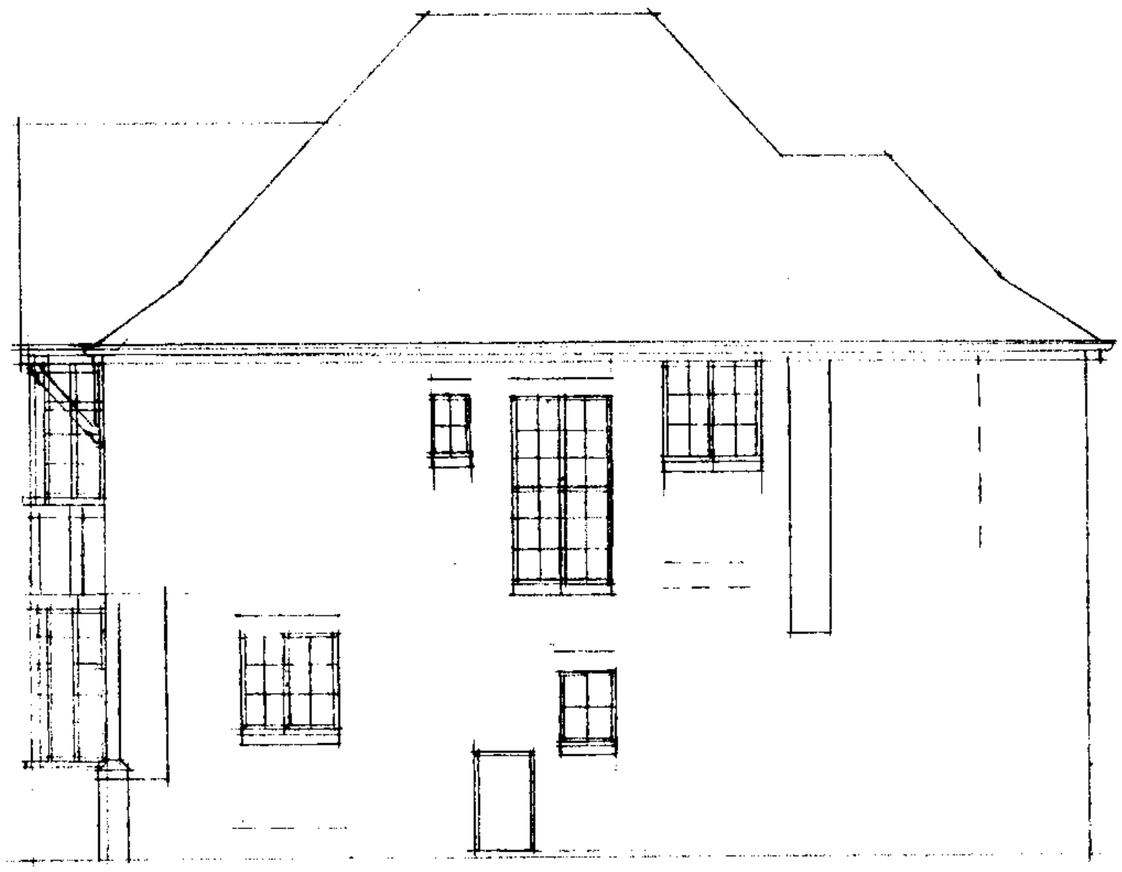

SIDE ELEVATION - NORTH

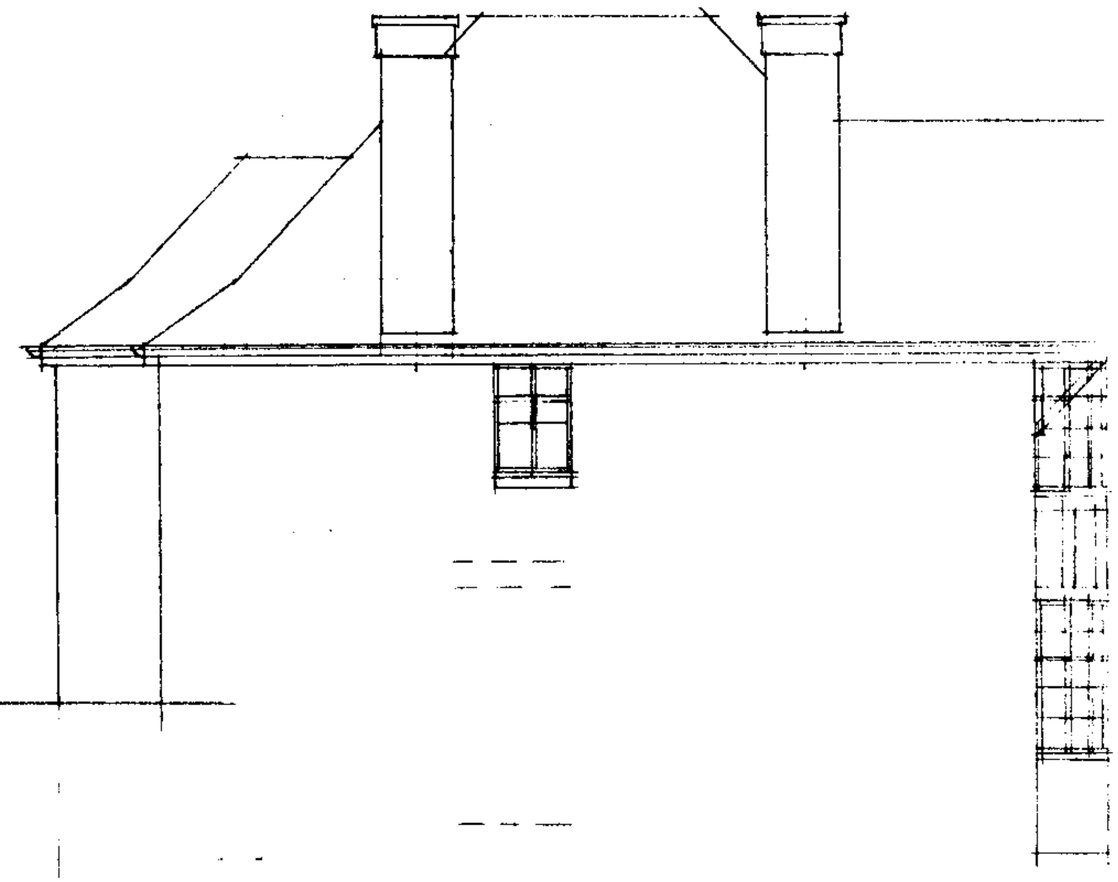

SIDE ELEVATION - SOUTH

45. HILLWAY.
HIGHGATE. N6 6AH.

ANTHONY BYRNE ASSOCIATES
6 IVOR STREET, LONDON NW1 9PL
TEL: 0207 267 2396
FAX: 0207 267 7990
Scale: 1:100. Date: 27.2.03.
Drawing No: 5409/A4 /5

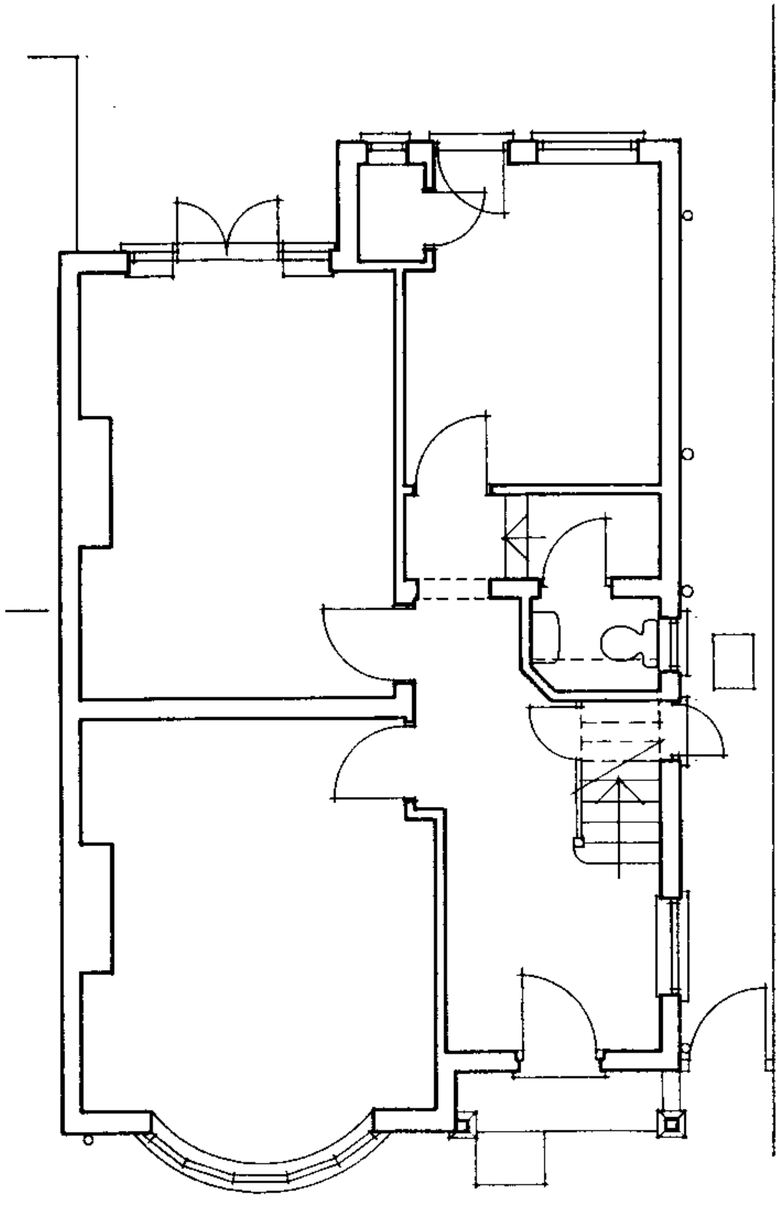

GROUND FLOOR

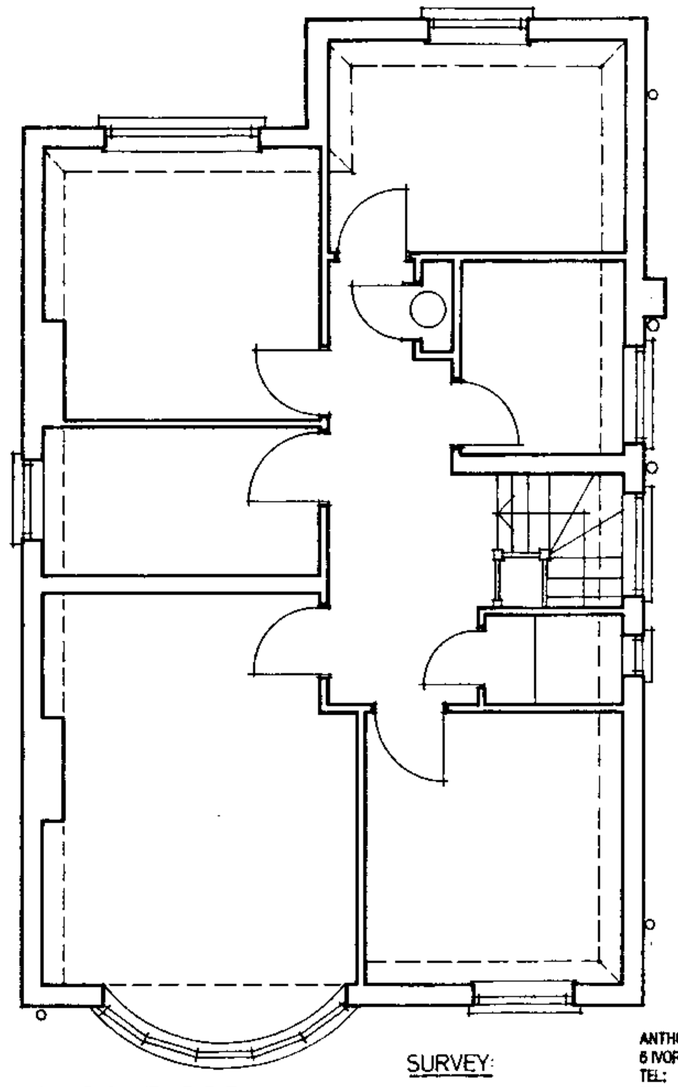

FIRST FLOOR

SURVEY:

45. HILL WAY.
HIGHGATE. N6 6AH.

ANTHONY BYRNE ASSOCIATES
6 IVOR STREET, LONDON NW1 9PP
TEL: 0207 267 2394
FAX: 0207 267 7994
Scale: 1:50 Date: 22 2 (
Drawing No: 5409/A3/1

5409/A4/6. 1:100

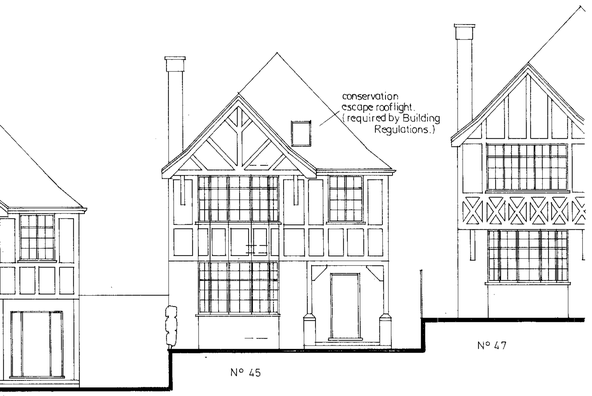

FRONT ELEVATION onto Hillway

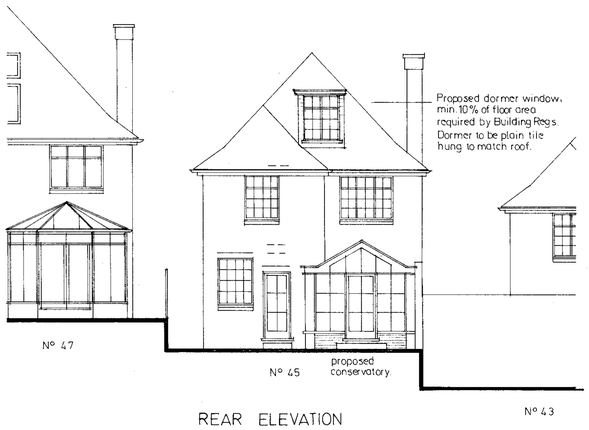

REAR ELEVATION

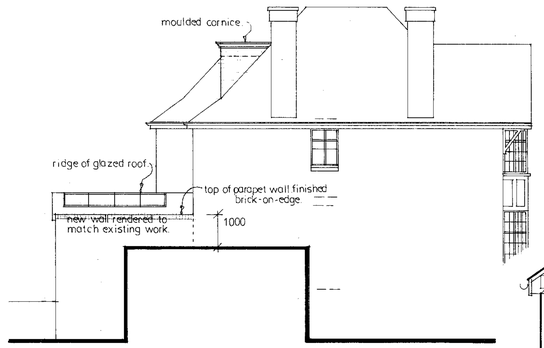

SIDE ELEVATION – South

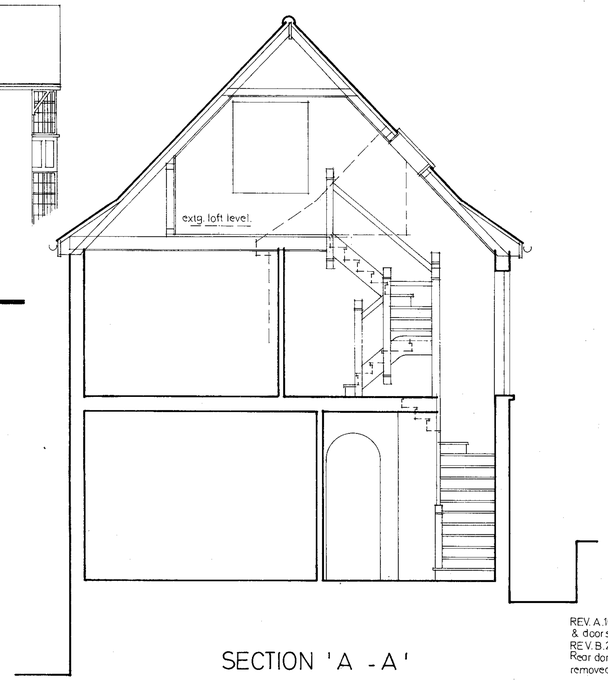

SECTION 'A - A'

REV. A. 10.3.03. Doorway between kitch/lounge resited. & doors added between lounge/conservatory.
REV. B. 20.3.03. Conservatory: reduced in height & length. Rear dormer altered. Crossover & parking space removed.

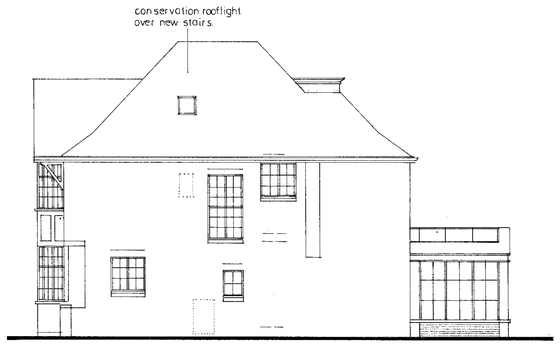

SIDE ELEVATION – North

Conservatory volume:
gross plan area 16.05 m² x height 2.7 = 43.34 m³
pitched roof cross area 1.16 m² x length 4.5 = 5.22 m³
Total volume = 48.56 m³

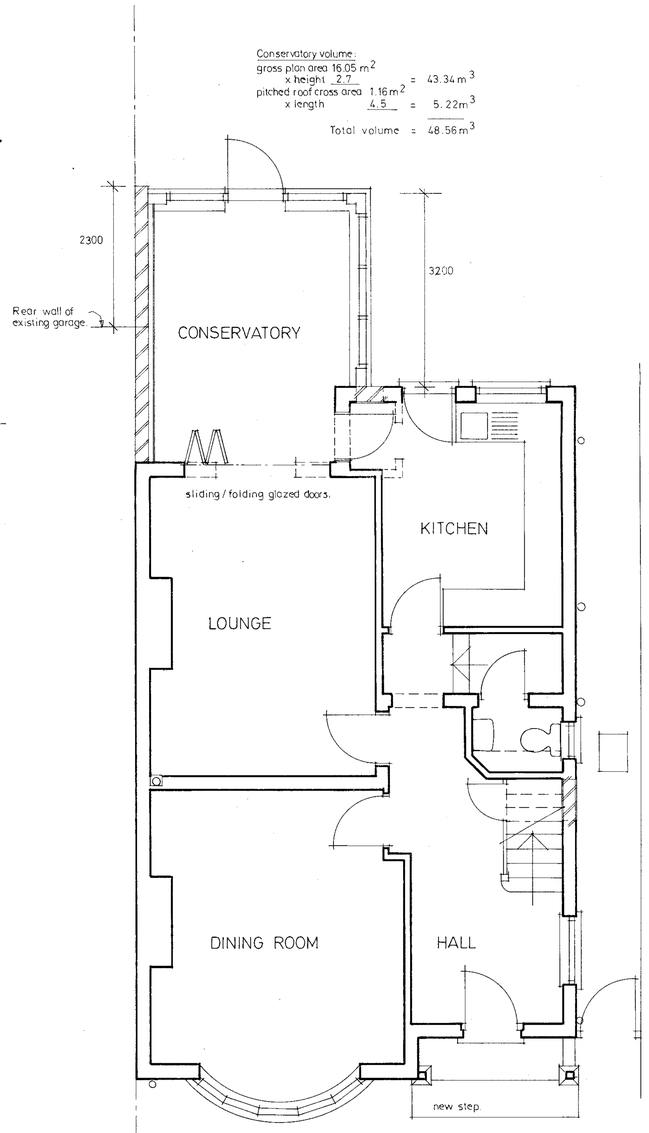

GROUND FLOOR

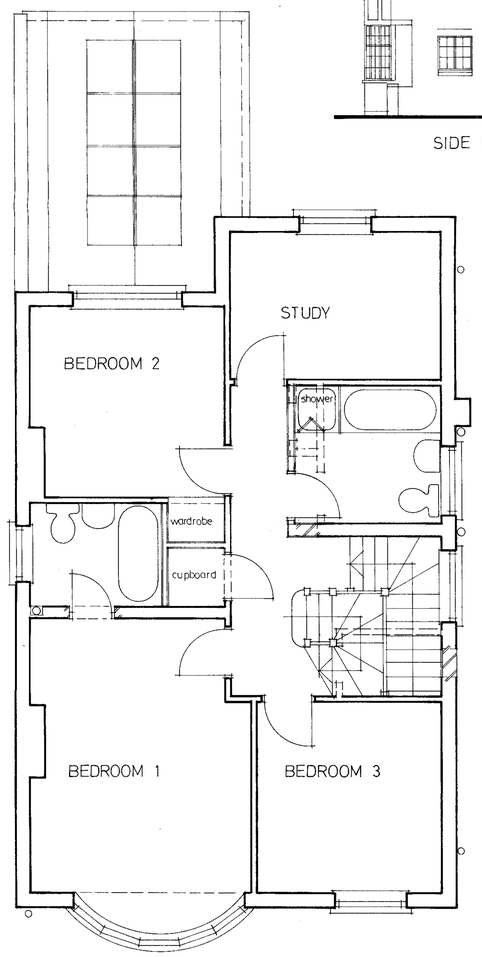

FIRST FLOOR

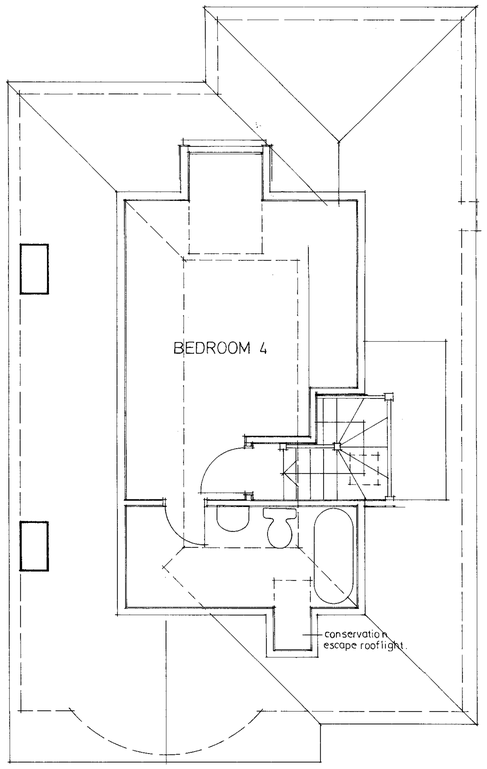

PROPOSED ATTIC

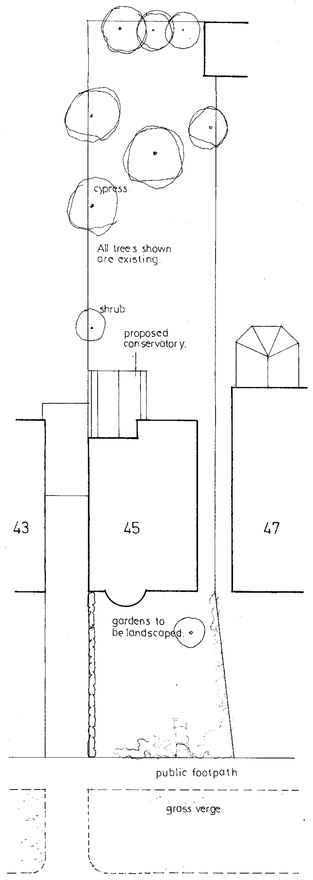

SITE PLAN 1:200

HILLWAY

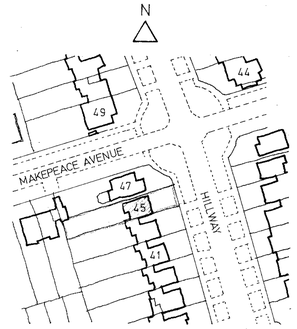

LOCATION PLAN 1:1250

SITE:

45 HILLWAY. HIGHGATE.
LONDON. N6 6AH.

PROPOSAL:

CLIENT:

Anthony Byrne Associates
6 Ivor Street, London NW1 9PL
Tel. / Fax. 0171 - 267 2396

SCALE: 1:50. 1:100. DATE: 7. 3. 2003.

DRAWING NO: 5409 / 1 B

Alkens 098