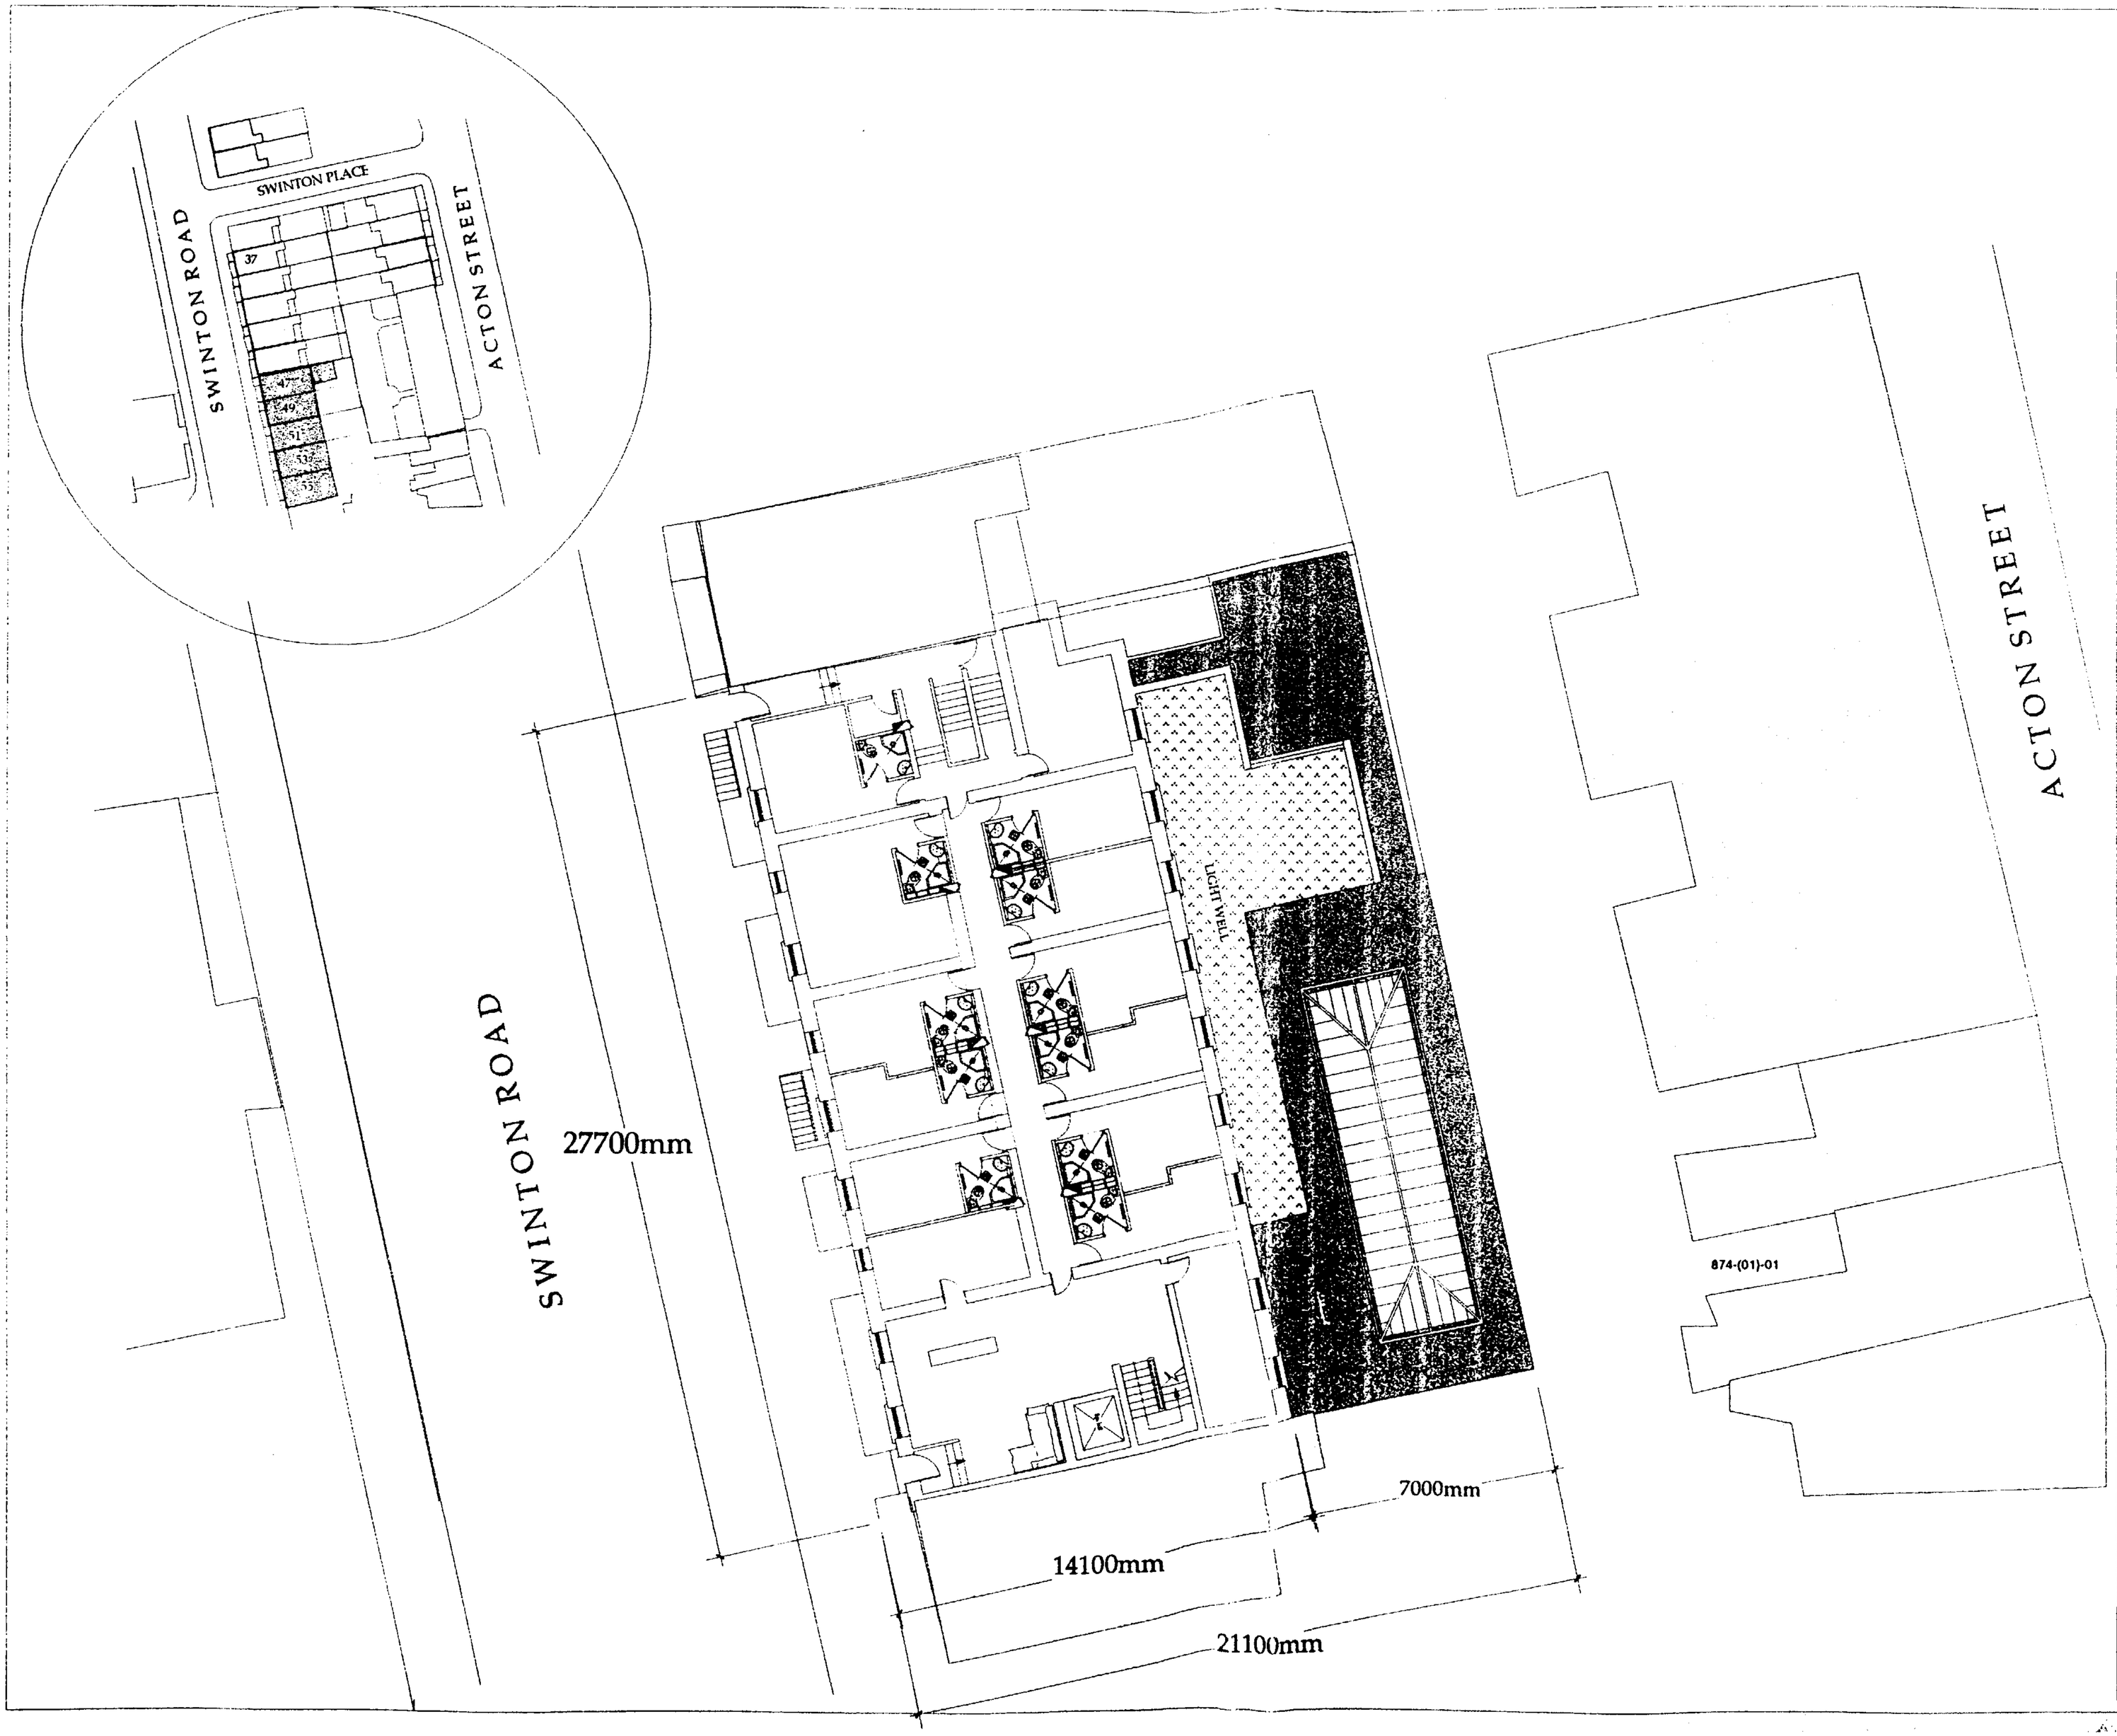

Archetype

Architects, Planners, Designers

47 Queen Anne Street
London W1M 9FA
Tel: 0171 486 3666
Fax: 0171 486 3888
Email: archetype@dial.pipex.com

NOTES

47-55 Swinton Street
London W1X

Project

PROPOSED
SITE PLAN

drawing title

9th October 2001

date

checked	revision	
1/100	Preliminary	√
scale	Tender Drawings	
R.P.	Working drawings	
drawn by	Status	

874-(02)-00

drawg. No