PROJECT
KINGS CROSS CENTRAL B1

CLIENT BNP PARIBAS REAL ESTATE UK LTD

KEY PLAN

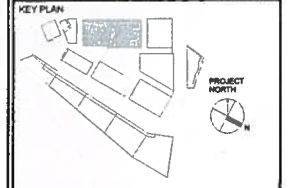

NO.	ISSUED	DATE
11	Stage F - Updates	31 Oct 2013
10	Stage F Updates	08 Oct 2013
9	Access Ramp Record Drawing	04 Oct 2013
8	Stage F	31 May 2013
7	Stage F Progress Issue	02 Apr 2013
6	Construction of Sub-structure	21 Jan 2013
5	50% Stage F Issue	10 Dec 2012
4	Concrete Stair & Blockwork Stage F Issue	02 Nov 2012
3	Stage F Coordination	20 Sept 2012
2	Issued for Stage E Updates	25 Jun 2012
1	Issued for Stage E	28 May 2012
E	Issued for Stage E Frozen Backgrounds	27 Apr 2012
D	50% Stage E Issue	30 Mar 2012
C	Issued to Building Control	13 Mar 2012
B	Issued for Contract Addendum	24 Jan 2012
A	Issued for Final Contractor Information	28 Oct 2011

REVISIONS

DRAWING STATUS

FOR CONSTRUCTION

Discrepancies must be reported immediately to the Architect before proceeding. Only figured dimensions are to be used. Contractors must check all dimensions on site. This drawing is protected by copyright.

ALL DIMENSIONS ARE SHOWN IN METRIC.

CONSULTANTS

Design Architect
Wilkinson LK Ltd
133 Oxford Gardens,
London, W10 6NE

Executive Architect
Adamson Associates (International) Ltd
9th Floor , One Canada Square,
London, E14 5AB

Structural Engineer
AKT
100 St John Street,
London, EC1M 4EH

M&E
Hoare Lea
Glen House, 200-208 Tottenham Court Road
London, W1T 7PL

Quantity Surveyor
Gleeds
95 New Cavendish St
London, W1W 6XF

Fire Consultant
AECOM
Aecom House, 63-77 Victoria Street,
St Albans, Hertfordshire,
AL1 3ER

adamson
ASSOCIATES (INTERNATIONAL) LIMITED

DRAWING TITLE

GENERAL ARRANGEMENT PLAN LOWER GROUND LEVEL

FFL + 17.200

DRAWN	CHECKED
	FHB
SCALE @ A0	DATE
As indicated	21 JUN 2011

PROJECT NO. 1050-00

DRAWING NO. **A0990**

LOCATION B1 | REVISION 11

DETAIL SECTION, DRAINAGE SLOT 1

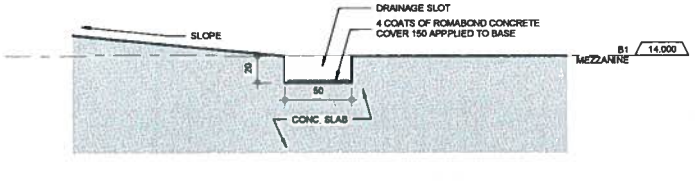

C:\Revit Local Files\WC-Local_File_Hanlon.rvt
01/11/2013 17:28:33