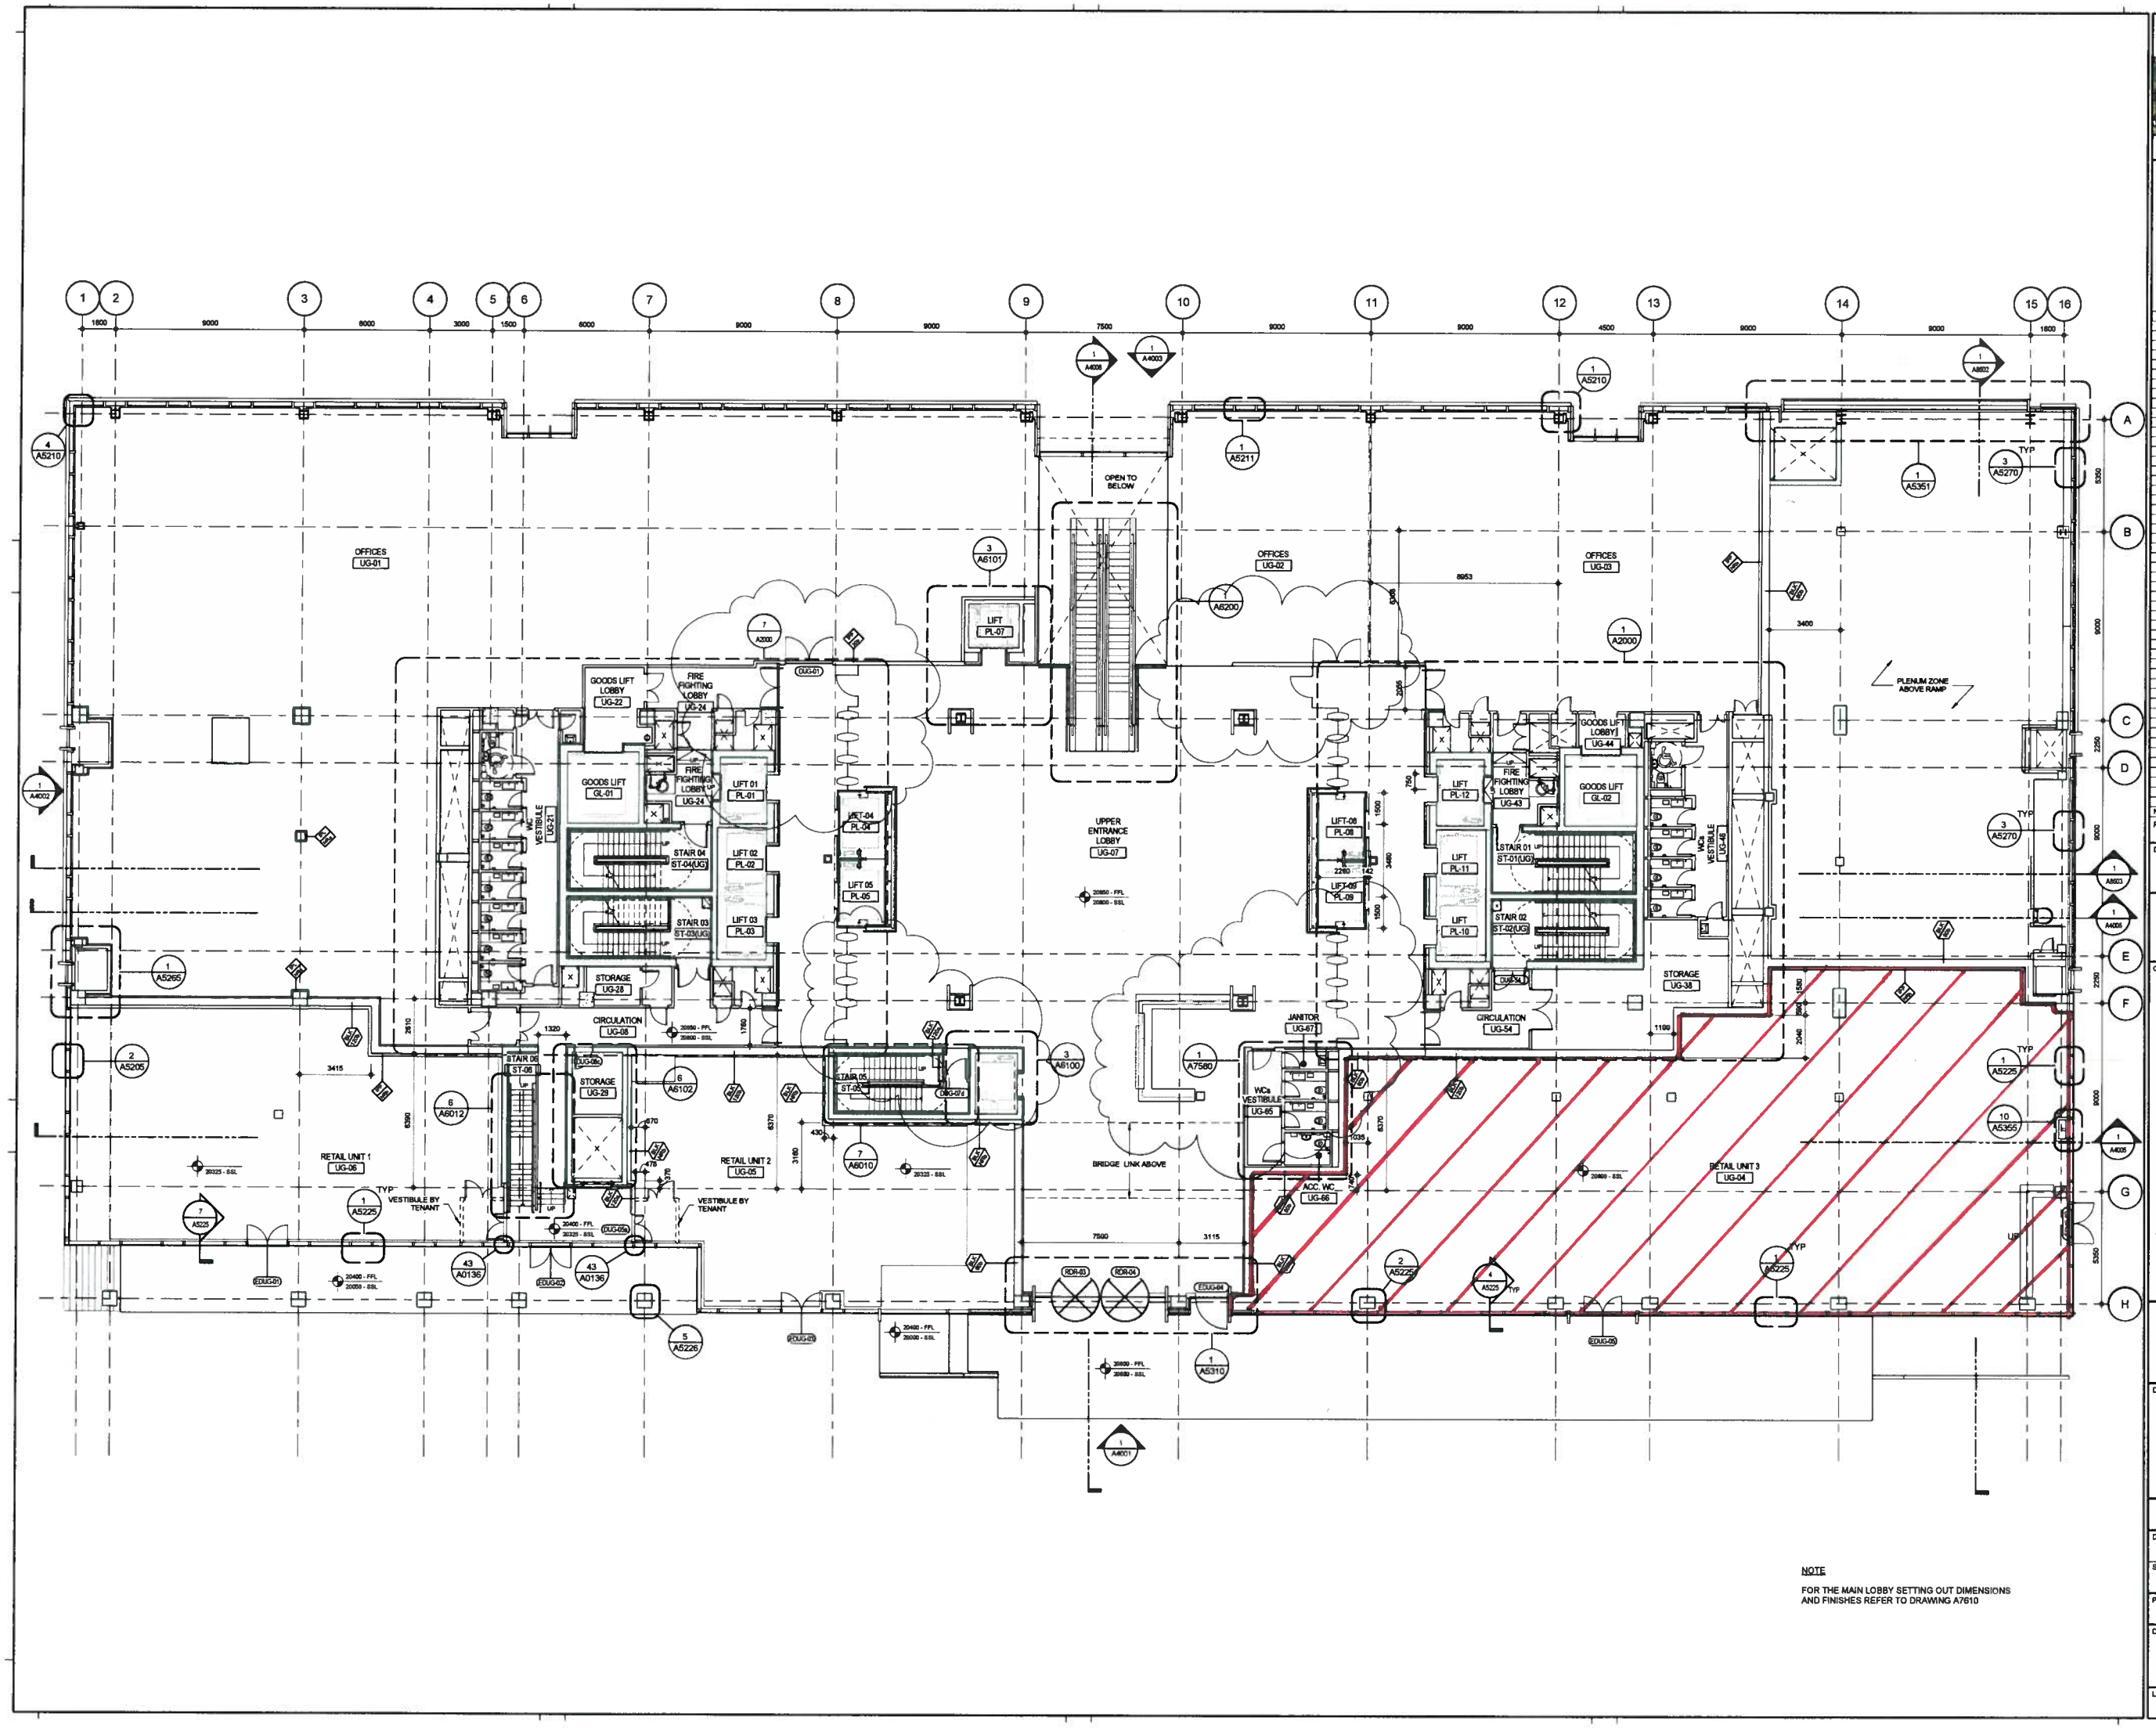

NOTE

FOR THE MAIN LOBBY SETTING OUT DIMENSIONS AND FINISHES REFER TO DRAWING A7610

PROJECT

KINGS CROSS CENTRAL B1

CLIENT BNP PARIBAS REAL ESTATE UK LTD

KEY PLAN

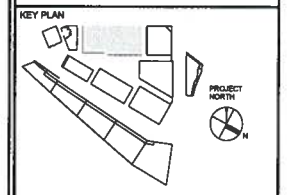

NO.	ISSUED	DATE
10	Stage F - Lobby Update	23 Aug 2013
9	Stage F	31 May 2013
8	Stage F Progress Issue	02 Apr 2013
7	Construction of Sub-structure	21 Jan 2013
6	50% Stage F Issue	10 Dec 2012
5	Concrete Stair & Blockwork Stage F Issue	02 Nov 2012
4	Issued to Building Control	28 Sept 2012
3	EA1005	20 Sept 2012
2	Issued for Stage E Updates	26 Jun 2012
1	Issued for Stage E	28 May 2012
E	Issued for Stage E Frozen Backgrounds	27 Apr 2012
D	50% Stage E Issue	30 Mar 2012
C	Issued to Building Control	13 Mar 2012
B	Issued for Contract Addendum	24 Jan 2012
A	Issued for Final Contractor Information	28 Oct 2011

REVISIONS

DRAWING STATUS

FOR CONSTRUCTION

Discrepancies must be reported immediately to the Architect before proceeding. Only figured dimensions are to be used. Contractors must check all dimensions on site. This drawing is protected by copyright.

ALL DIMENSIONS ARE SHOWN IN METRIC.

CONSULTANTS

Design Architect
Wilmotte UK Ltd
133 Oxford Gardens,
London, W10 6NE

Executive Architect
Adamson Associates (International) Ltd
6th Floor, One Canada Square,
London, E14 5AB

Structural Engineer
AKT
100 St John Street,
London, EC1M 4EH

M&E
Hoare Lea
Glen House, 200-208 Tottenham Court Road
London, W1T 7PL

Quantity Surveyor
Gleeds
95 New Cavendish St
London, W1W 6XF

Fire Consultant
AECOM
Aecom House, 63-77 Victoria Street,
St Albans Hertfordshire,
AL1 3ER

adamson ASSOCIATES (INTERNATIONAL) LIMITED

DRAWING TITLE

GENERAL ARRANGEMENT PLAN UPPER GROUND LEVEL

FFL + 20.950

DRAWN: Author	CHECKED: FHB
SCALE @ A0: 1 : 100	DATE: 23 JUN 2011

PROJECT NO. 1050-00

DRAWING NO. A1000

LOCATION: B1 | REVISION: 10

C:\Revit Local Files\KXC-Central_Files\KXC-Local_File_Access3.rvt
10/08/2013 17:59:17