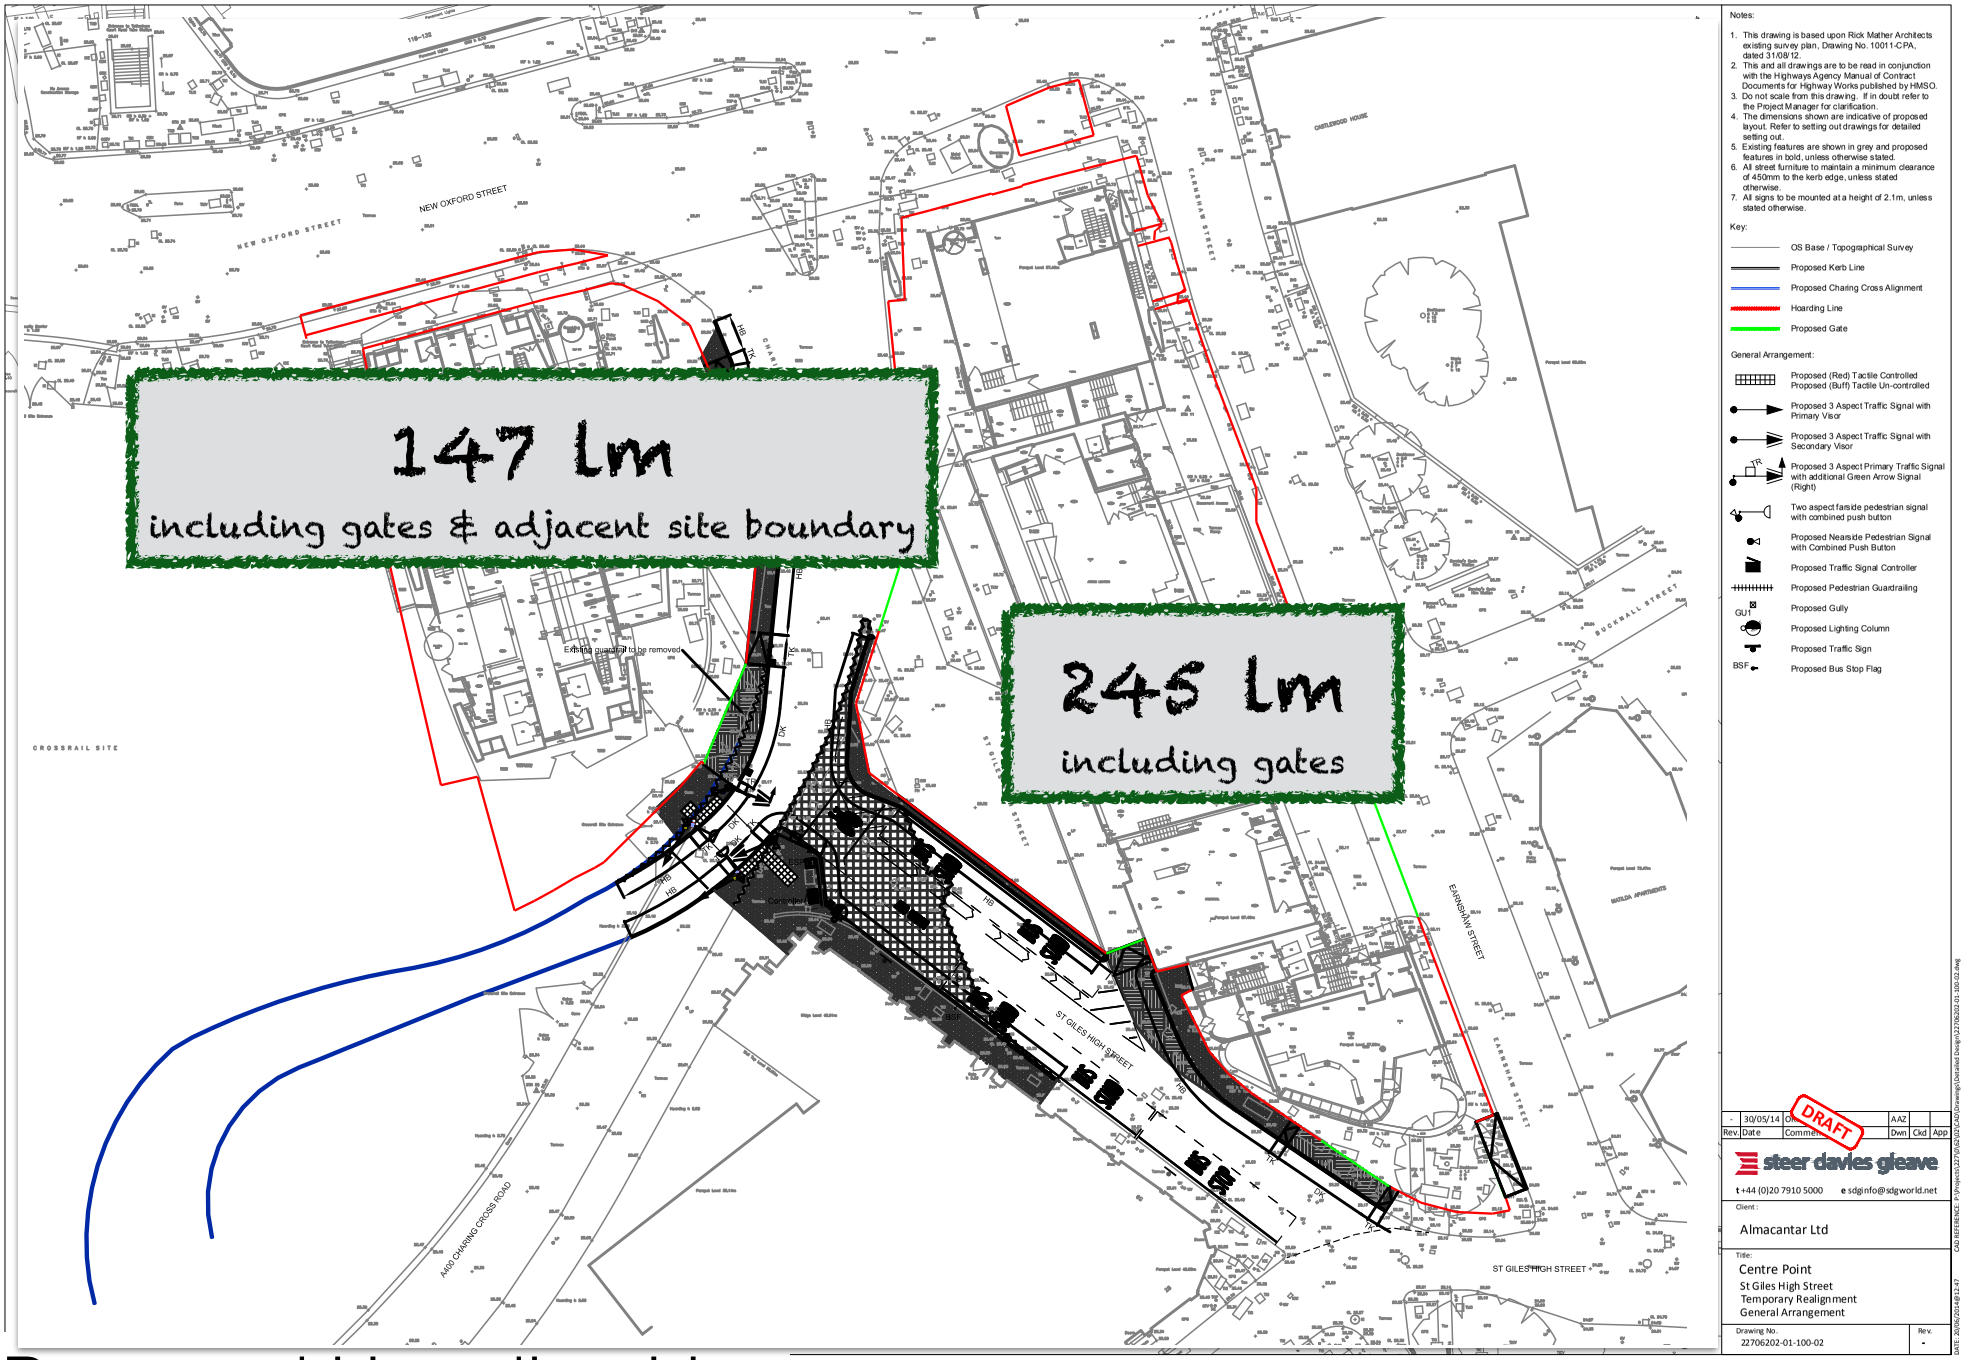

Proposed Hoarding Line