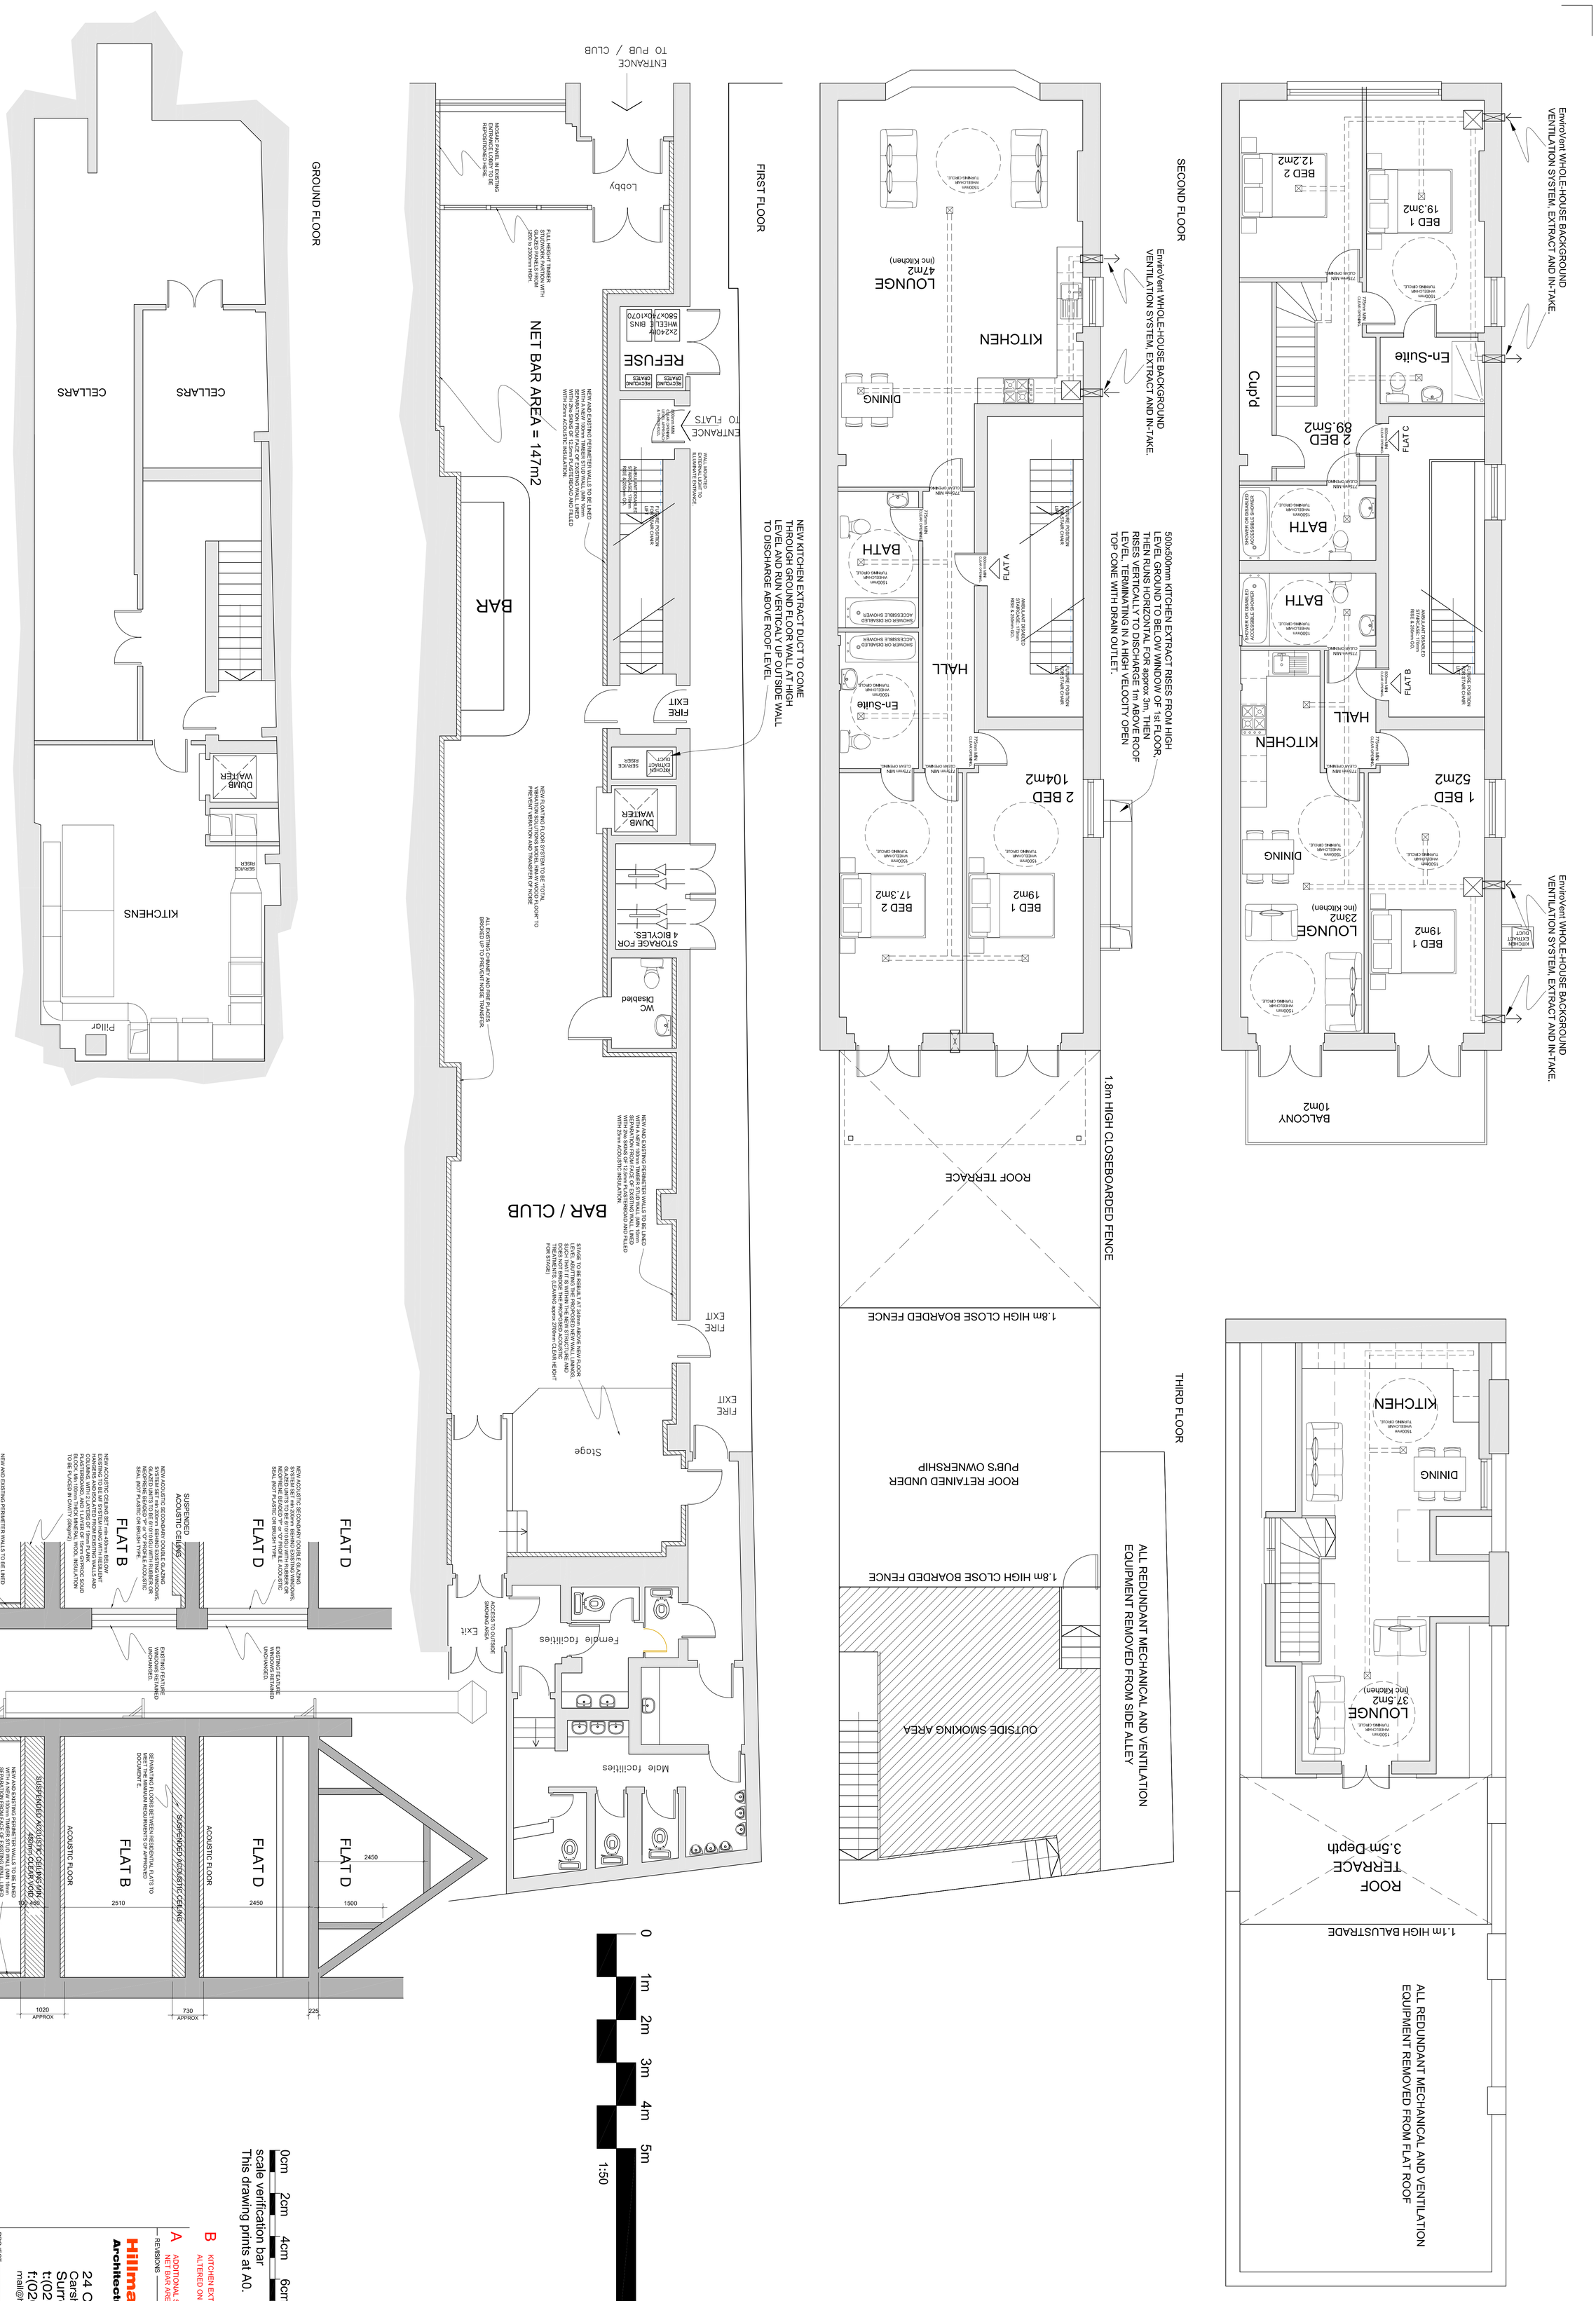

REVISIONS		
B	KITCHEN EXTRACT HEIGHT ALTERED ON SECTION	03/12/14
A	ADDITIONAL SCALE BAR ADDED NET BAR AREA CLARIFIED	07/07/14

Hillmandesign ltd
Architectural Practice
24 Crichton Road
Carshalton Beeches
Surrey, SM5 3LS
t:(020) 8715 5584
f:(020) 8715 8134
mail@hillmandesign.co.uk

PROJECT
THE BLACK CAP
171 CAMDEN HIGH STREET,
CAMDEN, LONDON, NW1 7JY

DRAWING
PROPOSED
FLOOR PLANS

SCALE 1:50 @ A0
DATE APR 13
DRAWING NO. BLK/P4/110
REVISION B