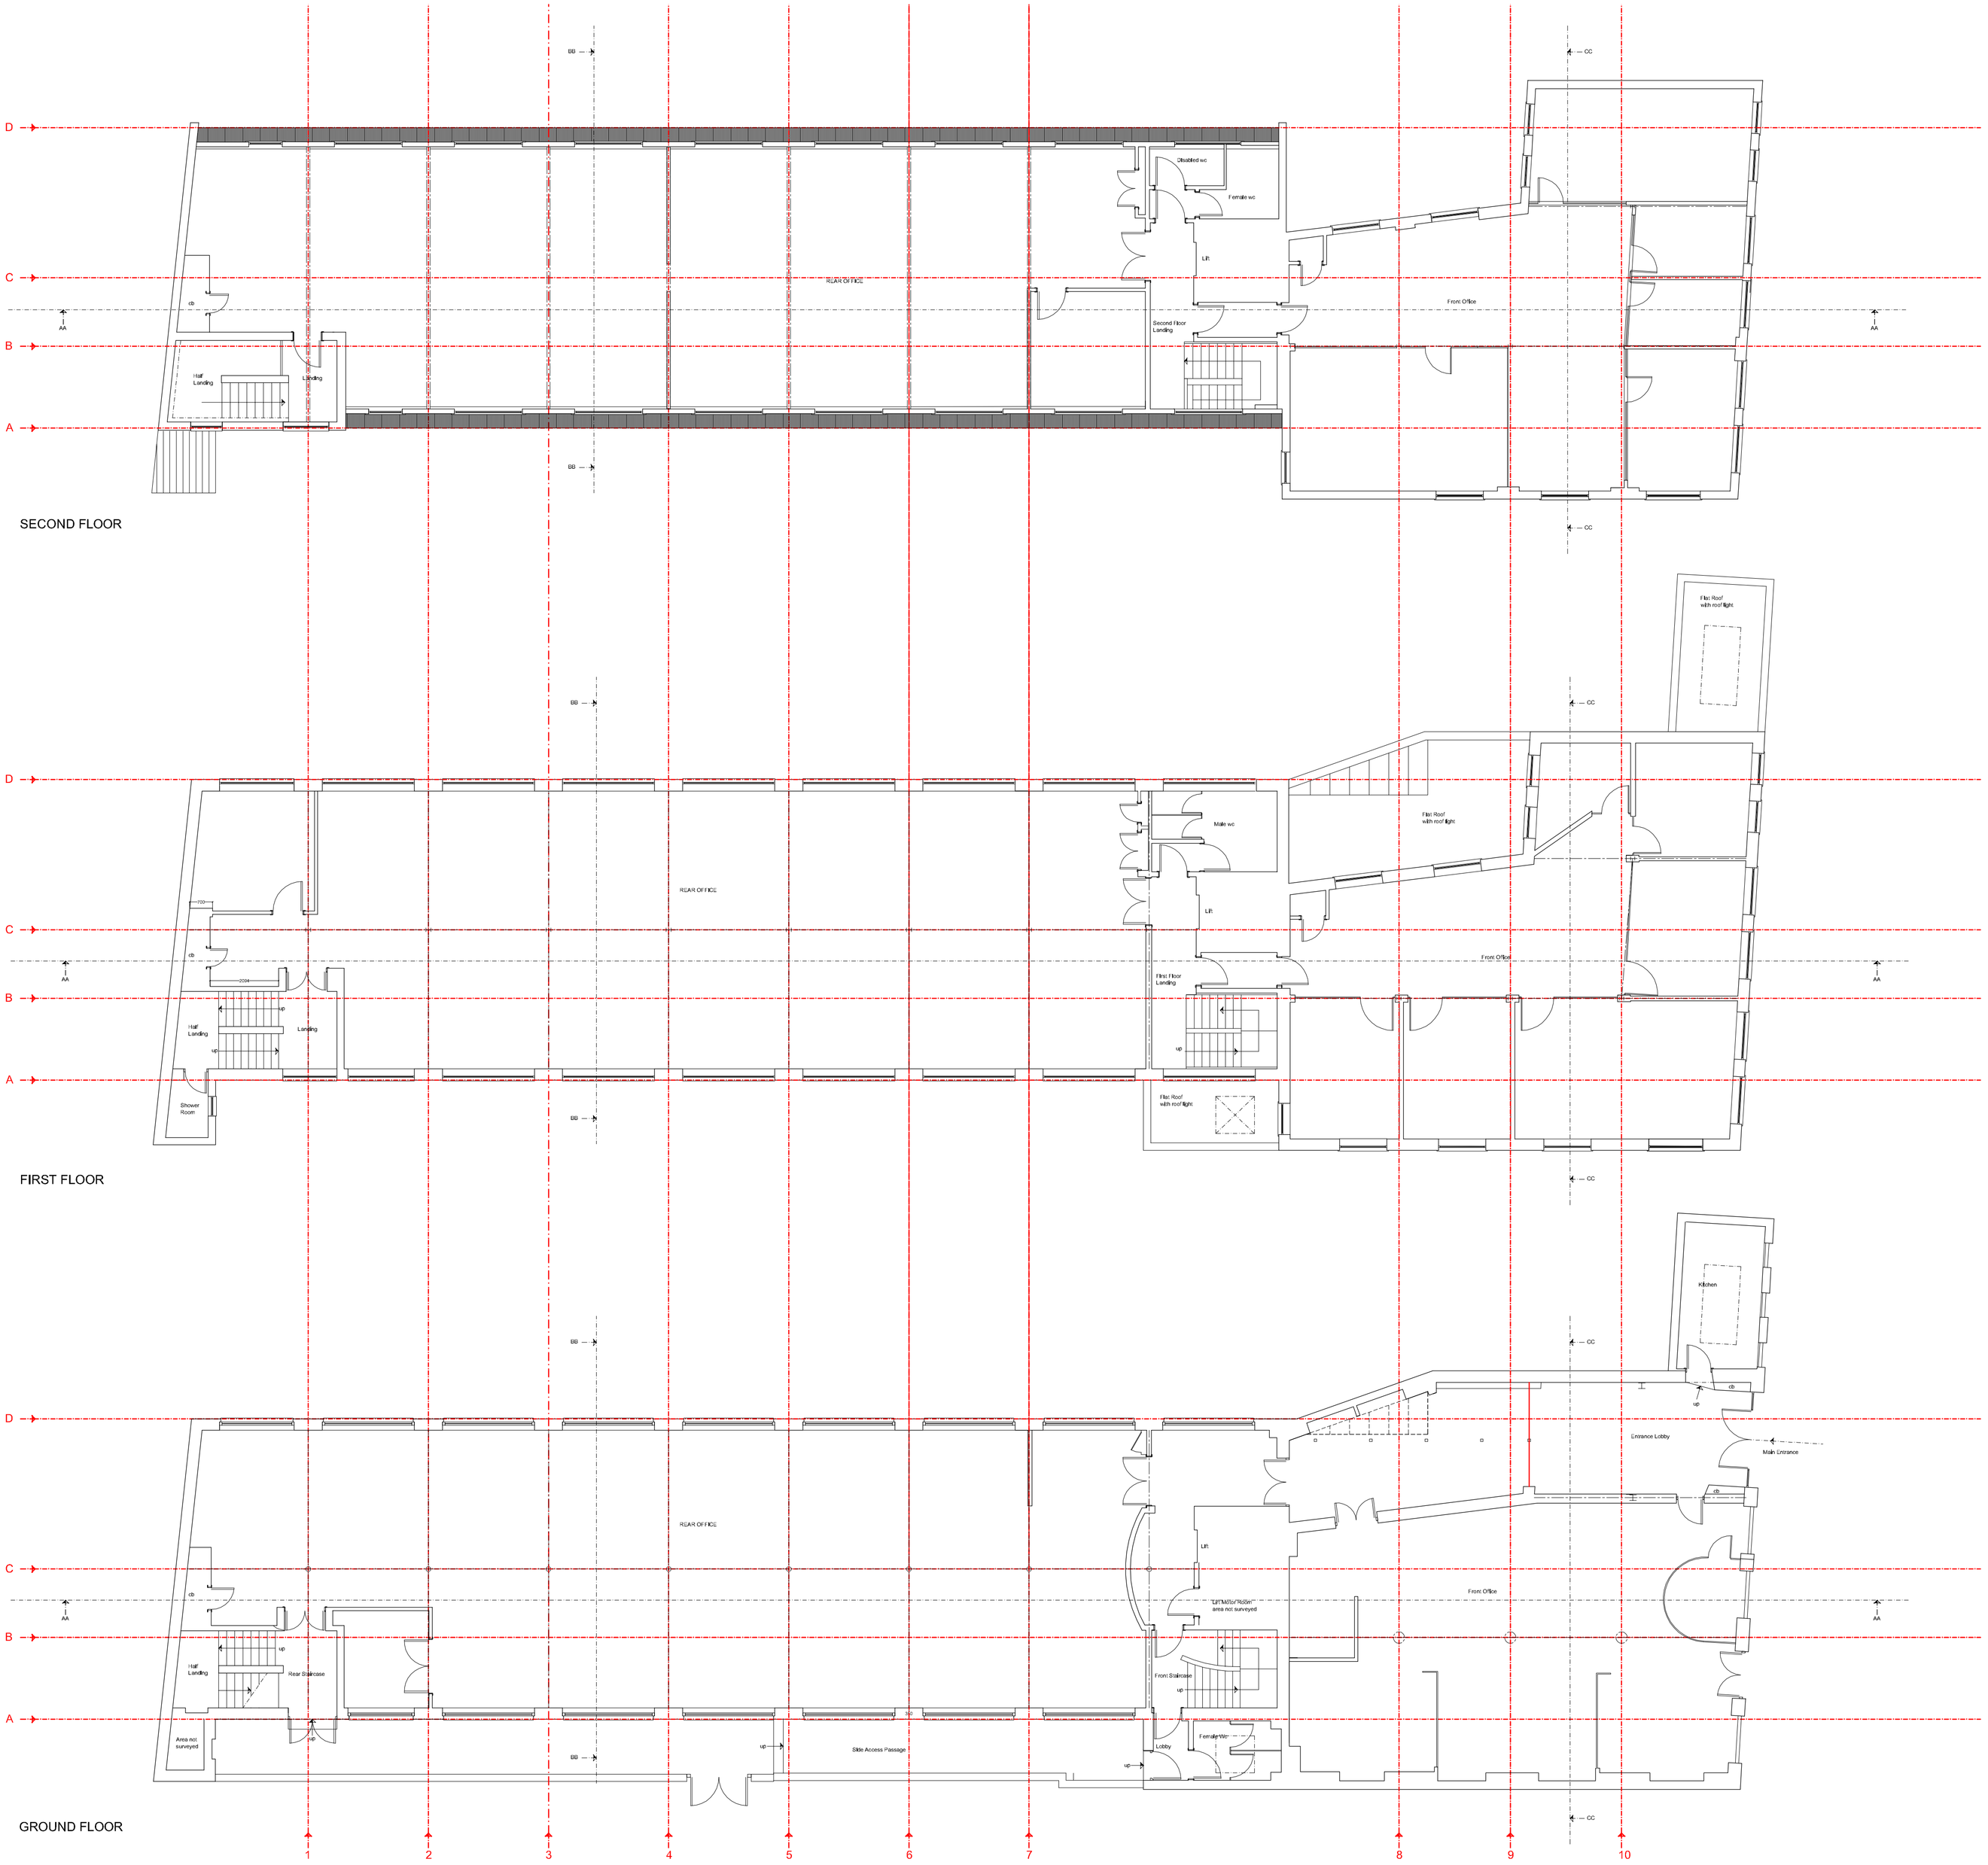

Figured dimensions only to be taken from this drawing.
Any errors or omissions to be reported to the architect.

NORTH

Scale Bar

client :

ASANDK

drawing title :

EXISTING FLOOR PLANS
GROUND TO SECOND

property :

5-6 UNDERHILL STREET
LONDON NW1 7HS

AVIS APPLETON & ASSOCIATES
11 Barmouth Road
Wandsworth
London SW18 2DT
t: 0208 877 9170
e: post@avisappleton.com

scale	:	A1 @ 1.100 or A3 @ 1.200
date	:	10.02.2014
drawing number	:	14.8396.02
drawn by	:	MJA

Copyright retained by the AVIS APPLETON & ASSOCIATES LTD