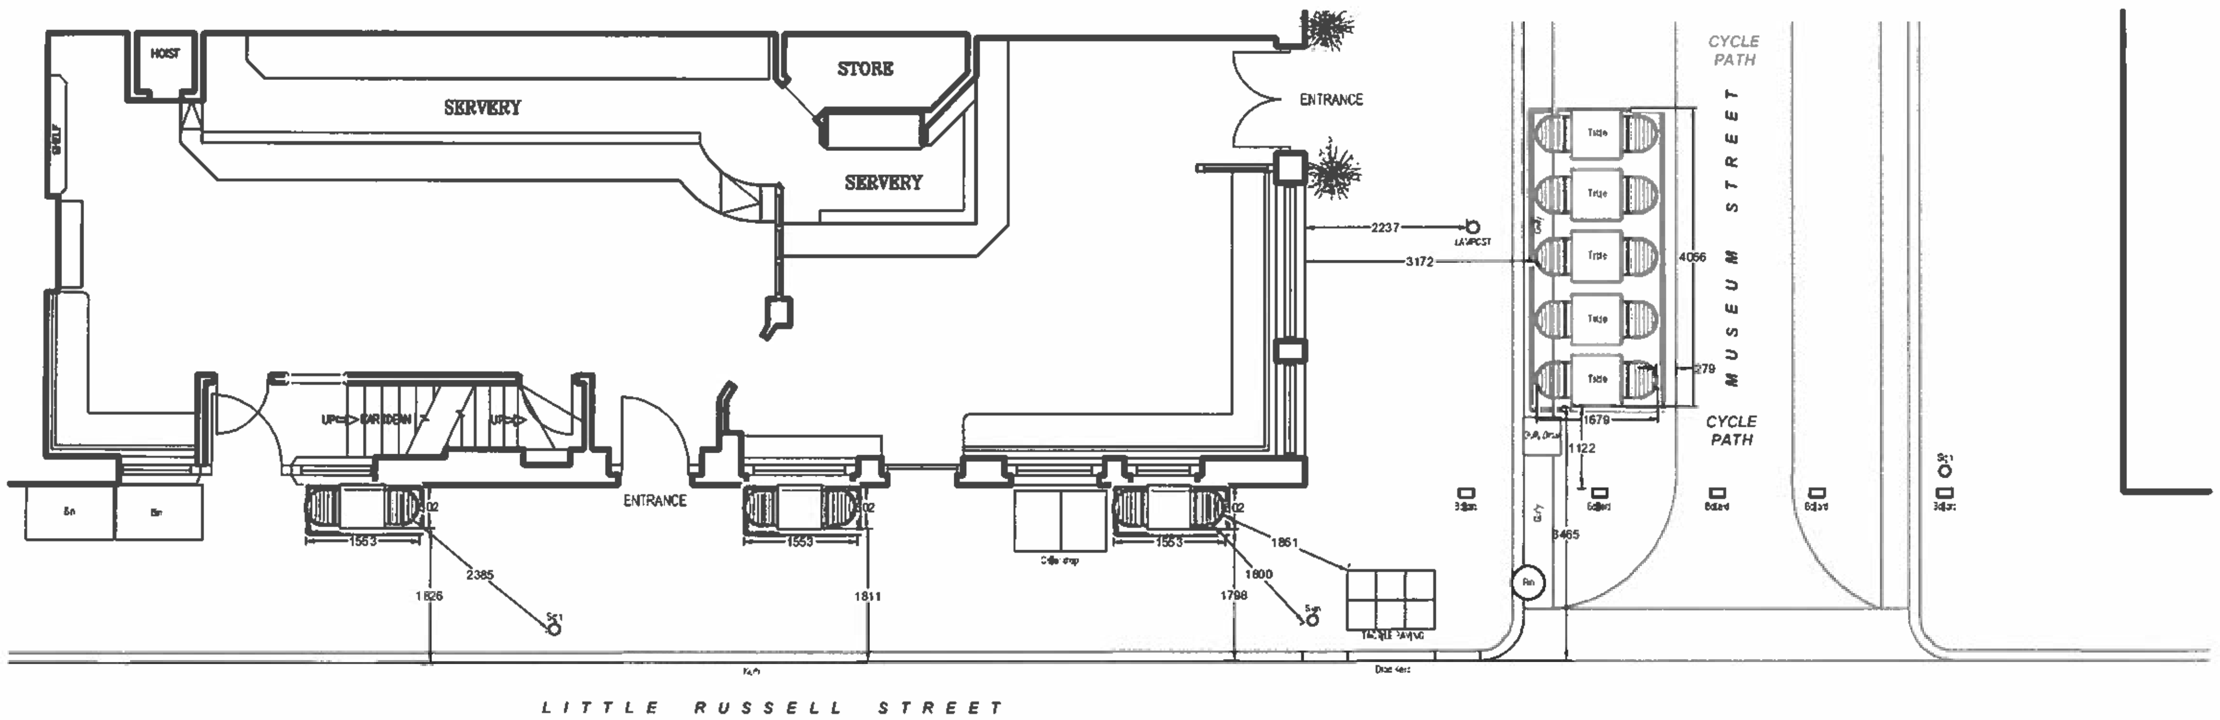

LAYOUT PLAN (scale 1:100)

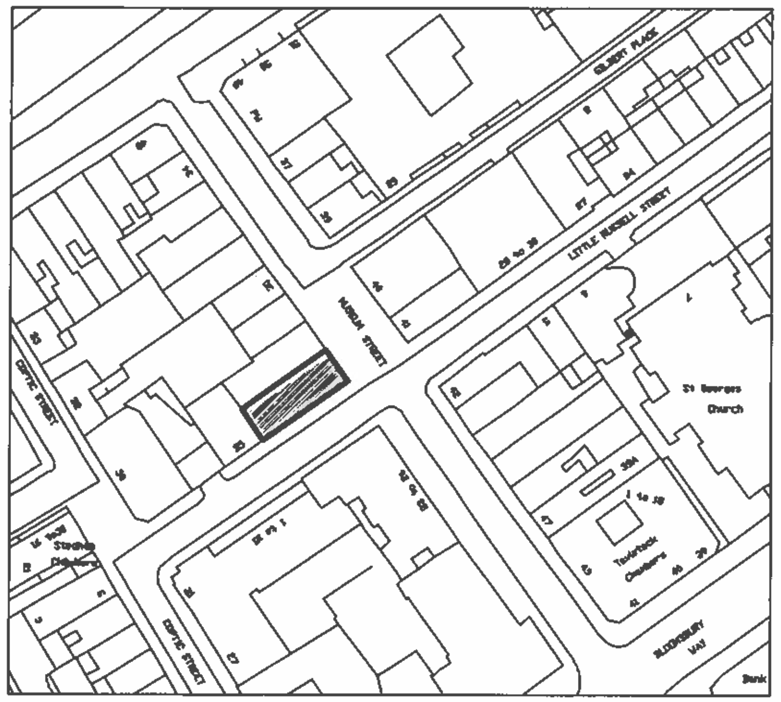

SITE LOCATION PLAN
(scale 1:100)

FURNITURE STYLE

April 2014

Scale:	Drawing Number:	Rev:
1:100 @A3	2816-01	D

NOTE: CONTRACTORS ARE TO CHECK ALL SIZES AND DIMENSIONS BEFORE SETTING OUT ANY SITE OR SHOPWORK ANY ERRORS OR DISCREPANCIES TO BE REPORTED AND RESOLVED BY THE SITE SPECIFIC PROJECT DESIGNER / BUILDER AND RESPECTIVE AGENTS.

Project :

THE PLOUGH
Museum Street, London WC1

PembrookDesign
Summit House, Horsecroft Road, The Pinnacles, Harlow, Essex. CM19 5BN
Tel: 01279 433888. Fax: 01279 433889.