


01 / 24-305 — 01 / 00-105 LEVEL 5 TERRACE PLAN
SCALE 1:20

Q55 / 380 DECK BOARDS COMPOSITE TIMBER

XREFs:

Veretec

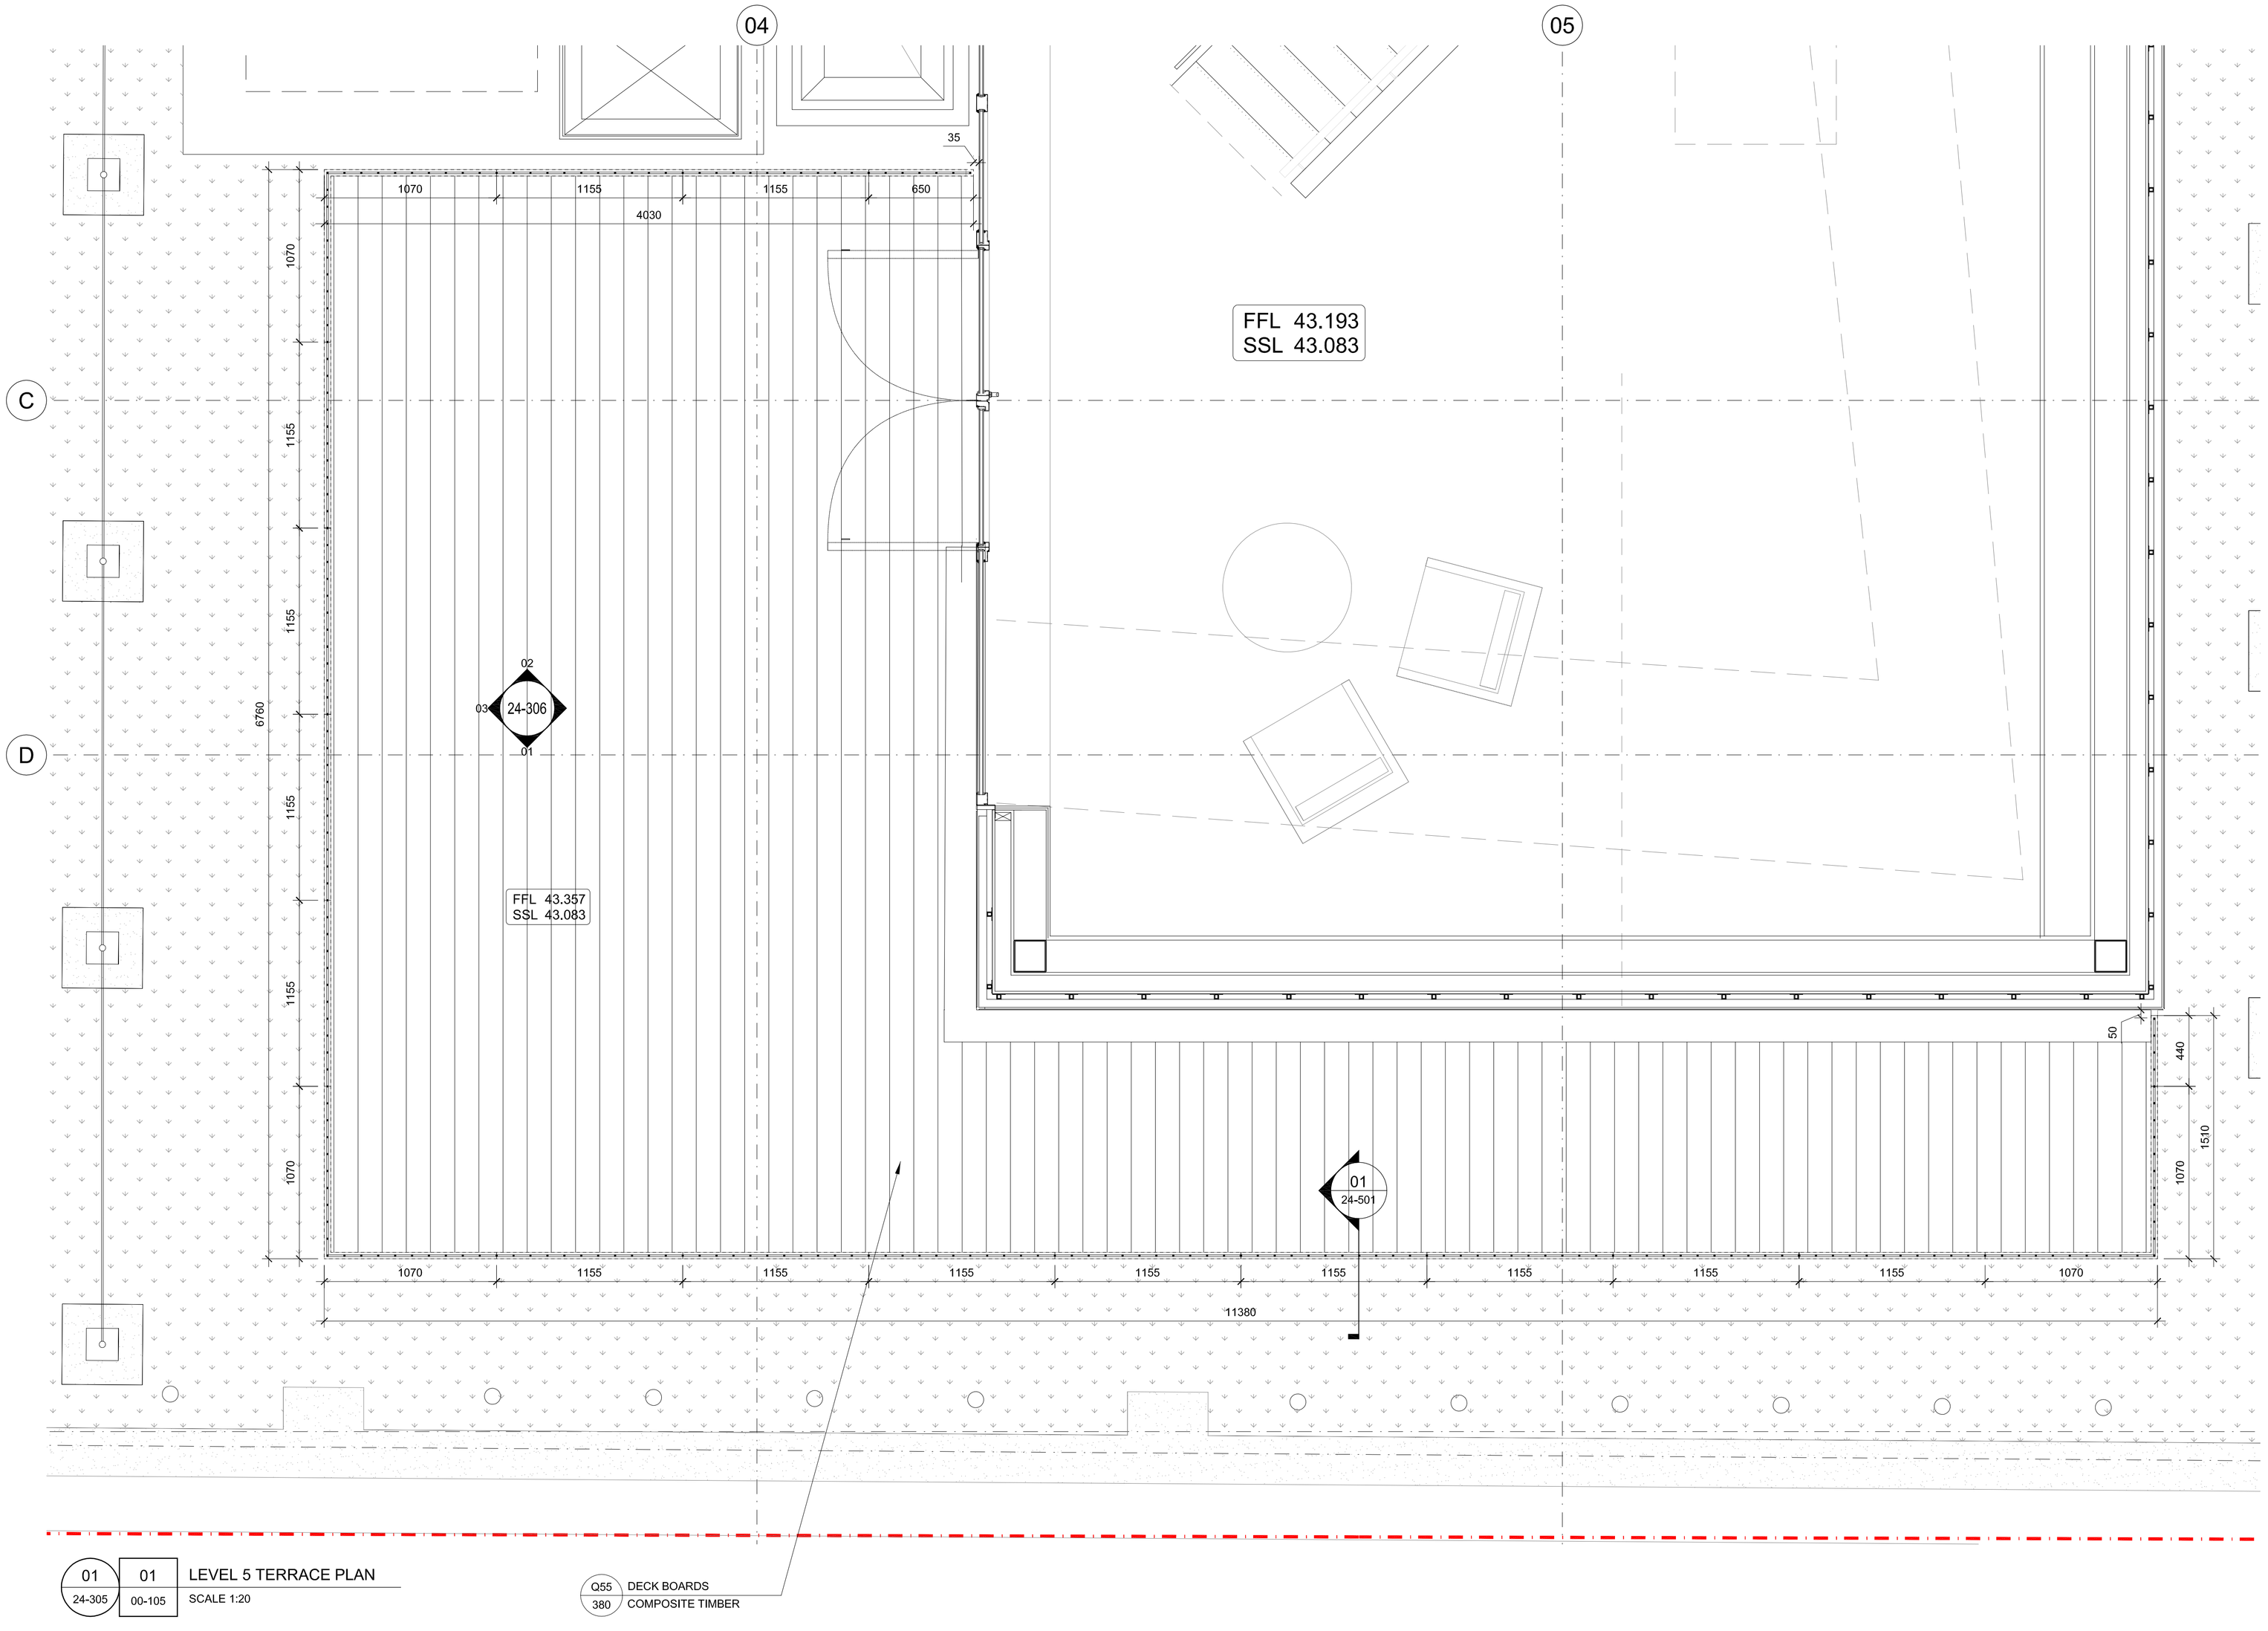


Notes

1. BALUSTRADE LOADS TO BE CHECKED BY STRUCTURAL ENGINEERS BEFORE MANUFACTURED AND TO COMPLY TO BS EN 1991-1-1

2. FIXING TO BALUSTRADE IN ABEYANCE SUBJECT TO FINALISATION OF ROOF DETAILS

| | | | |
|---|---|---|---|
| D | 19/12/2014 | - AMENDED RAILINGS AND TERRACE DECKING | OG |
| C | 02/12/2014 | - BALUSTRADE CHANGED FOLLOWING SITE INSTRUCTION-064 | OG |
| B | 03/09/2014 | - AMENDED RAILING PROFILE | OG |
| A | 15/08/2014 | - AMENDED RAILINGS AND TERRACE DECKING | OG |

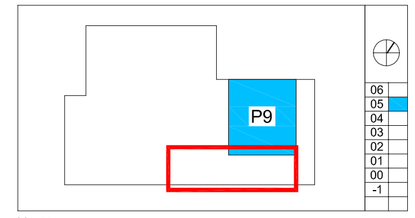Revisions By Authorised

Veretec

CDM RISKS & HAZARDS
Specific risk assessments relating to this drawing are:

| | | | |
|---|---|---|---|
| 106 | 207 | 209 | 210 |
| - | - | - | - |

Read in conjunction with the Project Risk Assessment Schedule.

Important note

All dimensions in millimetres . Where dimensions are not given, drawings must not be scaled and the matter referred back to Veretec Limited.

All dimensions and conditions are to be checked on site by the contractor prior to preparing drawings or commencing any work. The contractor is responsible for checking that there is no conflict between site dimensions and drawn dimensions.

In the event of any detail or dimensional conflict between Veretec Limited drawings, the matter must be referred back to Veretec Limited for clarification.

Veretec Limited.
36-40 York Way
London N1 9AB
Tel: +44 (0)20 7843 3199
Fax: +44 (0)20 7843 3001
Email: london@veretec.co.uk
Web: www.veretec.co.uk

Client
KNIGHT HARWOOD

Project
73 CHARLOTTE STREET

Title
PROPOSED LEVEL 5 TERRACE BALUSTRADE (SHEET 1)

| Date | Drawn | Checked | Authorised |
|---|---|---|---|
| JUL 2014 | OG | SF | KM |

Scale
1:20@A1

Issue status
EDT REVIEW

Drawing number
21164-09-AR-24-305

Rev
D

Client Drawing number
-

© Copyright 2006 - Aukett Fitzroy Robinson Ltd

23-Jan-15 11:09 AM By Stuart Faulding