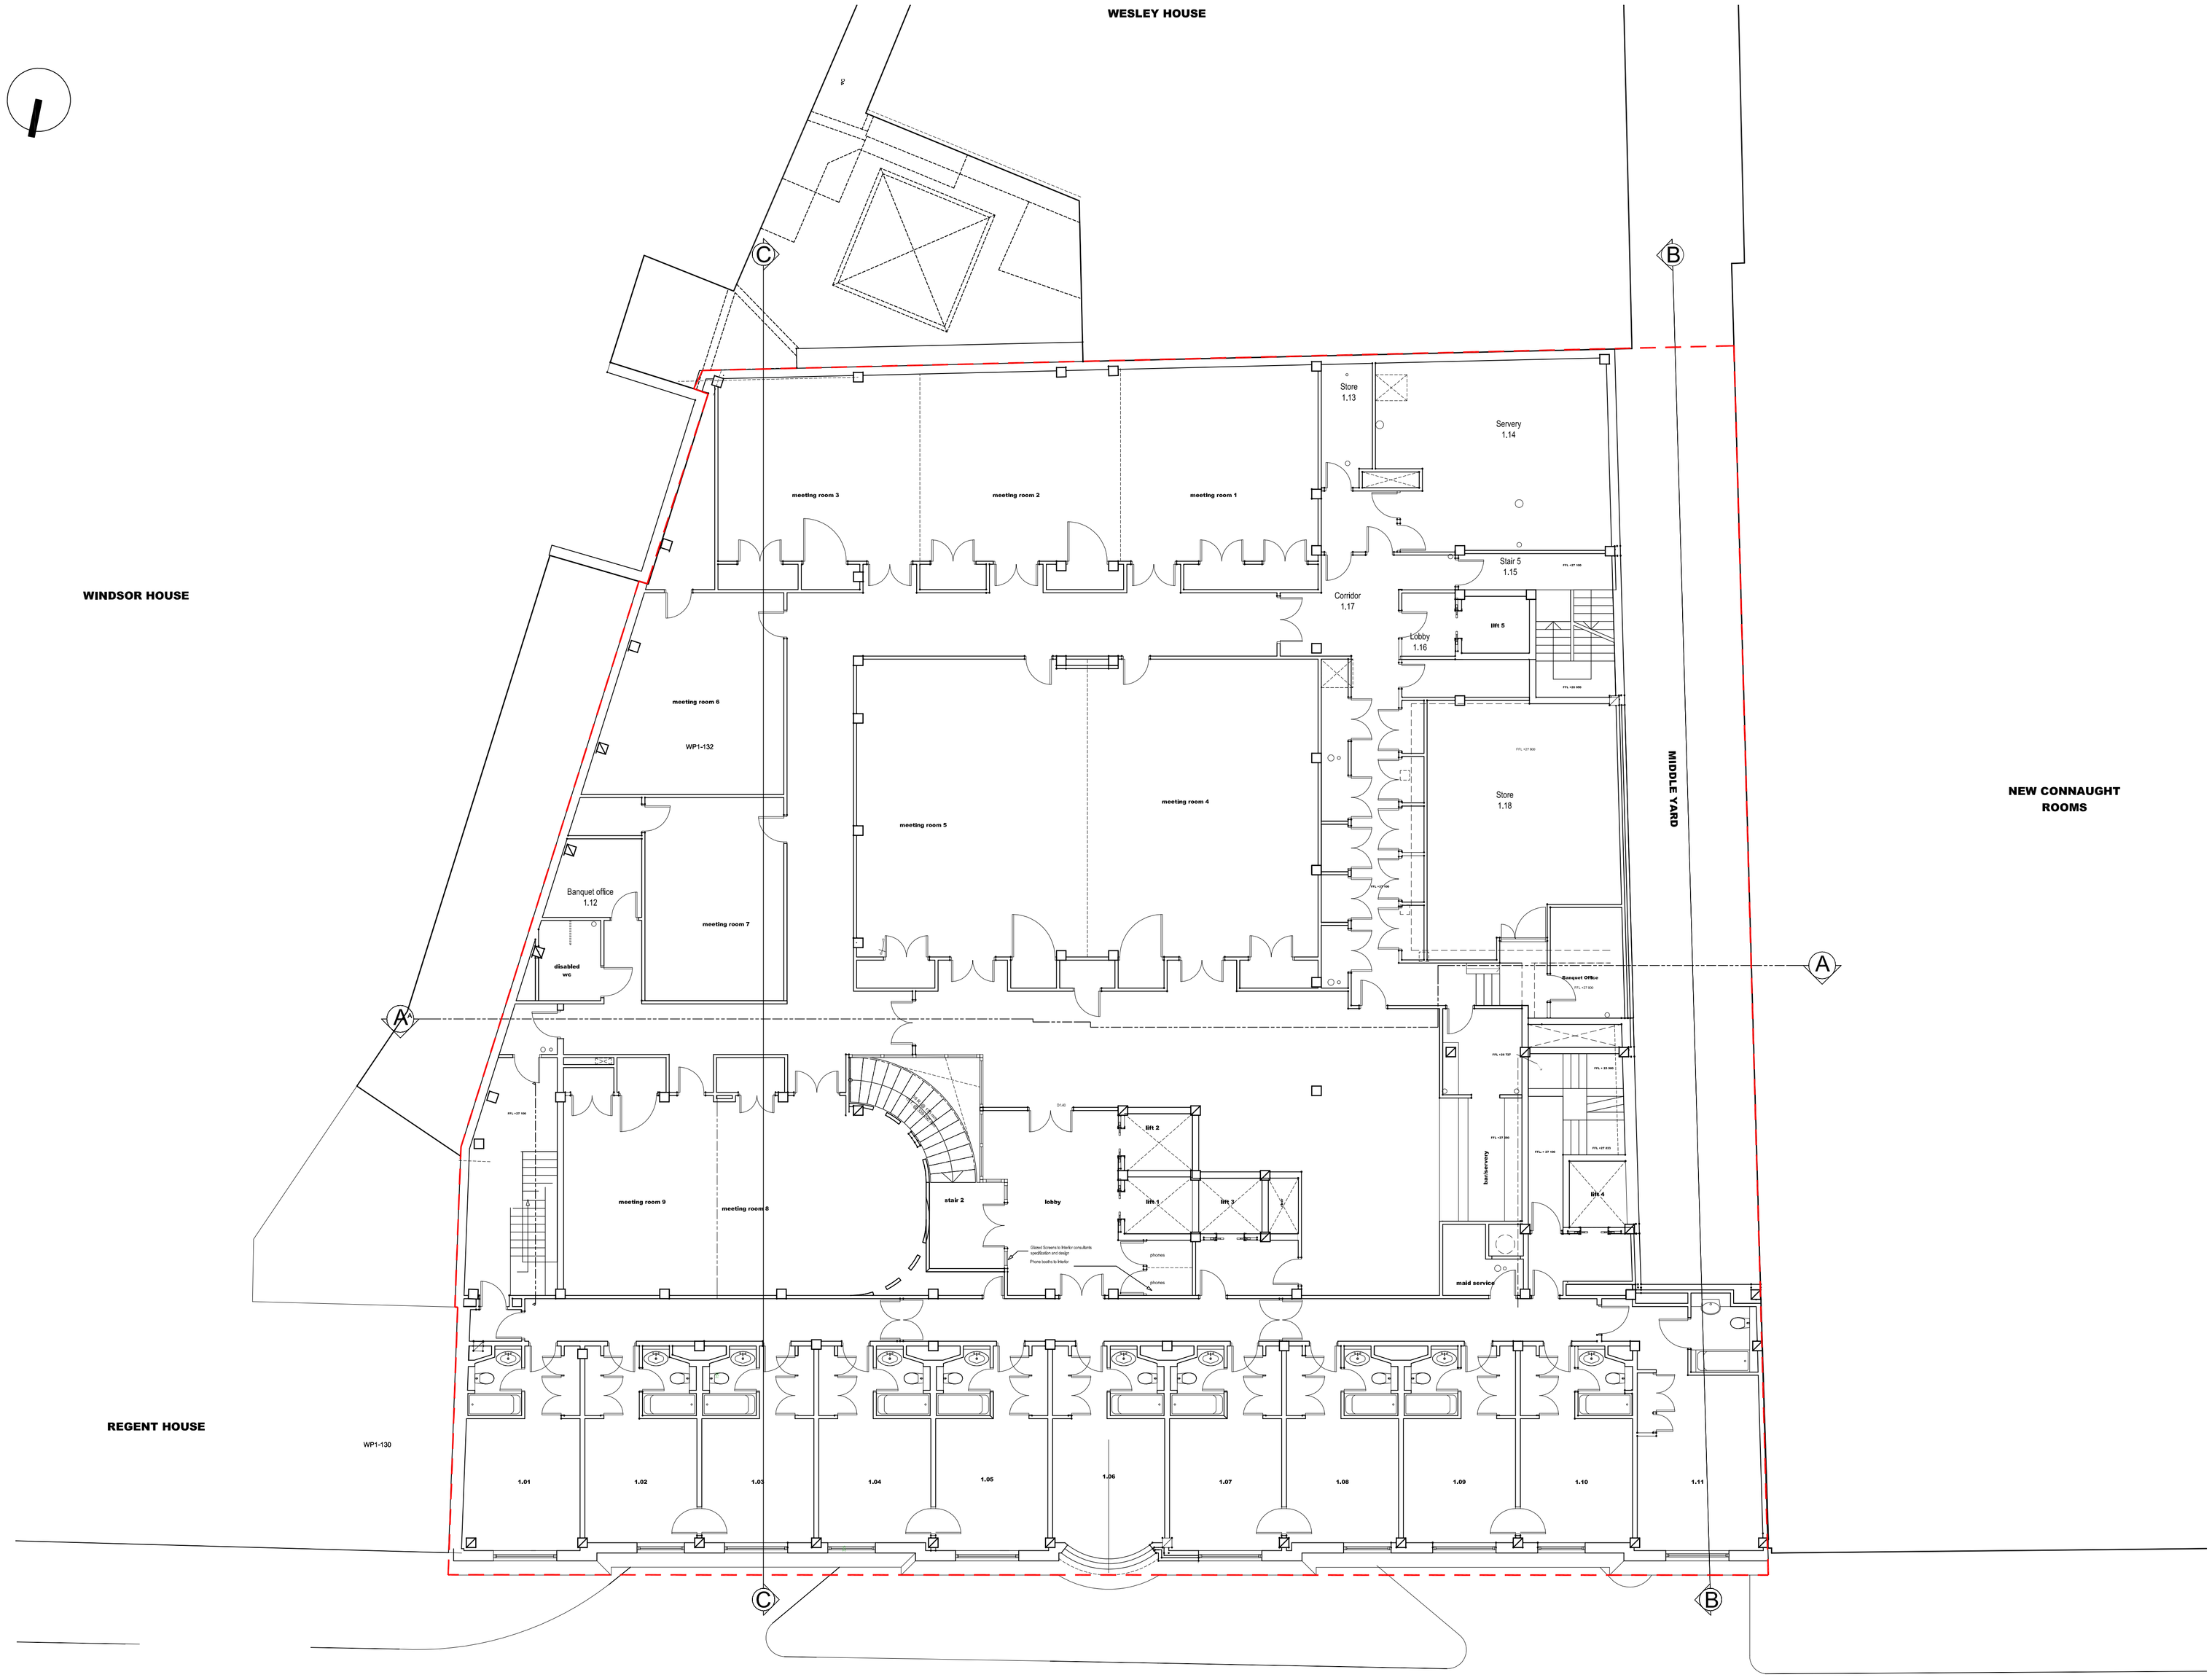

Copyright: All rights reserved. This drawing must not be reproduced without permission.

Only the original drawing should be relied upon. Contractors, sub-contractors and suppliers must verify all dimensions on site before commencing any work or making any shop drawings.

All shop drawings to be submitted to the architect / interior designer for comment prior to fabrication.

This drawing is to be read in conjunction with the architect's / interior designer's specification, bills of quantities / schedules, structural, mechanical & electrical drawings and all discrepancies are to be reported to the architect / interior designer.

Do not scale from this drawing. Dimensions are in millimetres unless otherwise stated.

NOTES

Site Boundary

rev	amendments	date	by
P2	Issued for Planning	29.01.15	PW
P1	columns for discussion shown in red	15.01.15	PW

dexter moren associates
architecture urban design
interior design creative media
www.dextermoren.com
dma@dextermoren.com

57d jamestown road
london nw1 7db
UK

t: 020 7267 4440
f: 020 7267 6044

architecture

project
Kingsway Hall Hotel

client
Kingsway Hall Hotel

drawing title
First Floor as Existing

drawing status
PLANNING

scale	date	drawn by	checked by
1:100 @ A1 1:200 @ A3	13.01.15	PW	WY

job no.	drawing no.	revision
1146	A 025 004	P2

First floor as Existing

Scale 1:100

0 1 5 10