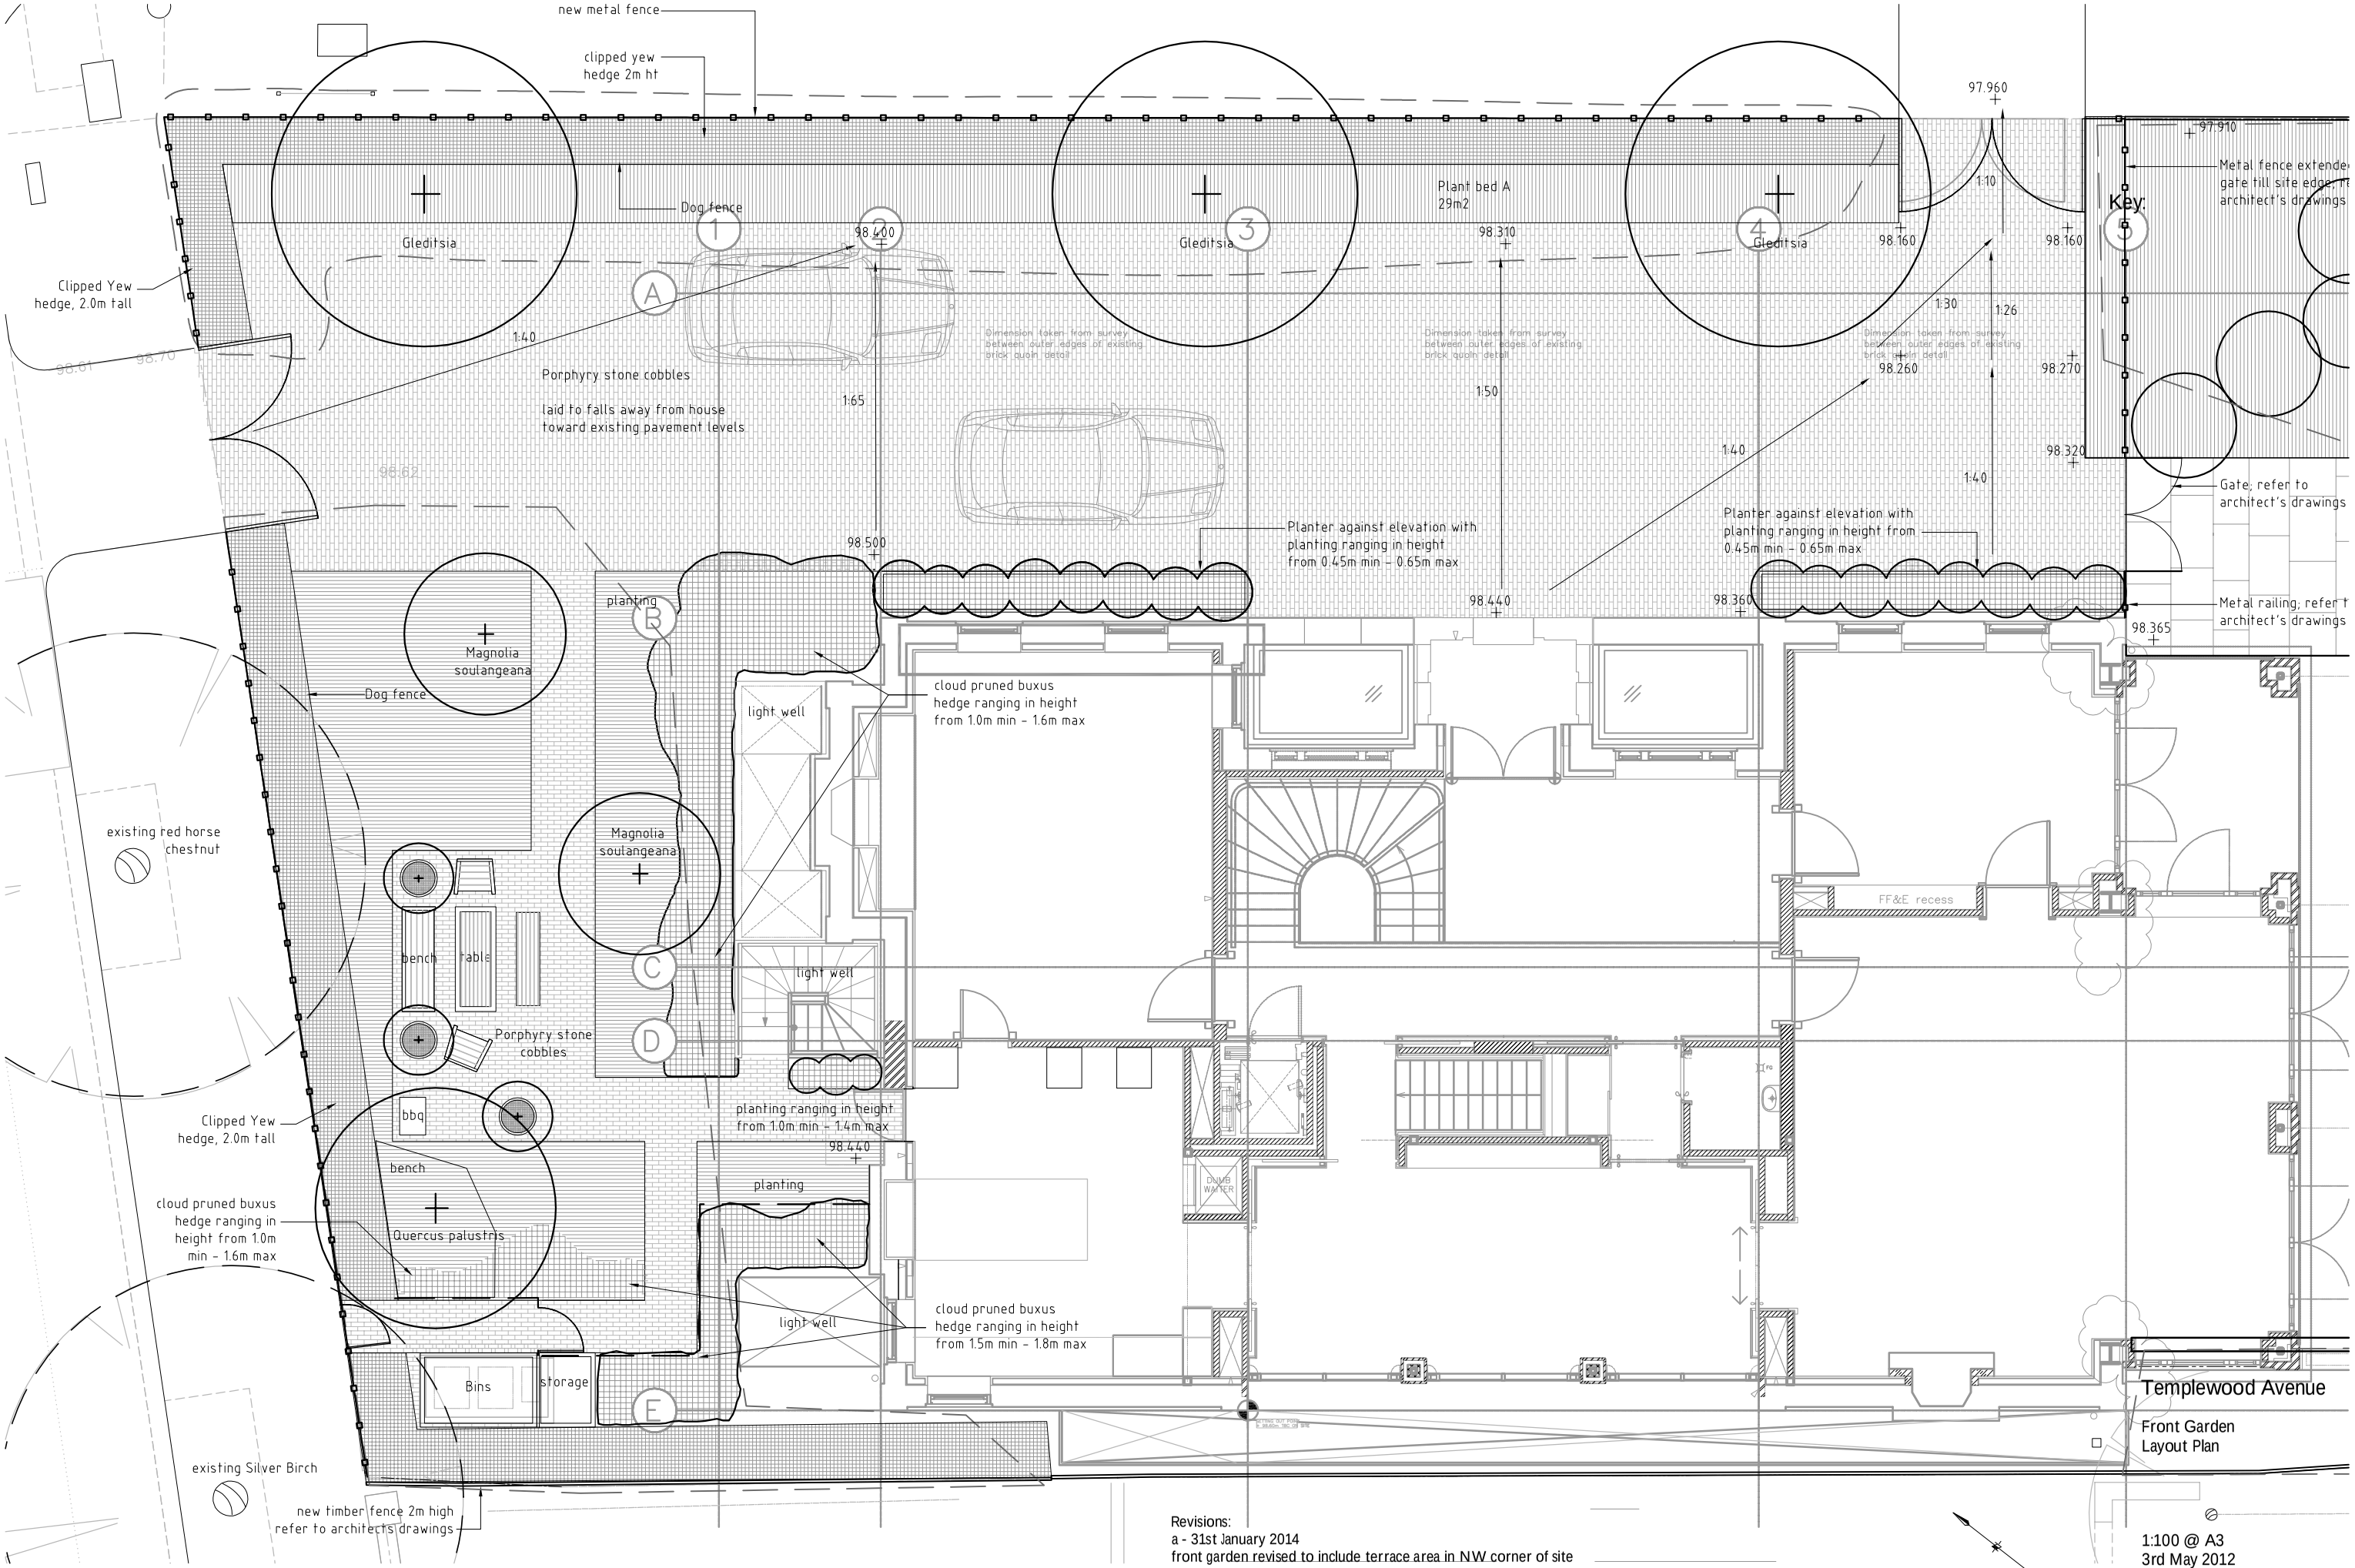

Revisions:
a - 31st January 2014
front garden revised to include terrace area in NW corner of site
b - 08th October 2014
bin location changed and pedestrian gate added on the west corner of the site
c - 06th January 2015
Yew tree to be replaced in front garden added.

1:100 @ A3
3rd May 2012
Drawing no. 174.02bc

Tom Stuart-Smith Ltd

Tom Stuart-Smith Ltd Landscape Design Greenhill House 90/93 Cowcross Street London EC1M 6BF Tel: +44 (0)207 253 2100