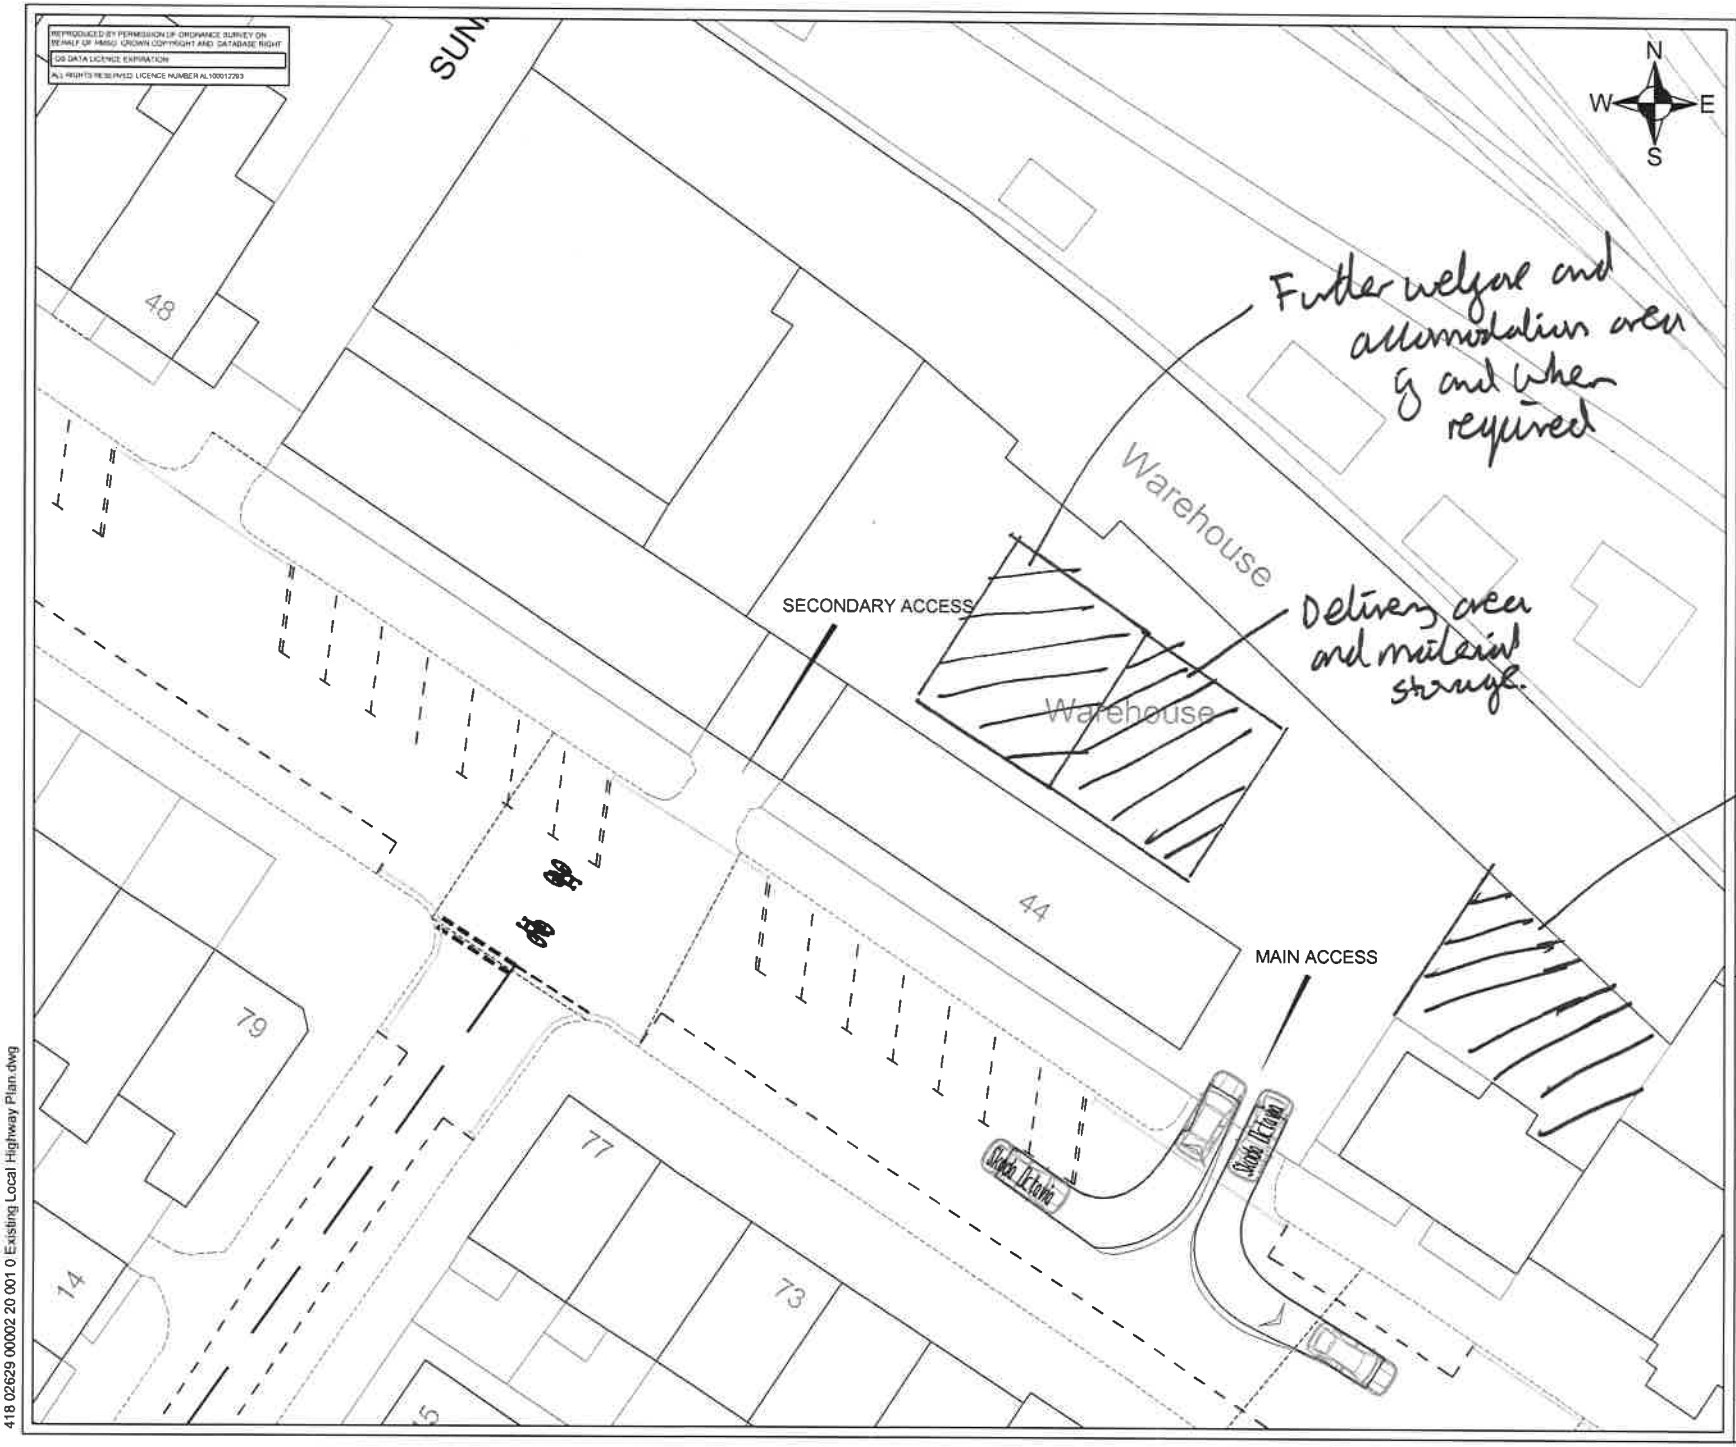

NOTES

OS DATA SUPPLIED AND USED WITH PERMISSION OF VICTORIA SQUARE PROPERTY COMPANY LTD.

LEGEND

PARALLEL ON STREET PARKING BAY

ECHELON ON STREET PARKING BAYS

VICTORIA SQUARE PROPERTY COMPANY LIMITED

SLR
WATERHOUSE BUSINESS CENTRE
UNIT 77, 2 CROMAR WAY
CHELMSFORD
ESSEX CM1 2QE
T: 01245 392170
F: 01245 392171
www.slrconsulting.com

44 GLOUCESTER AVENUE, LONDON

TRANSPORT

LOCAL HIGHWAY PLAN

001

Scale: 1:250 @ A3

Date: FEBRUARY 2015

418 02629 00002 20 001 0 Existing Local Highway Plan.dwg