Plan with Signage Locations

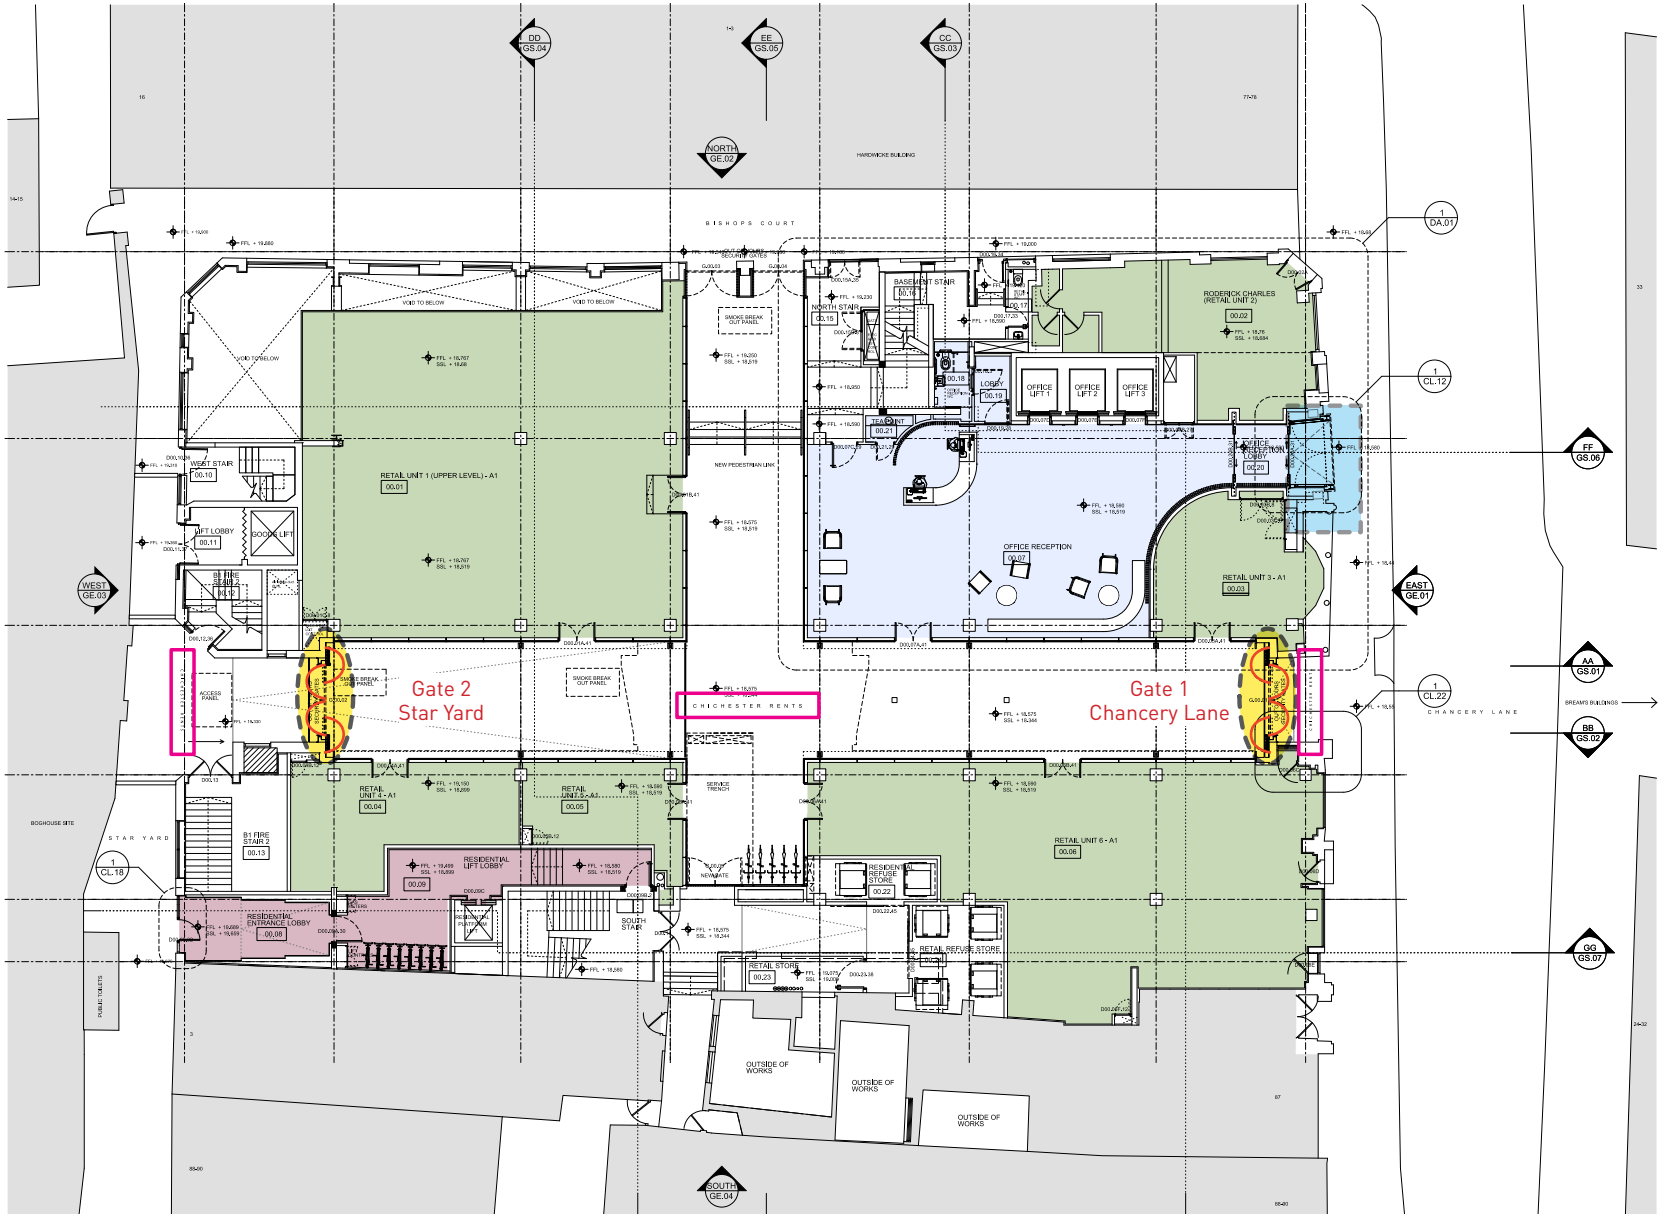

Chichester Rents Gate Signage

Chichester Rents Pavement Signage

Office Entrance External Signage