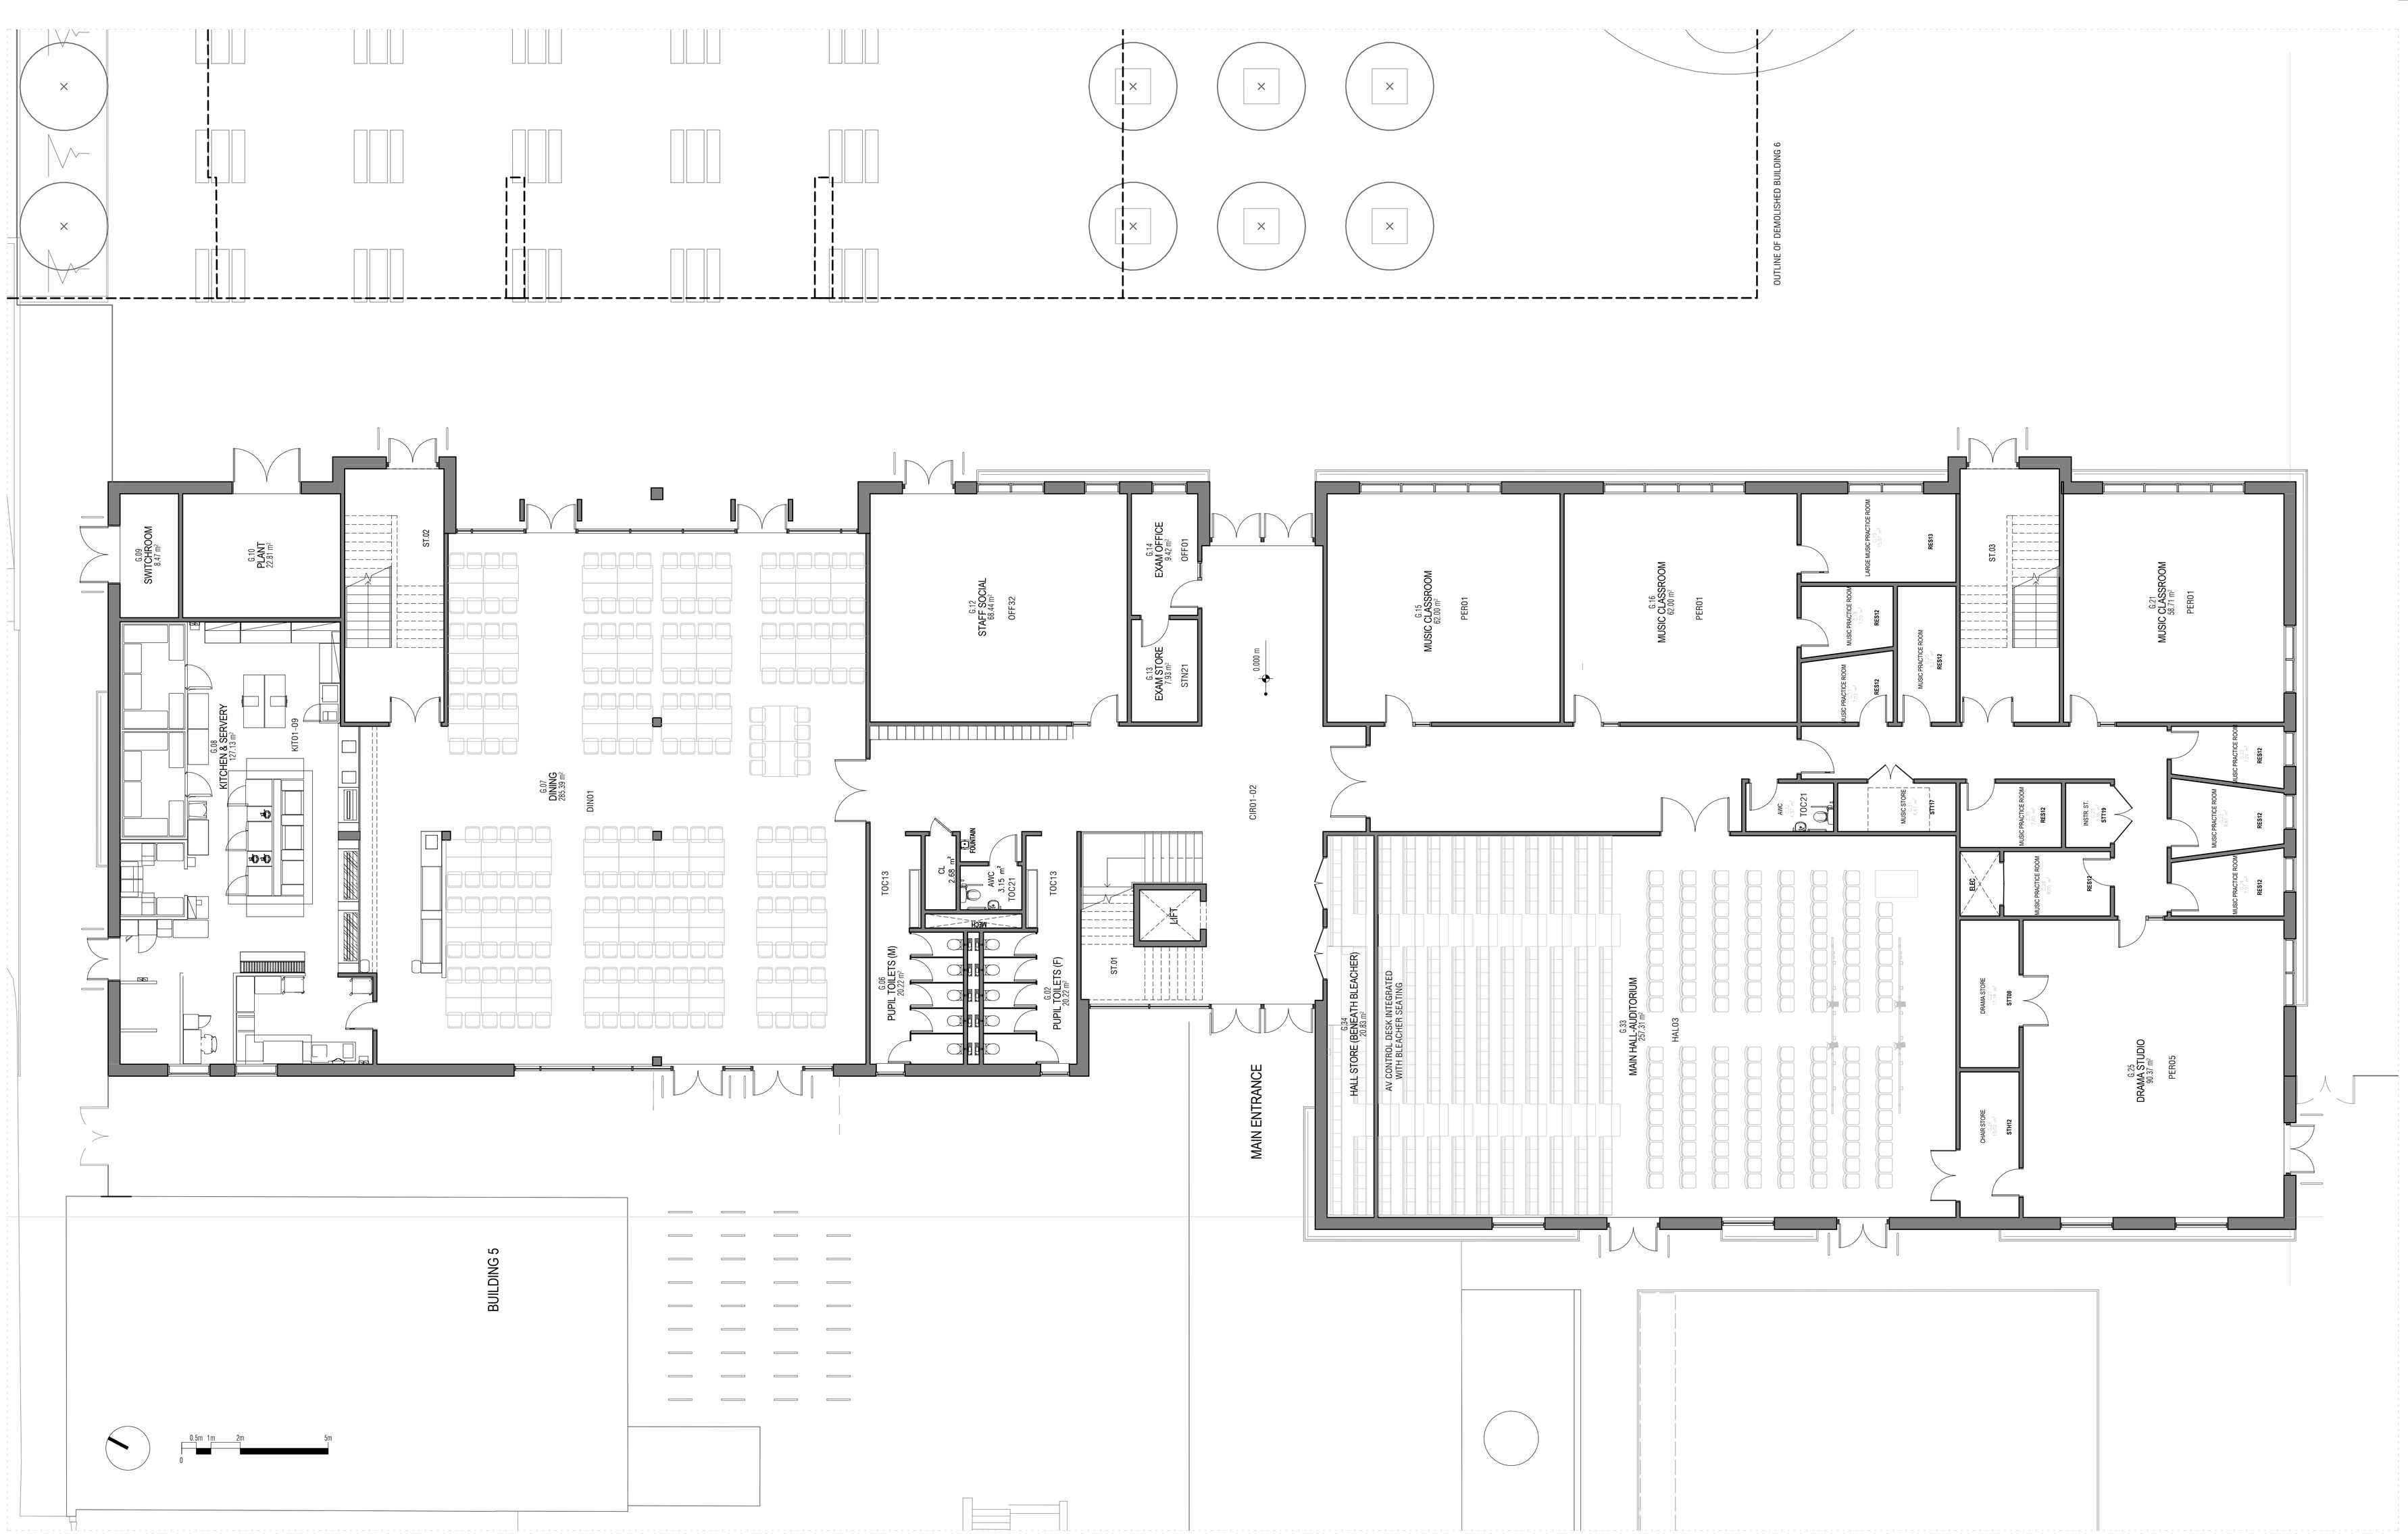

DO NOT SCALE THIS DRAWING ALL DIMENSIONS MUST BE CHECKED ON SITE INFORM THE ARCHITECT OF ANY DISCREPANCIES PRIOR TO CONSTRUCTION

KEY PLAN

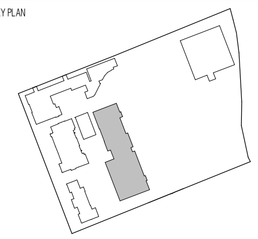

NOTES

REV	DATE	DESCRIPTION	DRN	CHK
P01	13.03.15	DRAFT PLANNING SUBMISSION	TP	BM
P02	18.03.15	ISSUED FOR PLANNING	TP	BM

DRAWING TITLE
NEW TEACHING BUILDING
GROUND FLOOR PLAN

SCALE 1:100 A1 SHEET

STATUS
PLANNING SUBMISSION

DRAWING NO 2657–JW–100 REV P02

jestico + whiles
1 Cobourg Street London NW1 2HP
t +44 (0) 20 7380 0382 f +44 (0) 87 0622 0732 w jesticowhiles.com
architecture · interior design london · prague

CLIENT
WATES

PROJECT
HAMPSTEAD SECONDARY SCHOOL

©2014 jestico + whiles. all rights reserved