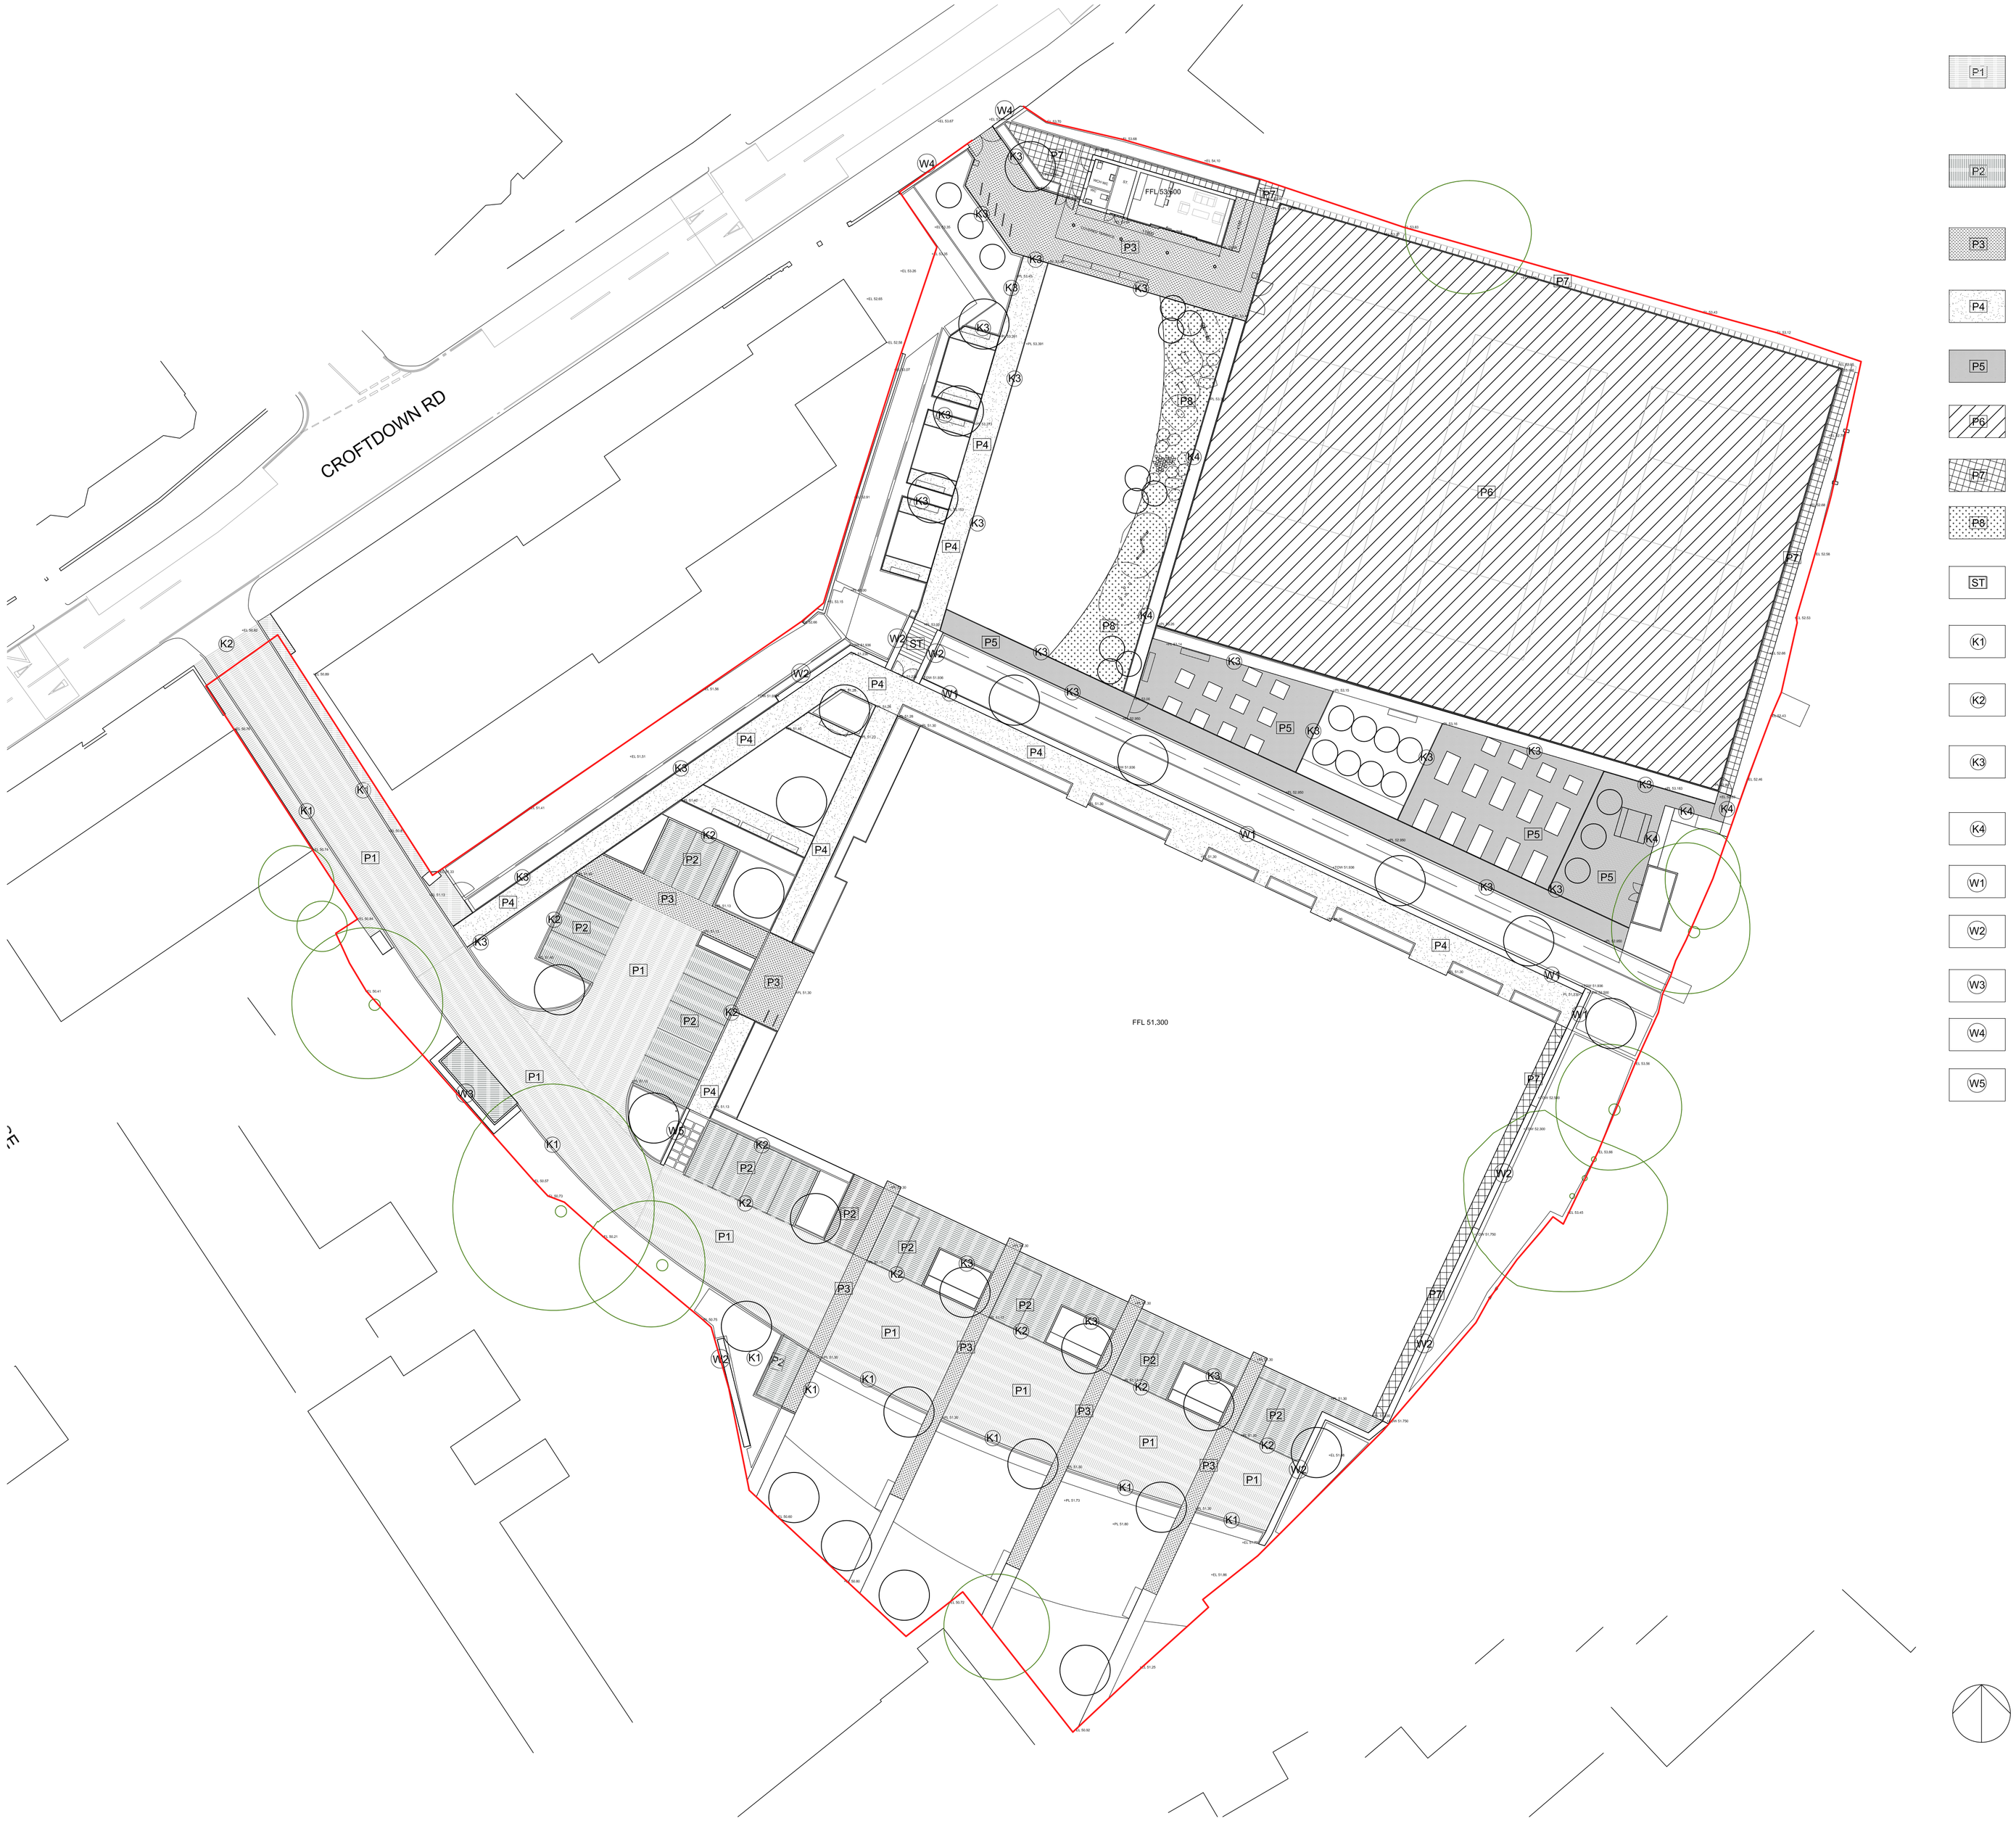

P1	Pre cast concrete permeable block pavior with granite aggregate finish in silver grey Marshalls Mistral Priora or similar 240x160x80mm 160x160x80mm laid on permeable sub base
P2	Pre cast concrete permeable block pavior with granite aggregate finish in Charcoal Marshalls Mistral Priora or similar 240x160x80mm 160x160x80mm laid on permeable sub base
P3	Pre cast concrete permeable block pavior with granite aggregate finish in grey/grigio colour Kellen Breccia H2O or similar 105x105x80mm
P4	Resin bound gravel by Sure Set or similar Colour: Golden Pearl
P5	Natural self binding gravel CEDEC or similar in silver grey colour
P6	Porous macadam tennis court surface
P7	Pre cast concrete slab paving grey pimple paving or similar by Marshalls 600x600x50mm
P8	Reinforced grass matting to suit fall heights of equipment and meet BS-EN 1176 and 1177
ST	Granite step units
K1	Pre cast concrete kerb units with silver grey exposed granite aggregate finish Marshalls conservation kerb or similar 145x255x915mm Laid with upstand
K2	Pre cast concrete kerb units with silver grey exposed granite aggregate finish Marshalls conservation kerb or similar 145x255x915mm Laid flush
K3	Pre cast concrete edging units with silver grey exposed granite aggregate finish Marshalls conservation edge or similar 63x150x915mm
K4	Aluminium edging 5mm thick Aluexcel or similar
W1	Brick retaining wall 700mm highx450mm deep Bricks to match new building
W2	Brick retaining wall Height varies Bricks to match new building
W3	Brick retaining wall 600mm high max Bricks to match new building
W4	Freestanding brick wall 2.1m high London stock brick
W5	Freestanding brick wall 1.2m high Brick to match new building

notes

- The contractor is responsible for checking dimensions, tolerances and references. Any discrepancy to be verified with the Architect before proceeding with the works.
- Where an item is covered by drawings to different scales the larger scale drawing is to be worked to.
- Do not scale drawing. Figured dimensions to be worked to in all cases.

CDM Regulations 2007

ALL current drawings and specifications for the project must be read in conjunction with the Designer's Hazard and Environmental Assessment Record.

CDM 2007

date	rev	revision/author/checker
10.03.2015	C	Issued for planning HS/AJ
19.01.2015	B	Play area revised. HS/AJ
01.12.2014	A	Draft planning issue HS/AJ

purpose of issue
PLANNING

project
Mansfield bowling club

drawing
Hard landscape Strategy

drawing no	rev
AL4437-2001	C

drawn	HS	checked	AJ
scale @ A1	1:250	date	01.12.2014

PRP Architects ©
10 Lindsey Street
Smithfield
London
EC1A 9HP
T +44 (0)20 7653 1200
F +44 (0)20 7653 1201
lon.prp@prparchitects.co.uk