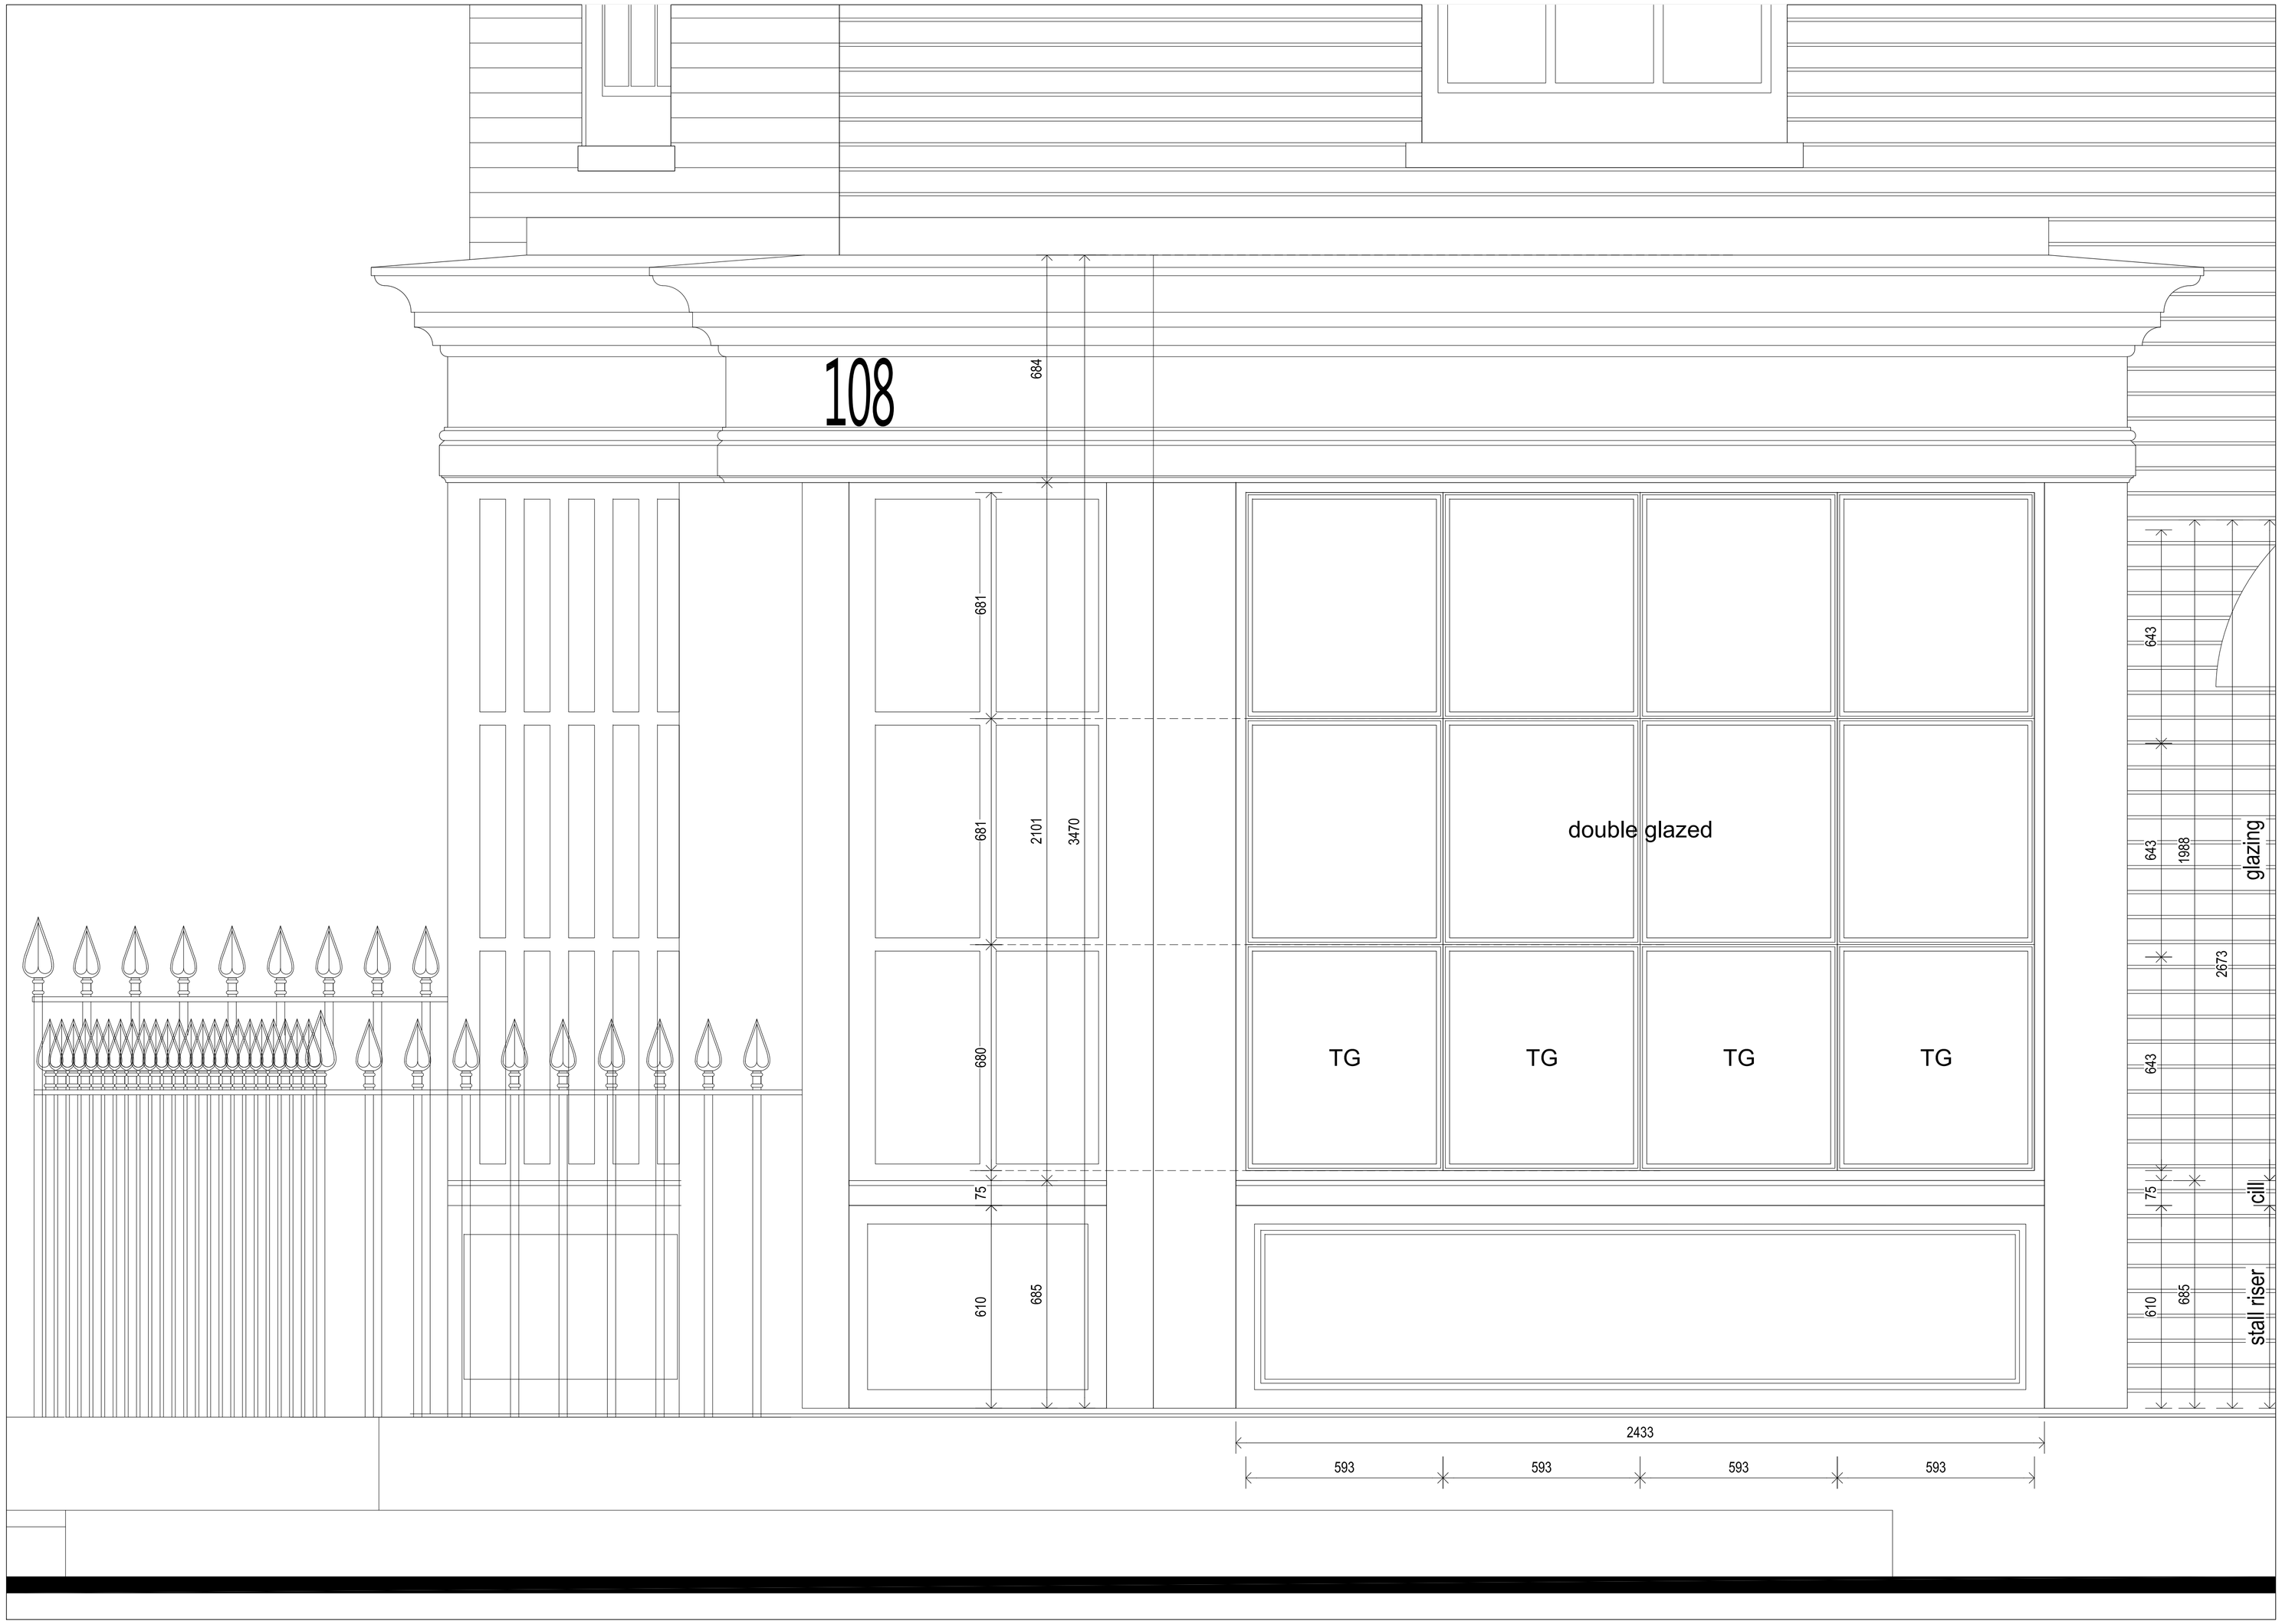

Wilmot Place Elevation - 1:10 @ A1

© John Rowe-Parr Architects.
Copyrights reserved.

notes:

Use figured dimensions only.
Do not scale from this drawing.
All levels and dimension to be checked on site by contractor. Any discrepancy to be verified by the Architect before proceeding.
Drawing to be read in conjunction with all relevant JRPA drawings and specification clauses.
The Contractor and relevant fabricated products to be built to current British and European Standards.
This drawing must not be used for Land Transfer unless stated as 'Conveyance'.

This drawing and its subject matter are the confidential property of John Rowe-Parr Architects and shall not be copied, reproduced, used or disclosed to others without the prior written authority of John Rowe-Parr Architects.

revision notes:

P1	Drawing Created	11.11.14
P2	Scale & Paper size changed	07.01.15

Health & Safety notes:

PLANNING

client:
Mr & Mrs Rowe Parr

project:
108 St. Pancras Way

title:
Shopfront - Glazing

scale:
1:10 @ A1

drawn by:
WL

start date:
October 2014

checked by:
JRP

drawing number:
SPW_797_239

revision no:
P2

JRPA project no: 797

JOHN ROWE-PARR
ARCHITECTS

161 Rosebery Avenue London, EC1R 4QX
Tel: 020 72784488
Fax: 020 72784388
www.johnroweparr.co.uk